

8/25/2020 3:34:40 PM Q:\2015 Projects\15-030.02 Donner Pass Preliminary Design - CFLHD\CA FLAP NEV 40(1)\Roadway\CADD_Sheets\X-ML_Xsec\XSS(DOWN)\CA40_FINAL.dgn _User: dhellnung_

STATE	PROJECT	SHEET NUMBER
CA	CA FLAP NEV 40(1) DONNER PASS	X77

Revised 08/25/20

REVISION 1
R1 08/25/20 Revised Shoulder Slope 311+00 to 313+50

7080
7070
7060
7050
7040
7080
7070
7060
7050
7040
7080
7070
7060
7050
7040
7090
7080
7070
7060
7050
7040

310+10.00

Sta. 310+10.00
Des. Grade = 7051.40
Subgrade = 7050.49
Orig. Grnd. = 7051.53

310+00.00

Sta. 310+00.00
Des. Grade = 7052.12
Subgrade = 7051.21
Orig. Grnd. = 7052.23

309+50.00

Sta. 309+50.00
Des. Grade = 7055.76
Subgrade = 7054.85
Orig. Grnd. = 7055.66

7080
7070
7060
7050
7040
7080
7070
7060
7050
7040
7080
7070
7060
7050
7040
7090
7080
7070
7060
7050
7040

311+00.00

Sta. 311+00.00
Des. Grade = 7045.01
Subgrade = 7044.10
Orig. Grnd. = 7044.93

310+50.00

Sta. 310+50.00
Des. Grade = 7048.56
Subgrade = 7047.65
Orig. Grnd. = 7048.59

7080
7070
7060
7050
7040
7080
7070
7060
7050
7040
7080
7070
7060
7050
7040
7090
7080
7070
7060
7050
7040


Donner Pass

8/25/2020 3:33:33 PM Q:\2015 Projects\15-030.02 Donner Pass Preliminary Design - CFLHD\CA FLAP NEV 40(1)\Roadway\CADD_Sheets\X-ML_Xsec\XSS(DOWN)\CA40_FINAL.dgn _User: dhellnung_

STATE	PROJECT	SHEET NUMBER
CA	CA FLAP NEV 40(1) DONNER PASS	X78

Revised 08/25/20

REVISION 1
R1 08/25/20 Revised Shoulder Slope 311+00 to 313+50

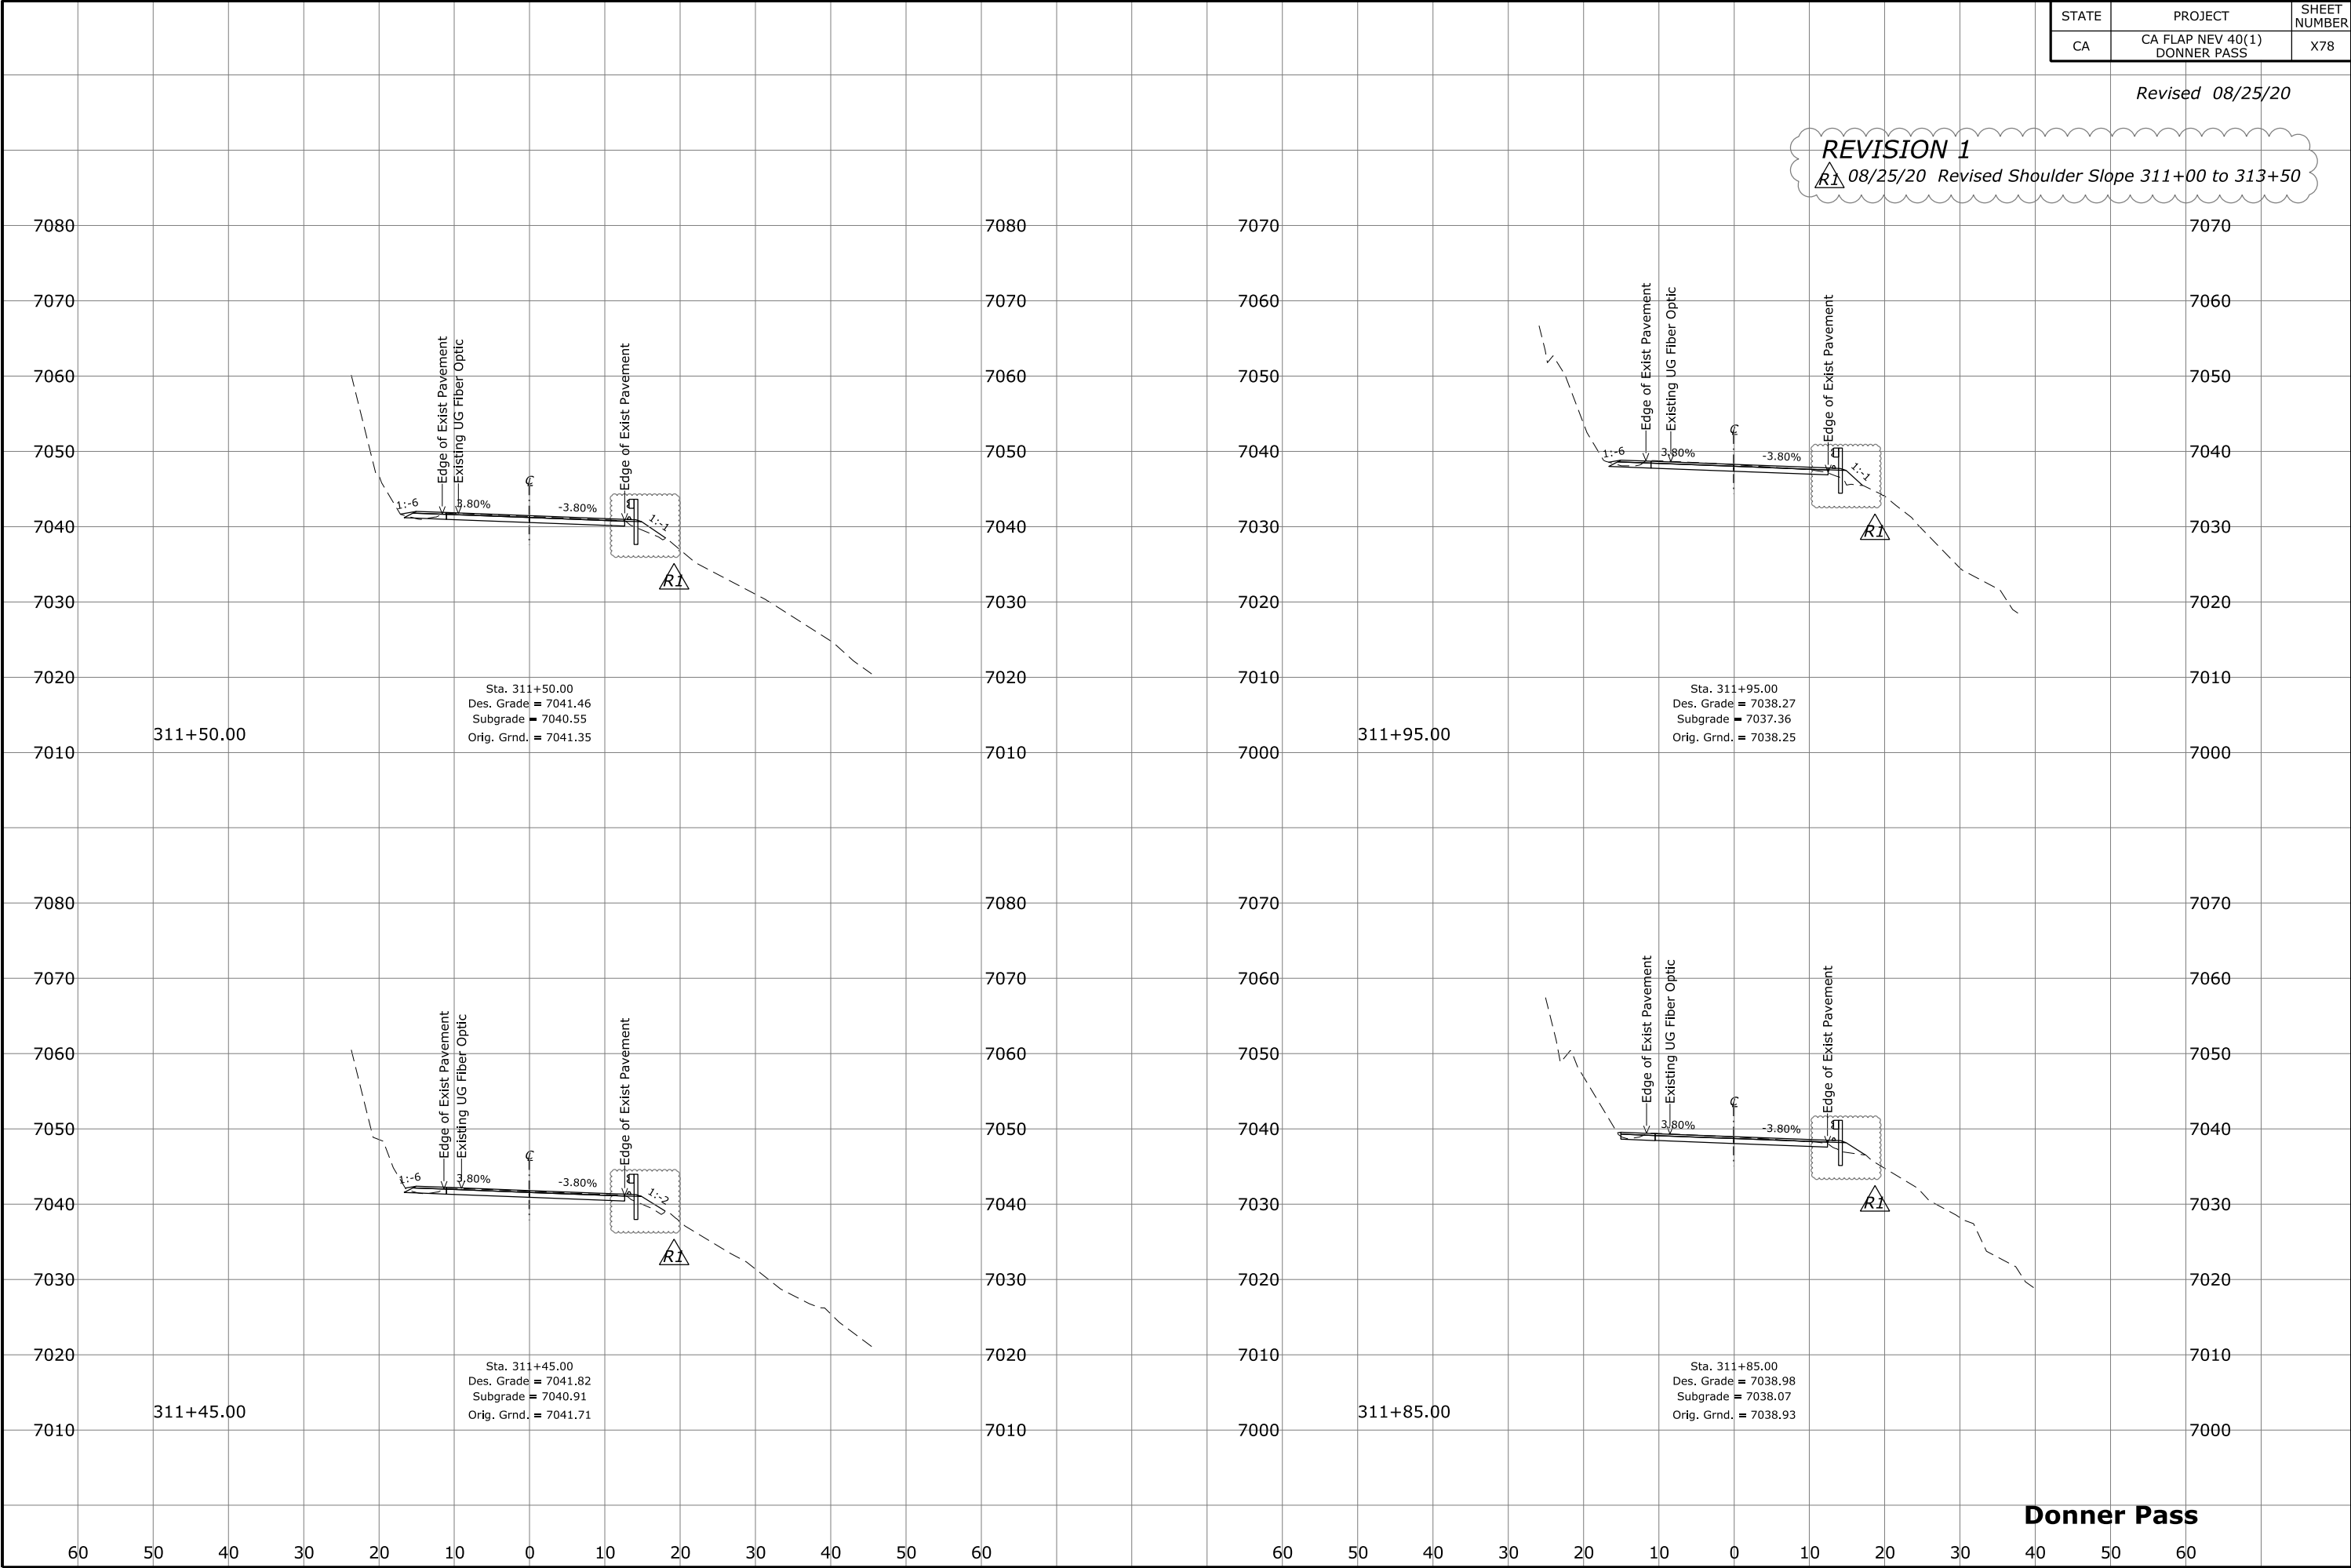

User: dhellnung

dgn

Q:\2015 Projects\15-030.02 Donner Pass Preliminary Design - CFLHD\CA FLAP NEV 40(1)\Roadway\CADD_Sheets\X-ML_Xsec\XSS(DOWN)\CA40_FINAL.dgn

3:32:36 PM

8/25/2020

STATE	PROJECT	SHEET NUMBER
CA	CA FLAP NEV 40(1) DONNER PASS	X79

Revised 08/25/20

REVISION 1
R1 08/25/20 Revised Shoulder Slope 311+00 to 313+50

312+30.00

Sta. 312+30.00
Des. Grade = 7035.78
Subgrade = 7034.87
Orig. Grnd. = 7035.77

312+00.00

Sta. 312+00.00
Des. Grade = 7037.91
Subgrade = 7037.00
Orig. Grnd. = 7037.91

312+50.00

Sta. 312+50.00
Des. Grade = 7034.36
Subgrade = 7033.45
Orig. Grnd. = 7034.29

312+36.00

Sta. 312+36.00
Des. Grade = 7035.35
Subgrade = 7034.44
Orig. Grnd. = 7035.33



Donner Pass

8/25/2020 3:31:31 PM Q:\2015 Projects\15-030.02 Donner Pass Preliminary Design - CFLHD\CA FLAP NEV 40(1)\Roadway\CADD_Sheets\X-ML_Xsec\XSS(DOWN)\CA40_FINAL.dgn _User: dhelling_

STATE	PROJECT	SHEET NUMBER
CA	CA FLAP NEV 40(1) DONNER PASS	X80

Revised 08/25/20

REVISION 1
R1 08/25/20 Revised Shoulder Slope 311+00 to 313+50

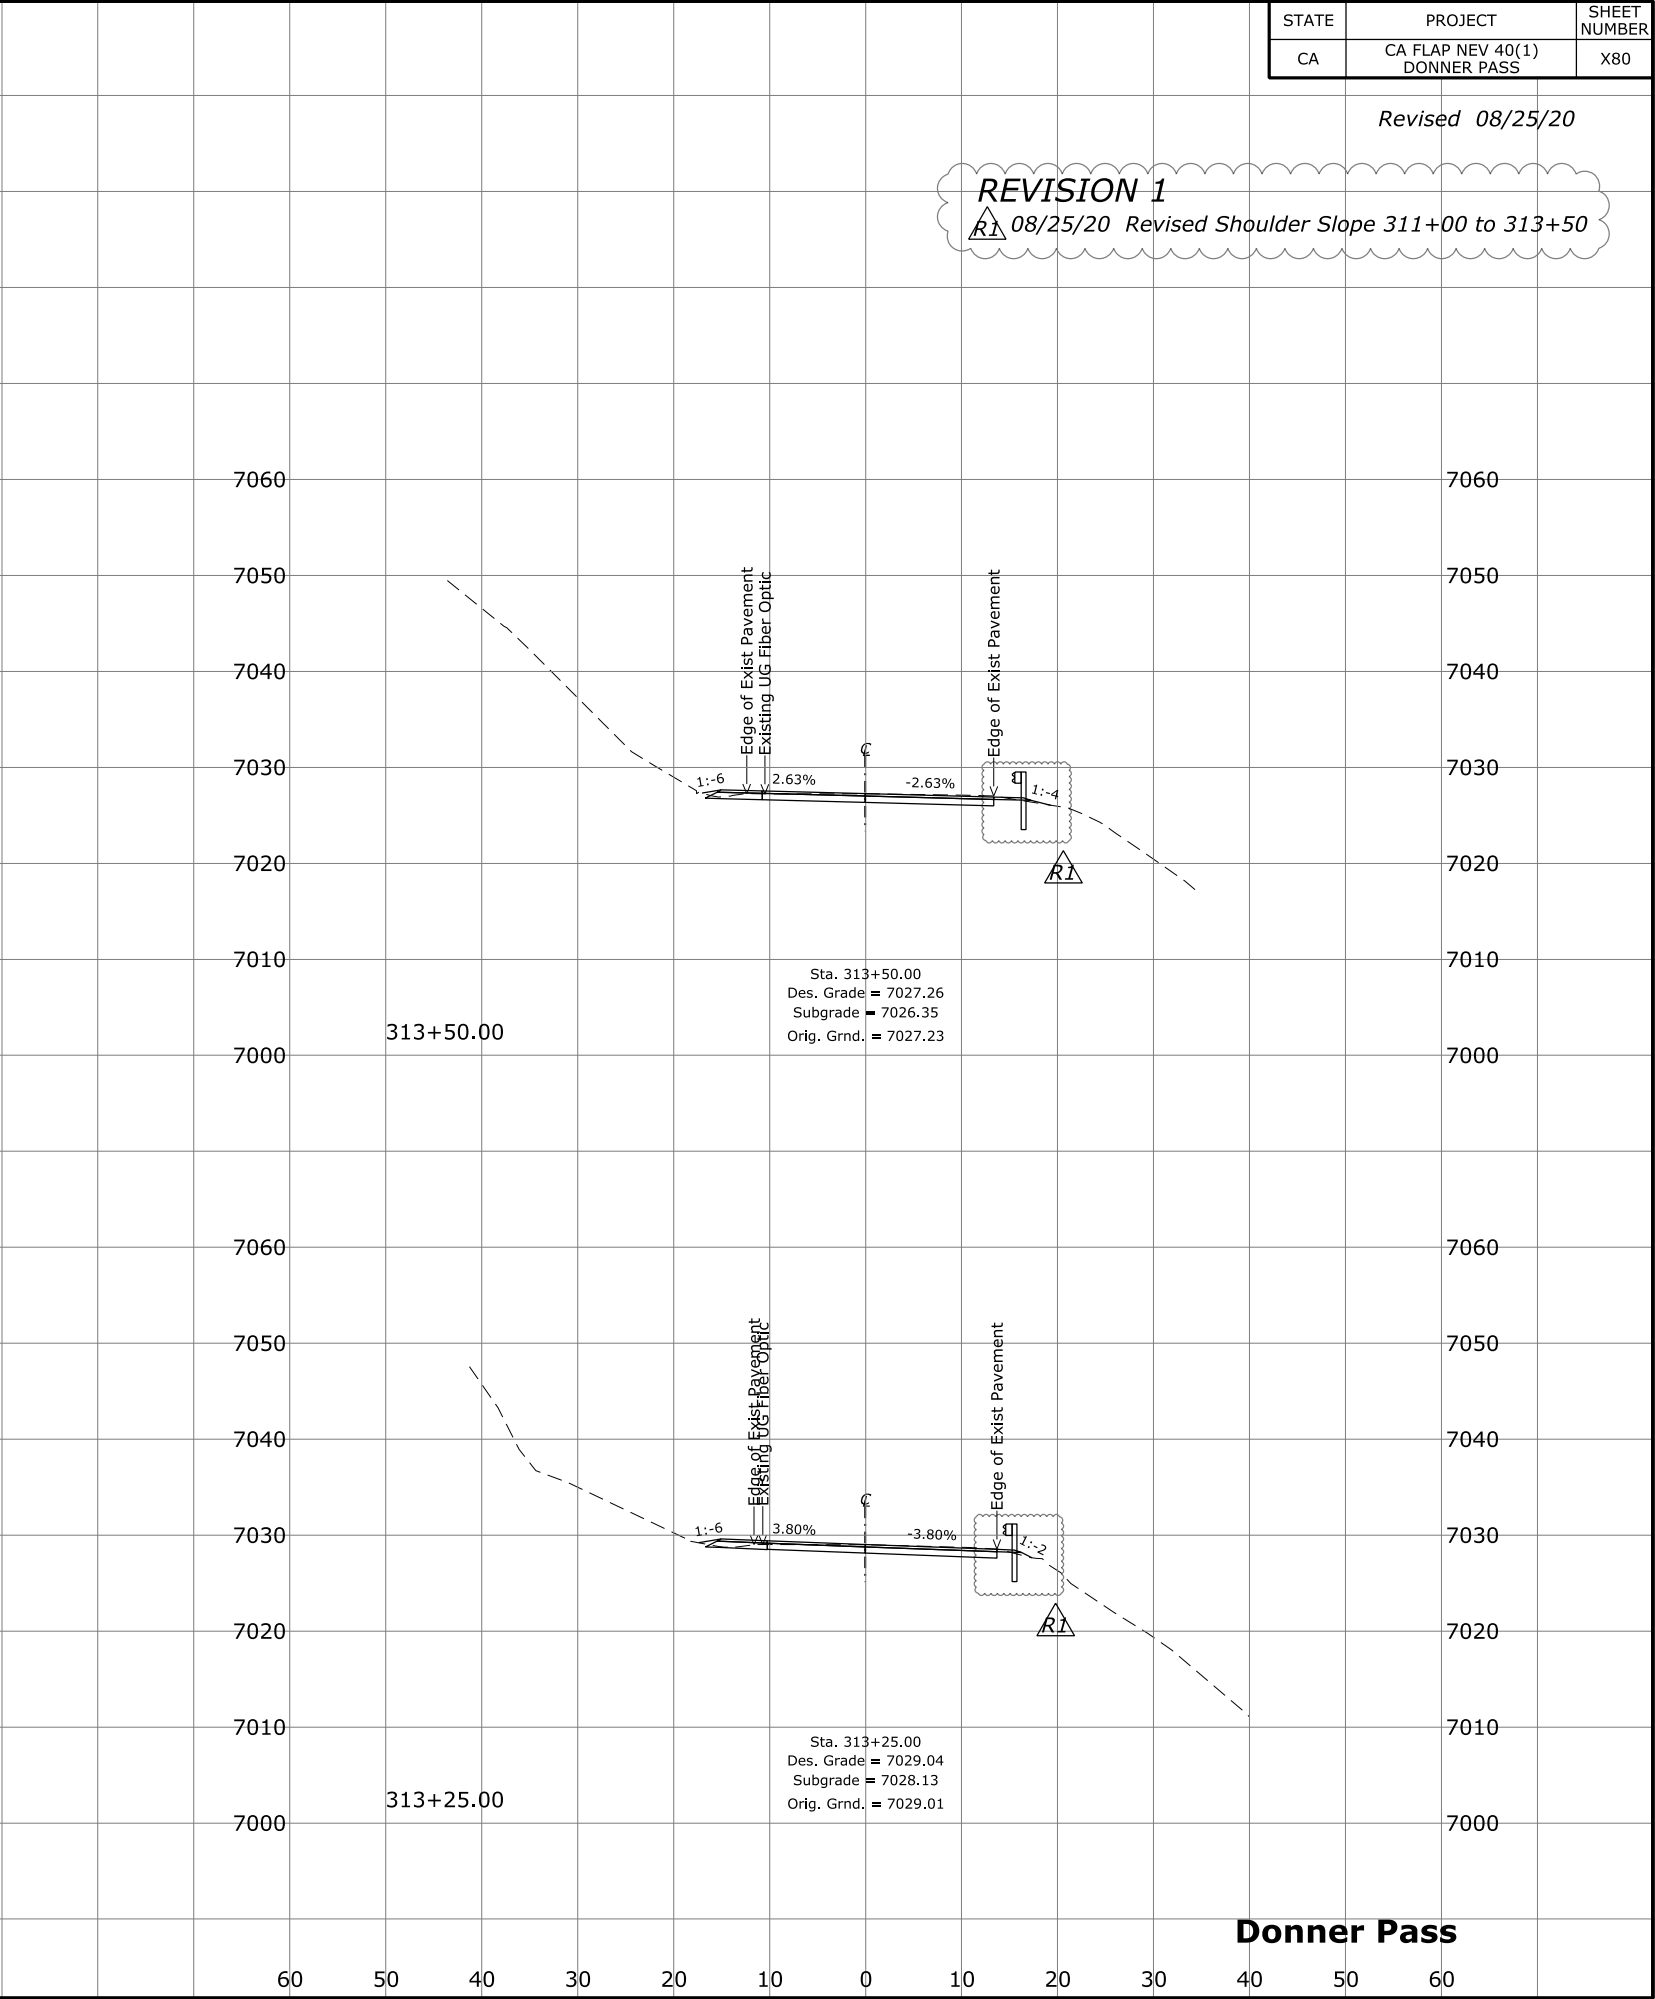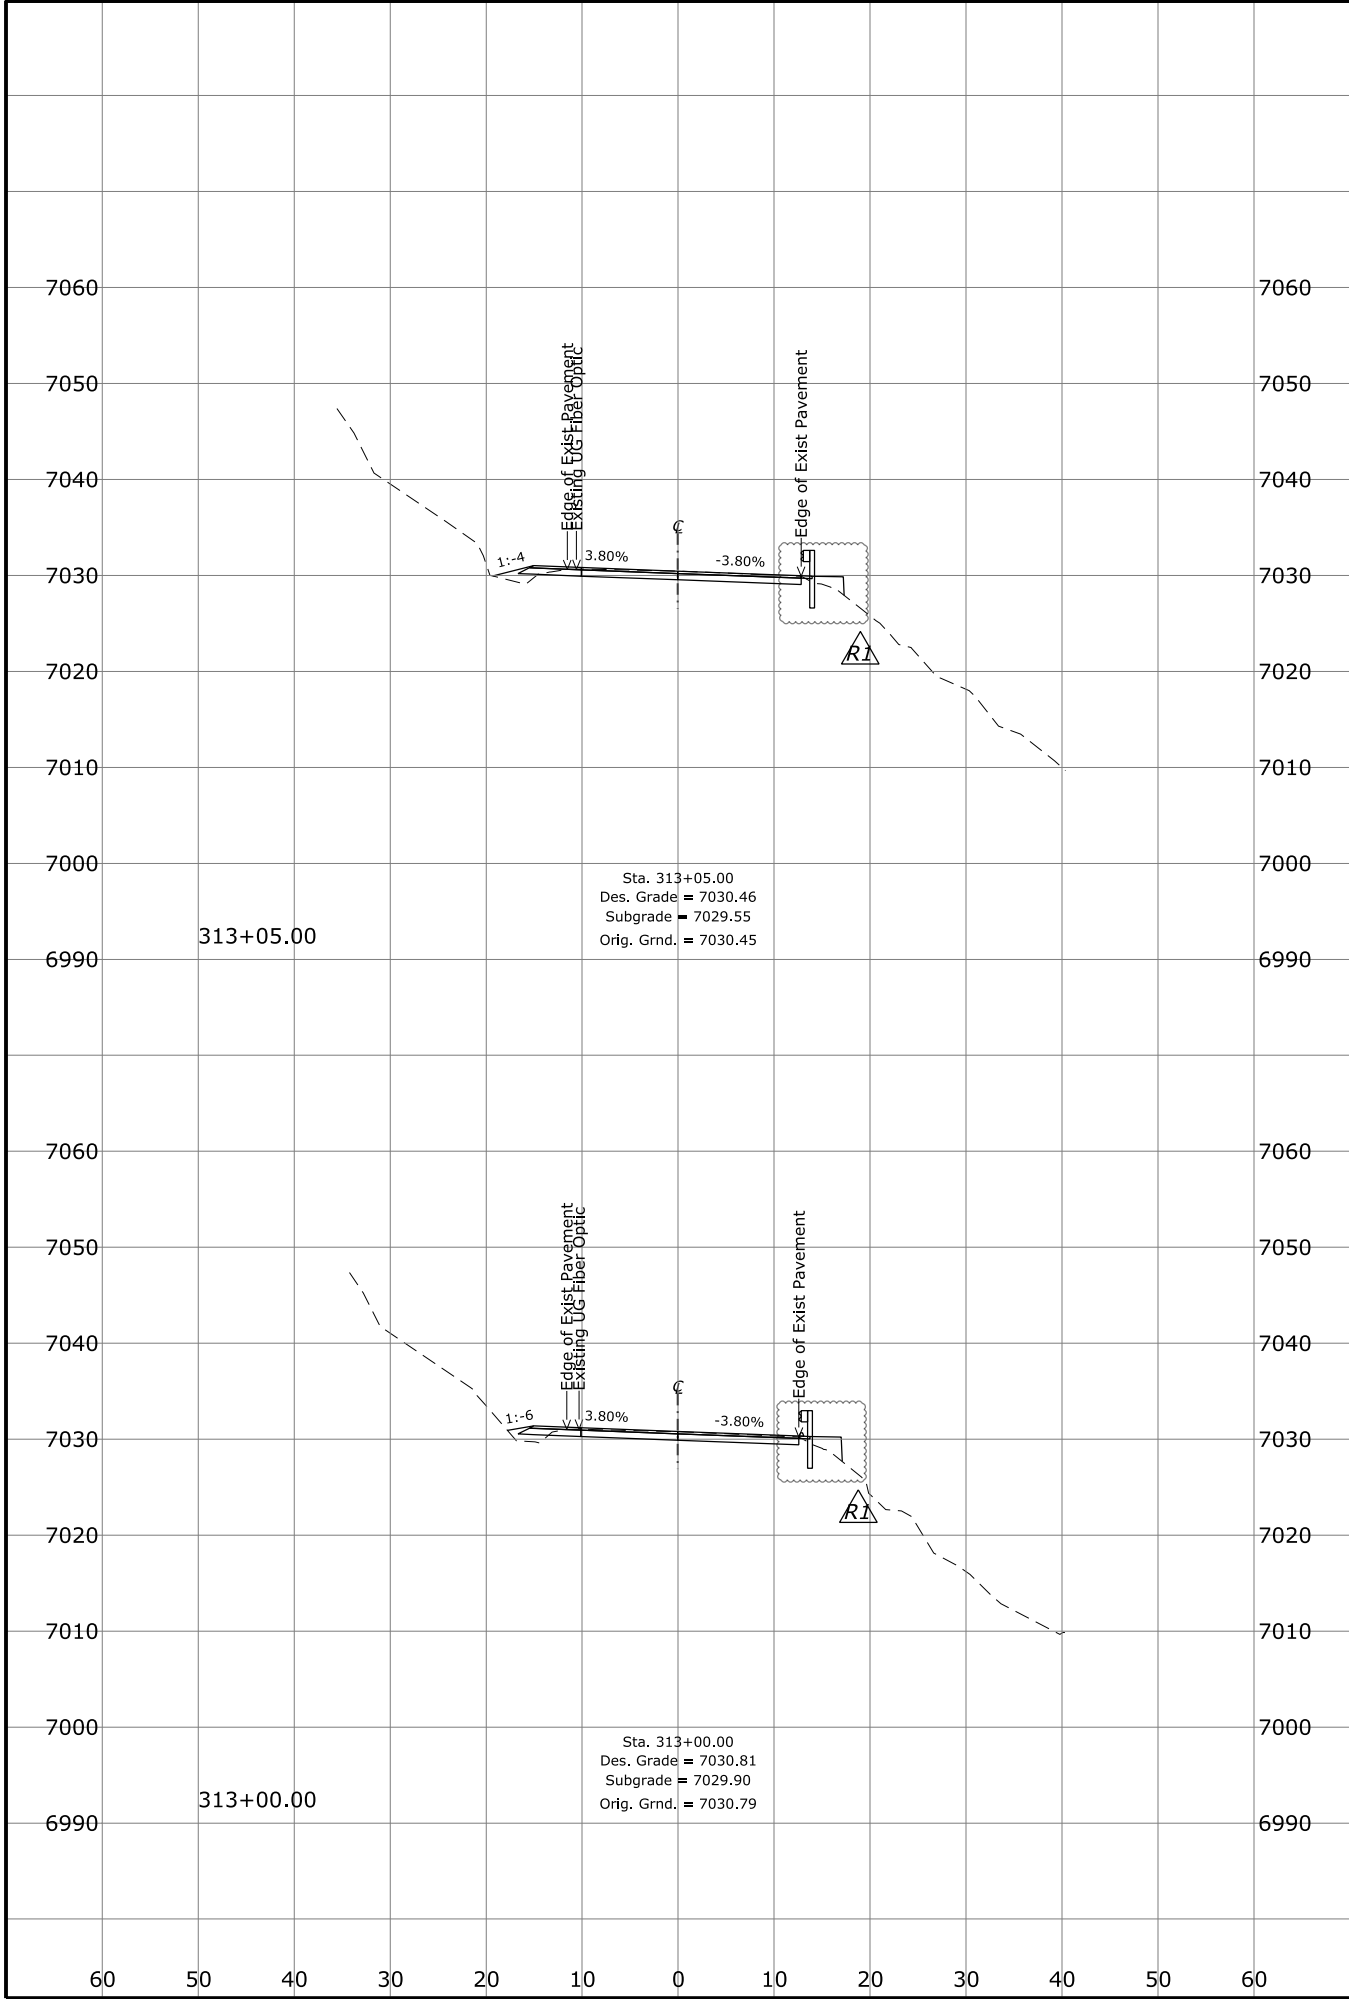


Donner Pass

8/25/2020 3:03:51 PM Q:\2015 Projects\15-030.02 Donner Pass Preliminary Design - CFLHD\CA FLAP NEV 40(1)\Roadway\CADD_Sheets\X-ML_Xsec\XSS(DOWN)\CA40_FINAL.dgn _User: dhellnung_

STATE	PROJECT	SHEET NUMBER
CA	CA FLAP NEV 40(1) DONNER PASS	X86

Revised 08/25/20

REVISION 1
R1 08/25/20 Revised Shoulder Slope 323+00 to 324+00

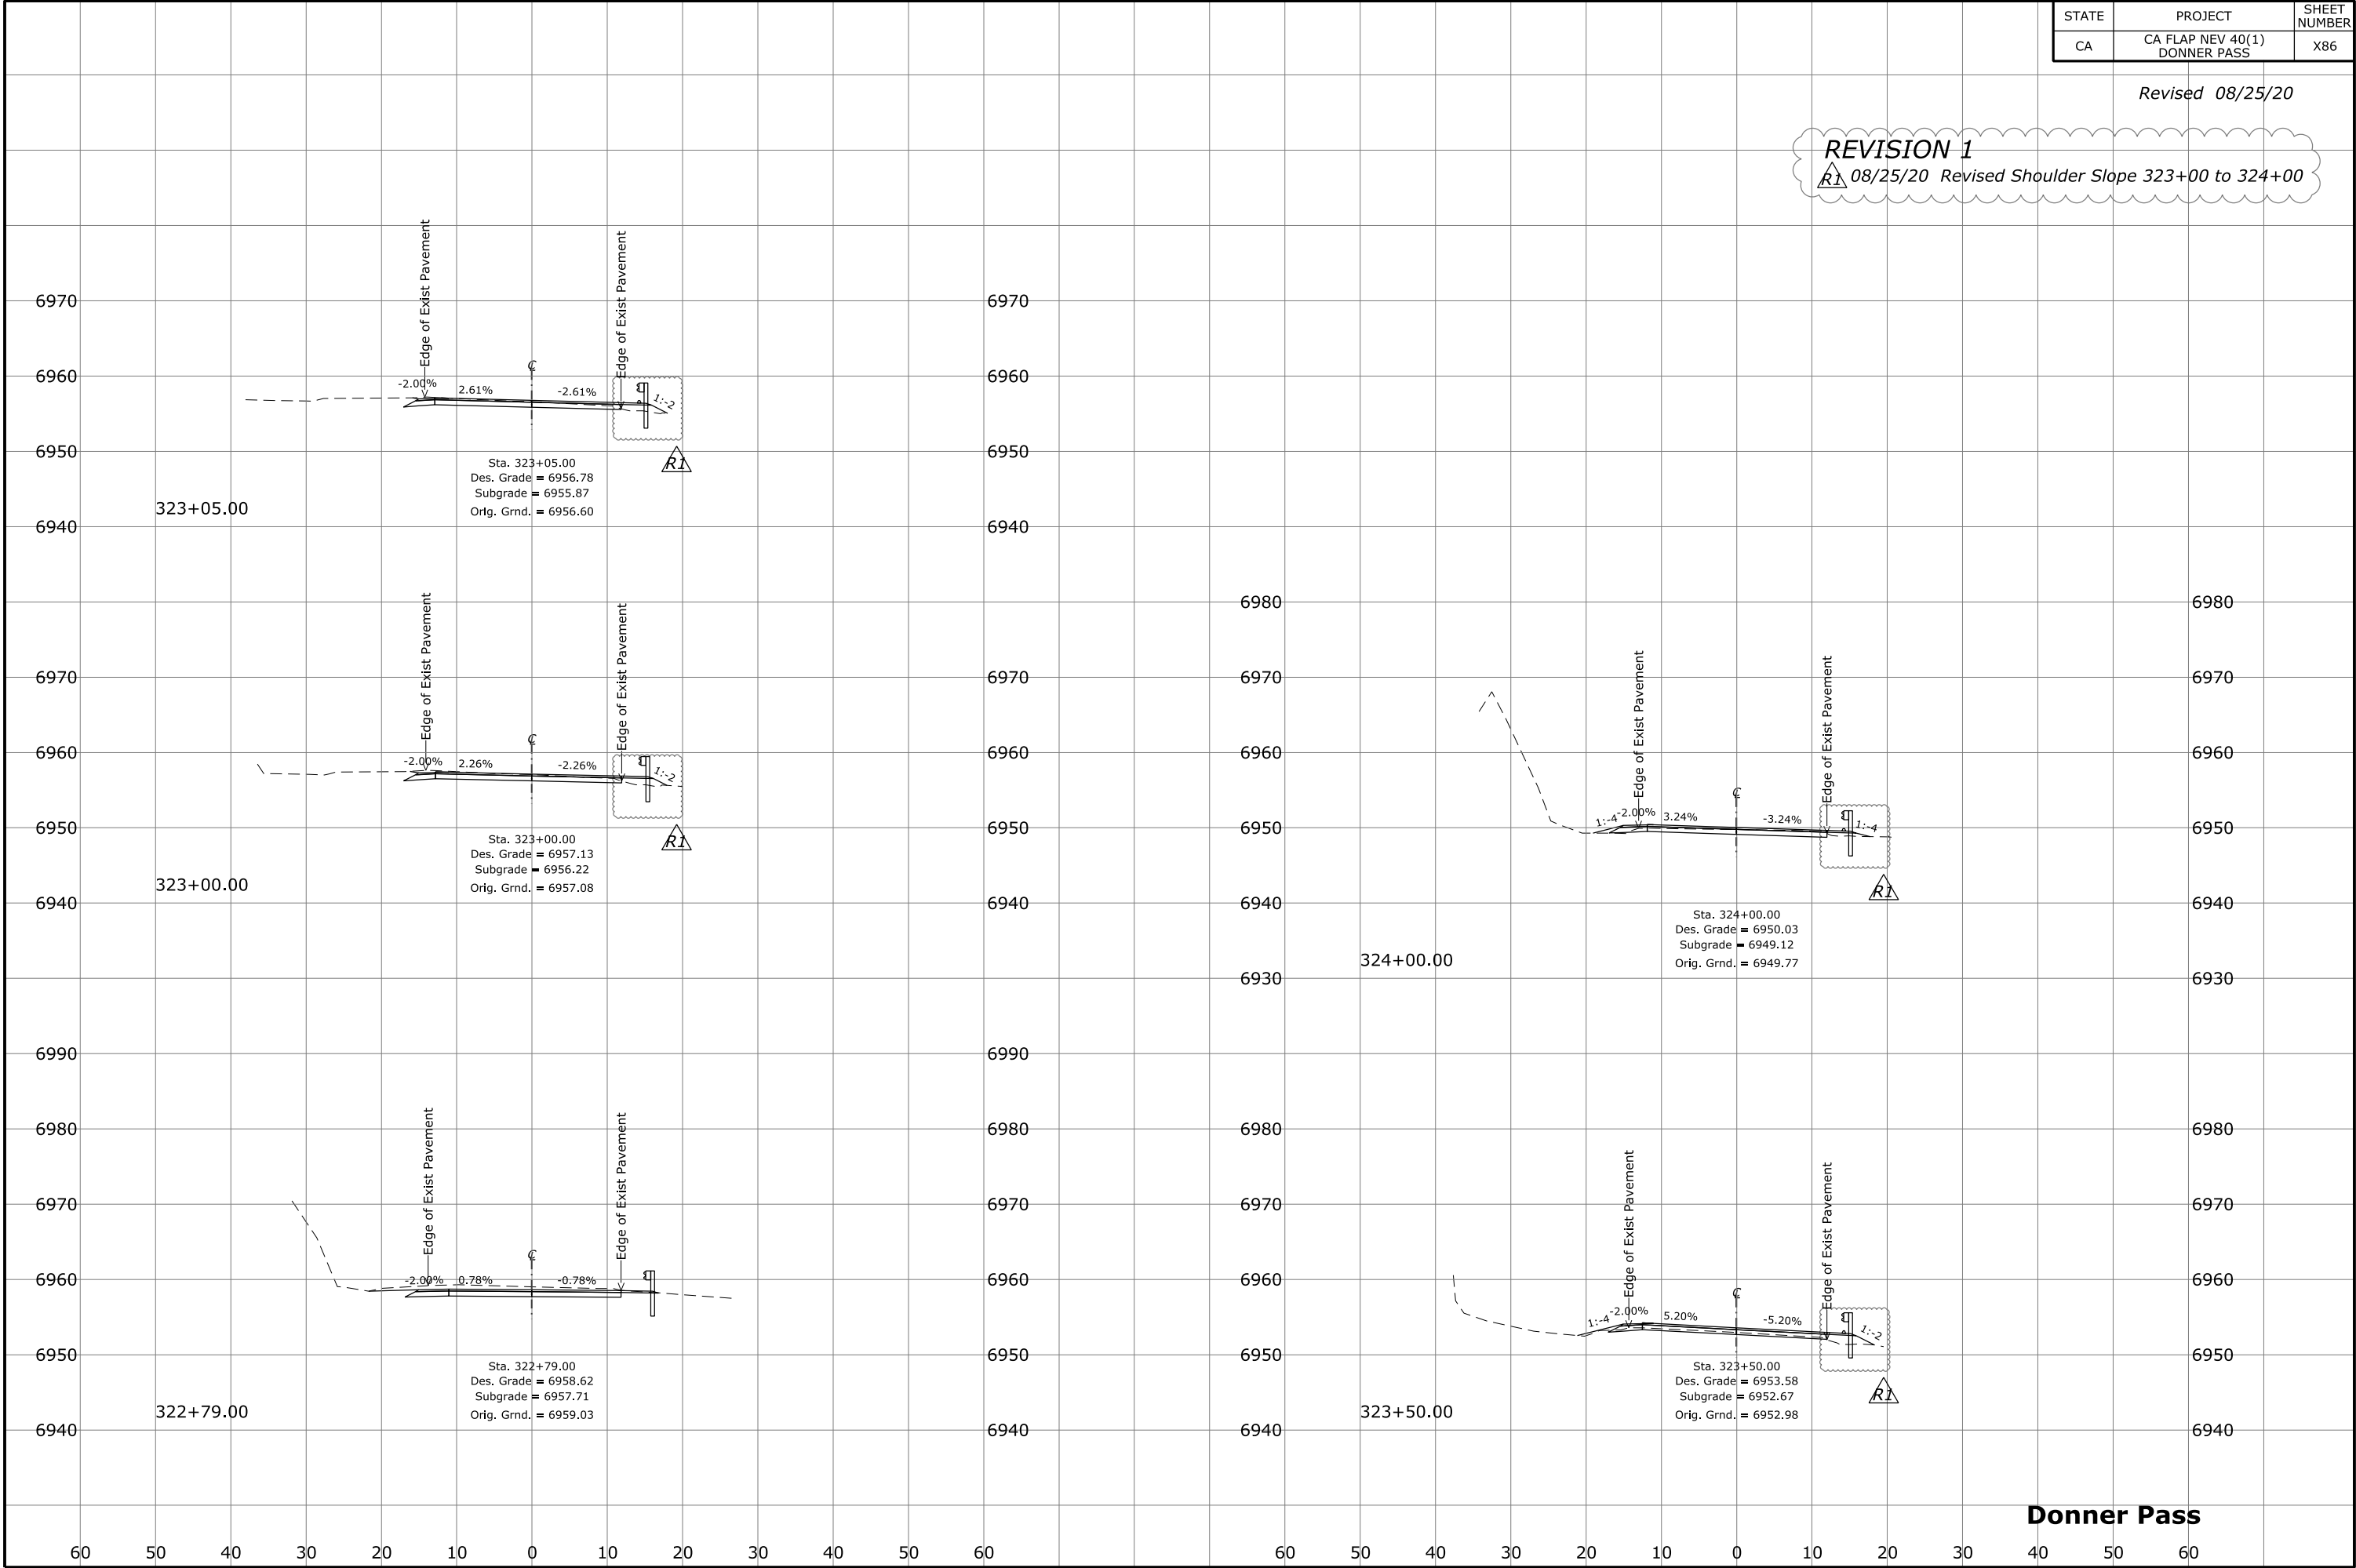


User: dhellrung

CADD_Sheets\X-ML_Xsec\XSS(DOWN)\CA40_FINAL.dgn

Q:\2015 Projects\15-030.02 Donner Pass Preliminary Design - CFLHD\CA FLAP NEV 40(1)\Roadway\CADD_Sheets\X-ML_Xsec\XSS(DOWN)\CA40_FINAL.dgn

8/25/2020 2:52:25 PM

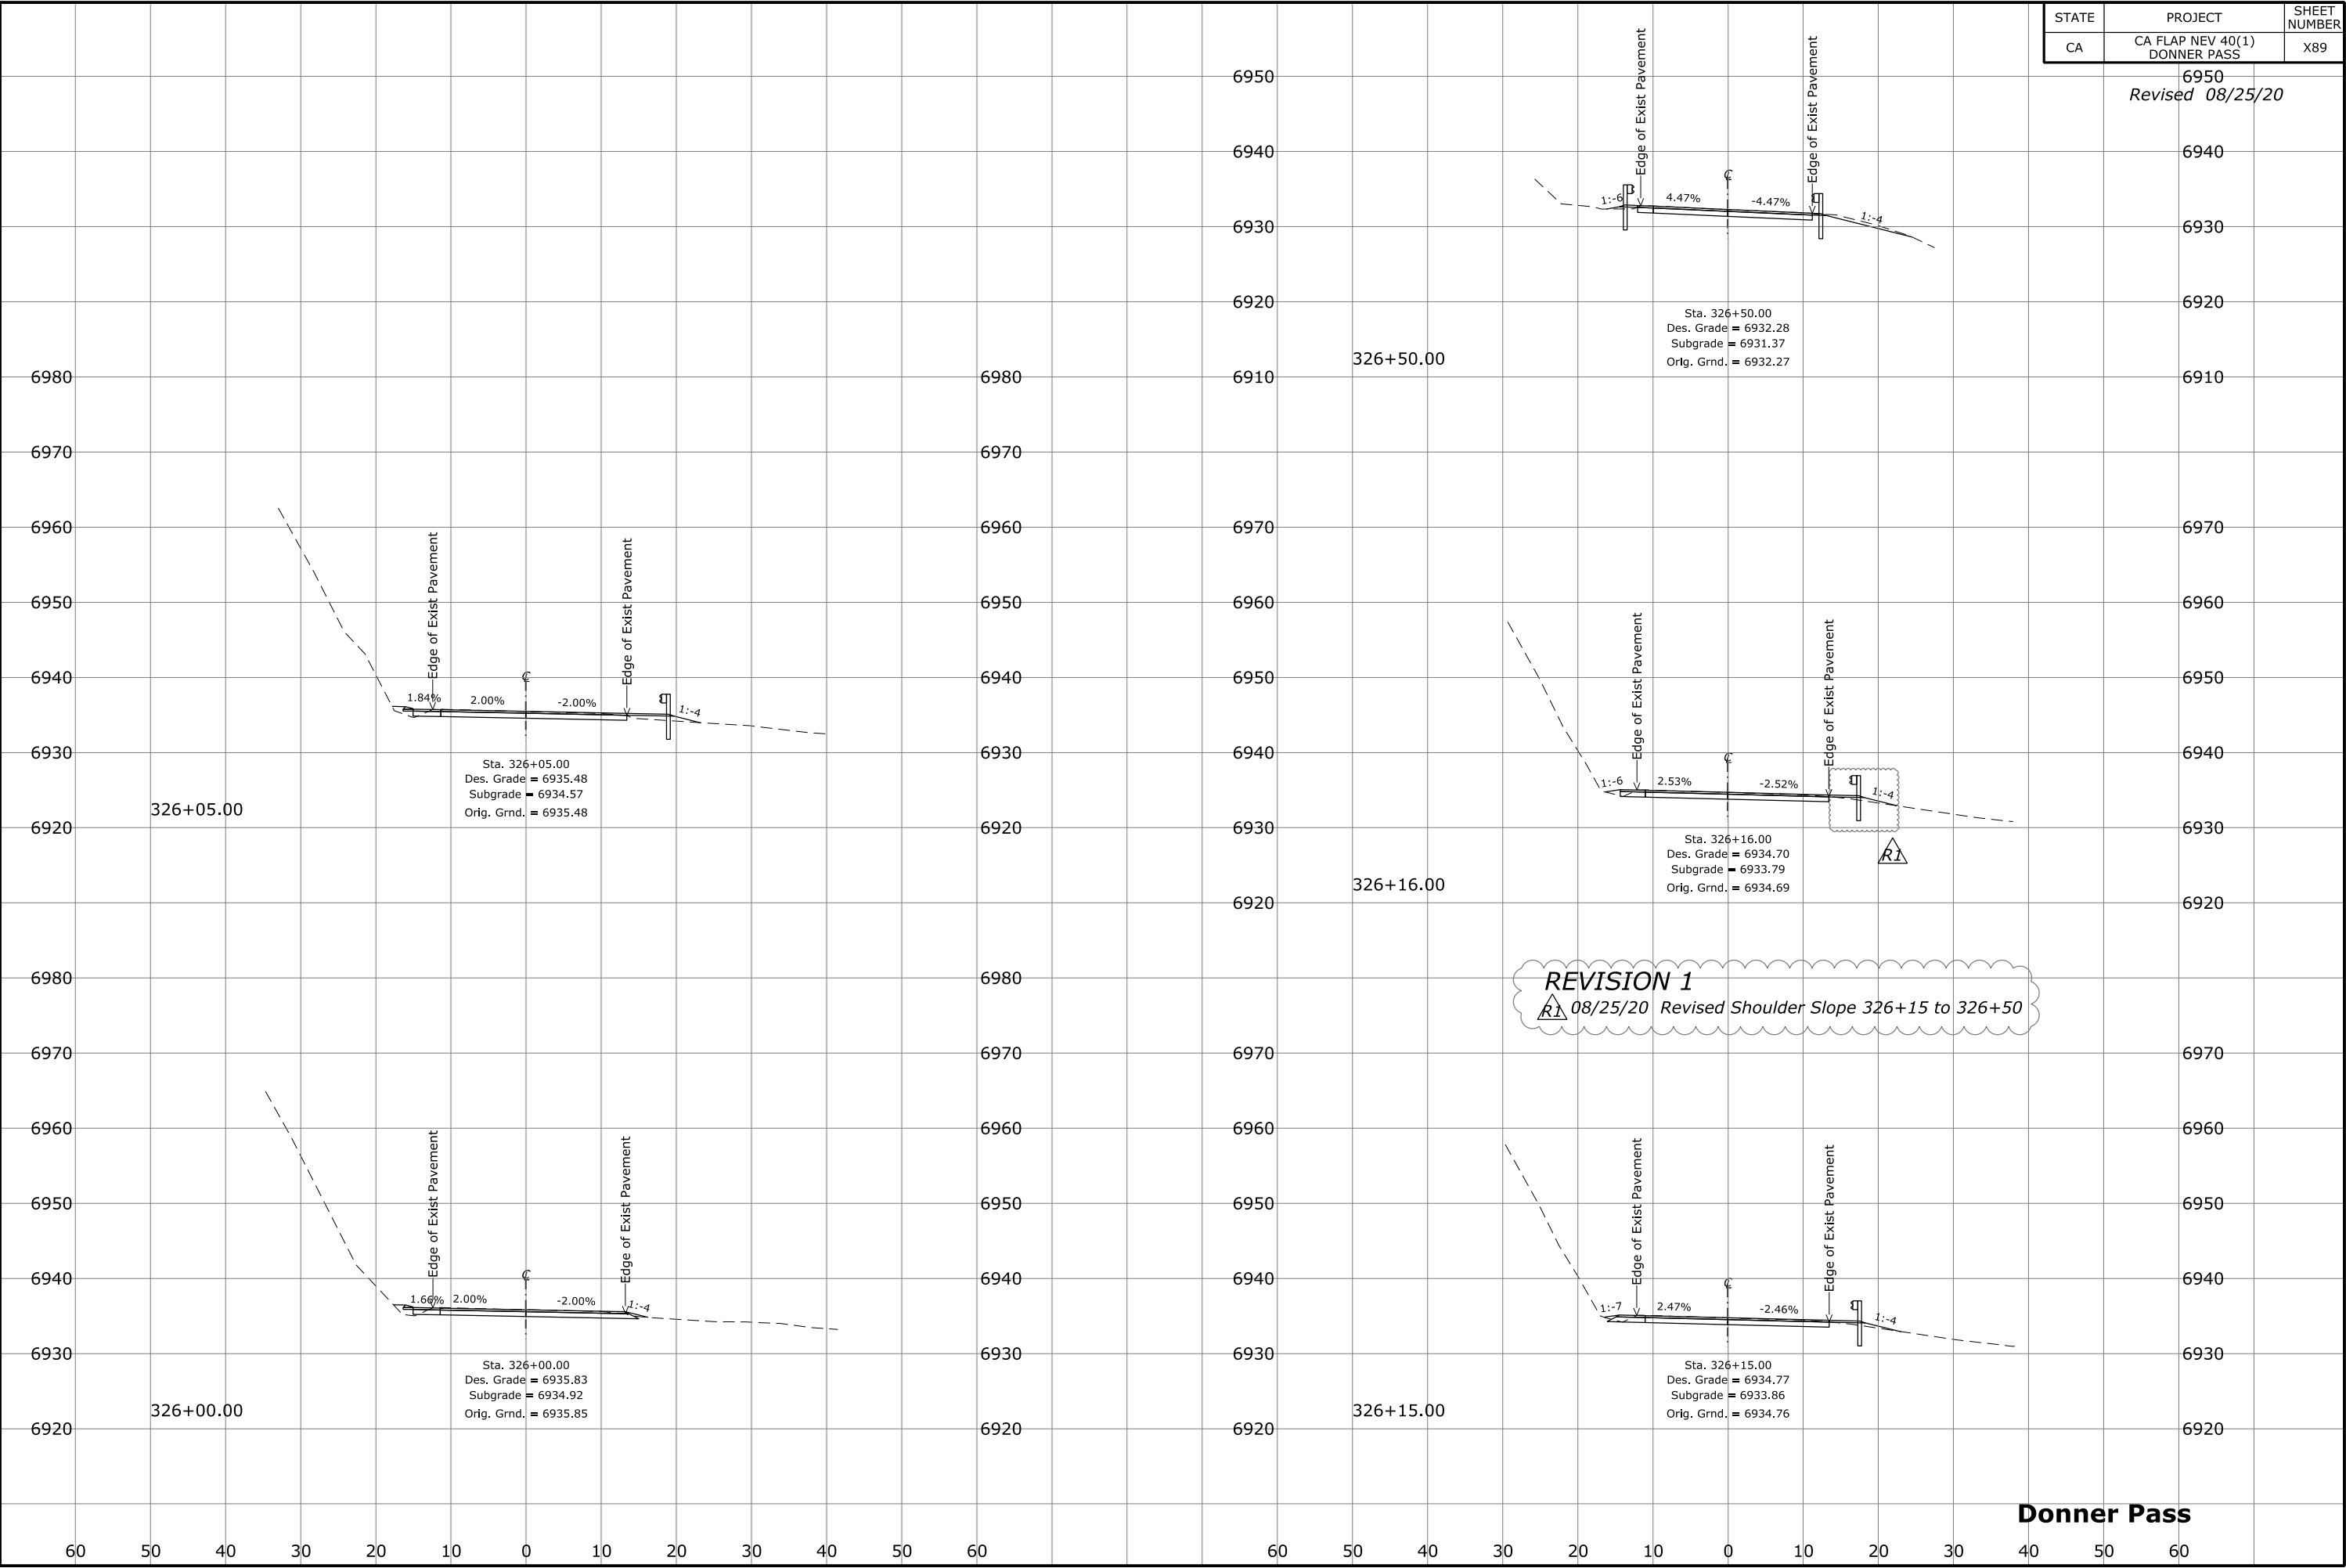

User: dhellung

CADD_Sheets\X-ML_Xsec\SS(DOWN)CA40_FINAL.dgn







Q:\2015 Projects\15-030.02 Donner Pass Preliminary Design - CFLHD\CA FLAP NEV 40(1)\Roadway\CADD_Sheets\X-ML_Xsec\SS(DOWN)CA40_FINAL.dgn

8/25/2020 2:41:51 PM

STATE	PROJECT	SHEET NUMBER
CA	CA FLAP NEV 40(1) DONNER PASS	X111

Revised 08/25/20

REVISION 1
R1 08/25/20 Revised Shoulder Slope 381+36 to 384+00

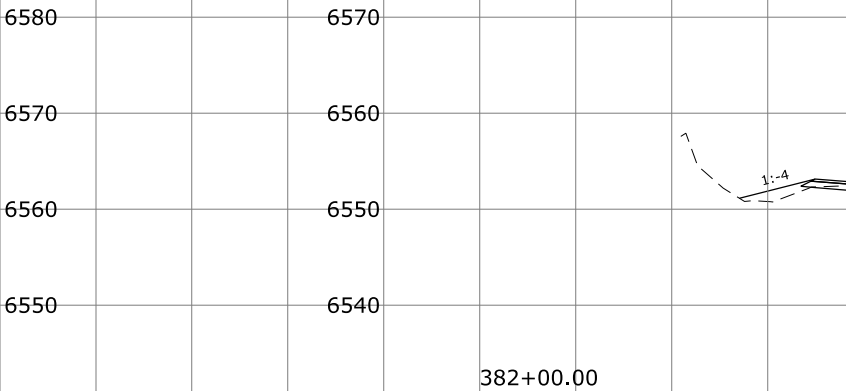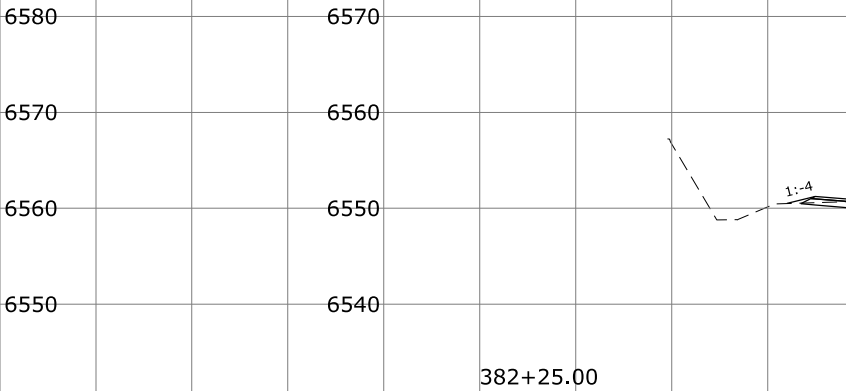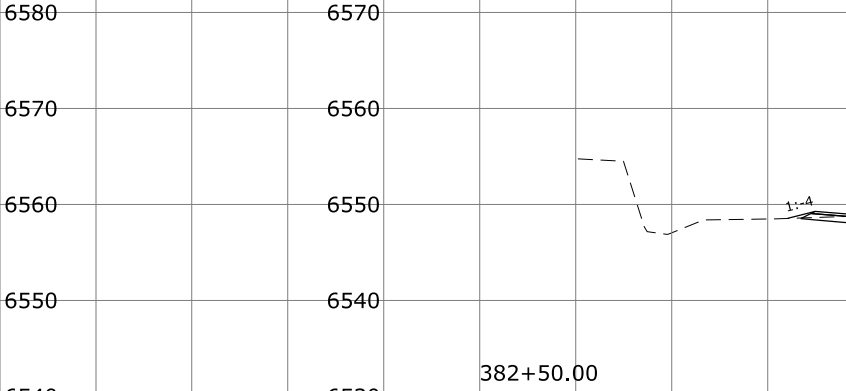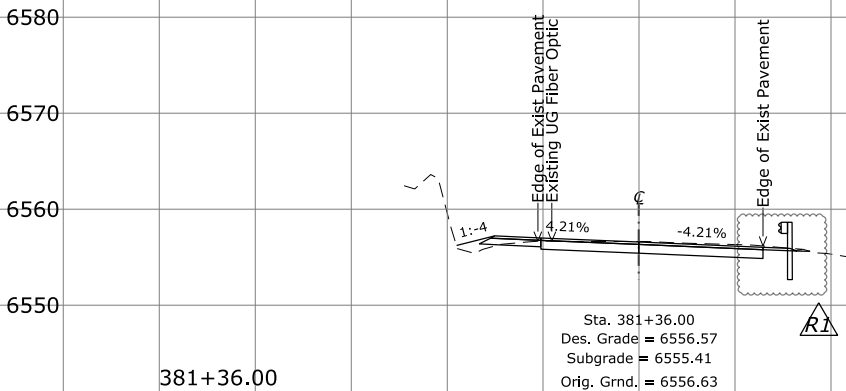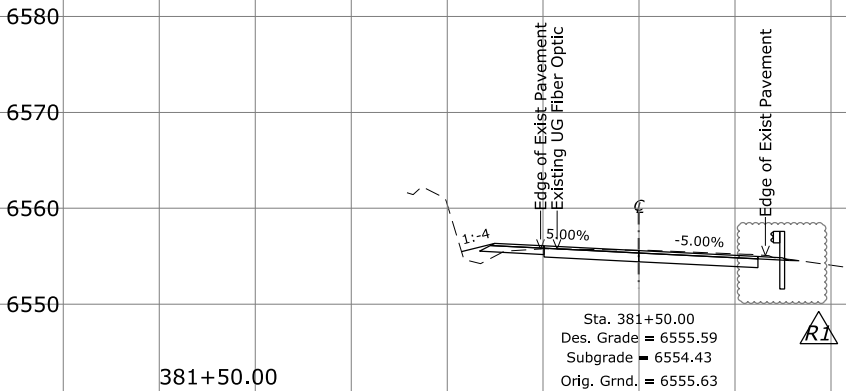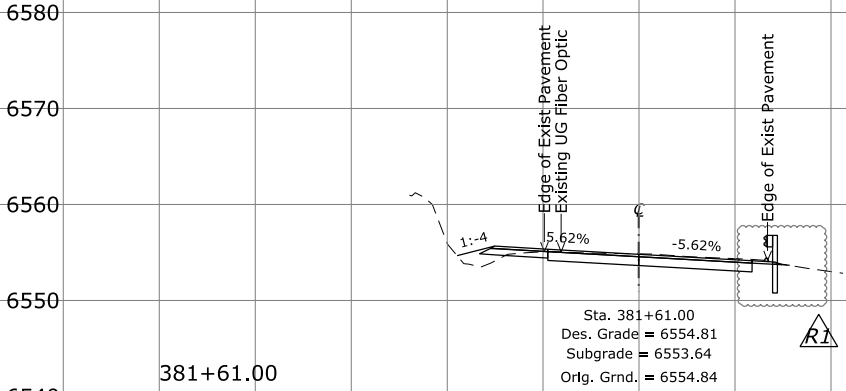

Limited survey data.
Field verify end condition.

Limited survey data.
Field verify end condition.

Donner Pass

User: dhellnung

dgn

CA40_

FLAP NEV 40(1)

Donner Pass Preliminary Design - CFLHD

8/25/2020

2:43:48 PM






Q:\2015 Projects\15-030.02 Donner Pass Preliminary Design - CFLHD

STATE	PROJECT	SHEET NUMBER
CA	CA FLAP NEV 40(1) DONNER PASS	X112

Revised 08/25/20

REVISION 1

08/25/20 Revised Shoulder Slope 381+36 to 384+00

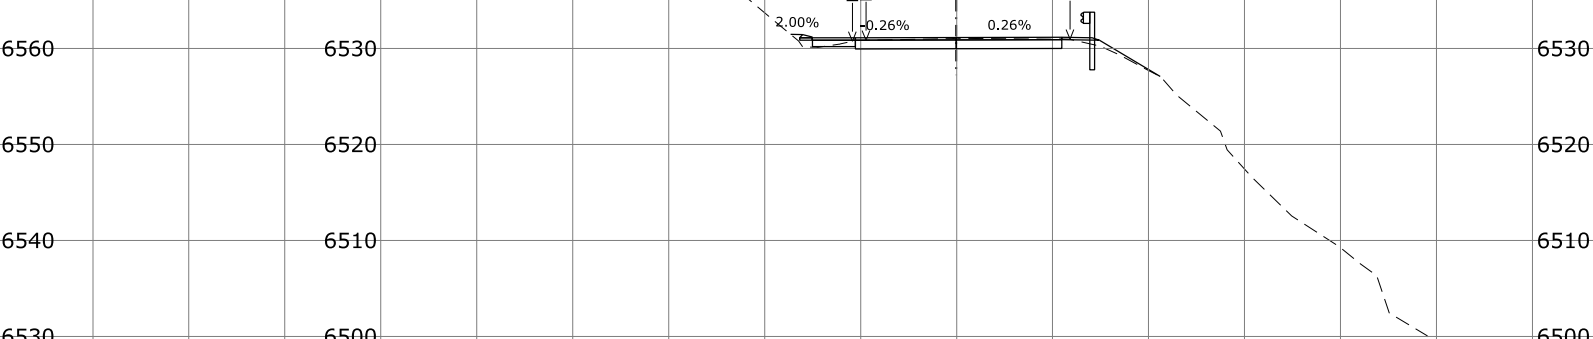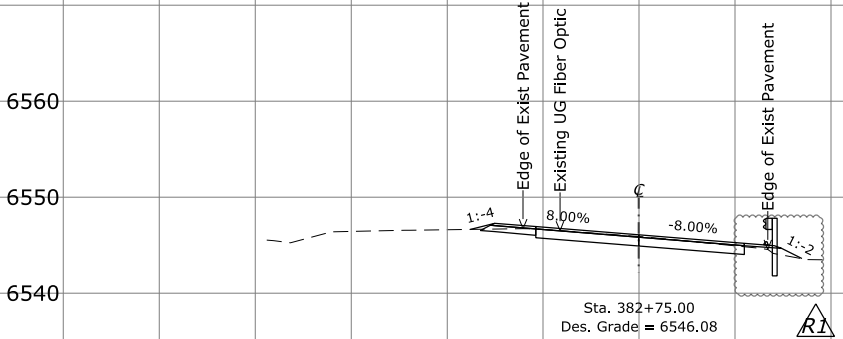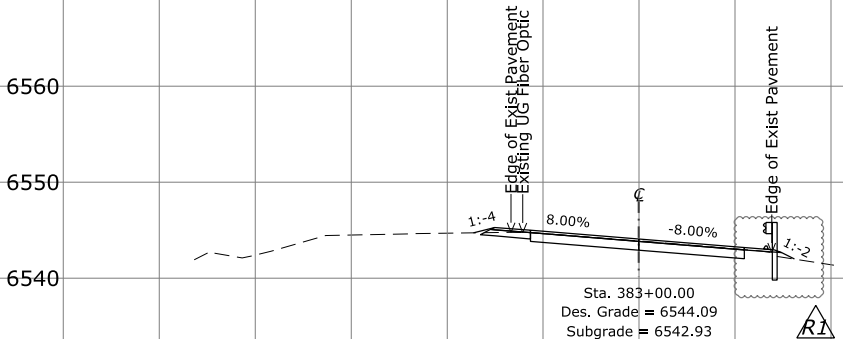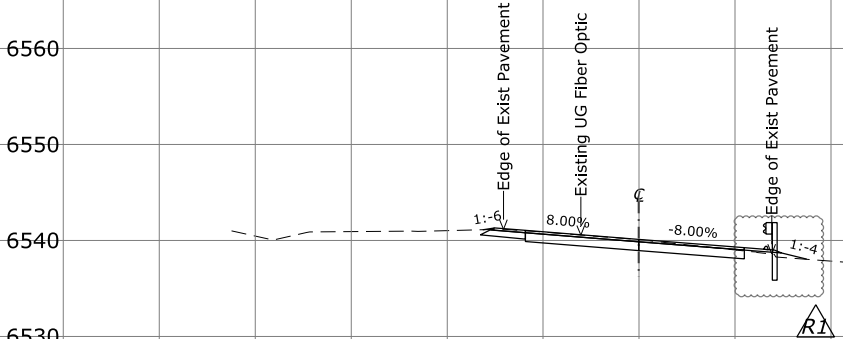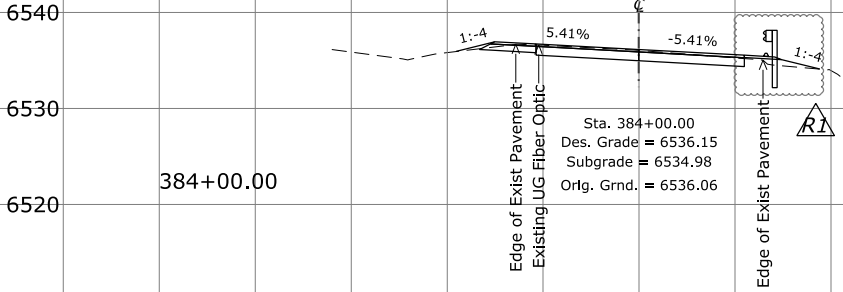


Donner Pass

User: dhellnung

CADD_Sheets\X-ML_Xsec\XSS(DOWN)\CA40_FINAL.dgn

Q:\2015 Projects\15-030.02 Donner Pass Preliminary Design - CFLHD\CA FLAP NEV 40(1)\Roadway\CADD_Sheets\X-ML_Xsec\XSS(DOWN)\CA40_FINAL.dgn

8/25/2020 1:26:14 PM

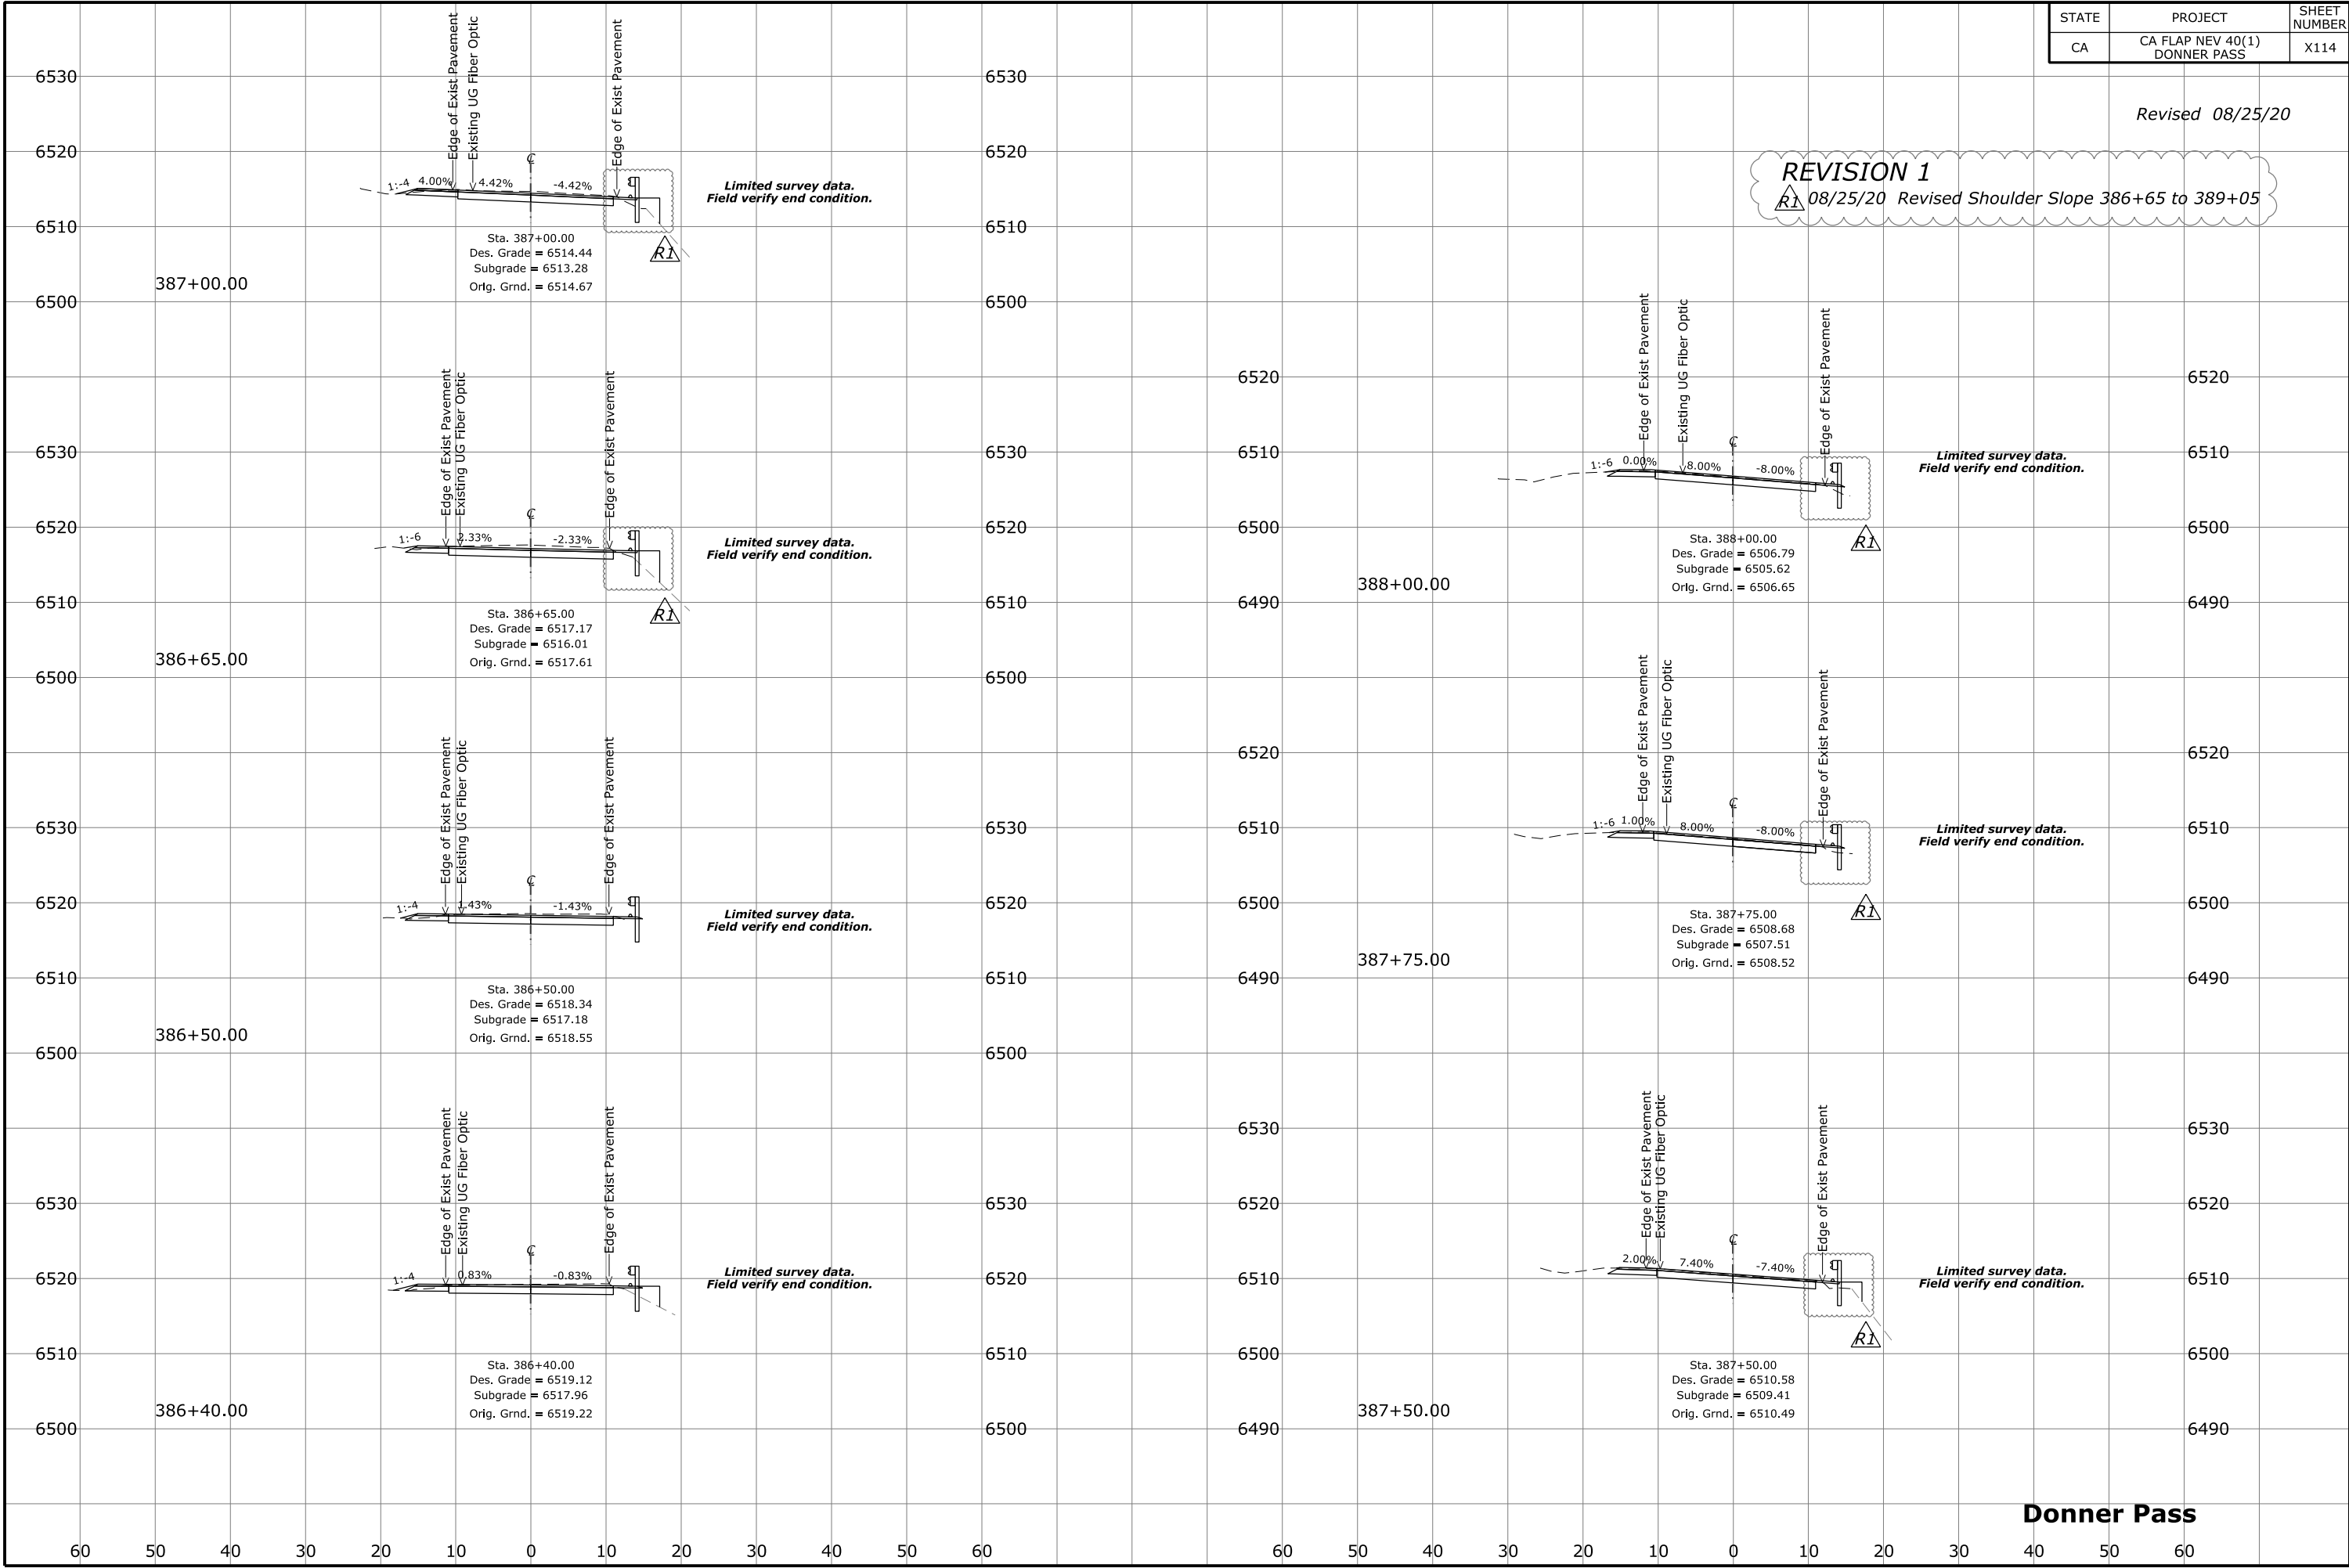


User: dhellnung

CADD_Sheets\X-ML_Xsec\SS(DOWN)\CA40_FINAL.dgn

Q:\2015 Projects\15-030.02 Donner Pass Preliminary Design - CFLHD\CA FLAP NEV 40(1)\Roadway\CADD_Sheets\X-ML_Xsec\SS(DOWN)\CA40_FINAL.dgn

8/25/2020 1:27:07 PM

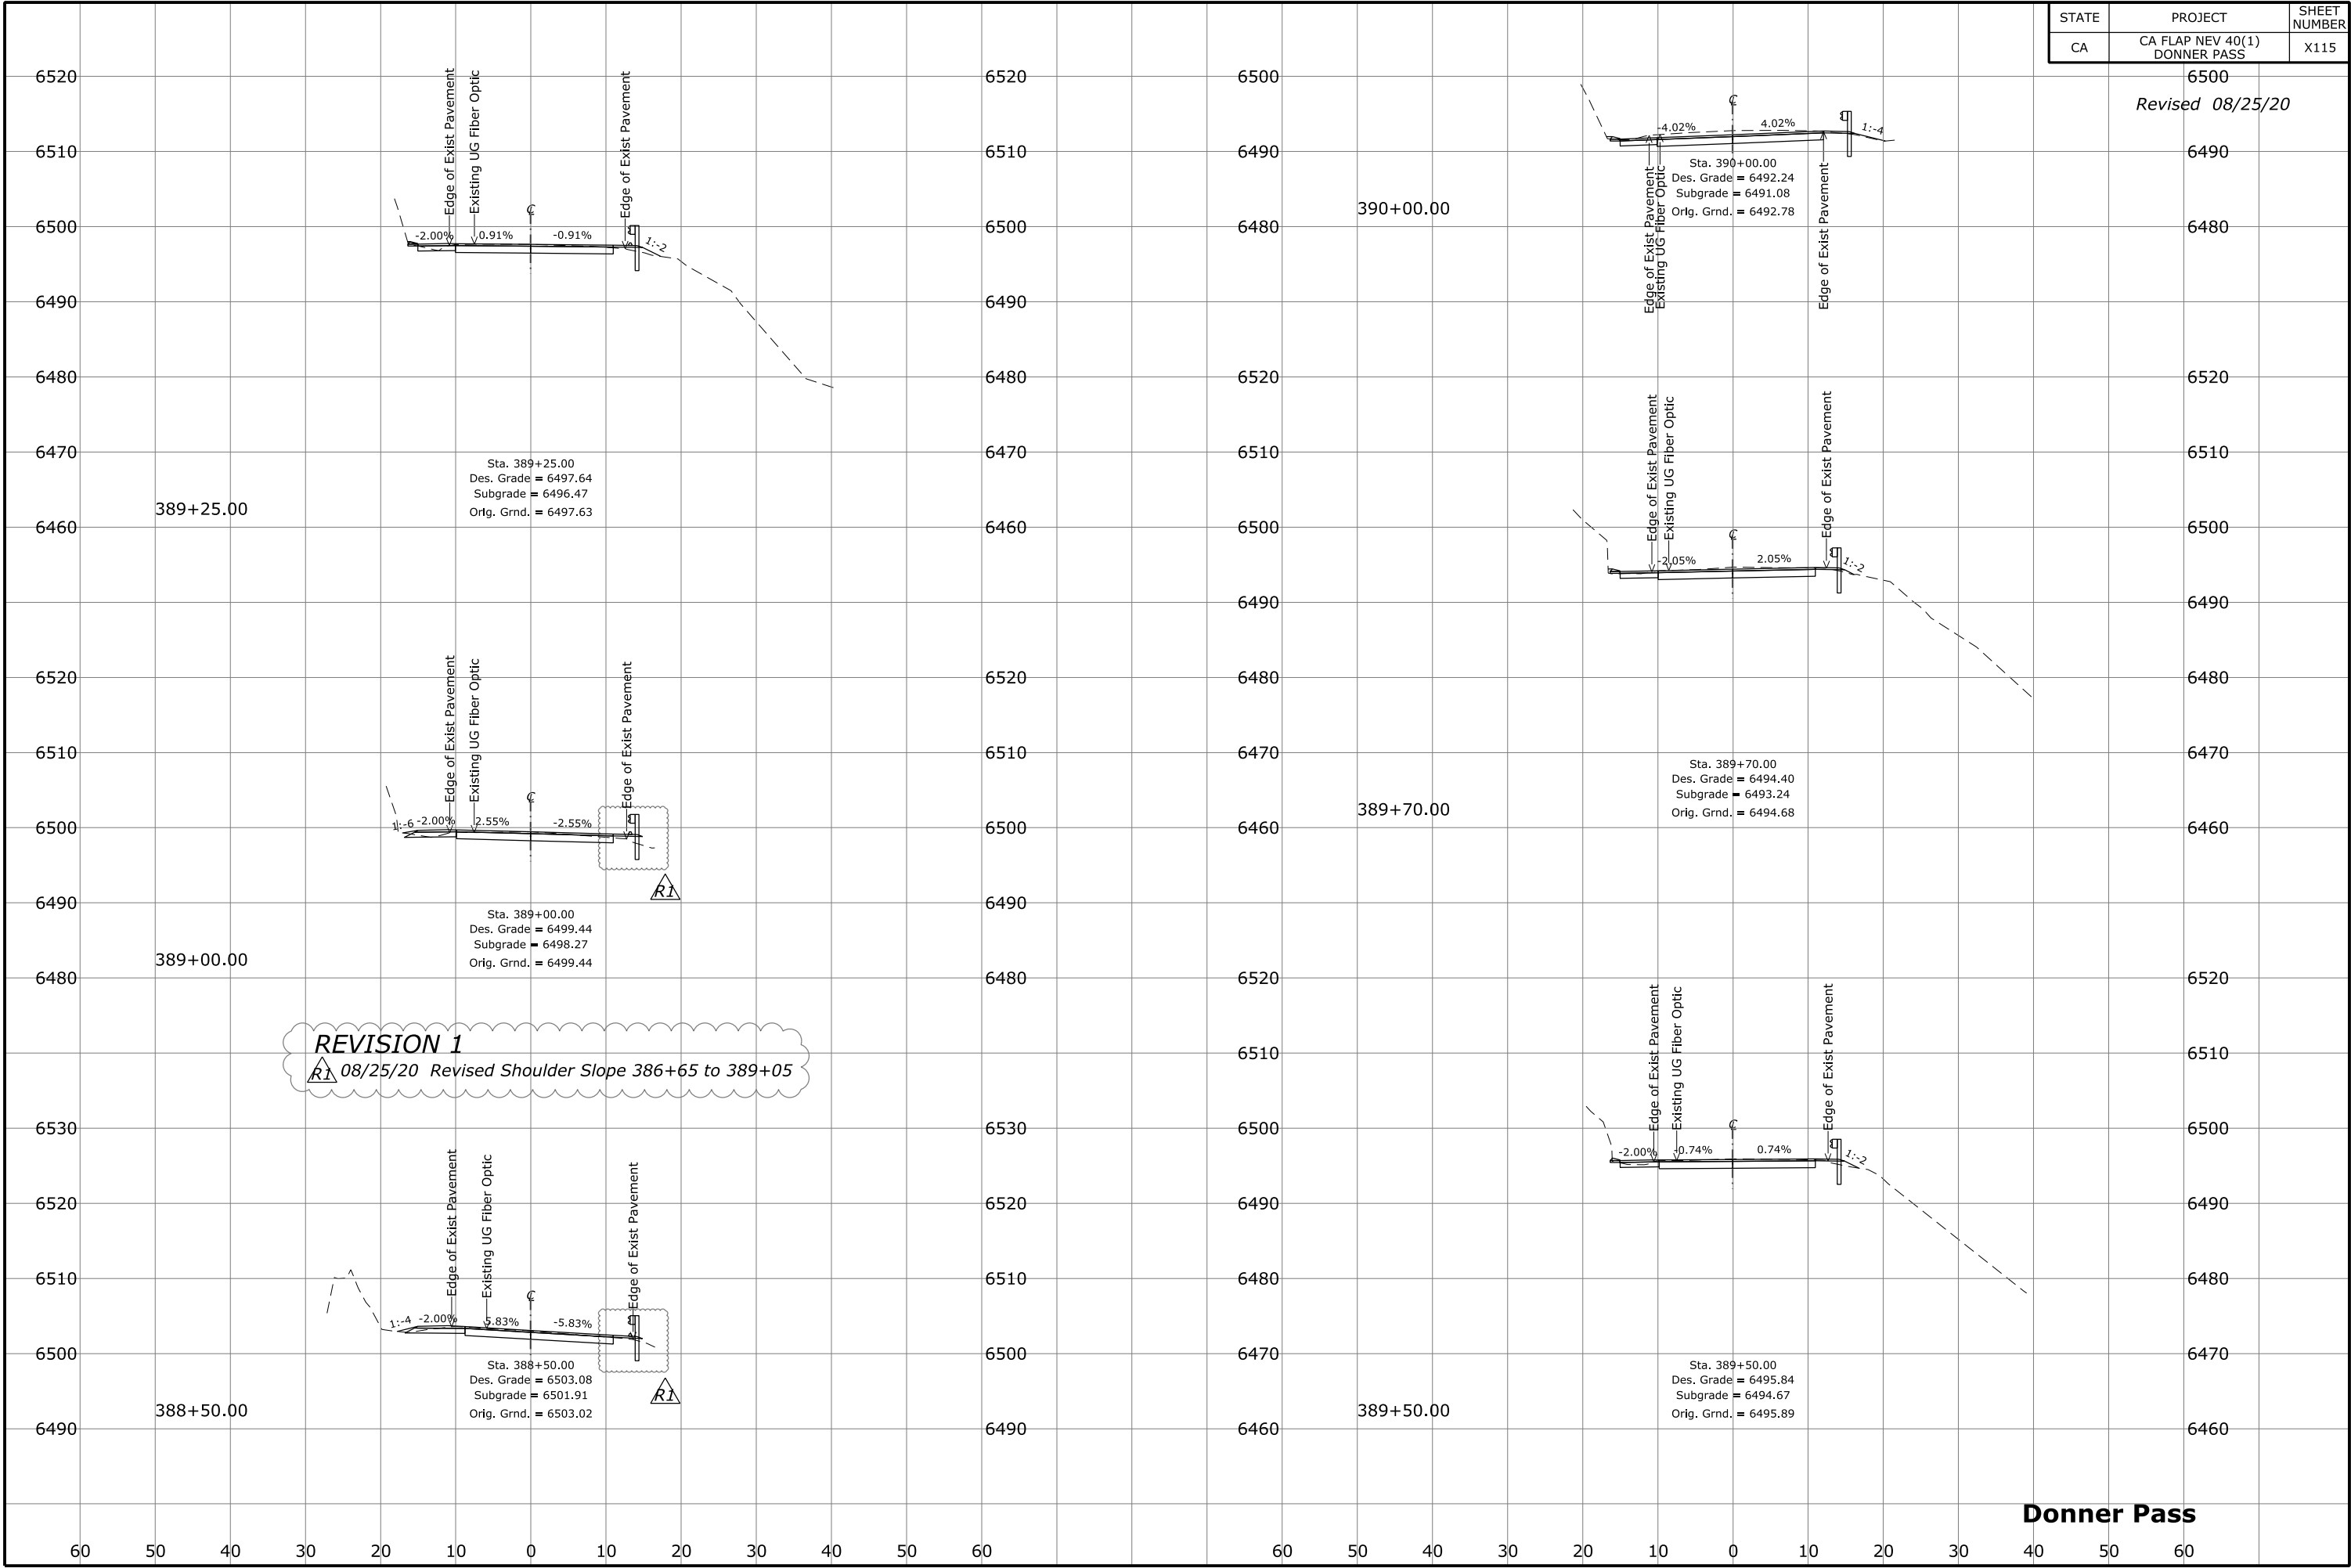

User: dhellnung

Q:\2015 Projects\15-030.02 Donner Pass Preliminary Design - CFLHD\CA FLAP NEV 40(1)\Roadway\CADD_Sheets\X-ML_Xsec\XSS(DOWN)\CA40_FINAL.dgn

8/25/2020 1:13:22 PM

STATE	PROJECT	SHEET NUMBER
CA	CA FLAP NEV 40(1) DONNER PASS	X119

Revised 08/25/20

REVISION 1
R1 08/25/20 Revised Shoulder Slope 396+00 to 396+85

6470

6460

6450

6440

6430

6420

6410

395+50.00

Sta. 395+50.00
Des. Grade = 6453.89
Subgrade = 6452.72
Orig. Grnd. = 6453.22

Edge of Exist Pavement
Existing UG Fiber Optic
1:4
0.94%
-0.94%

6470

6460

6450

6440

6430

6420

6410

395+40.00

Sta. 395+40.00
Des. Grade = 6454.59
Subgrade = 6453.43
Orig. Grnd. = 6454.04

Edge of Exist Pavement
Existing UG Fiber Optic
1:4
0.37%
-0.37%

6470

6460

6450

6440

6430

6420

6410

396+25.00

Sta. 396+25.00
Des. Grade = 6448.54
Subgrade = 6447.37
Orig. Grnd. = 6448.08

Edge of Exist Pavement
Existing UG Fiber Optic
1:4
5.23%
-5.23%

6460

6450

6440

6430

6420

6410

6460

6450

6440

6430

6420

6410

6470

6460

6450

6440

6430

6420

6410

396+00.00

Sta. 396+00.00
Des. Grade = 6450.33
Subgrade = 6449.17
Orig. Grnd. = 6449.71

Edge of Exist Pavement
Existing UG Fiber Optic
1:4
3.80%
-3.80%

6470

6460

6450

6440

6430

6420

6410

6470

6460

6450

6440

6430

6420

6410


Donner Pass

8/25/2020 1:14:33 PM Q:\2015 Projects\15-030.02 Donner Pass Preliminary Design - CFLHD\CA FLAP NEV 40(1)\Roadway\CADD_Sheets\X-ML_Xsec\XSS(DOWN)\CA40_FINAL.dgn _User: dhellrung_

STATE	PROJECT	SHEET NUMBER
CA	CA FLAP NEV 40(1) DONNER PASS	X120

Revised 08/25/20

REVISION 1
R1 08/25/20 Revised Shoulder Slope 396+00 to 396+85

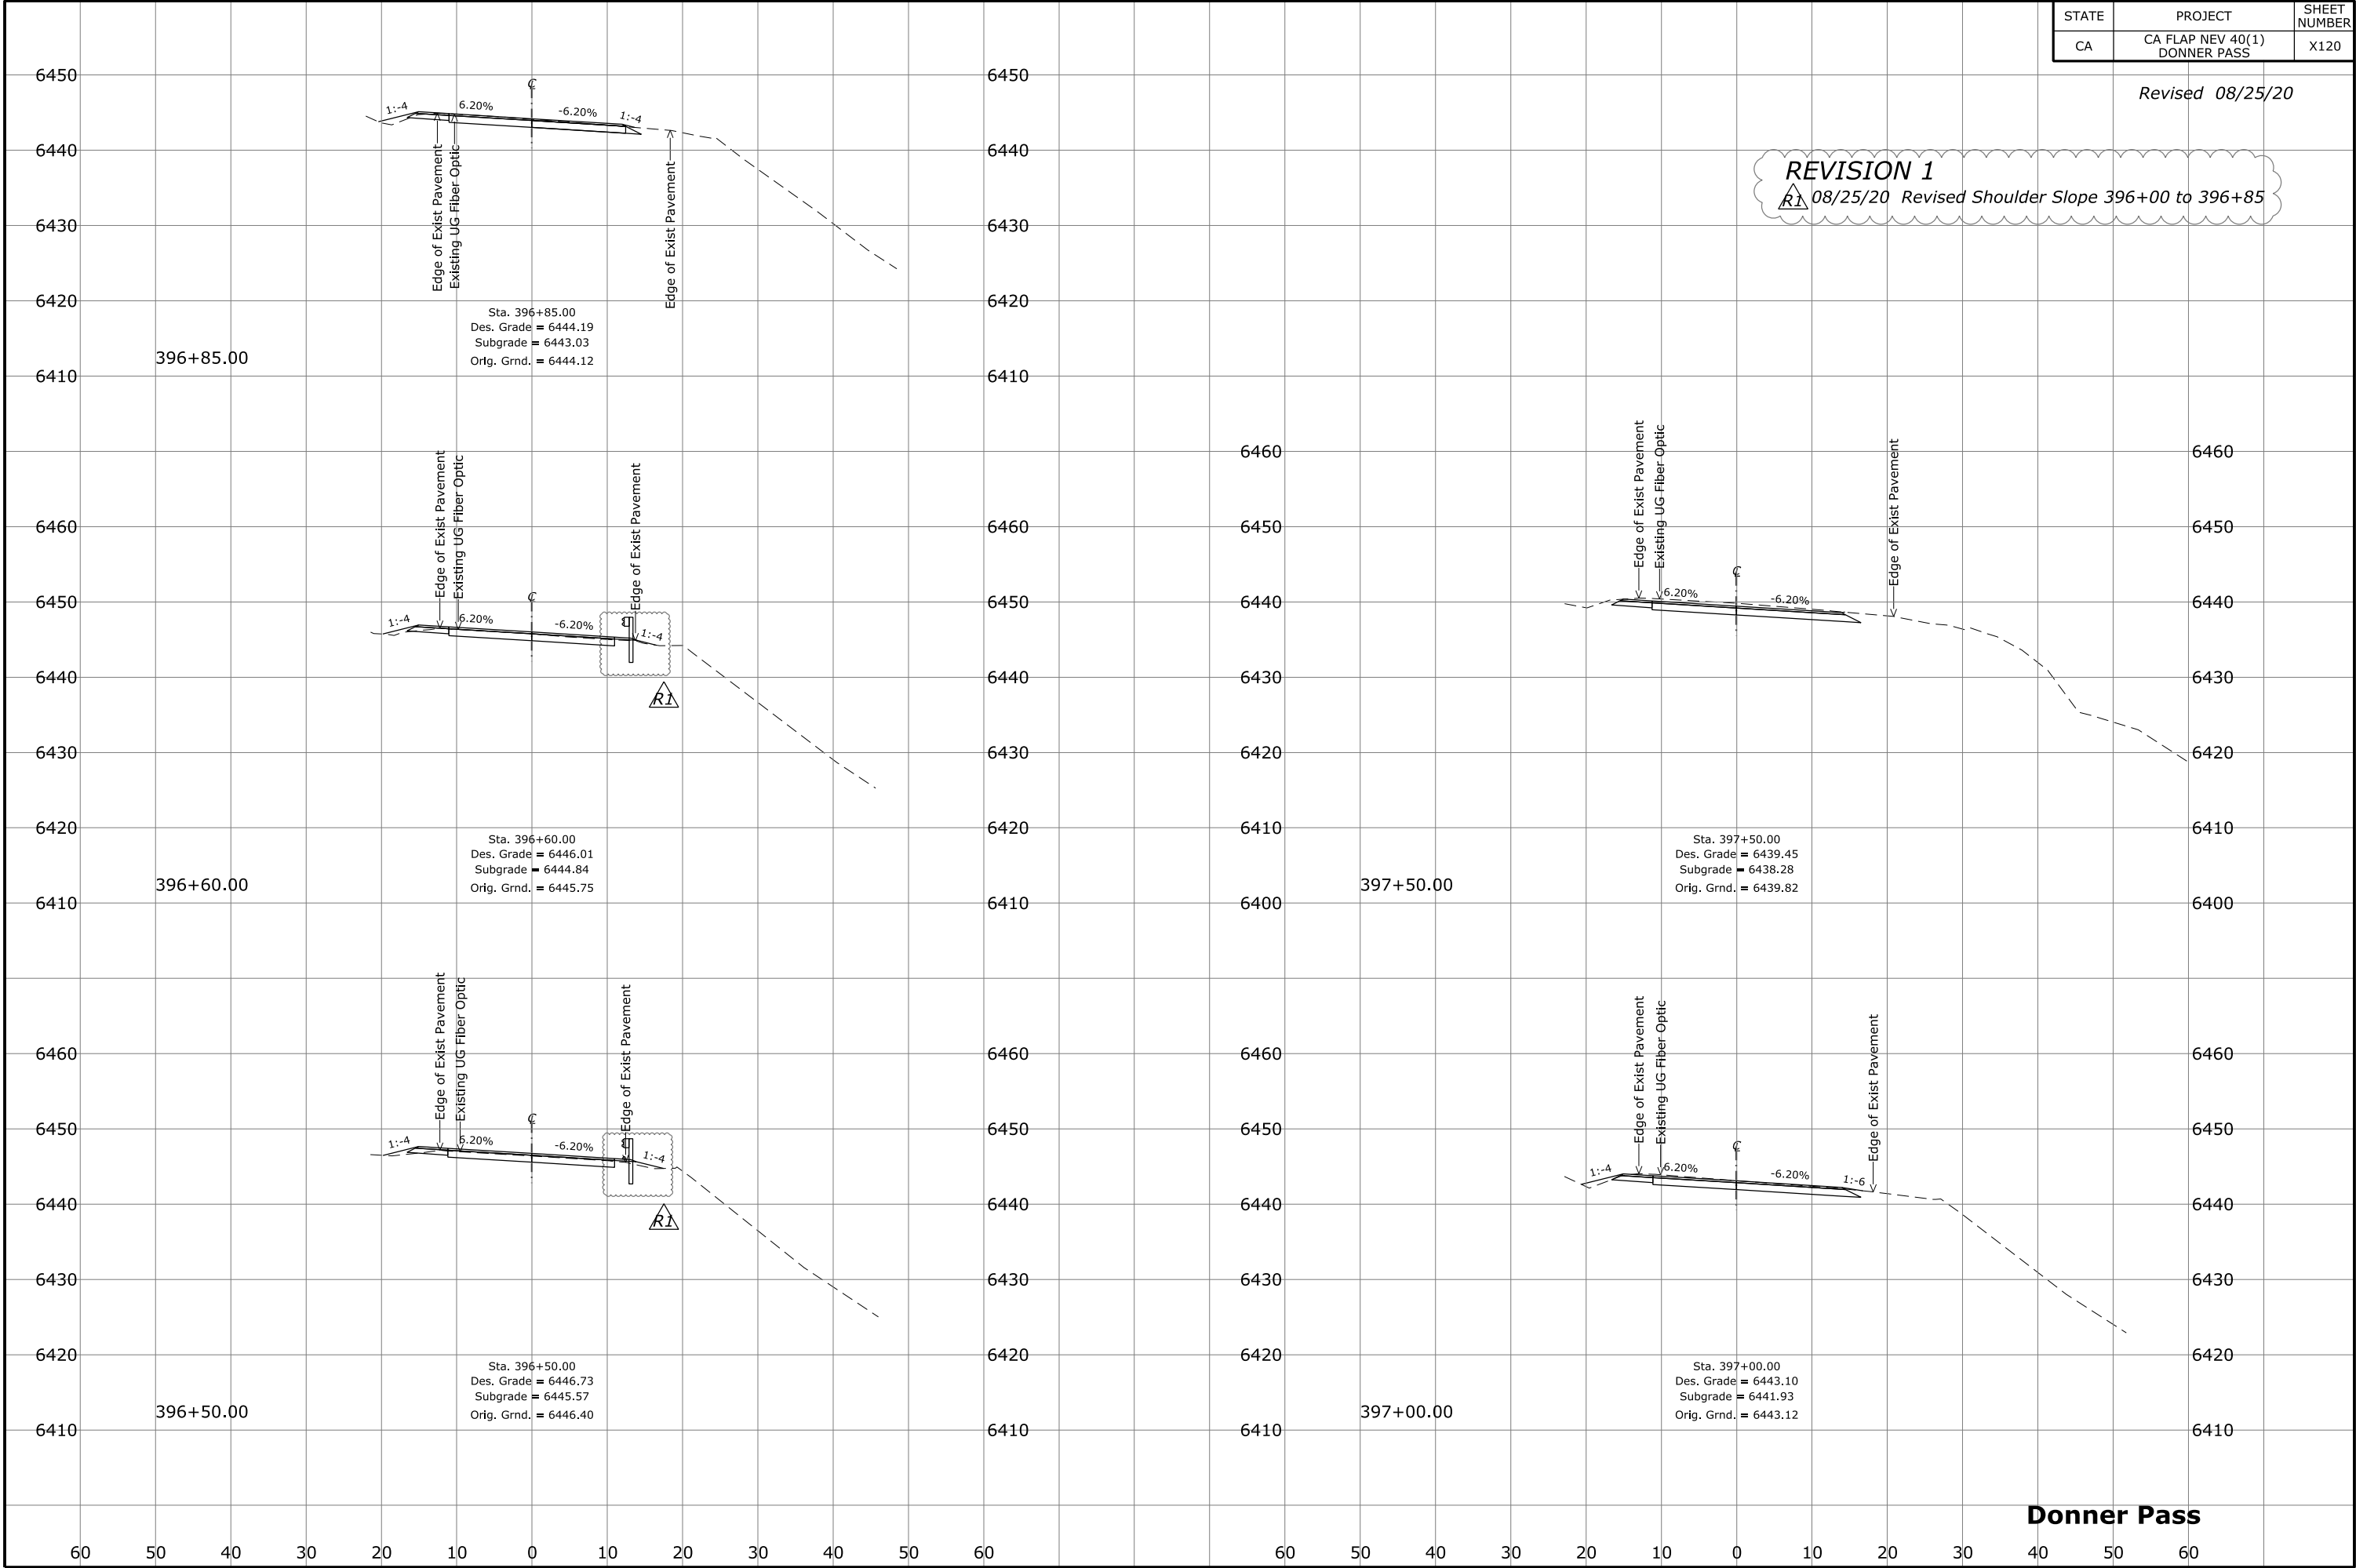

Donner Pass