

STATE	PROJECT	SHEET NUMBER
CA	CA FLAP 03S11(1)	X1

INDEX TO SHEETS	
SHEET	
X1	TITLE SHEET CROSS SECTIONS
X2-X64	REDS MEADOW ROAD SCHEDULE A
X65-X69	REDS MEADOW ROAD OPTION X
Z1-Z23	CULVERT CROSS SECTIONS

CA FLAP 03S11(1) REDS MEADOW ROAD









CROSS SECTIONS



07/29/2022

STATE	PROJECT	SHEET NO.
CA	CA FLAP 03S11(1)	X2

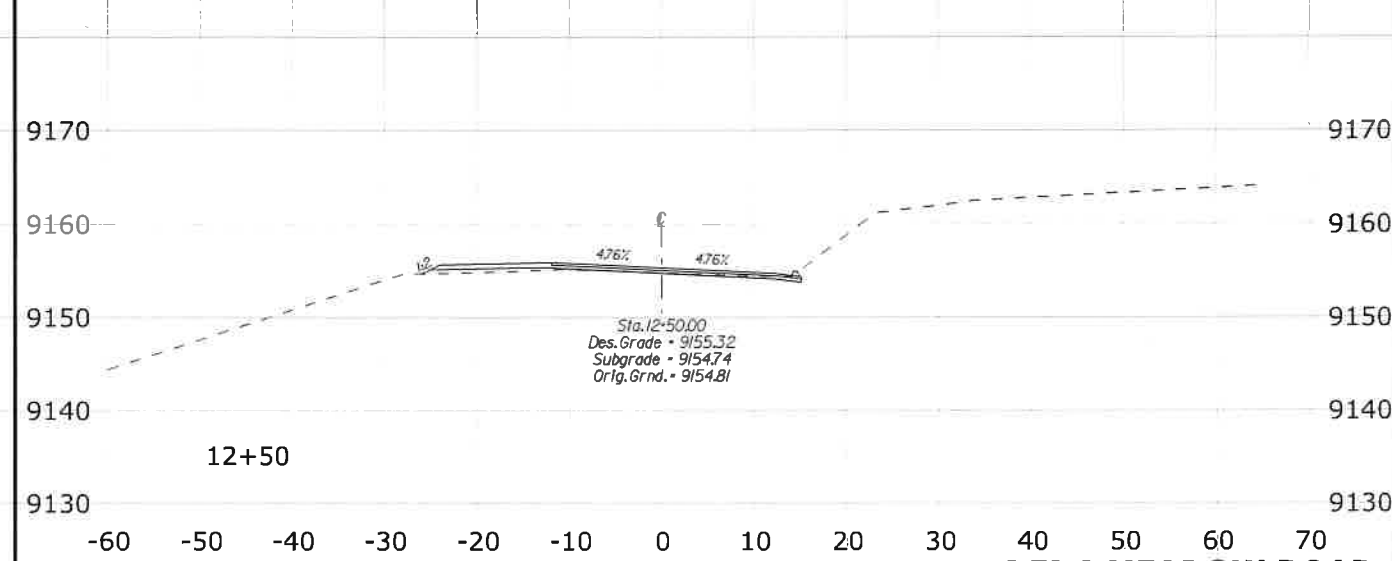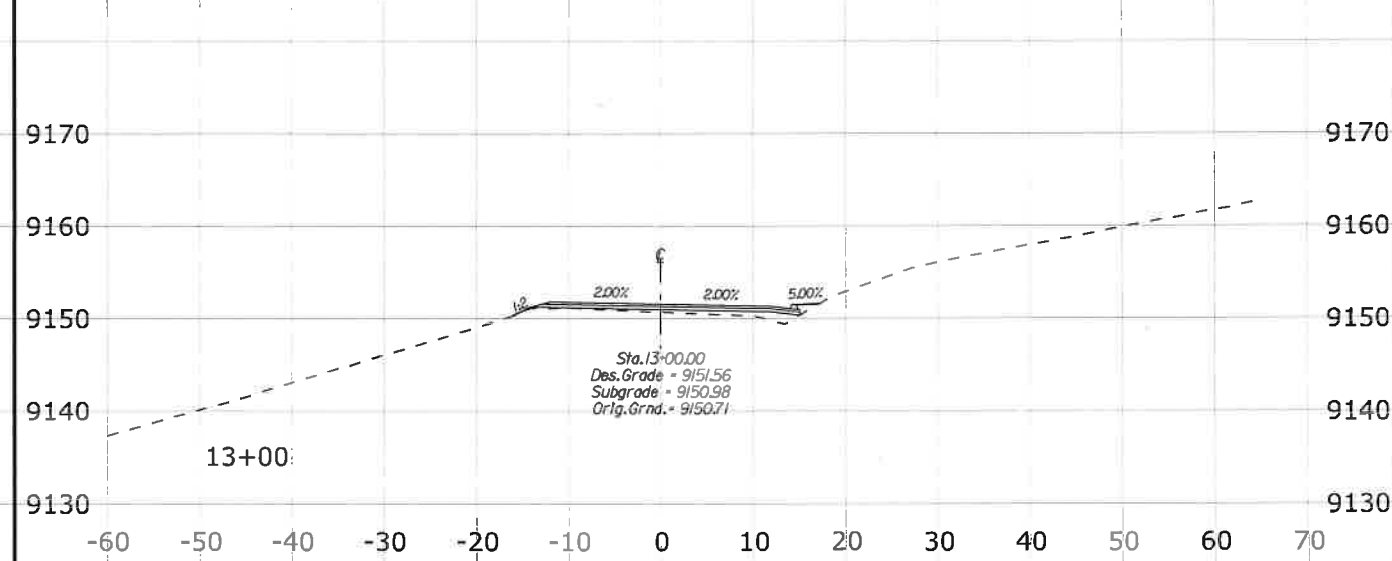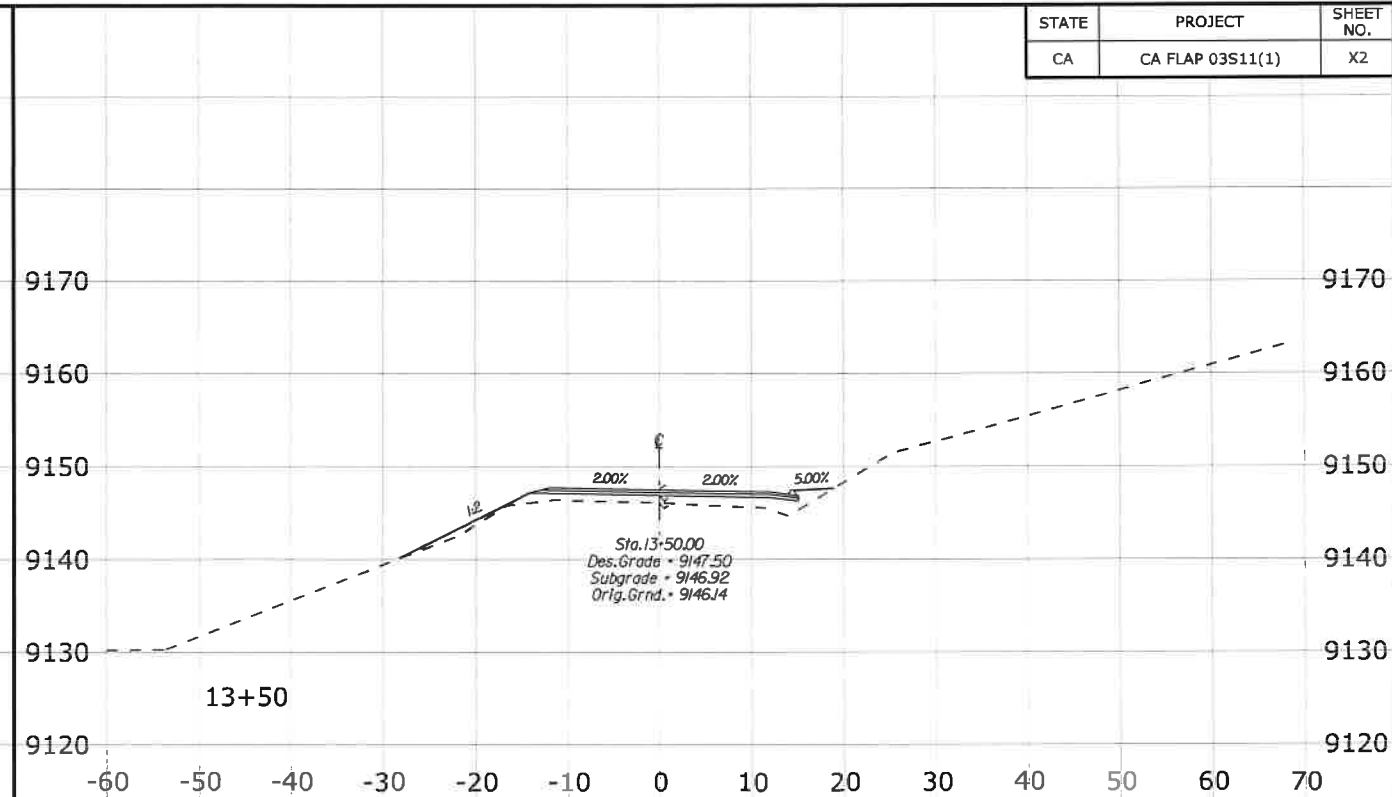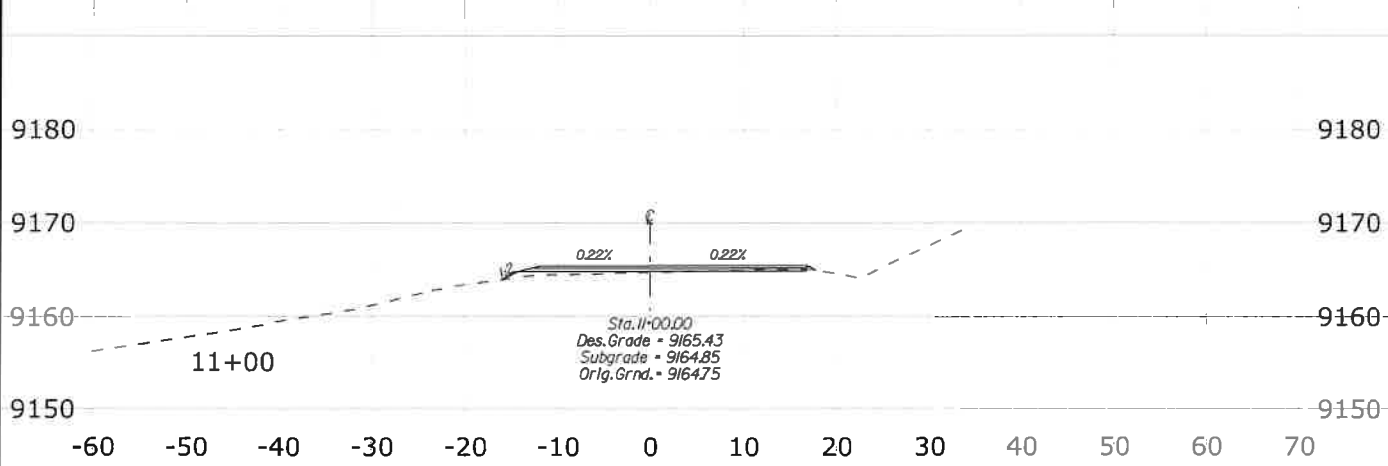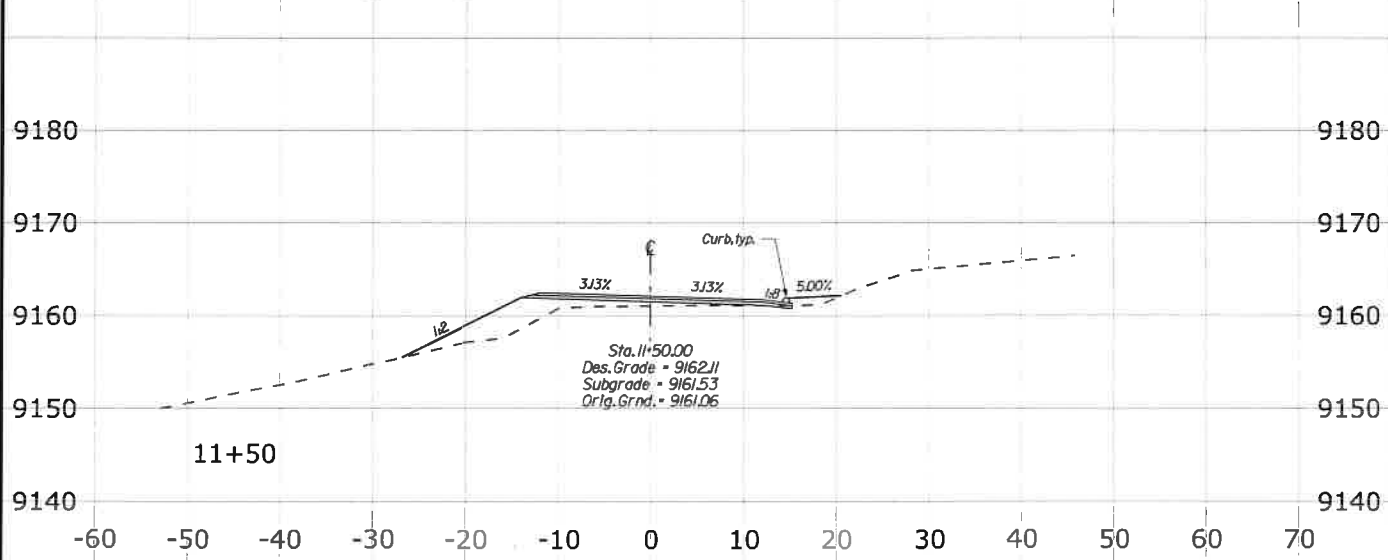
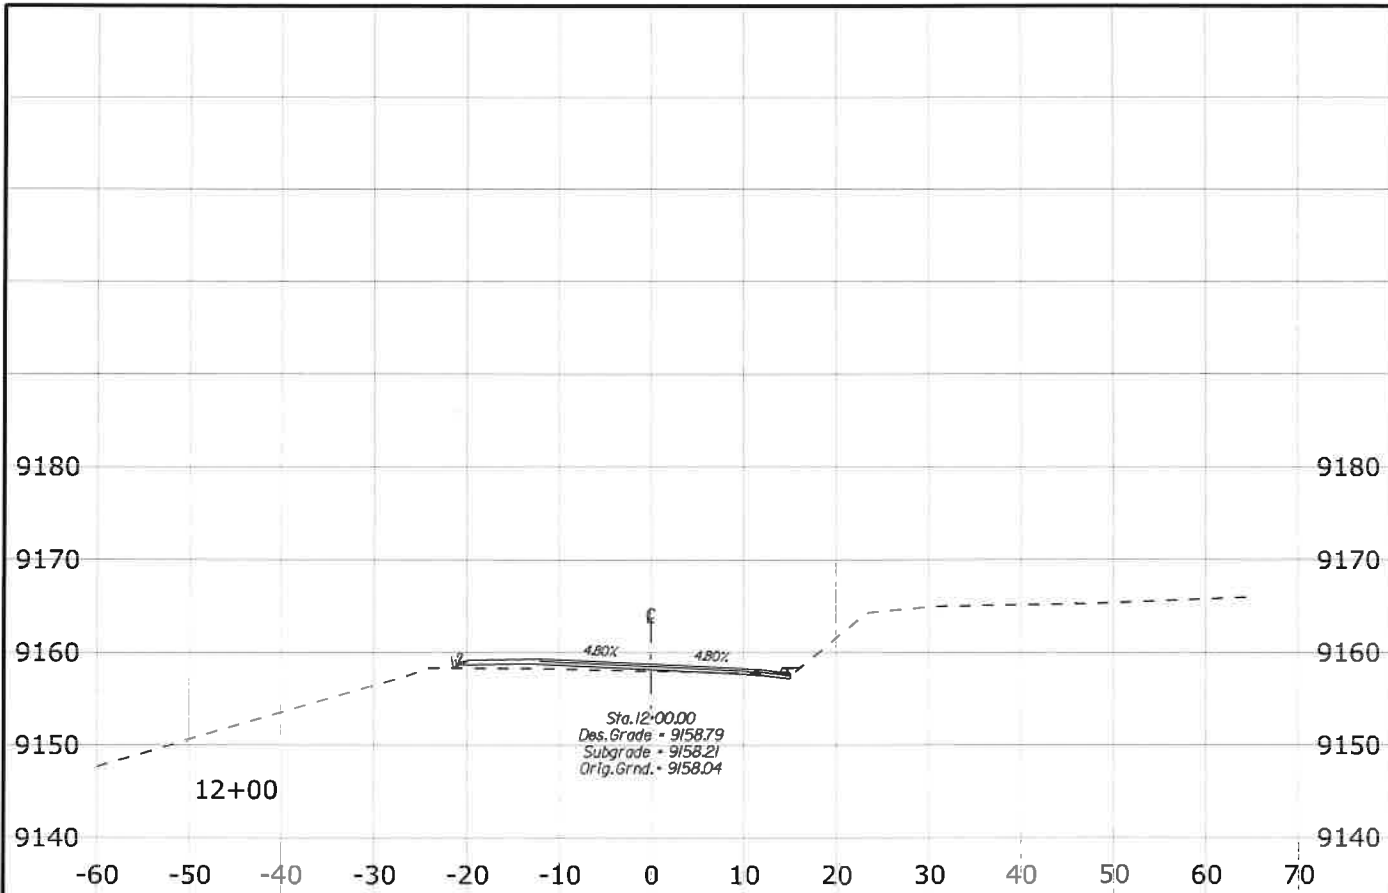


SCHEDULE A - REDS MEADOW ROAD

3/25/2021 3:04:30 PM \\denpwp01\dsp\pwc\working\845981\484816_1\X01_XSEC_RM.dgn





STATE	PROJECT	SHEET NO.
CA	CA FLAP 03S11(1)	X3

3/25/2021 3:04:45 PM \\denpwp01\dfs\pwworking\845981\484816_73\X02_XSEC_RM.dgn

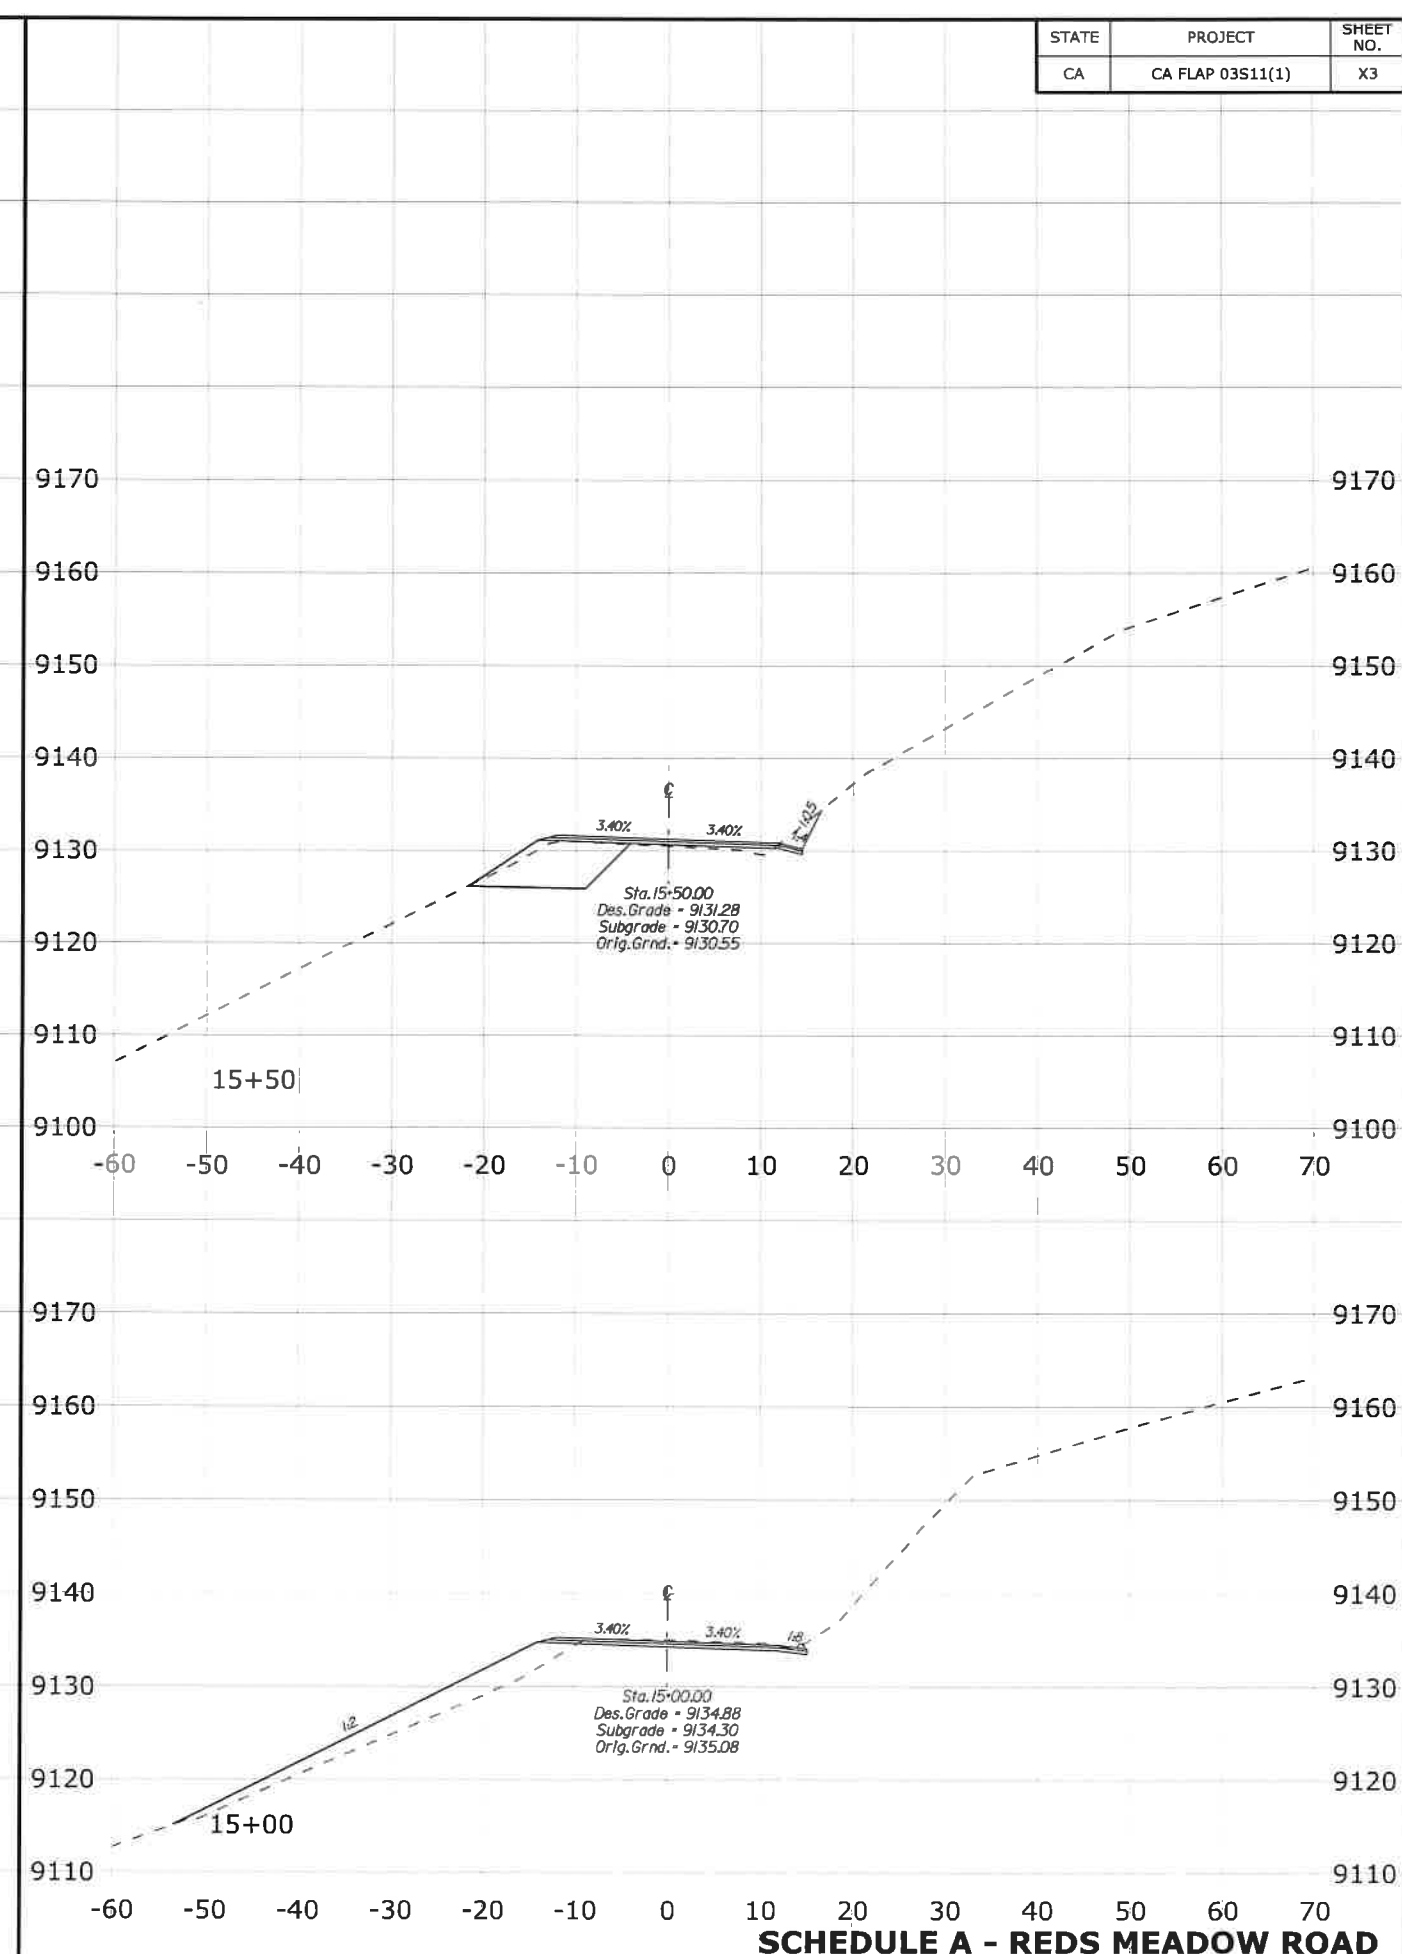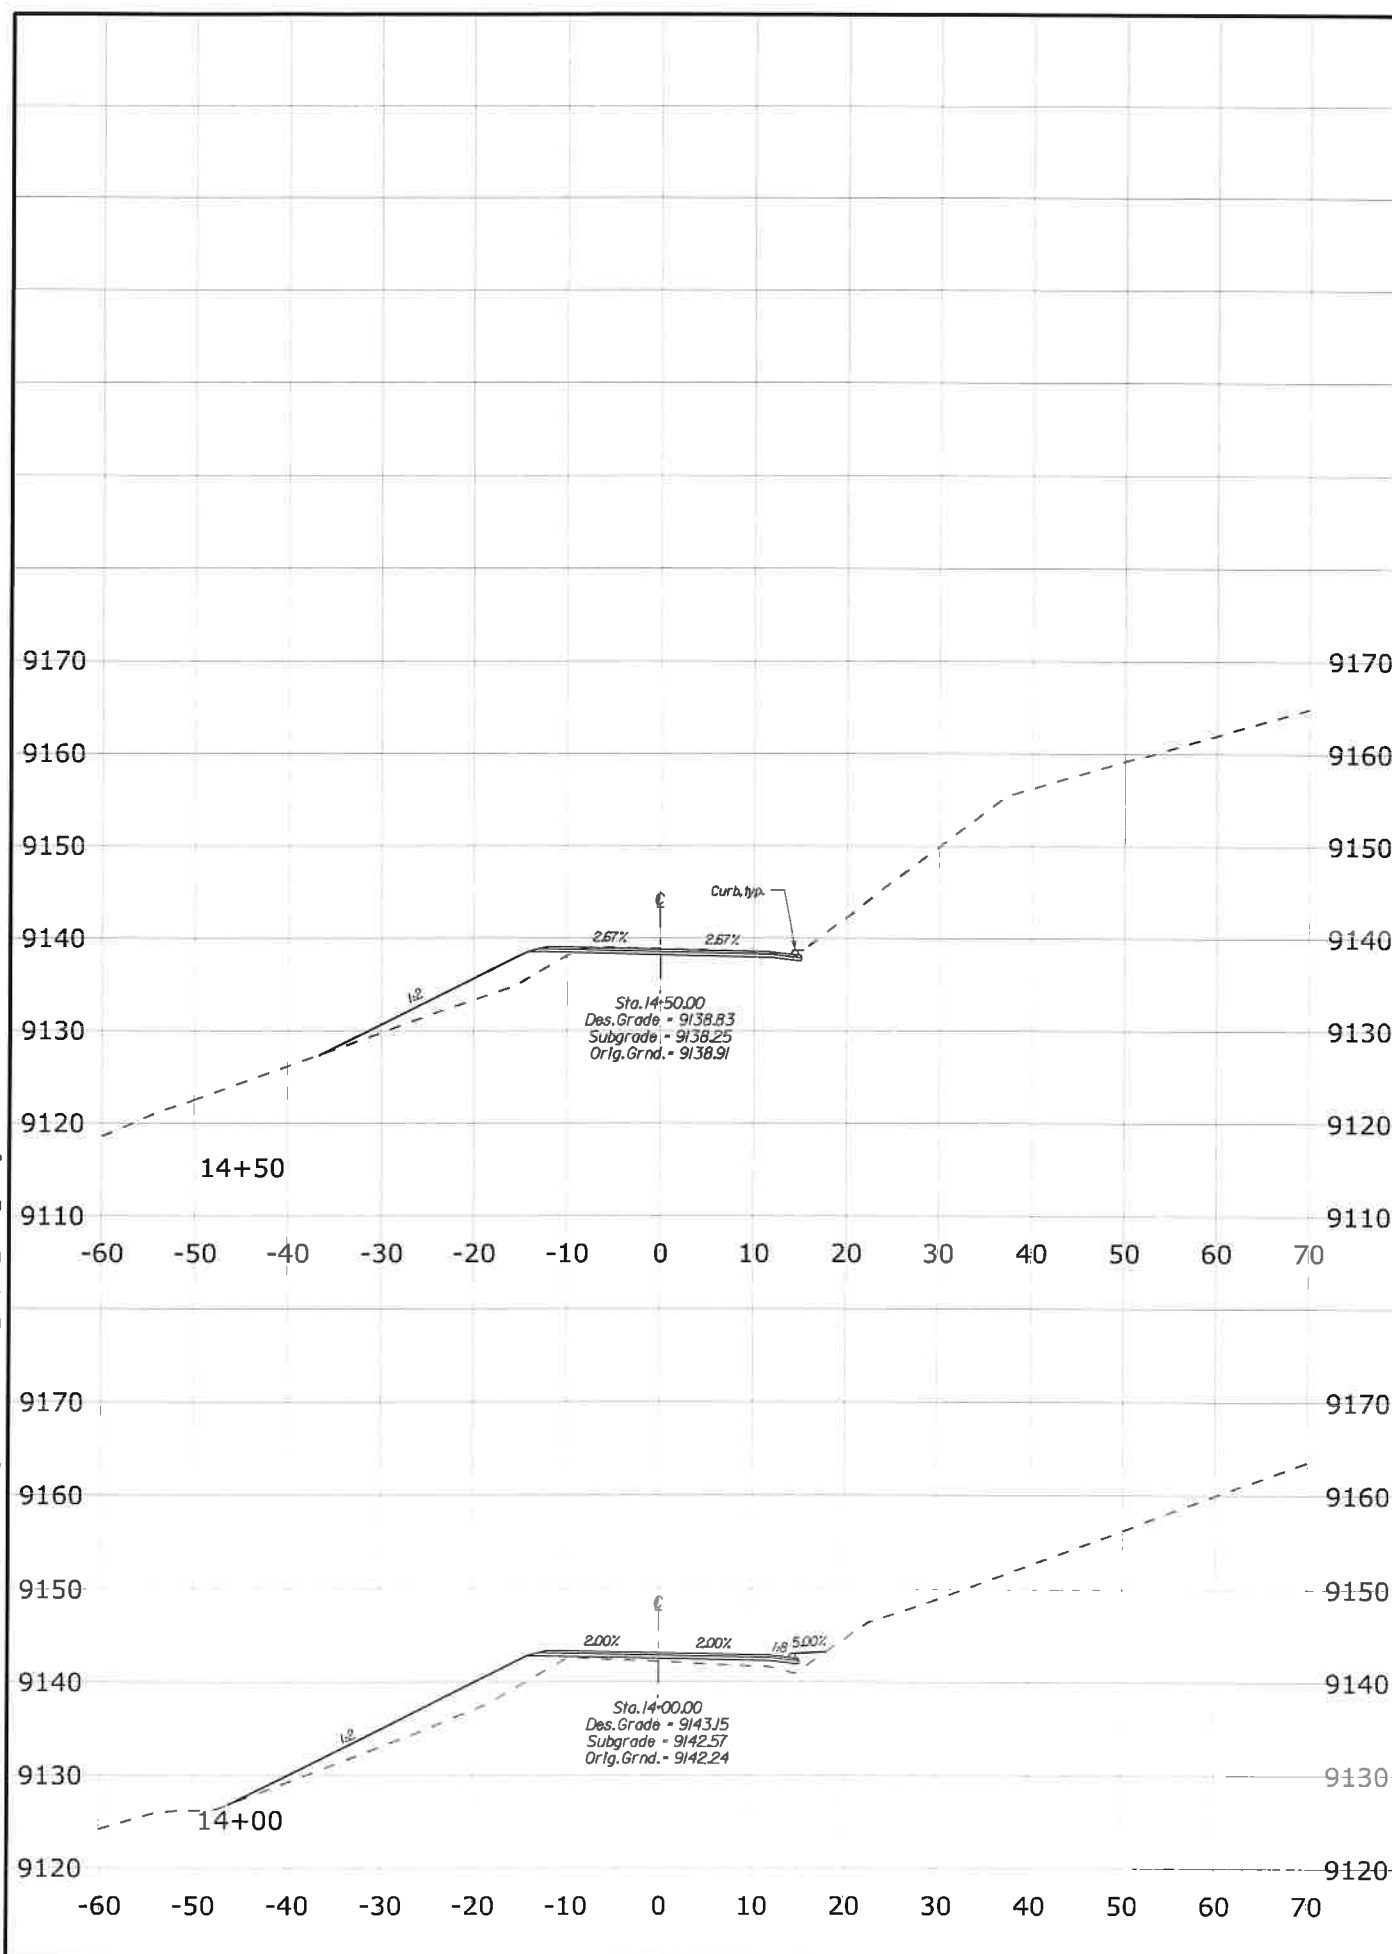

SCHEDULE A - REDS MEADOW ROAD





STATE	PROJECT	SHEET NO.
CA	CA FLAP 03S11(1)	X4

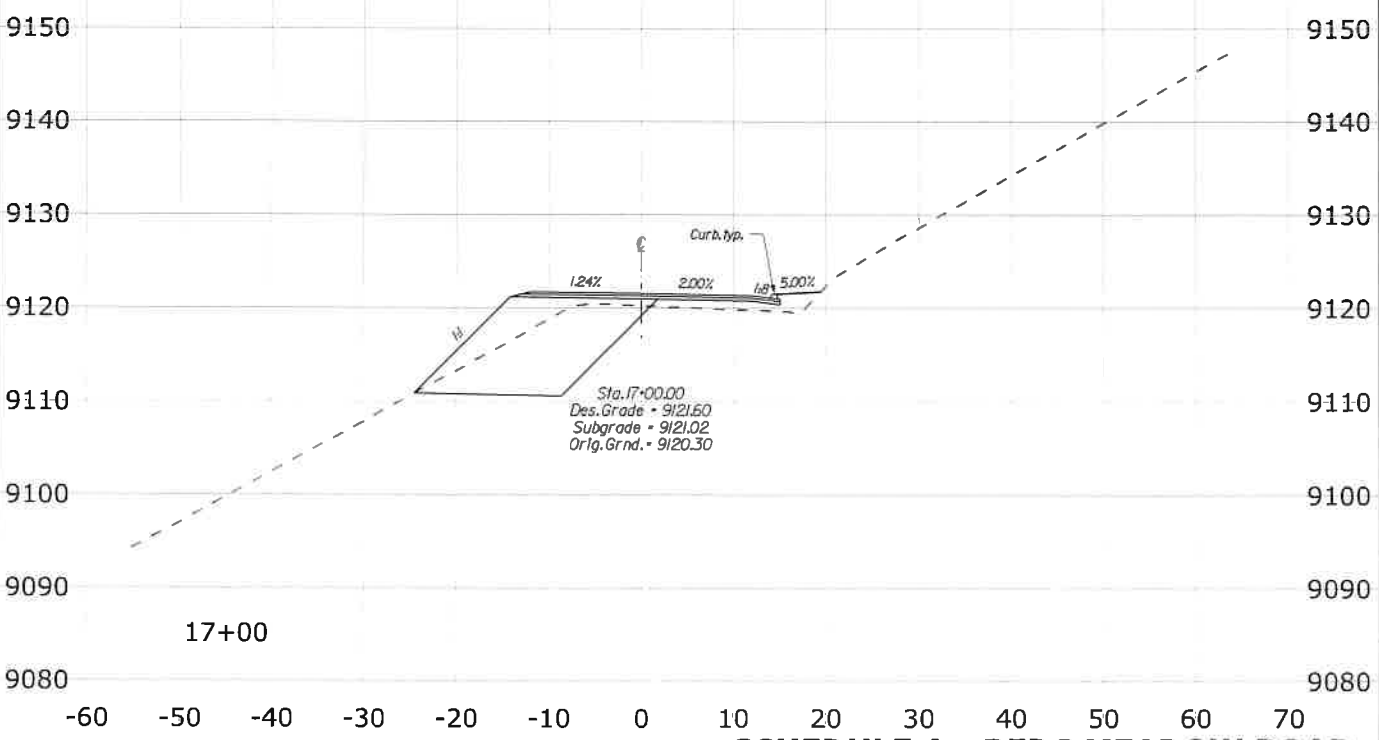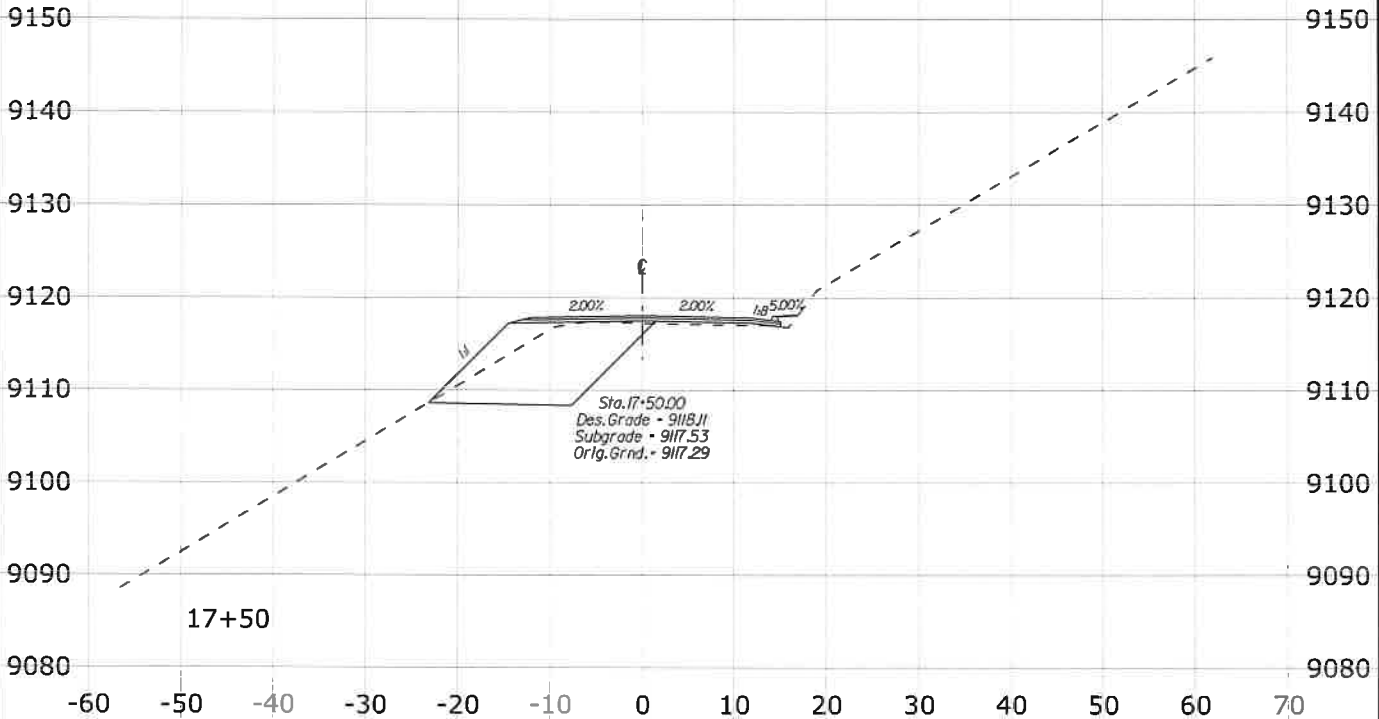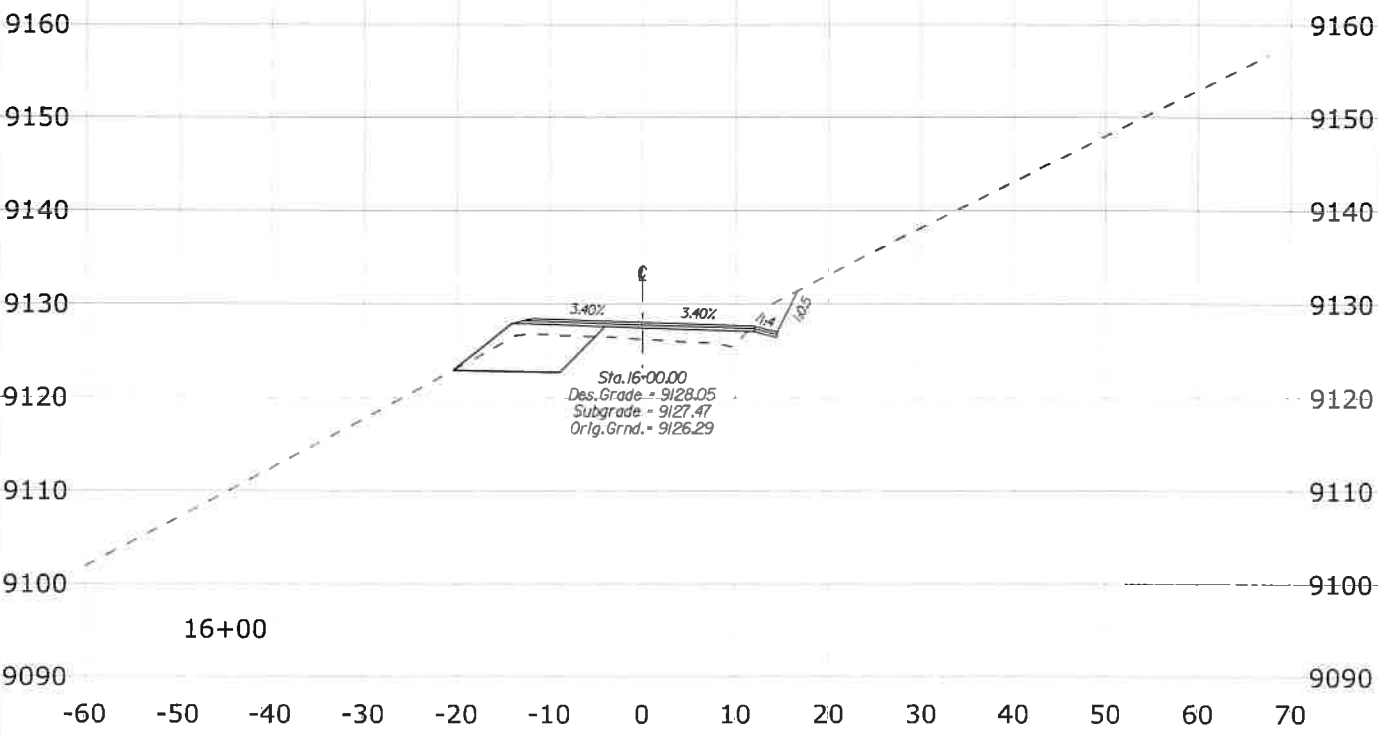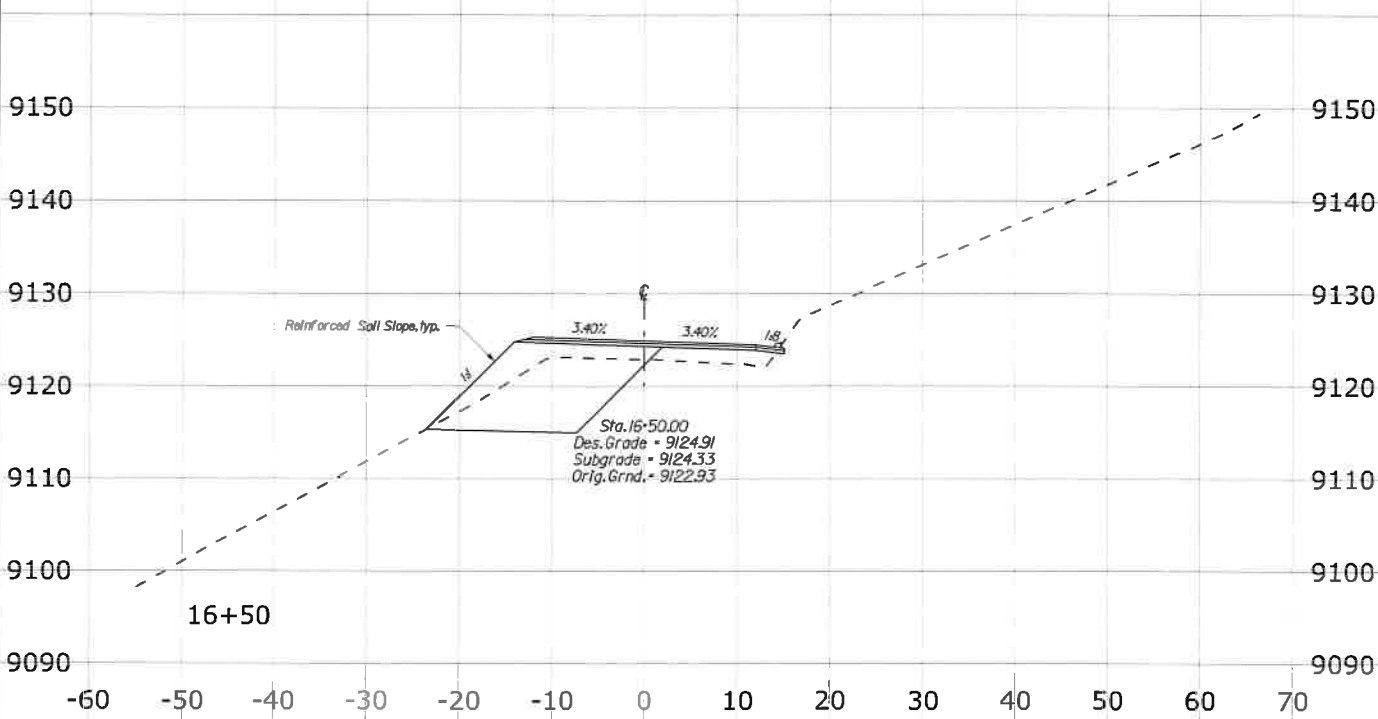

SCHEDULE A - REDS MEADOW ROAD

3/25/2021 3:04:58 PM I:\denpwp01\d5\pwworking\845981\84816_74\X03_XSEC_RM.dgn





STATE	PROJECT	SHEET NO.
CA	CA FLAP 03S11(1)	X5

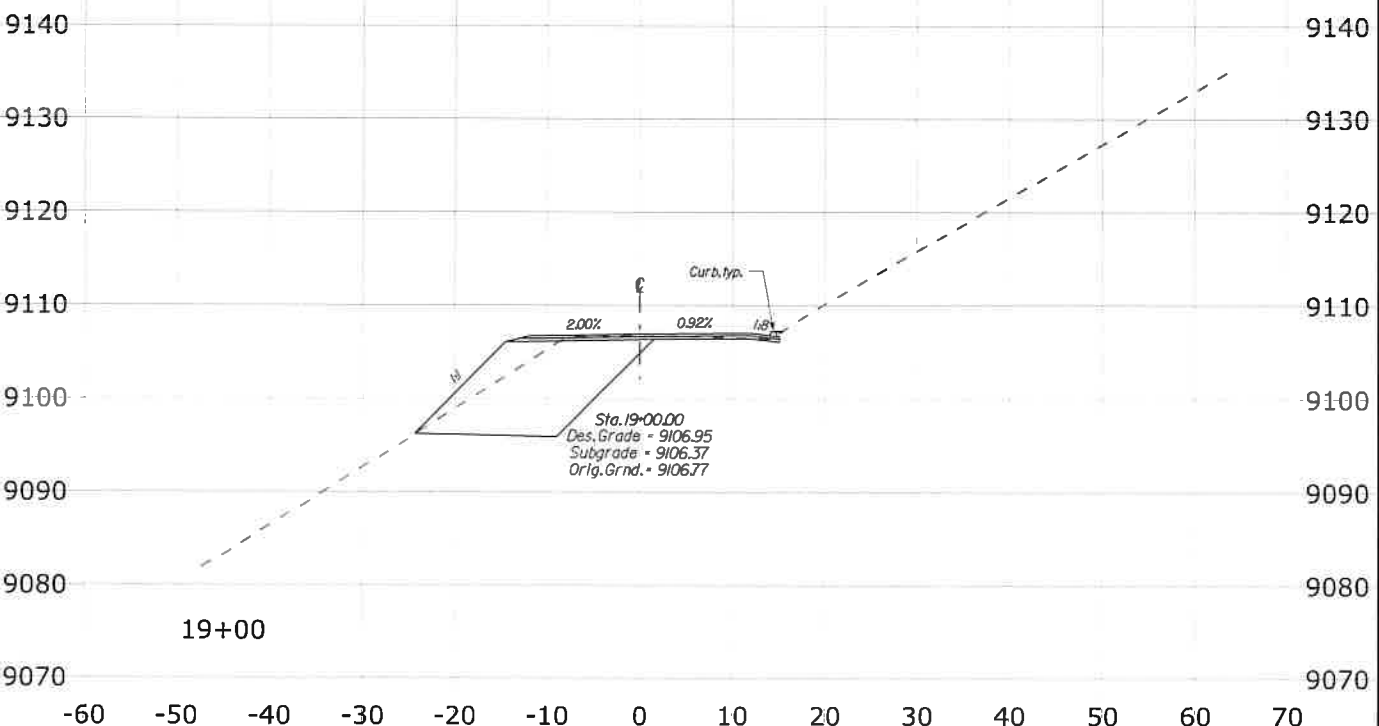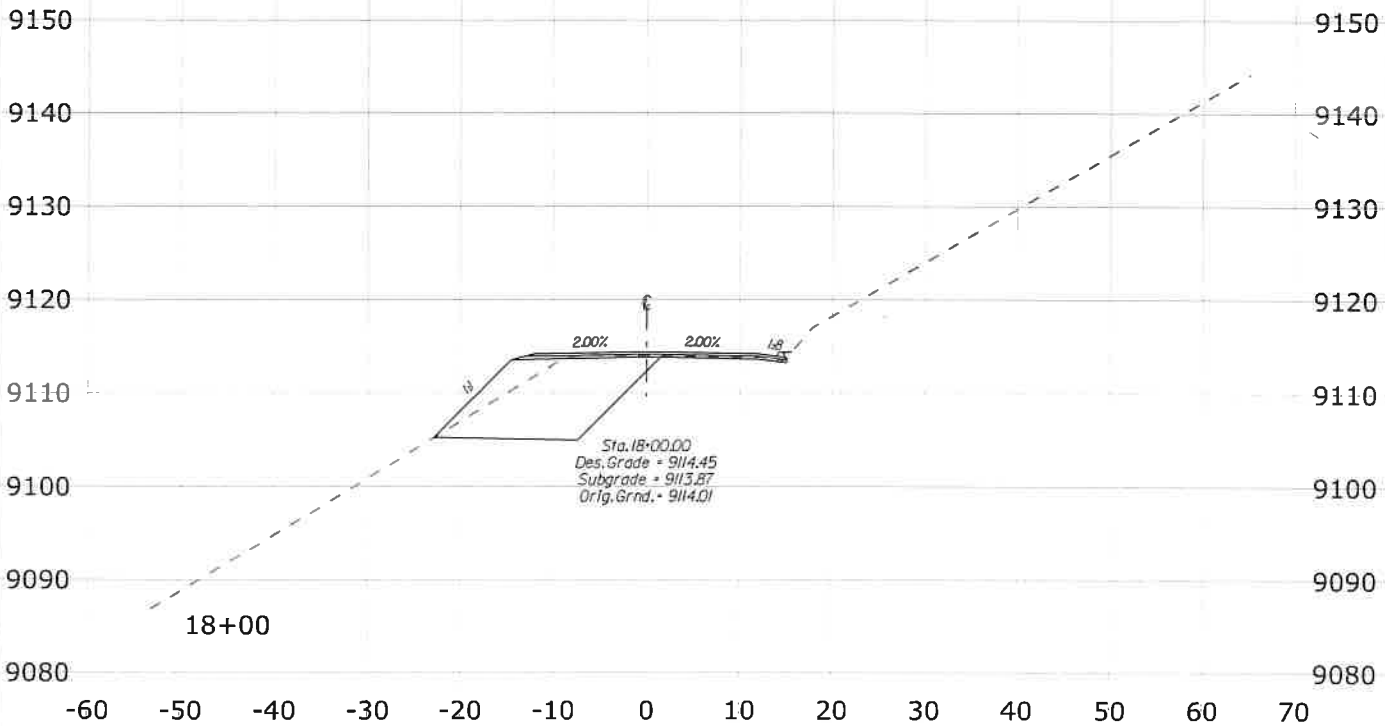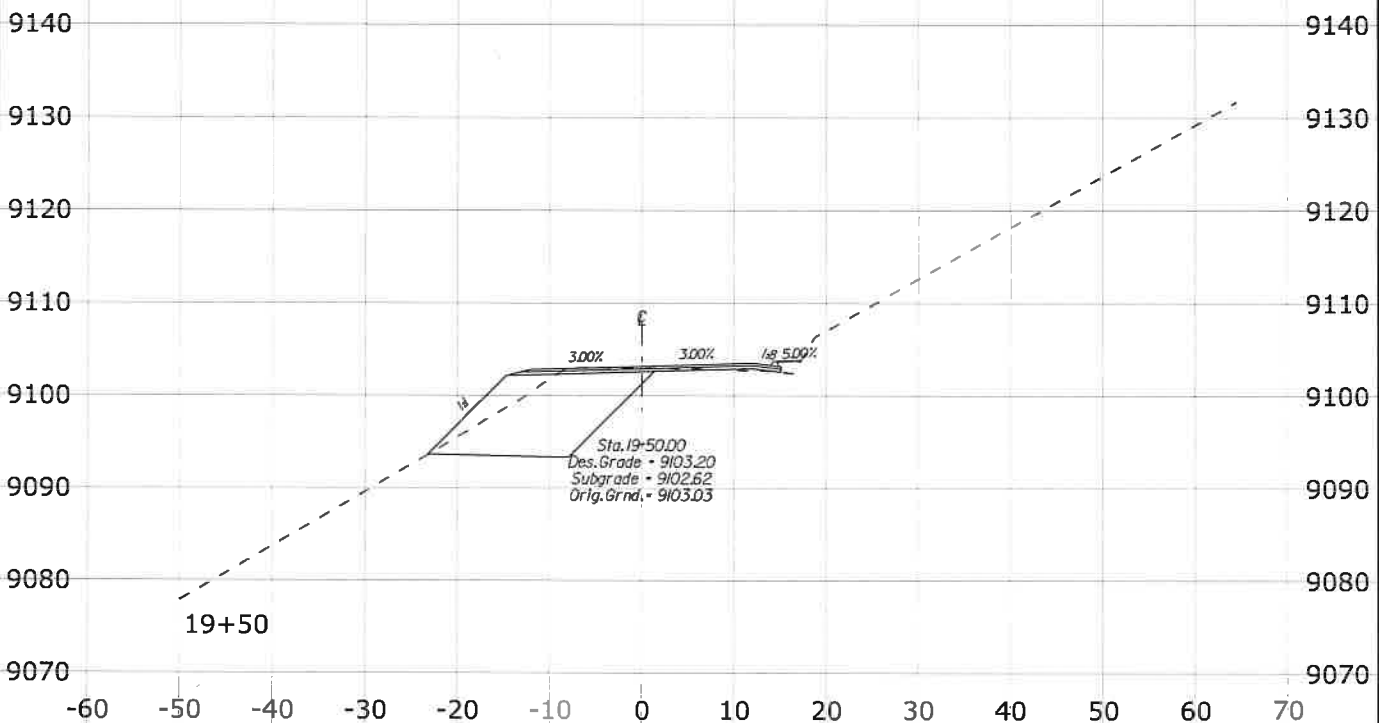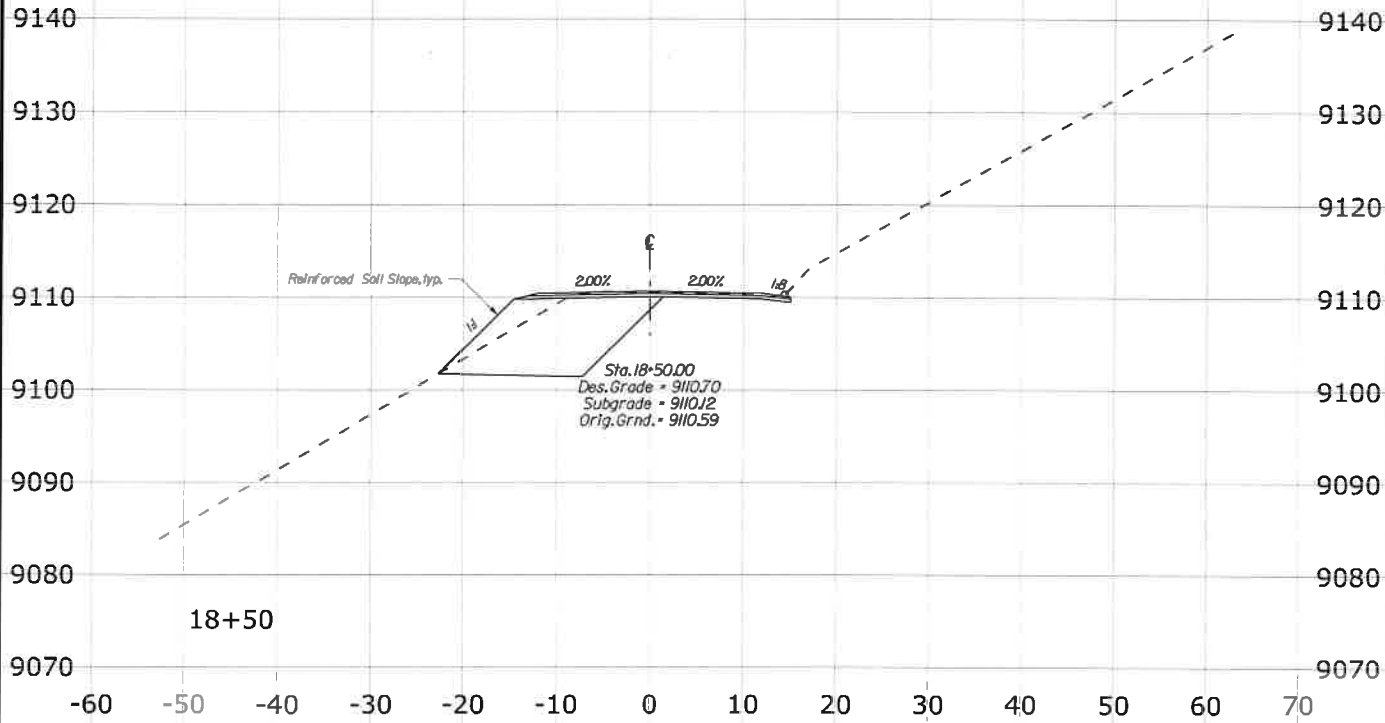

SCHEDULE A - REDS MEADOW ROAD

3/25/2021 3:04:51 PM \\denpwp01\d\$\pwworking\845981\484816_75\X04_XSEC_RM.dgn



STATE	PROJECT	SHEET NO.
CA	CA FLAP 03S11(1)	X6

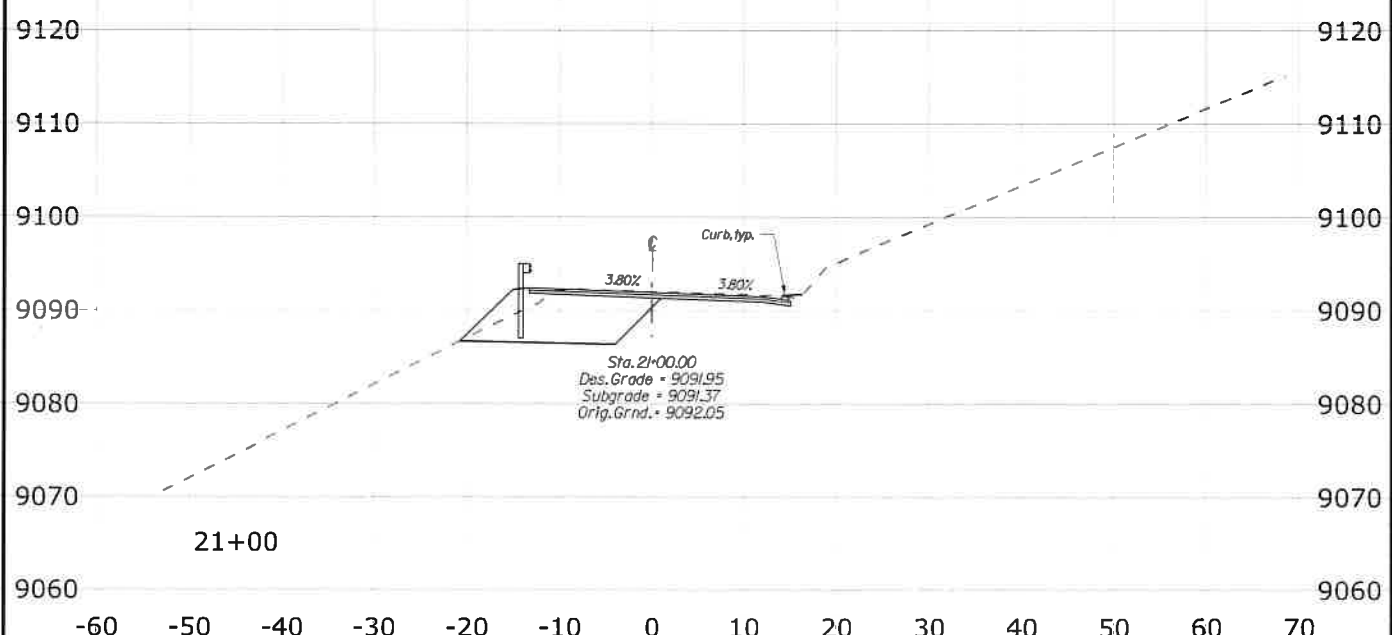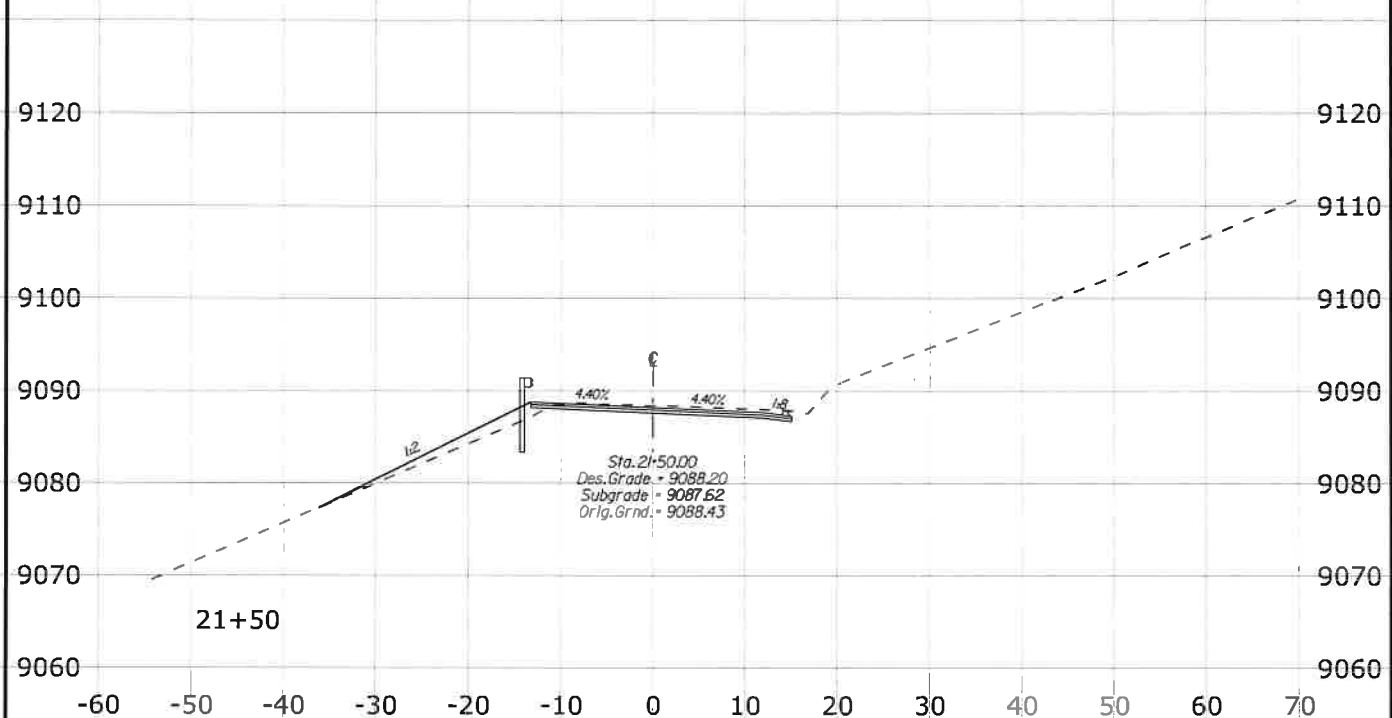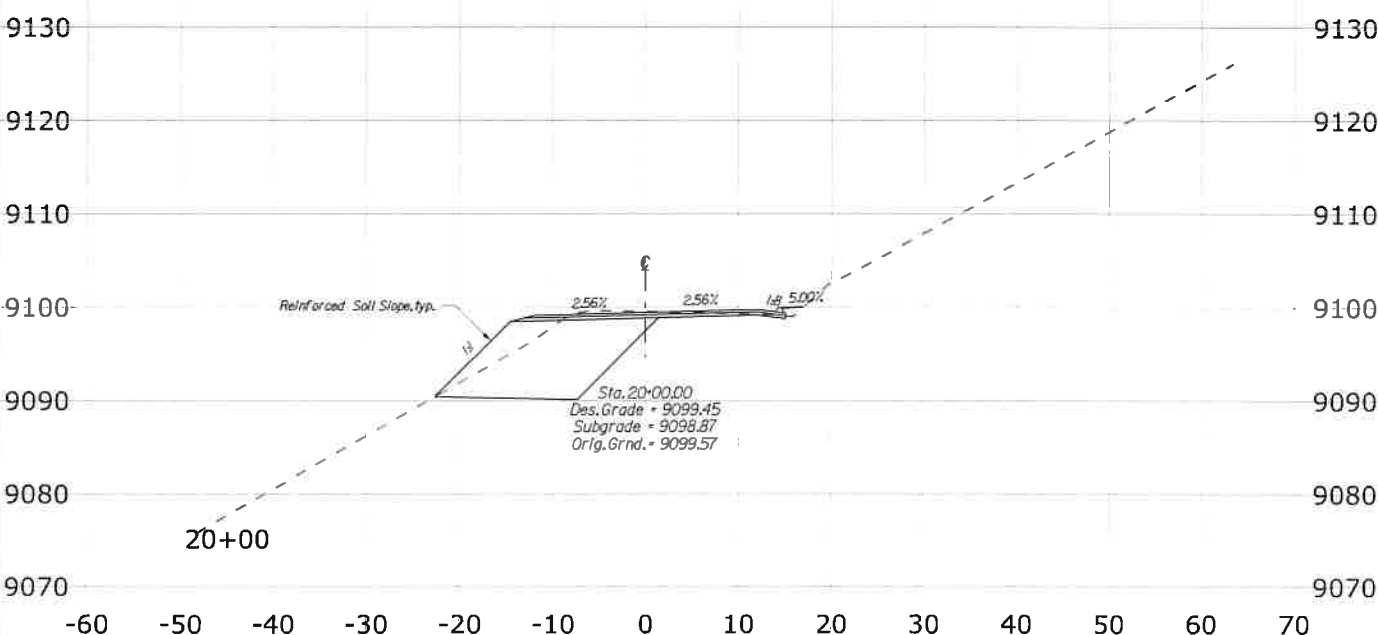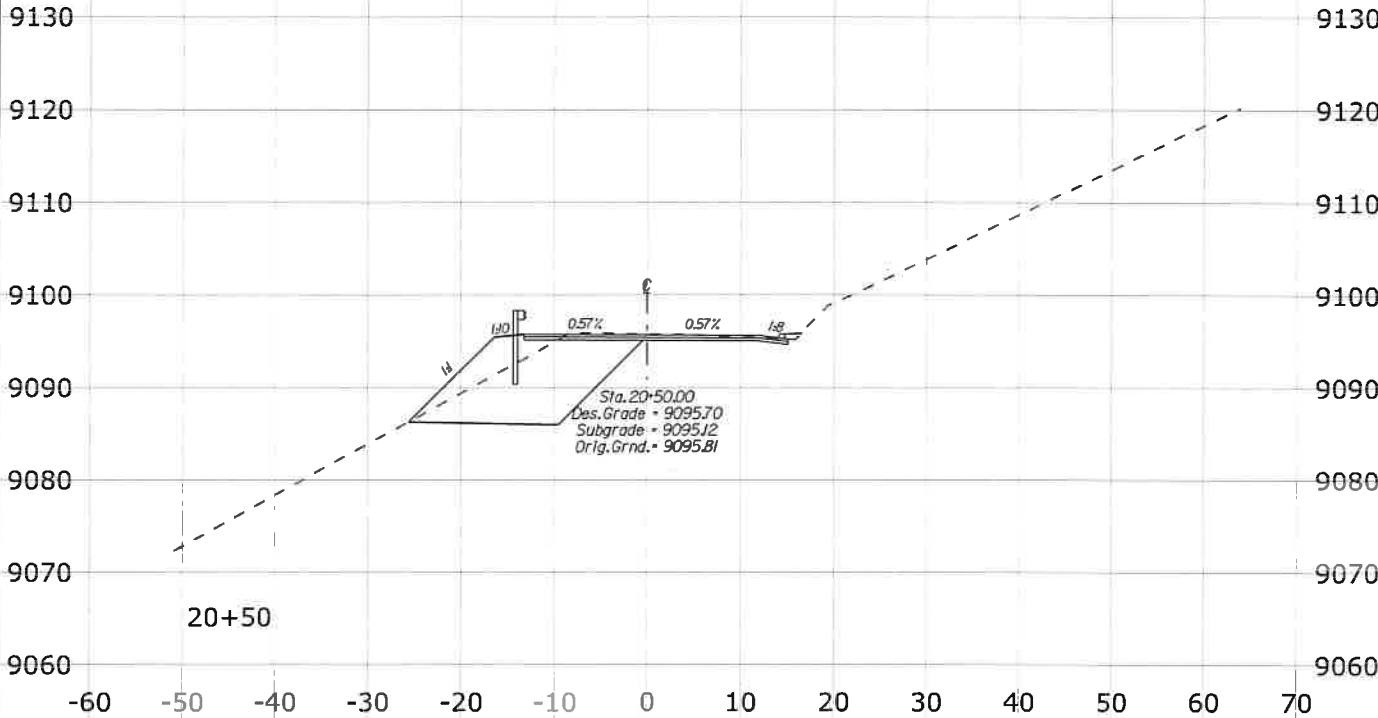

SCHEDULE A - REDS MEADOW ROAD





3/25/2021 3:04:56 PM \\denpwp01\d5\pwworking\845981\484816_76\X05_XSEC_RM.dgn

STATE	PROJECT	SHEET NO.
CA	CA FLAP 03S11(1)	X7



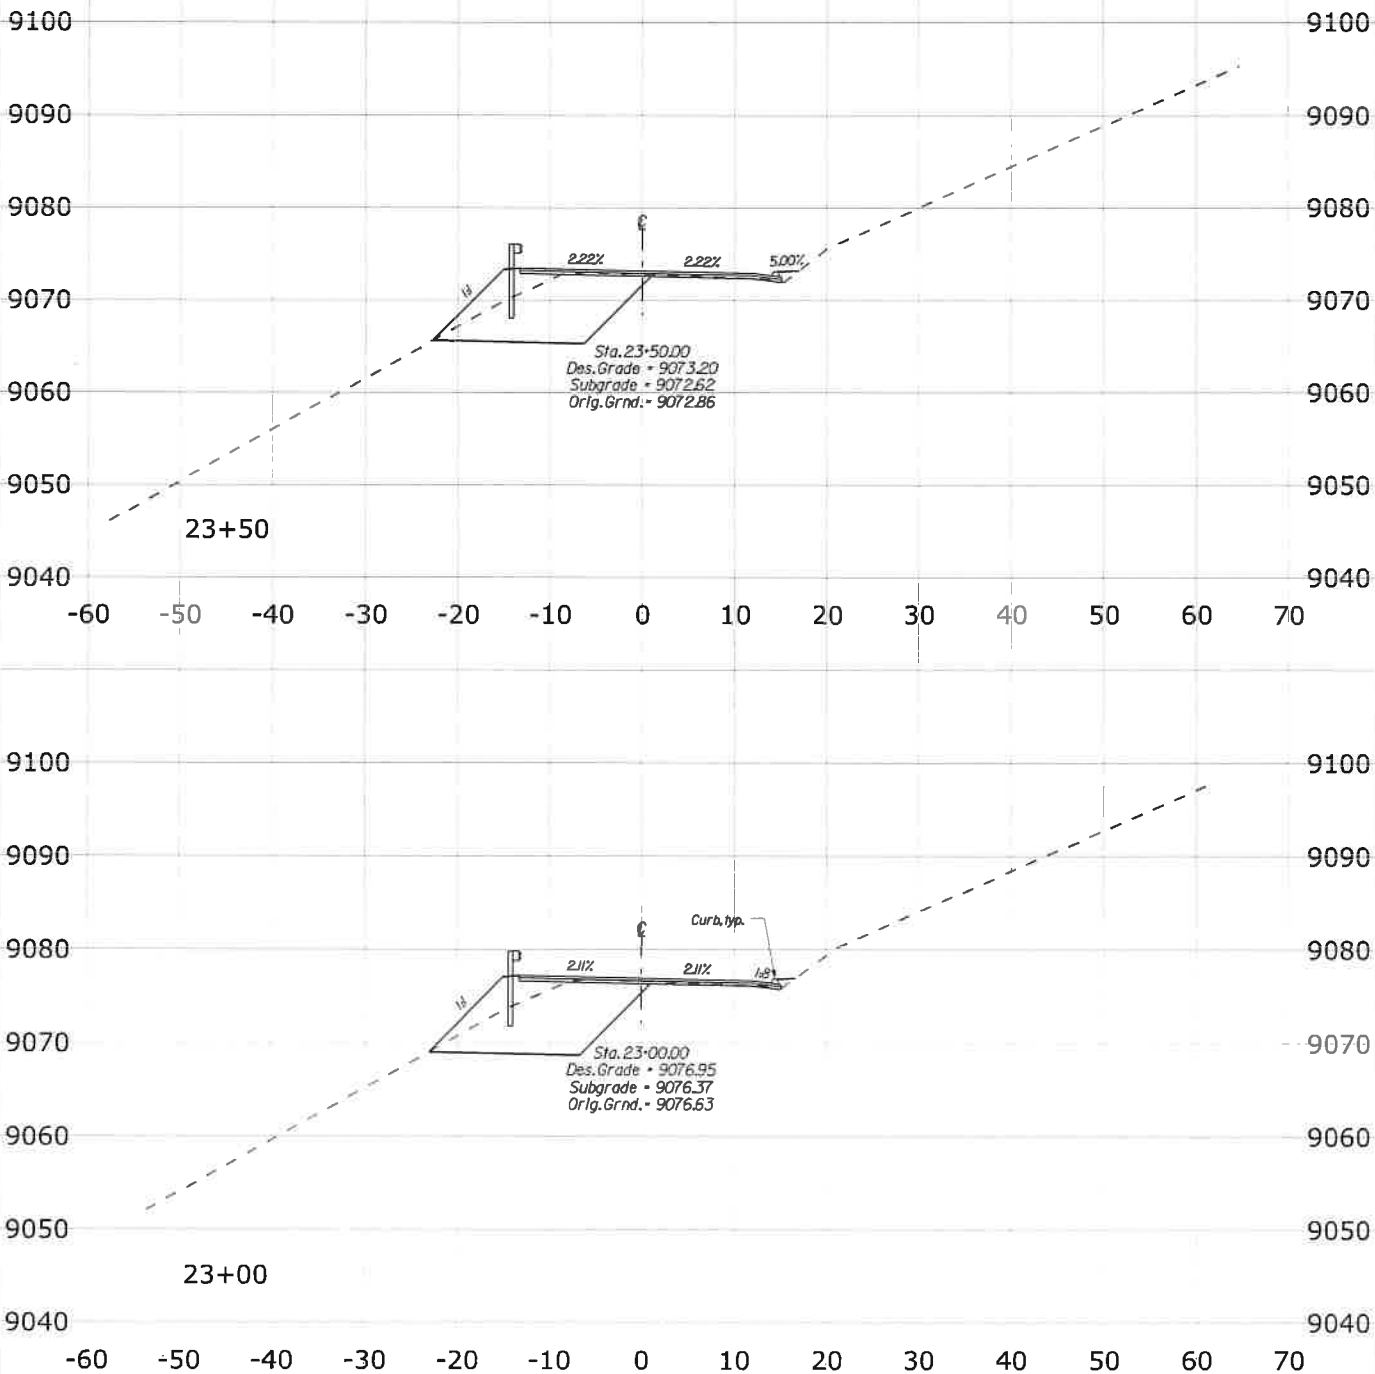
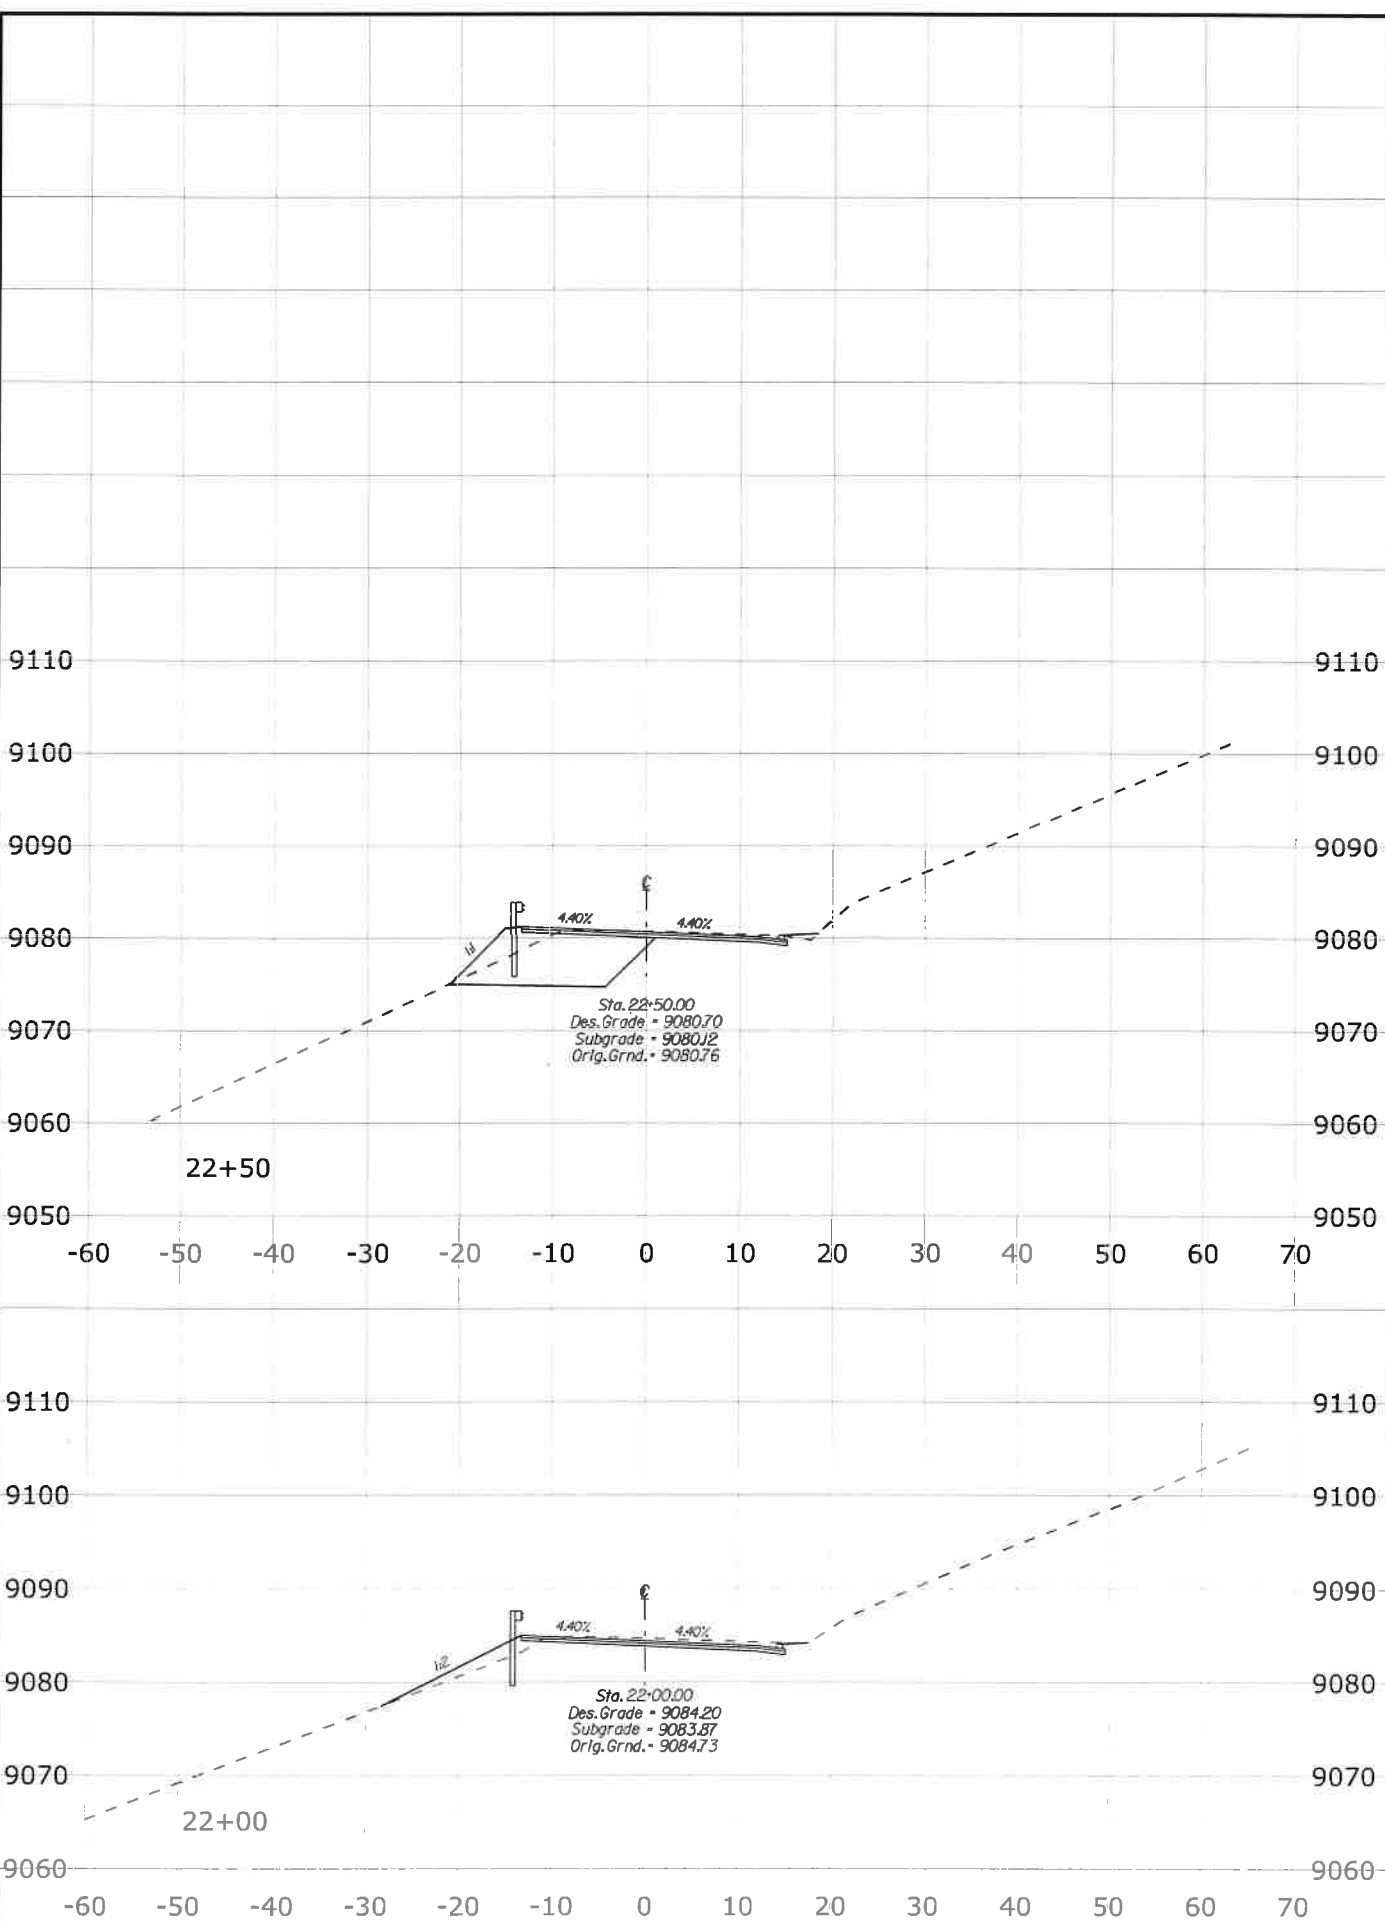


SCHEDULE A - REDS MEADOW ROAD

STATE	PROJECT	SHEET NO.
CA	CA FLAP 03S11(1)	X8

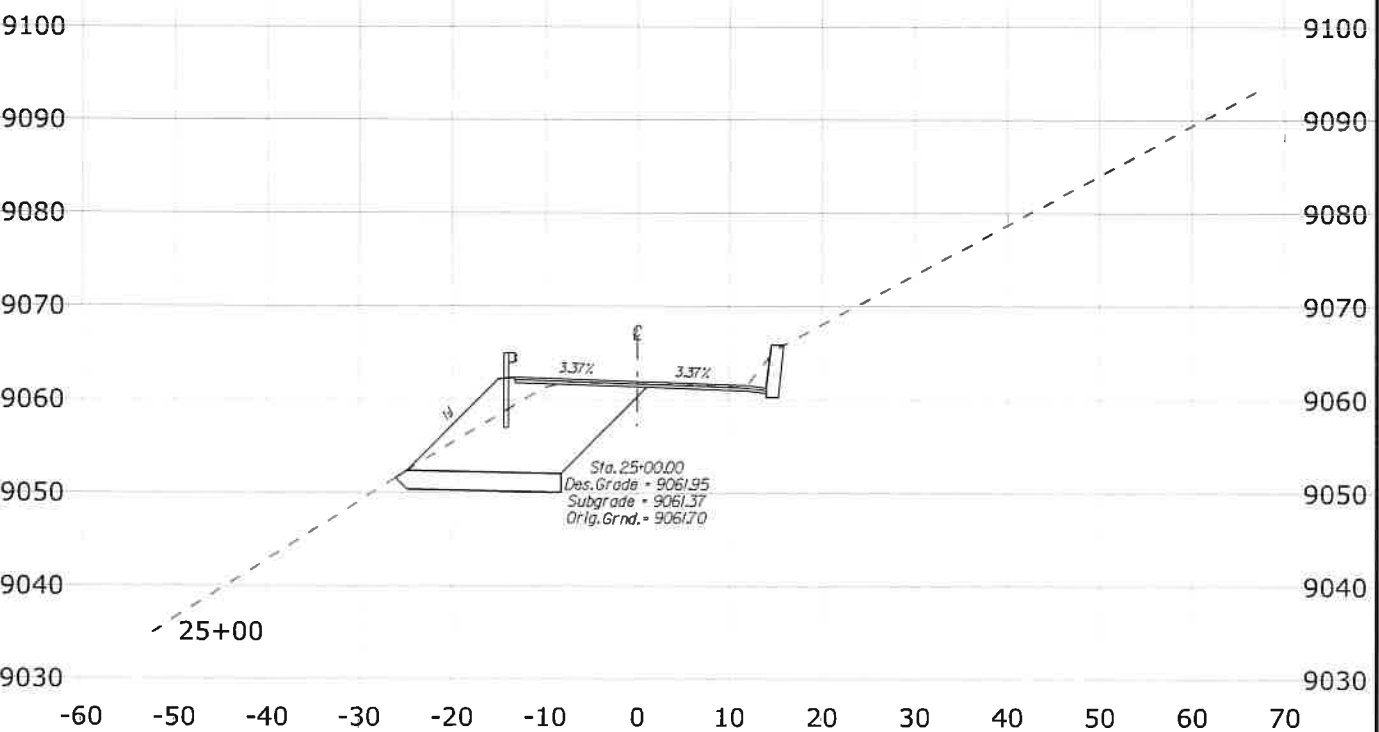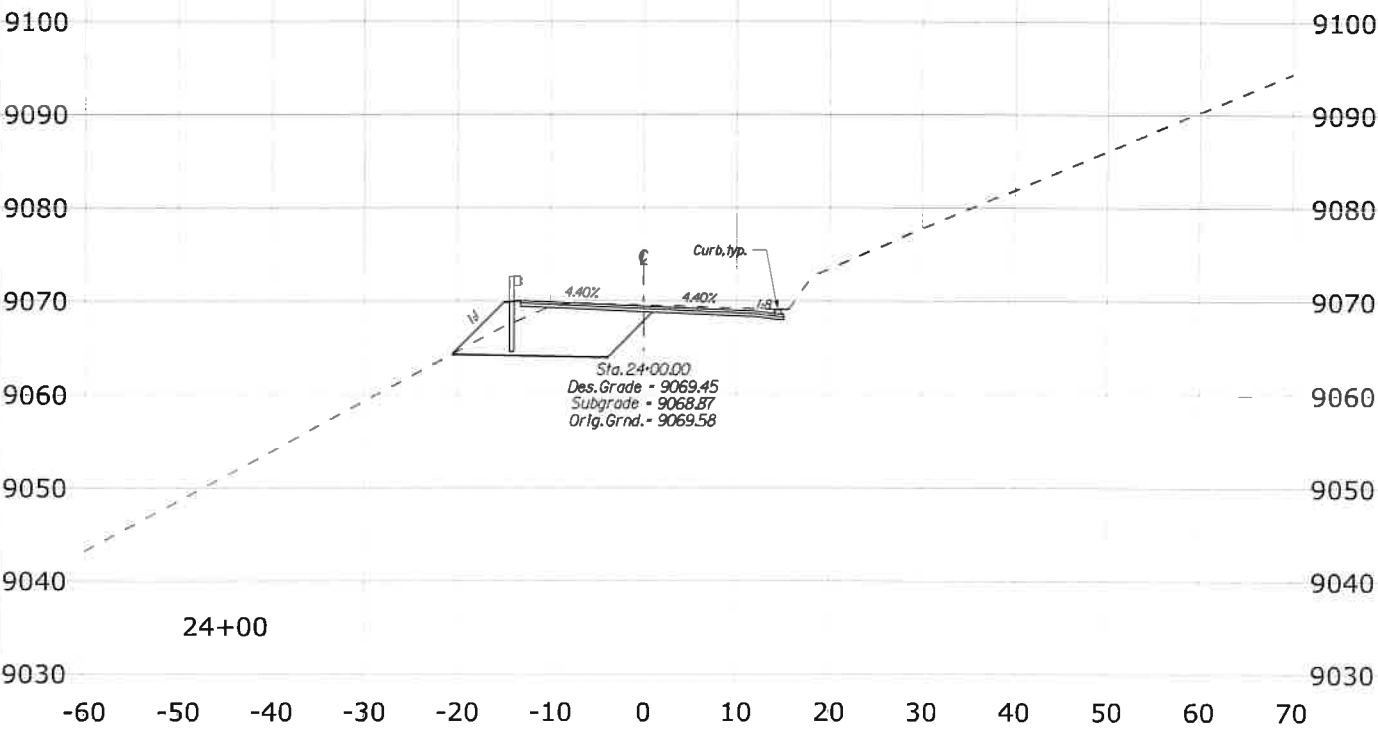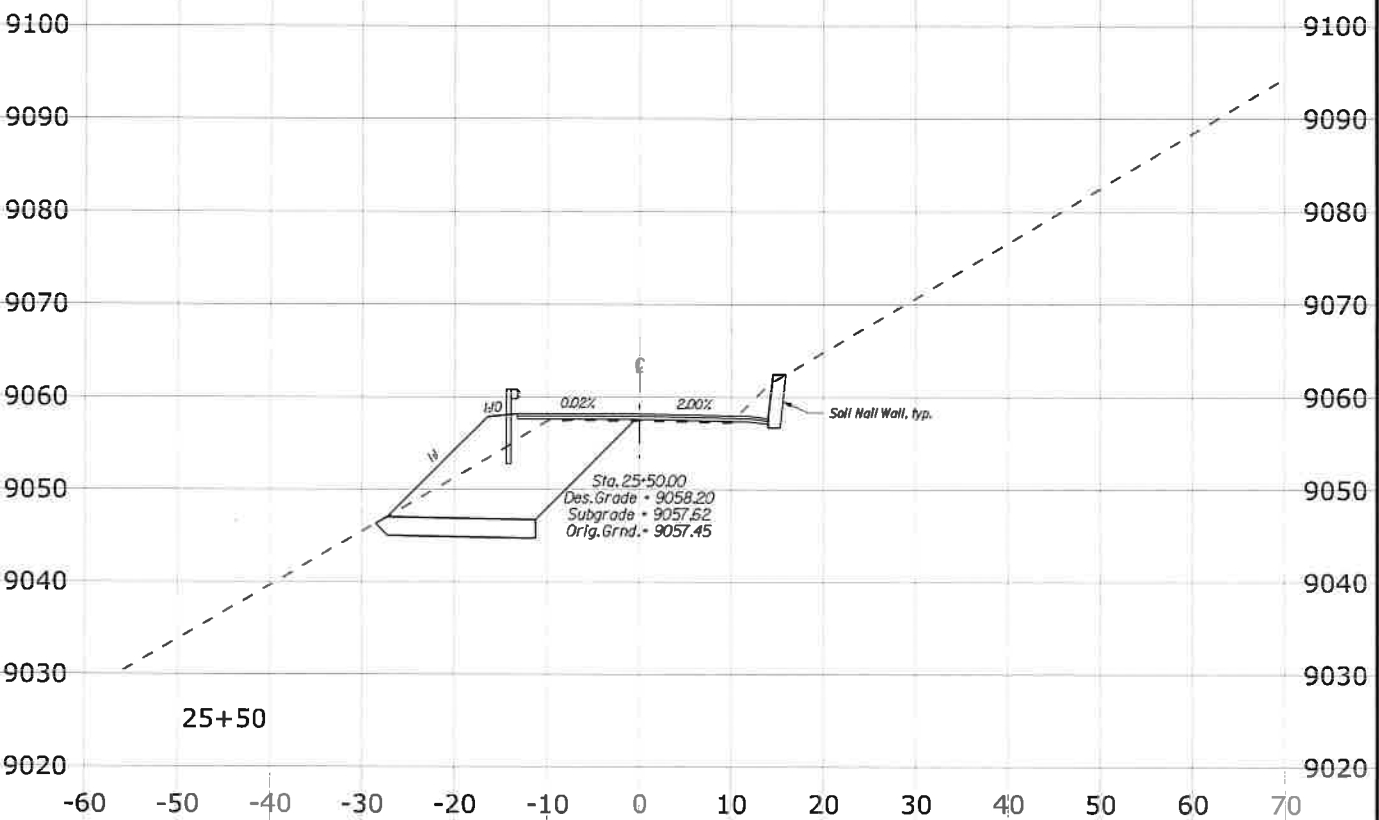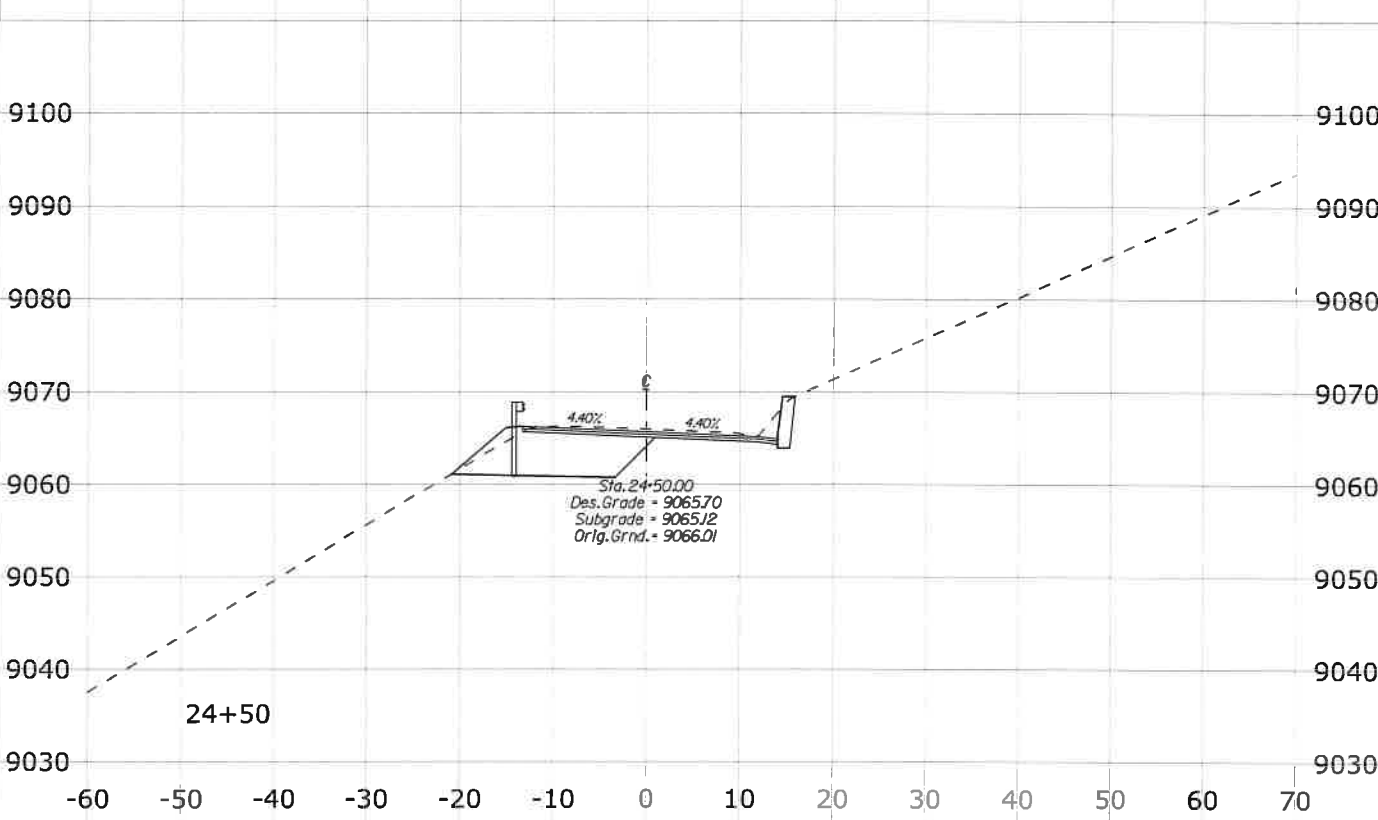





STATE	PROJECT	SHEET NO.
CA	CA FLAP 03S11(1)	X9

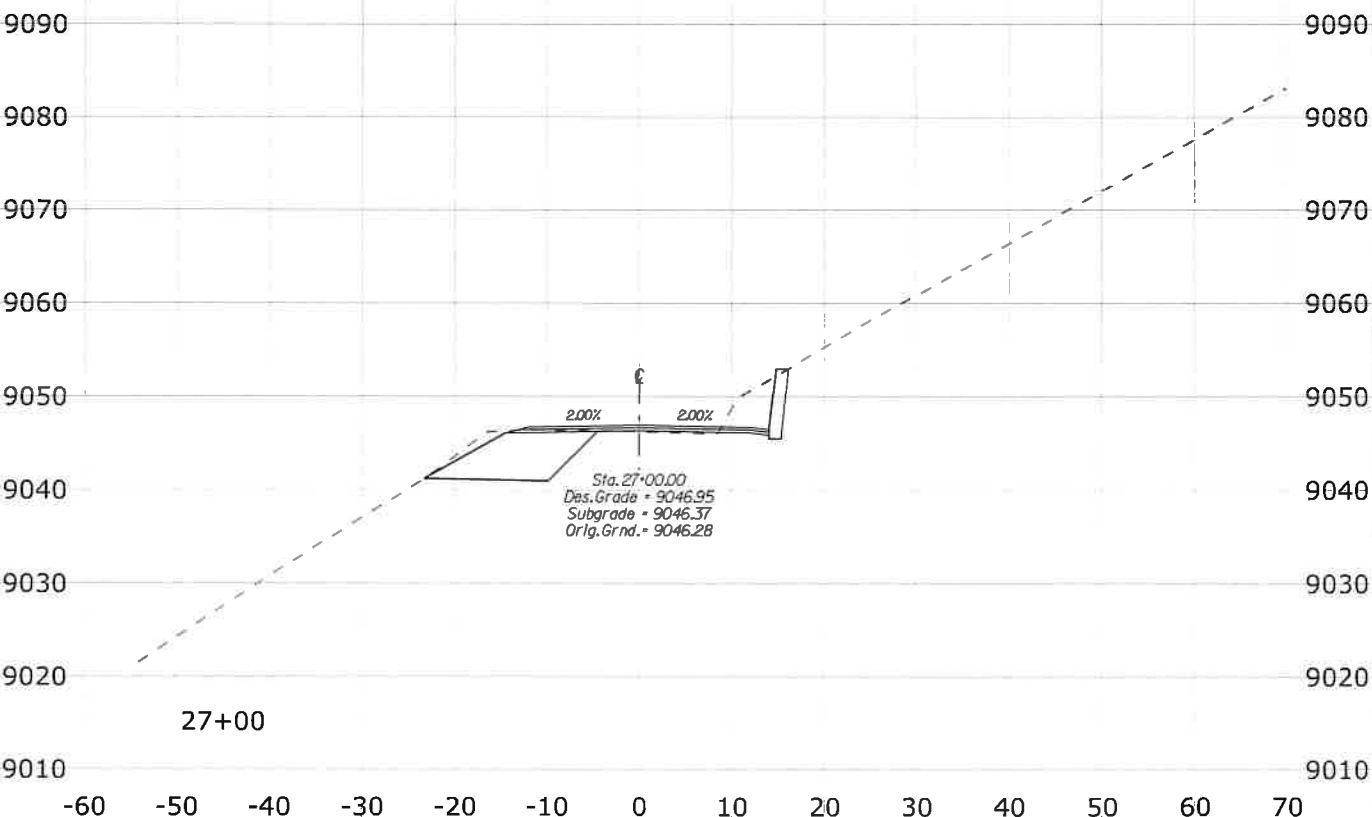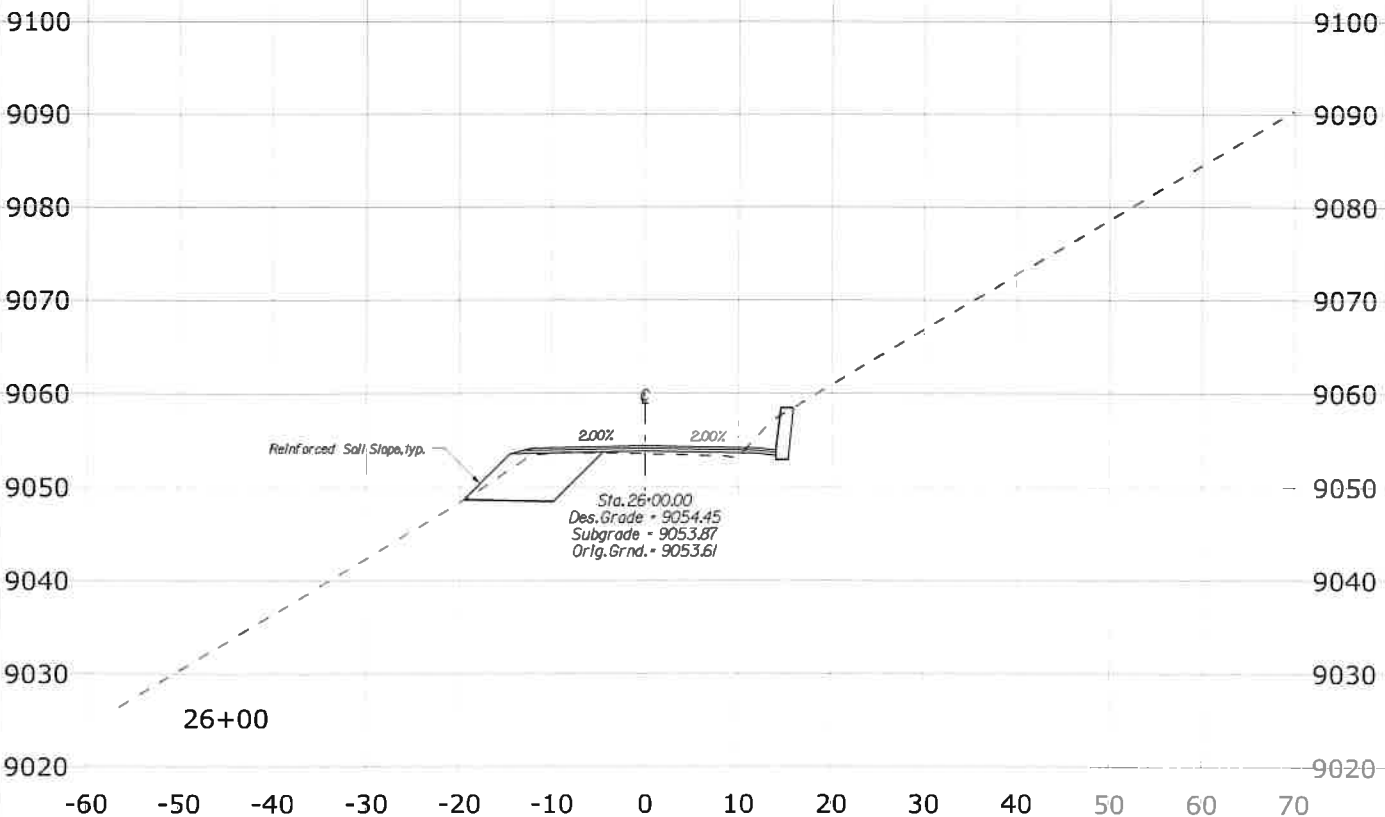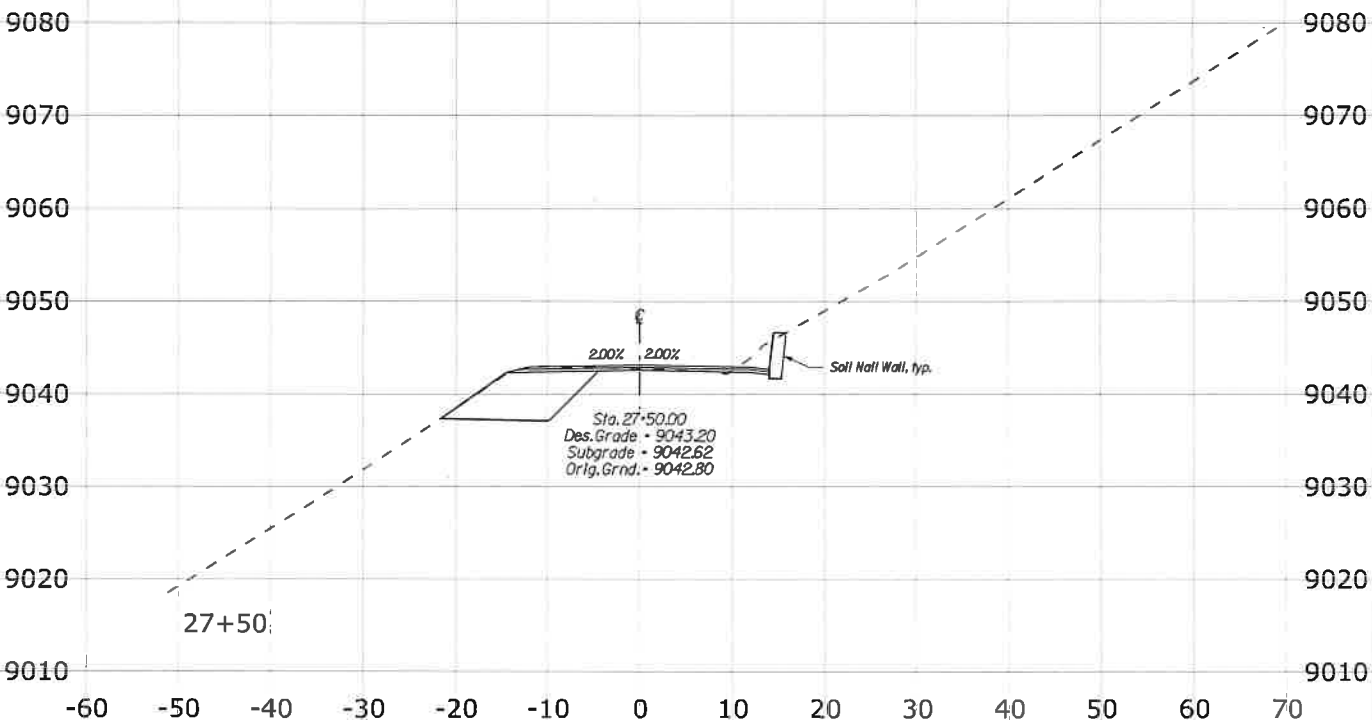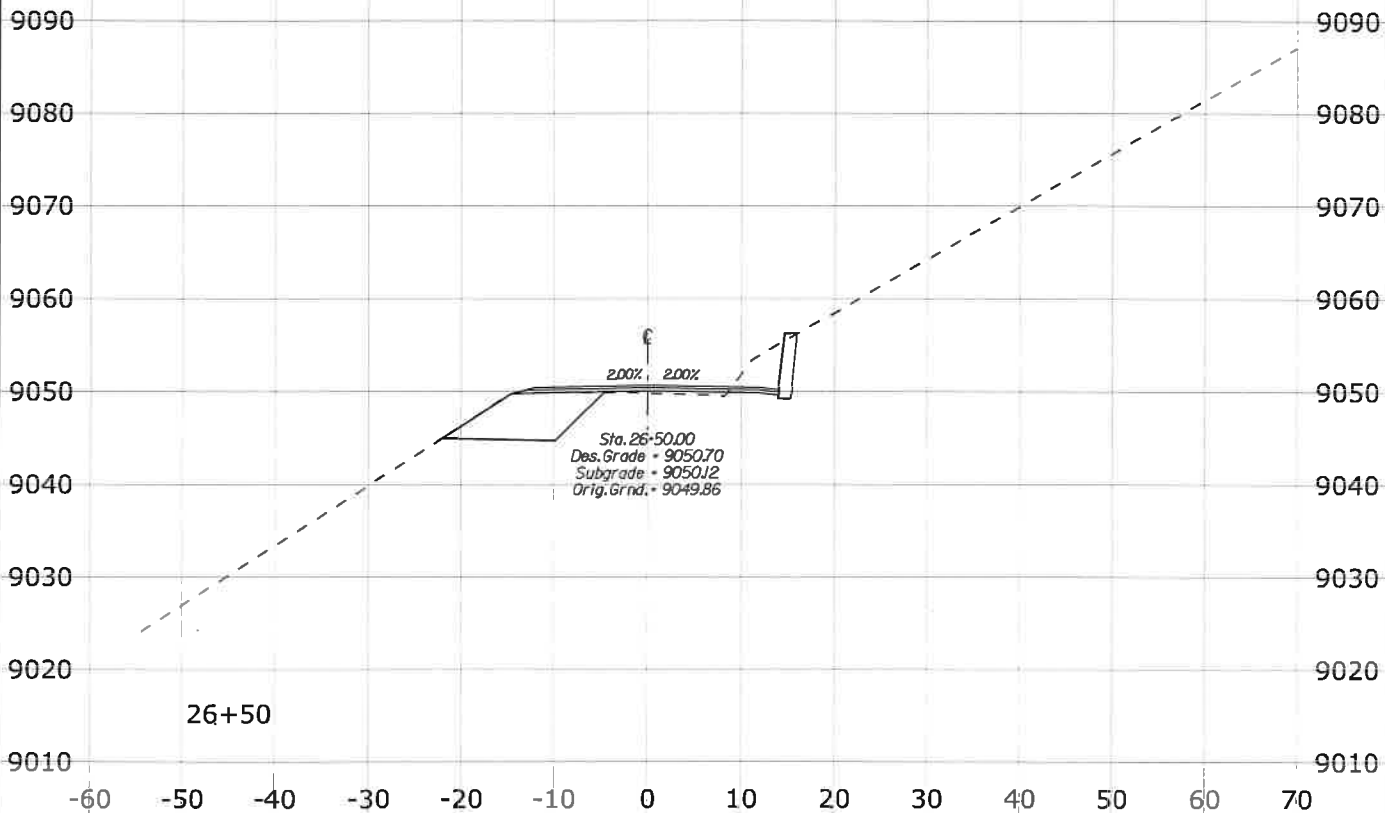

SCHEDULE A - REDS MEADOW ROAD

3/25/2021 3:05:00 PM I:\denpwp01\d8\paw\csworking\845981\484816_79\X08_XSEC_RM.dgn





STATE	PROJECT	SHEET NO.
CA	CA FLAP 03S11(1)	X10

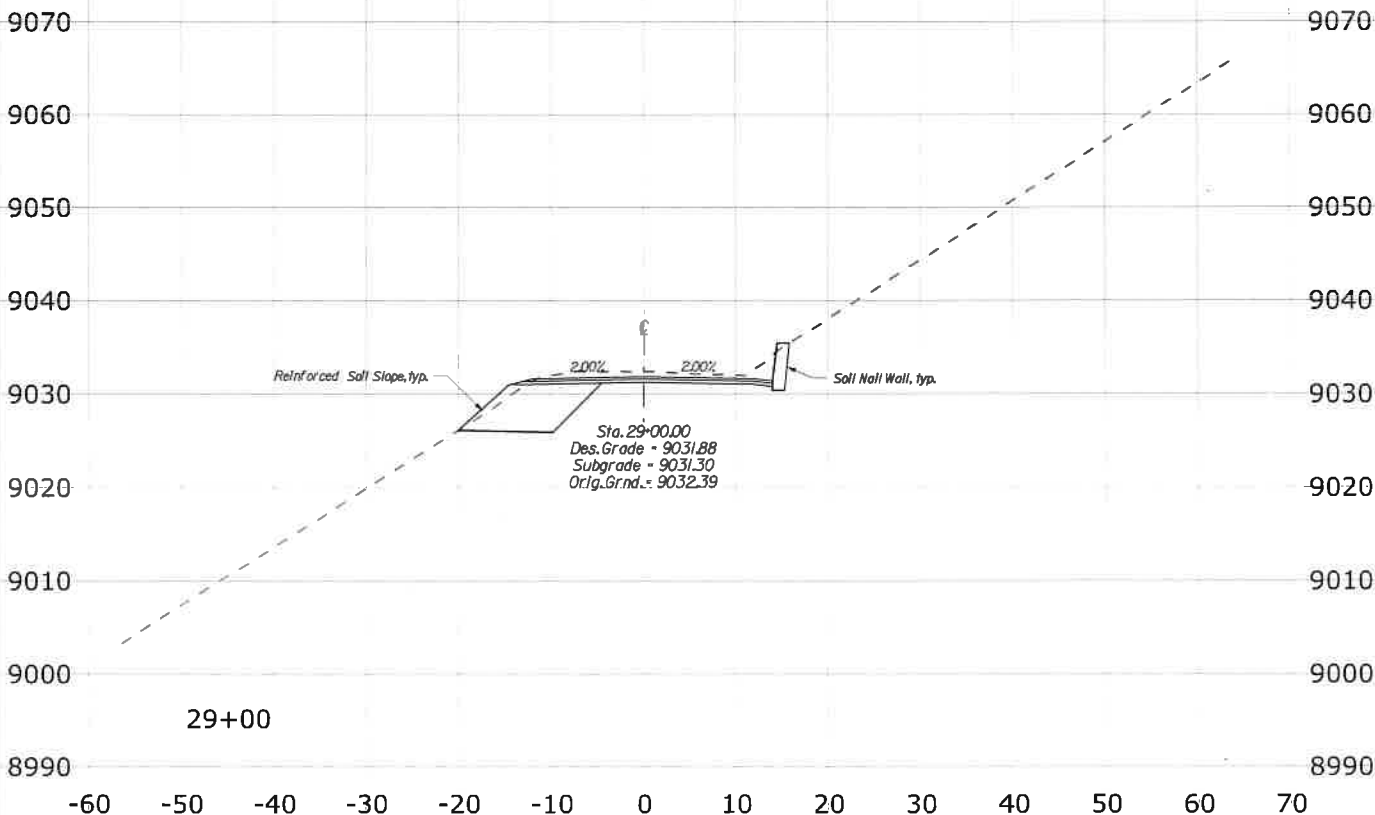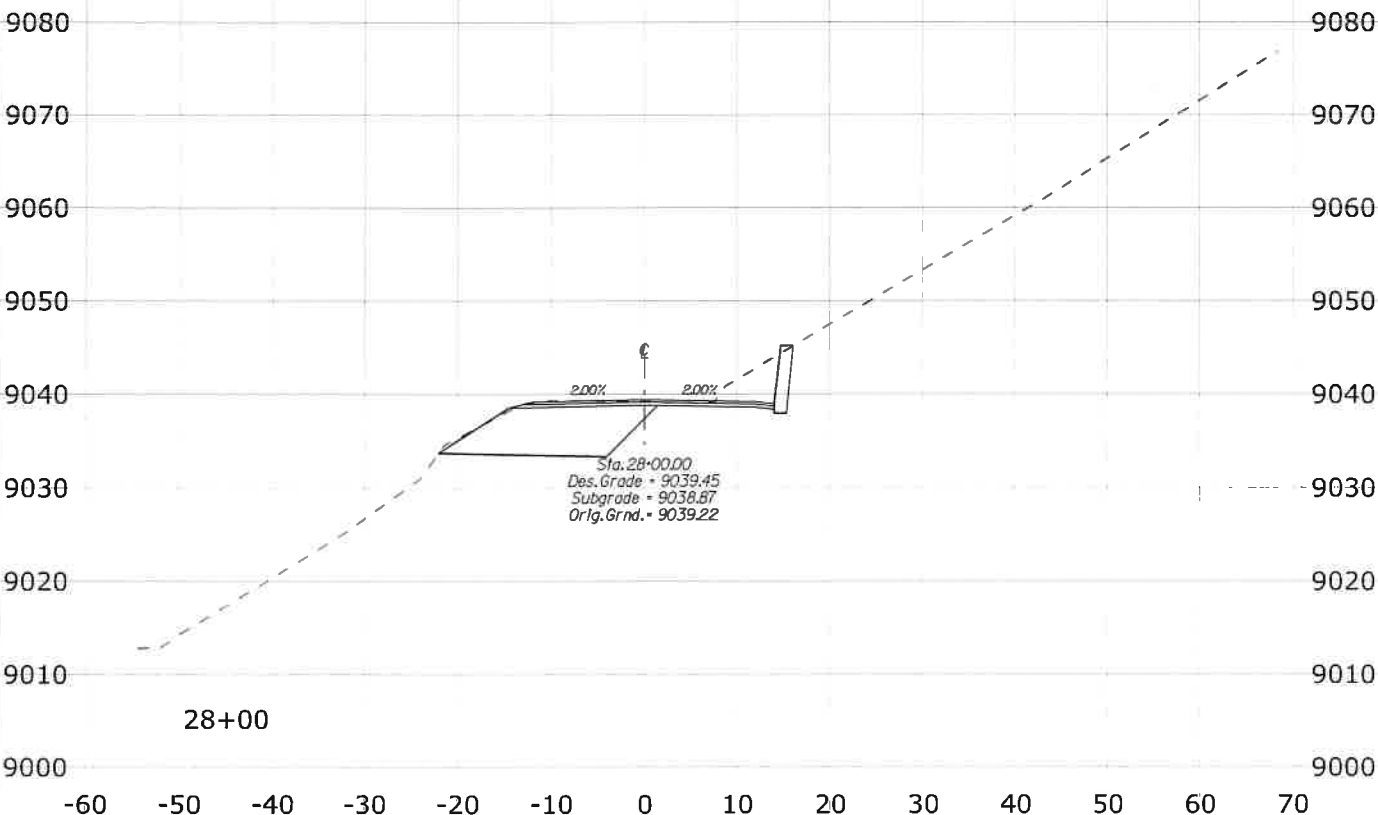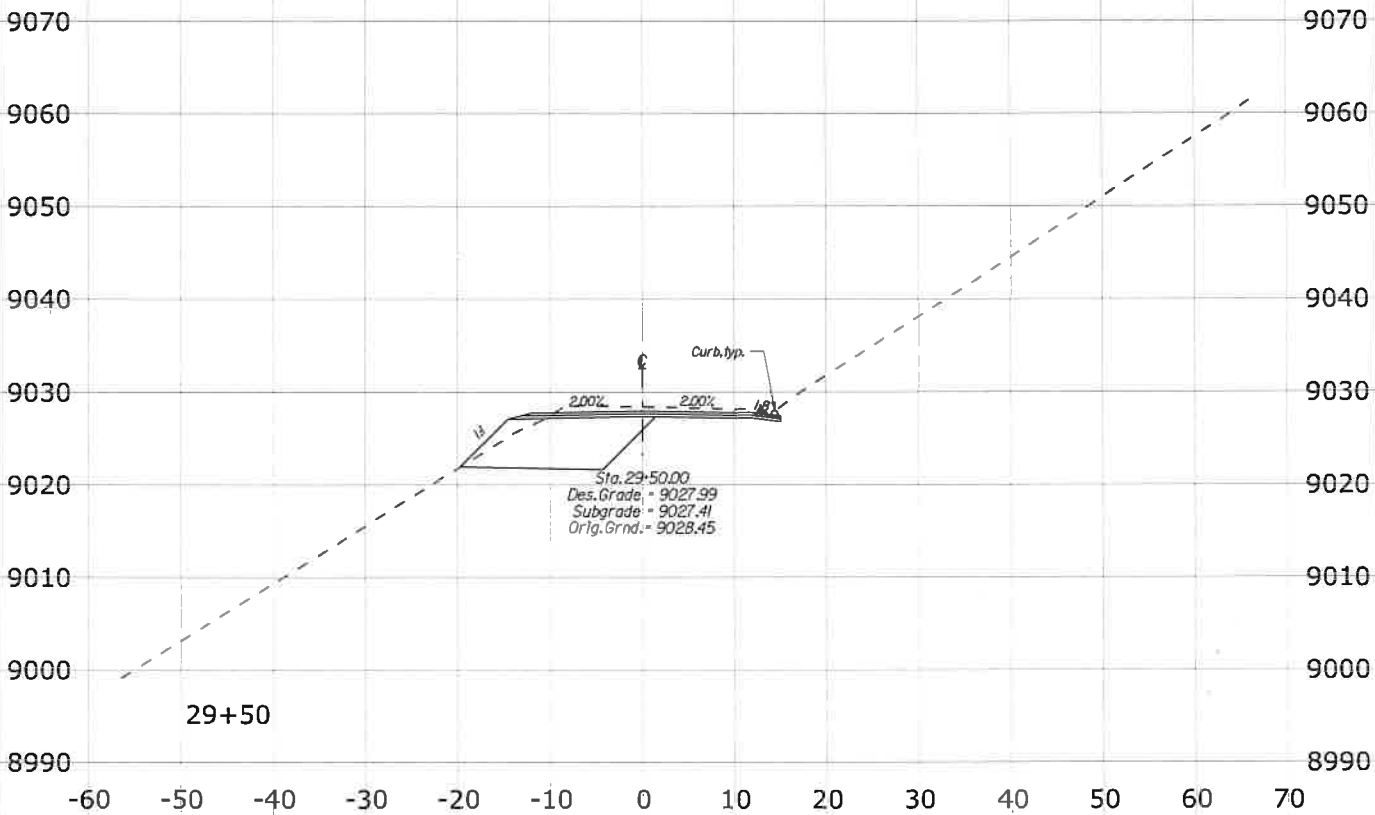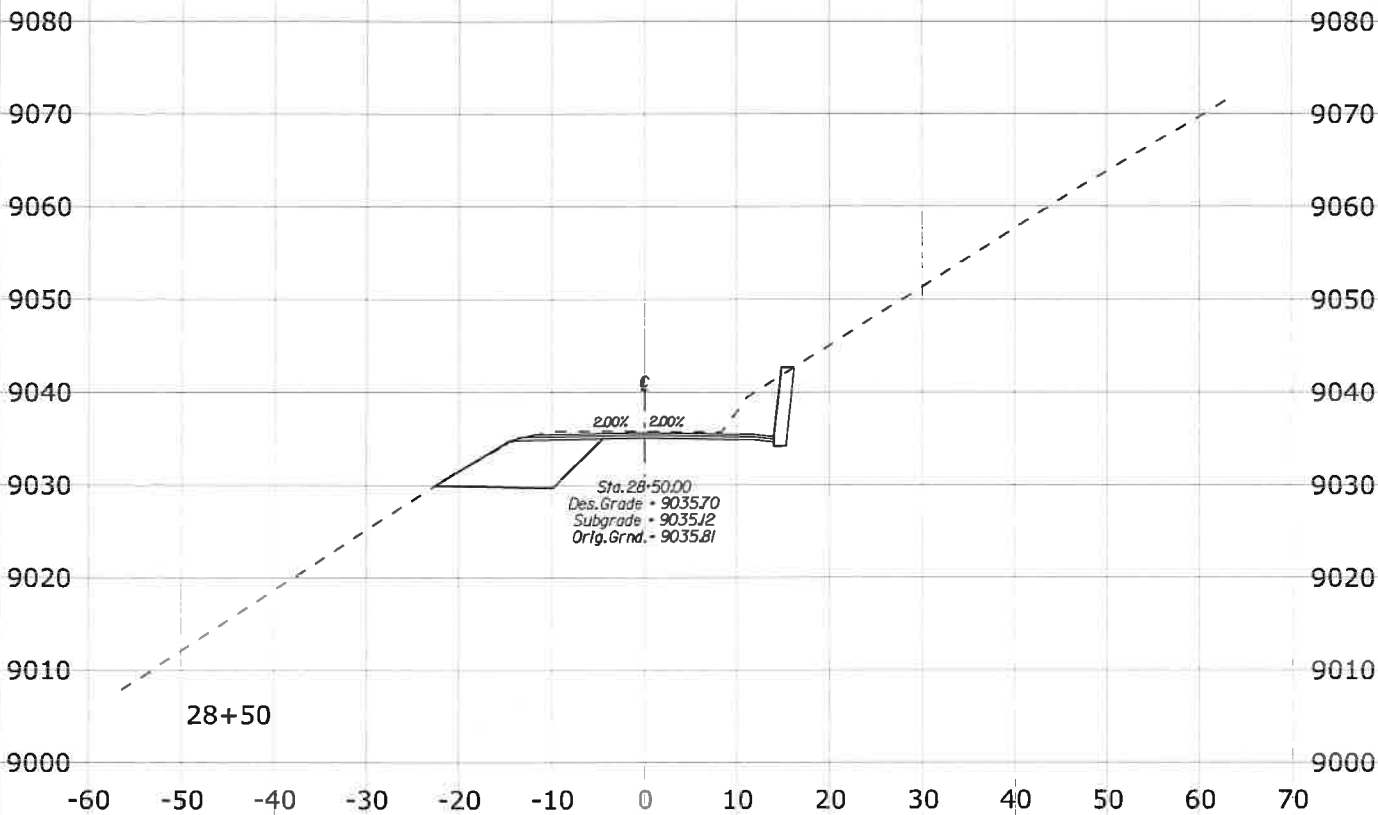

SCHEDULE A - REDS MEADOW ROAD

3/25/2021 3:04:13 PM \\denpwp01\csl\pwc\working\845981\484816_80\X09_XSEC_RM.dgn





STATE	PROJECT	SHEET NO.
CA	CA FLAP 03S11(1)	X11

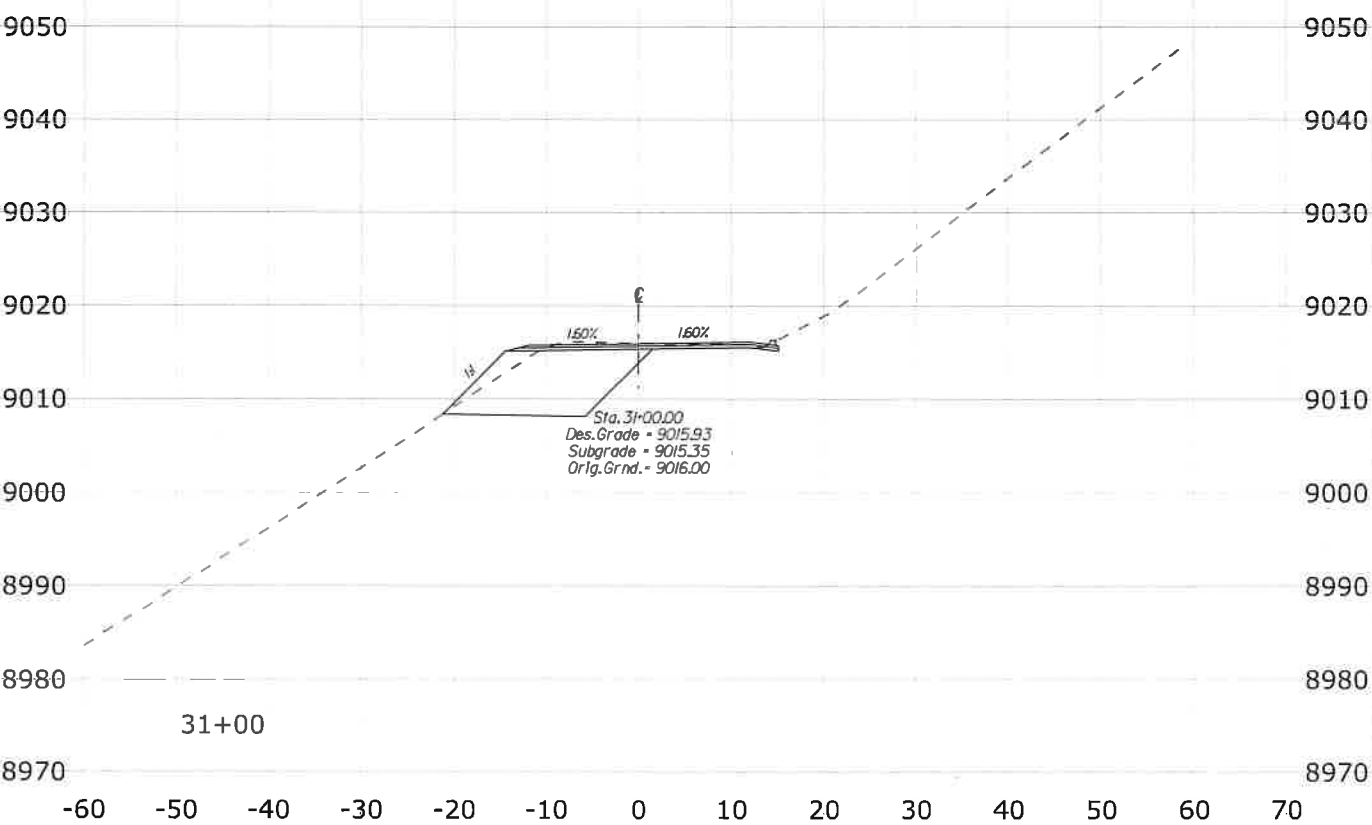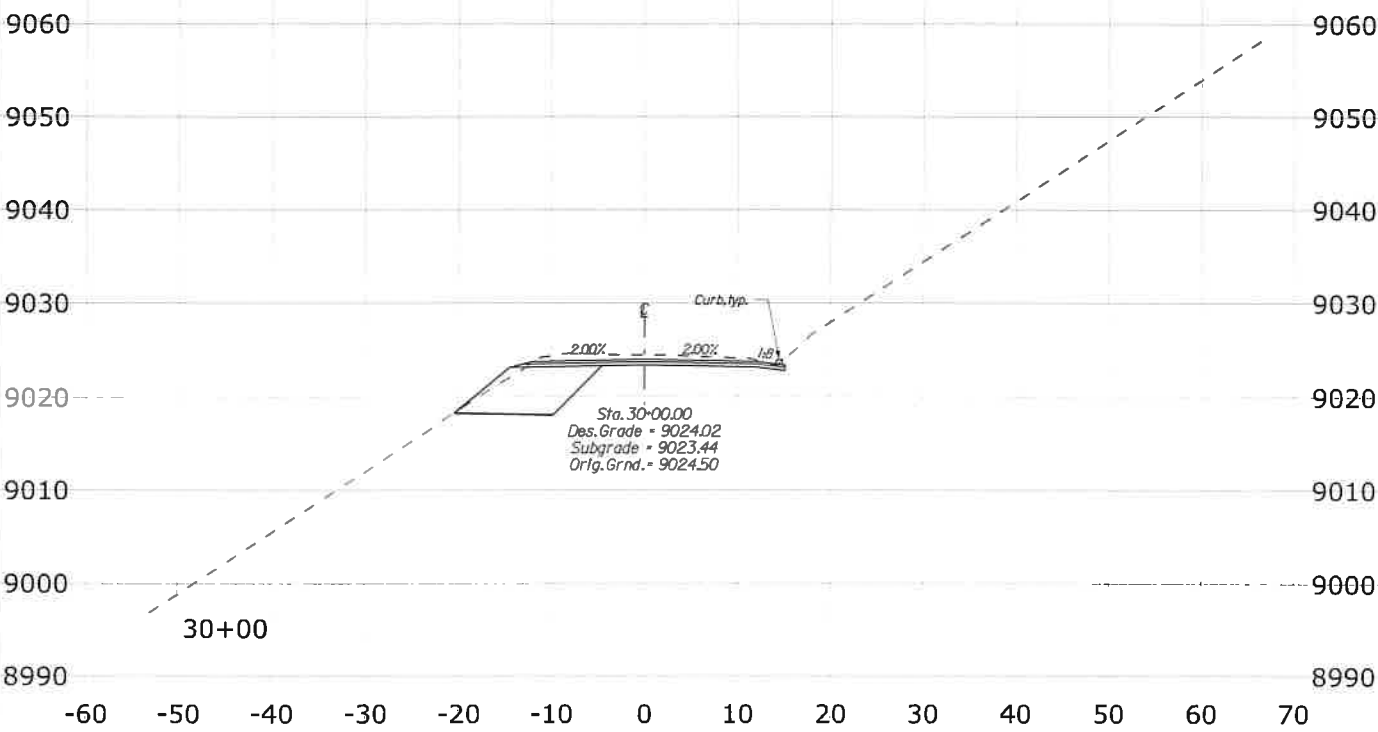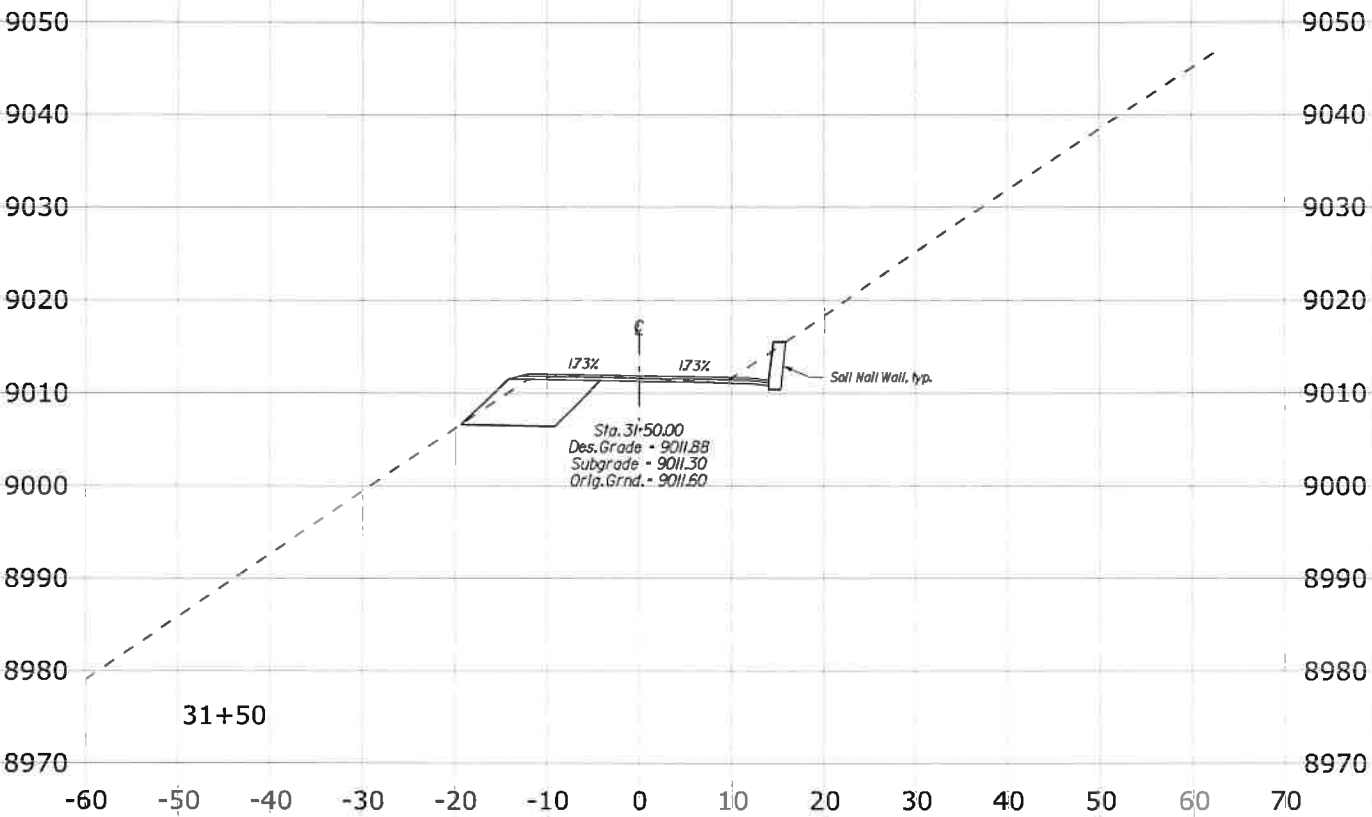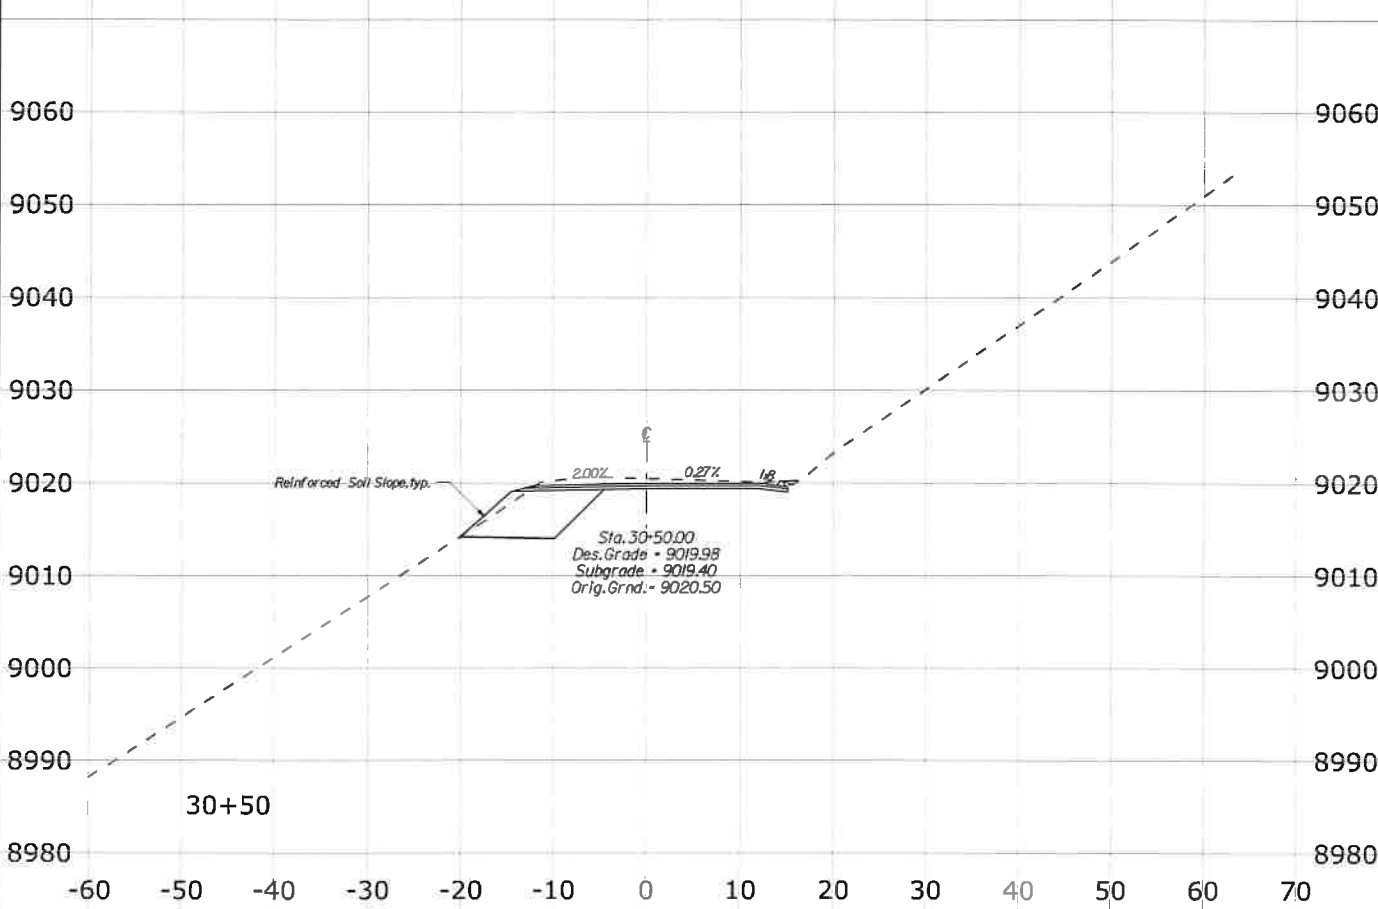

SCHEDULE A - REDS MEADOW ROAD

3/25/2021 3:04:32 PM \\denpwp01\dsp\p\working\845981\484816_81\X10_XSEC_RM.dgn





STATE	PROJECT	SHEET NO.
CA	CA FLAP 03S11(1)	X12

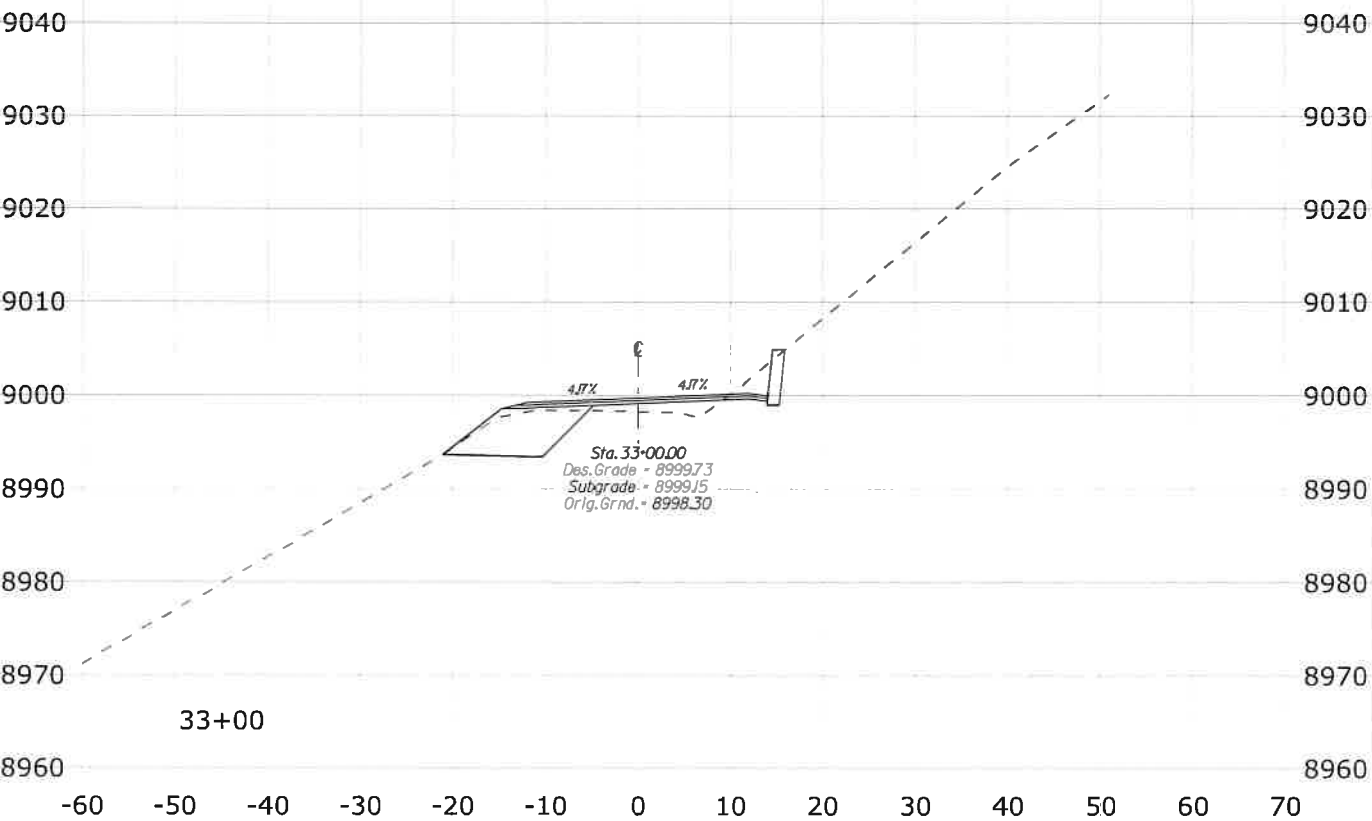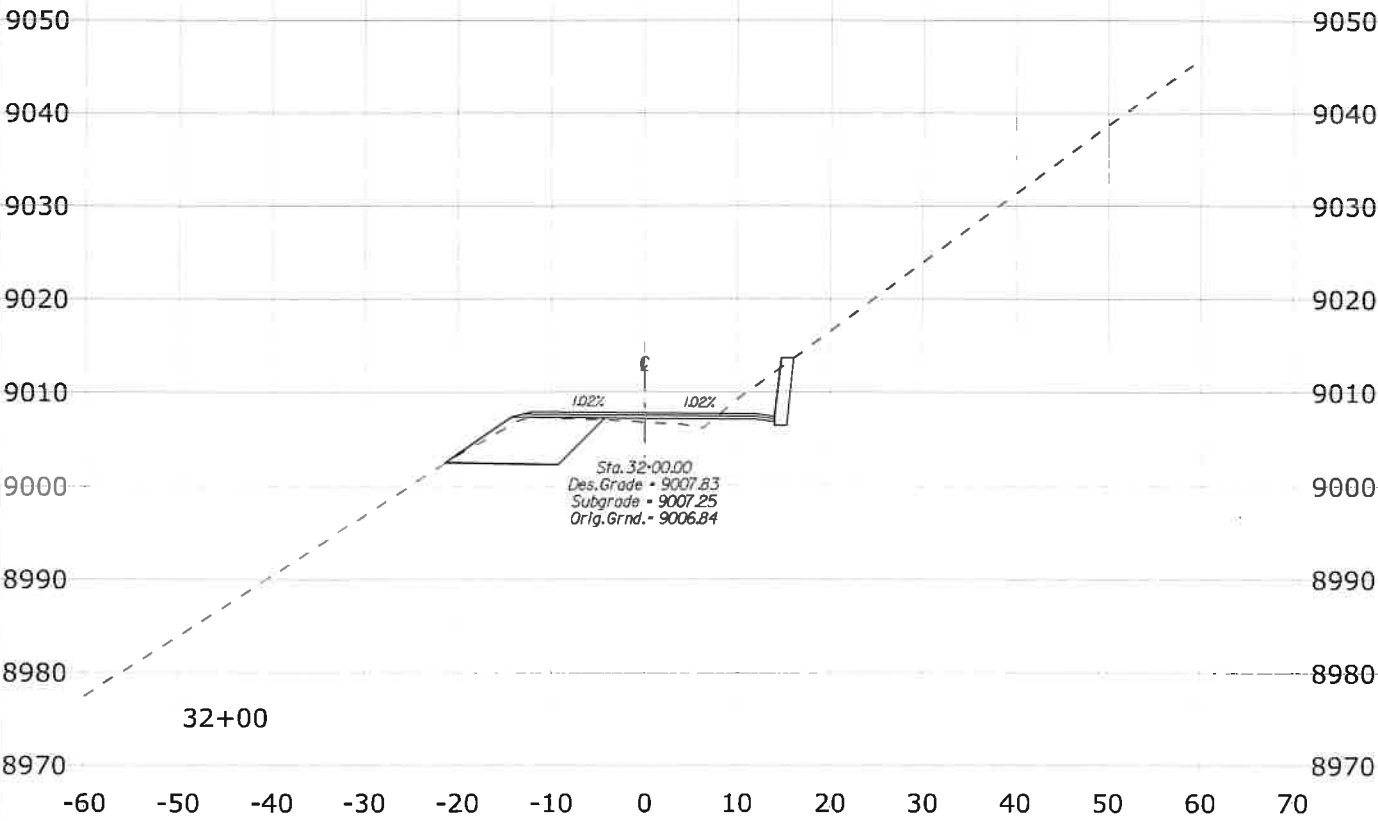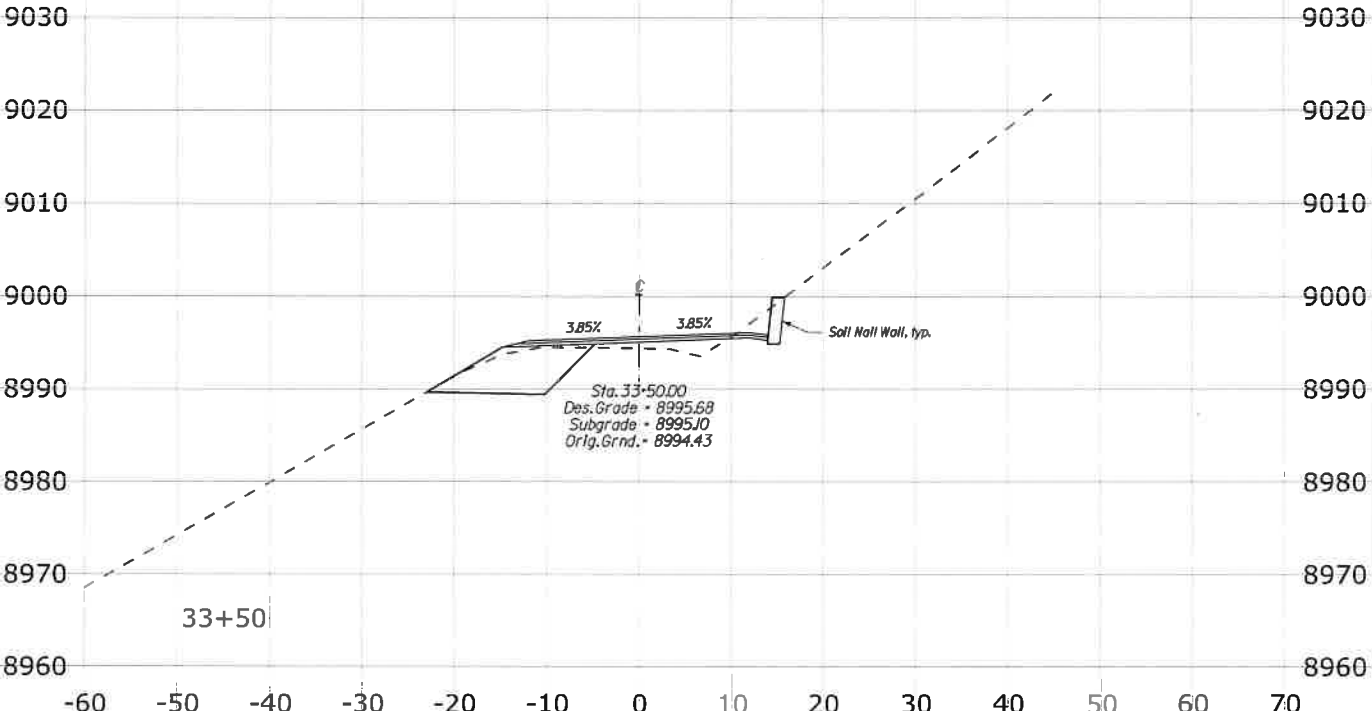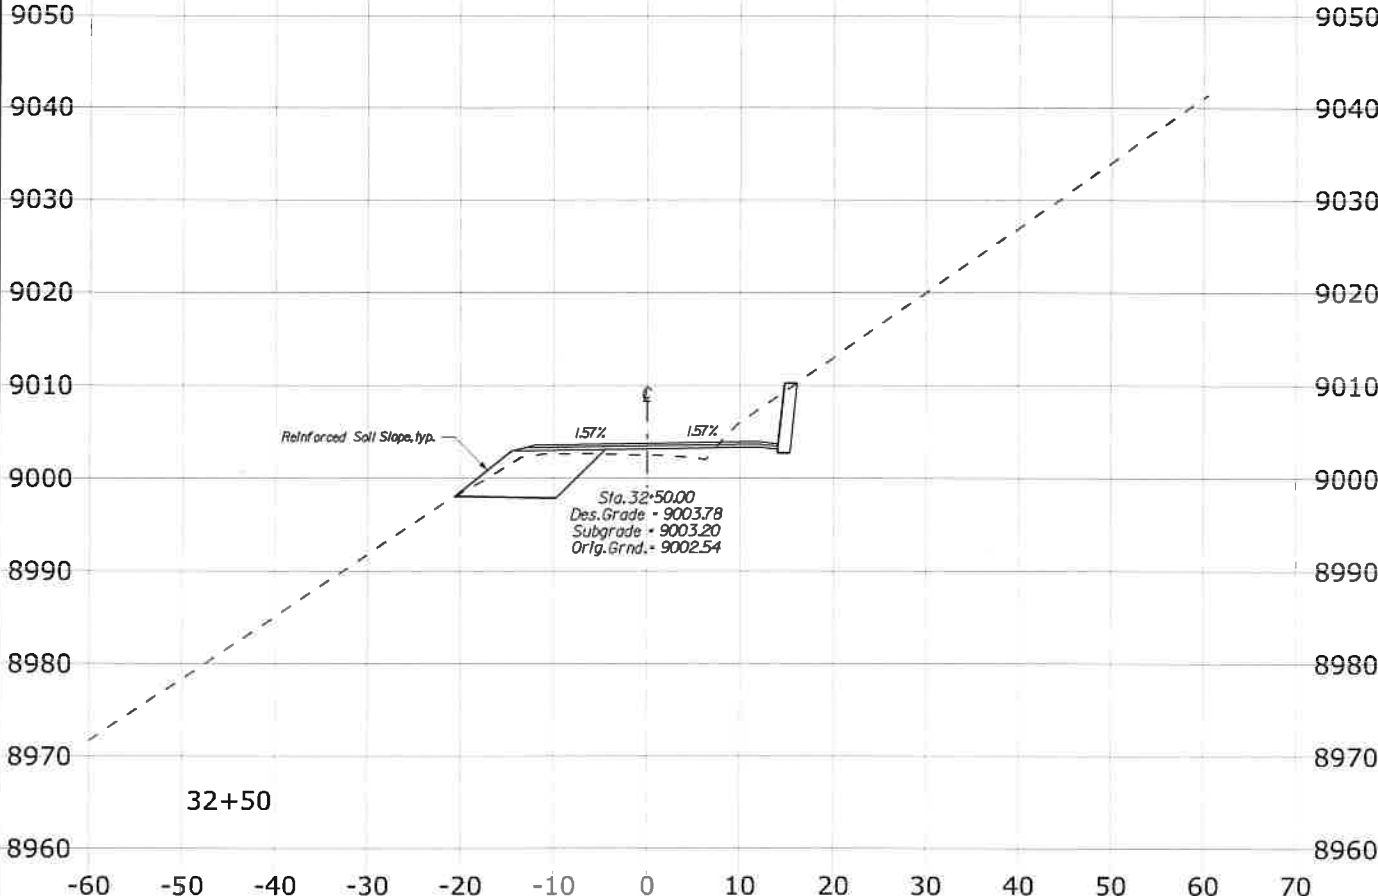

SCHEDULE A - REDS MEADOW ROAD

3/25/2021 3:05:11 PM \\denpwp01\d5\pwc\working\845981\484816_82\X11_XSEC_RM.dgn





STATE	PROJECT	SHEET NO.
CA	CA FLAP 03S11(1)	X13

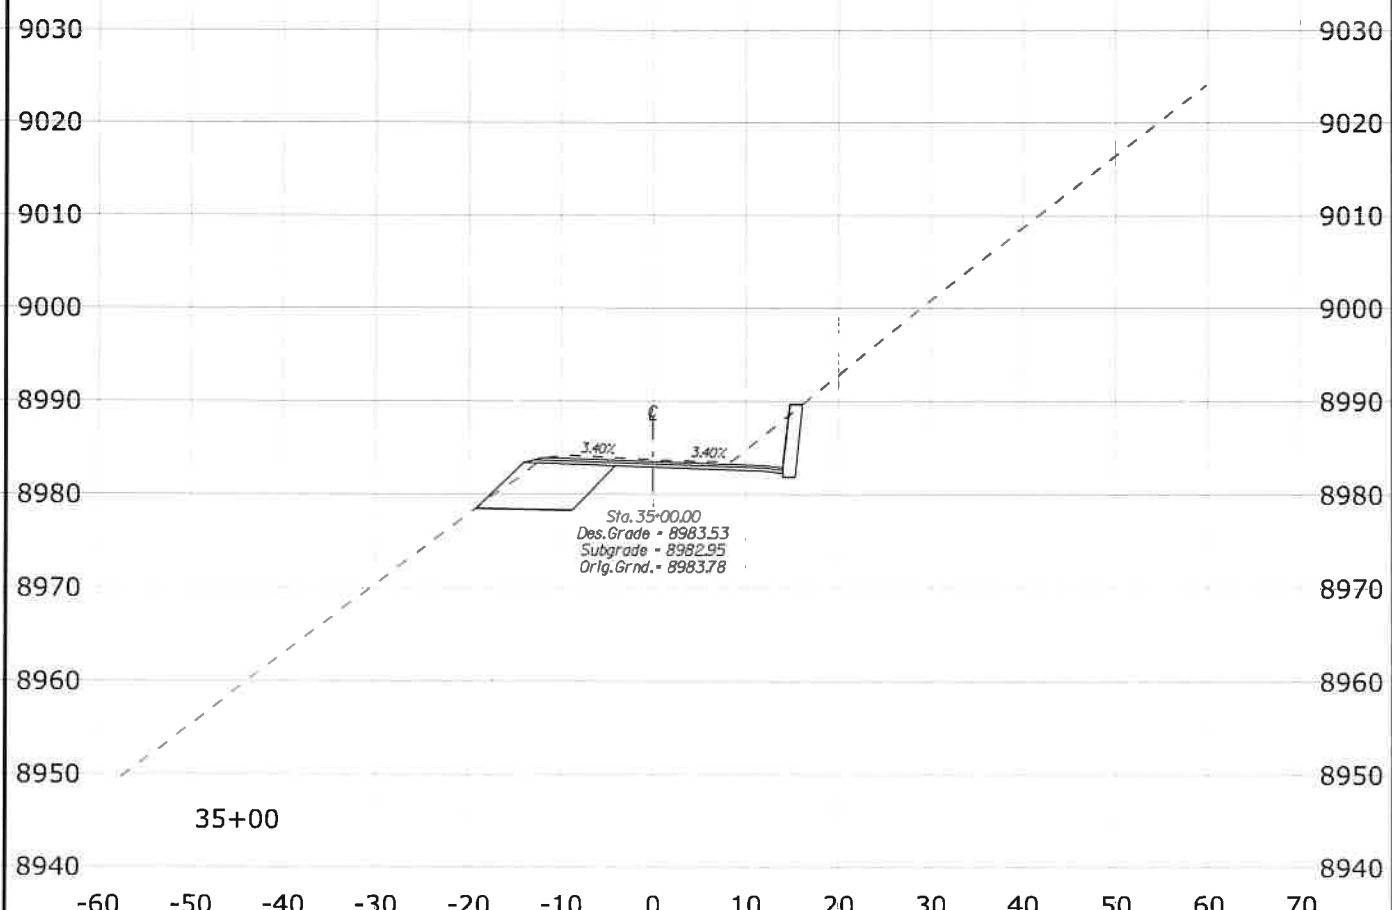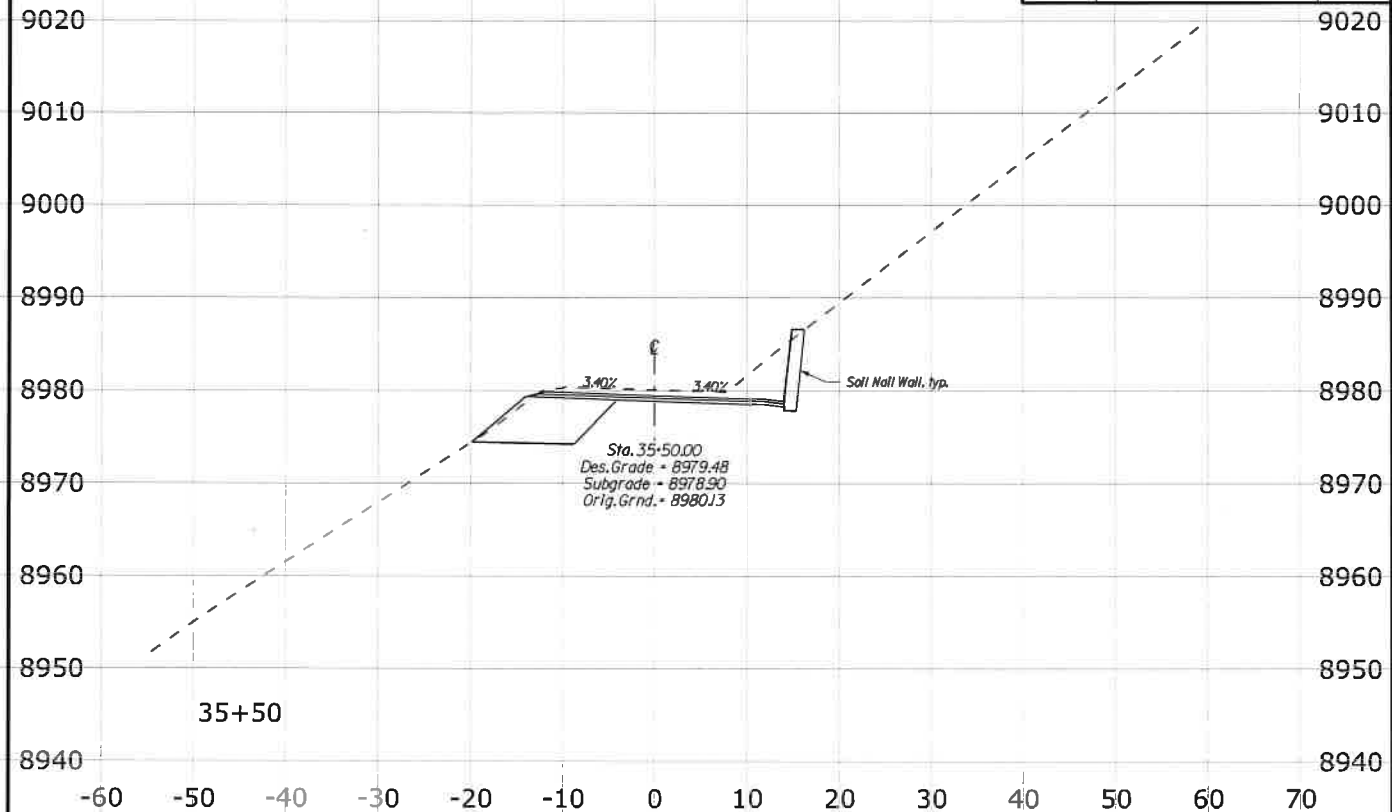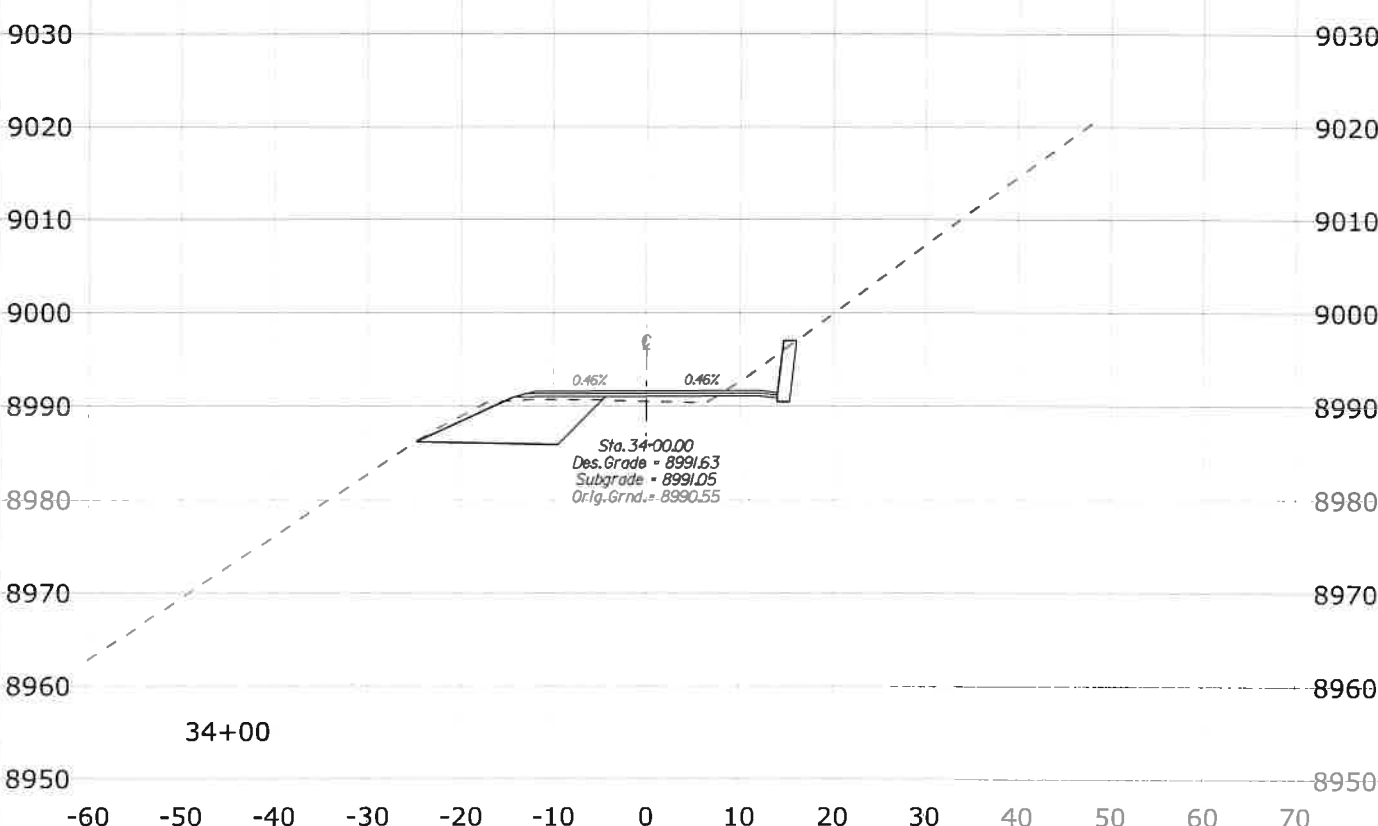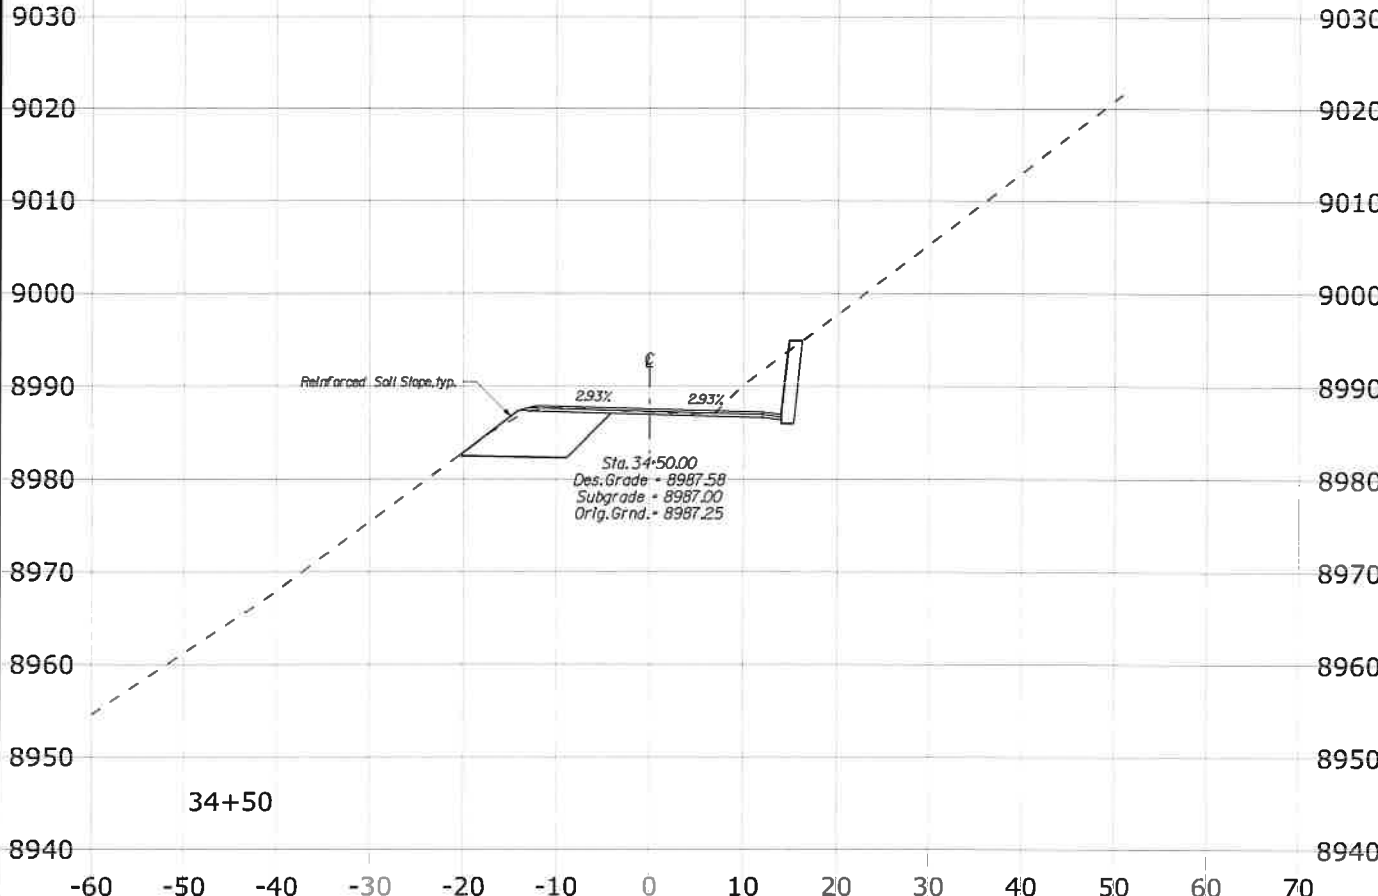

SCHEDULE A - REDS MEADOW ROAD

3/25/2021 3:05:16 PM \\denpwp01\csl\pwworking\845981\484816_83\X12_XSEC_RM.dgn





STATE	PROJECT	SHEET NO.
CA	CA FLAP 03S11(1)	X14

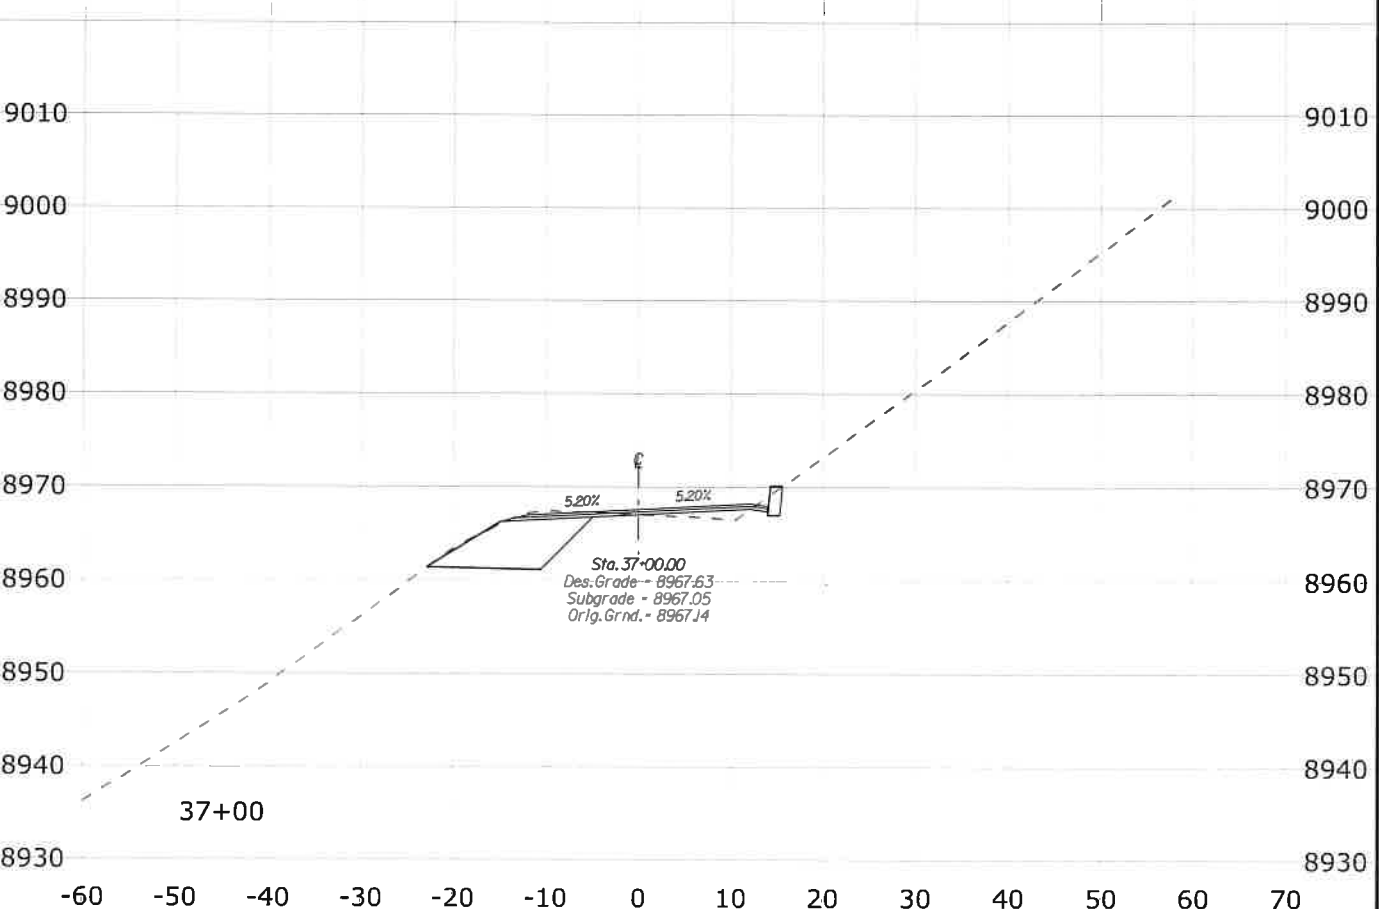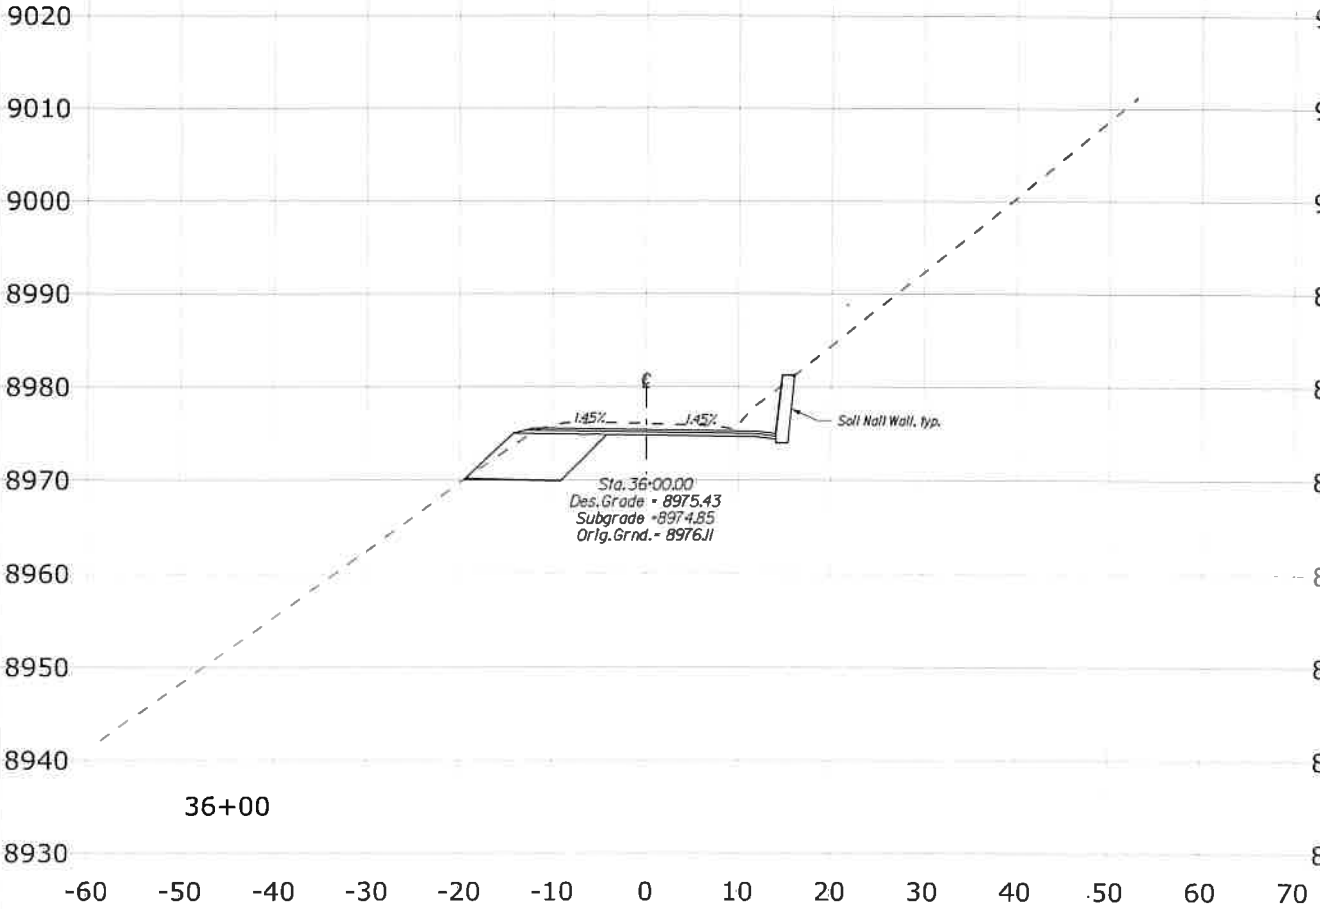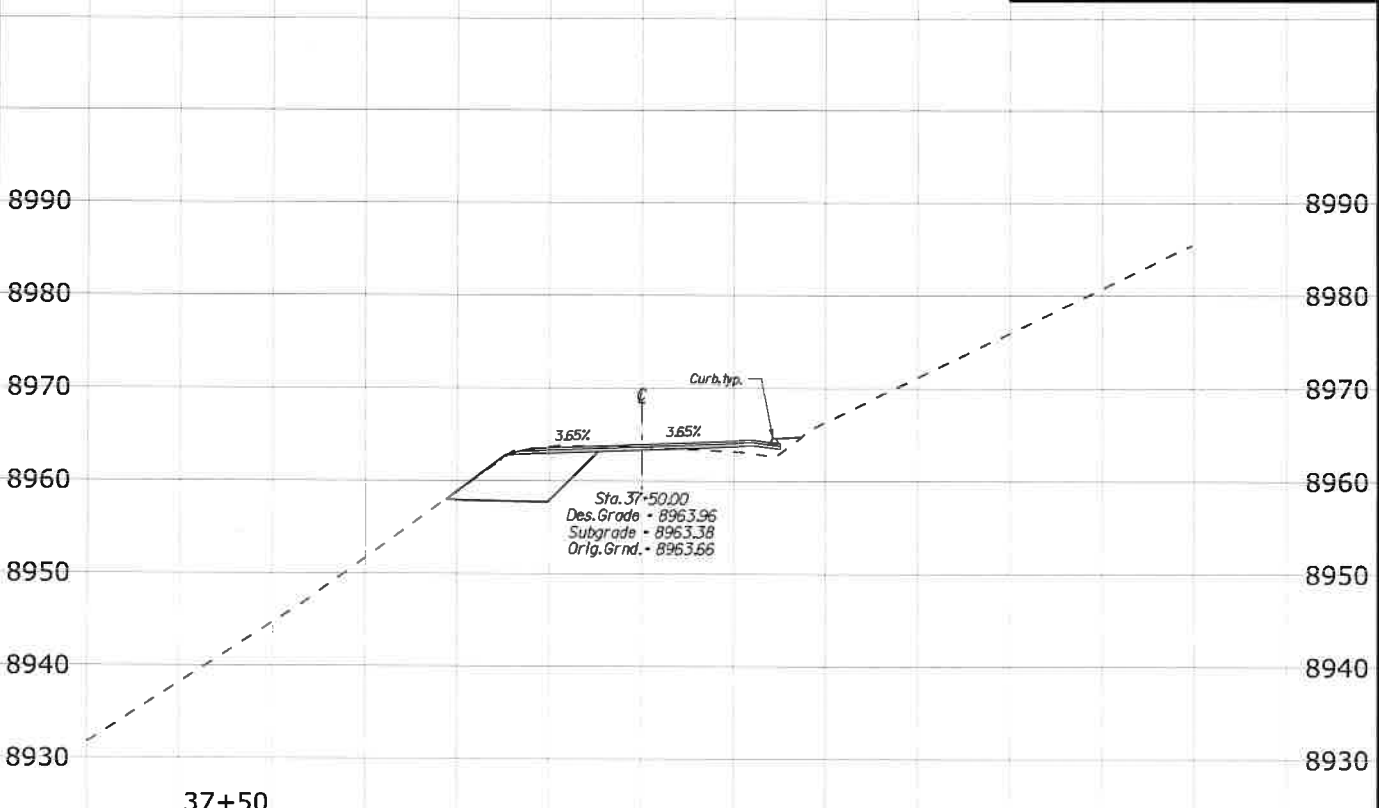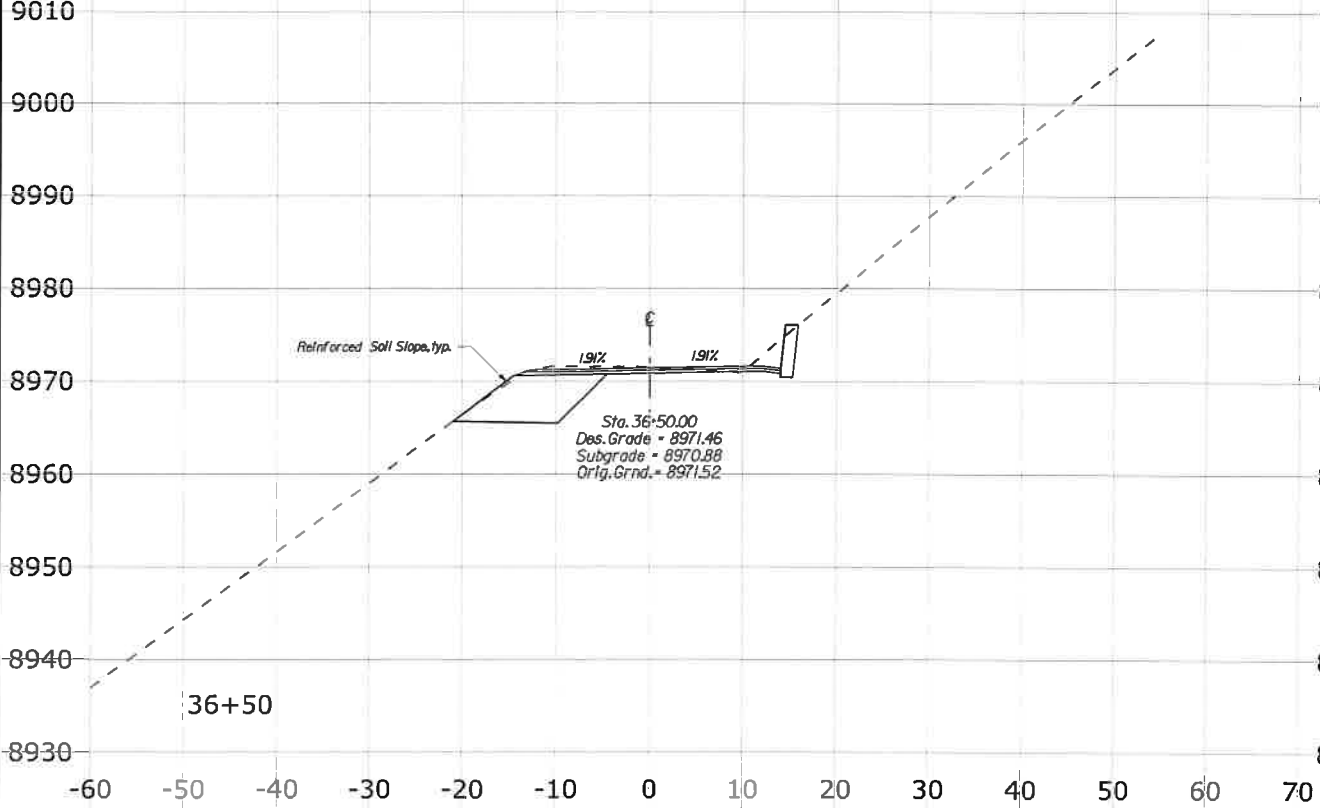

SCHEDULE A - REDS MEADOW ROAD

3/25/2021 3:04:41 PM \\denpwp01\d5\pwc\working\845981\484816_84\X13_XSEC_RM.dgn





STATE	PROJECT	SHEET NO.
CA	CA FLAP 03S11(1)	X15

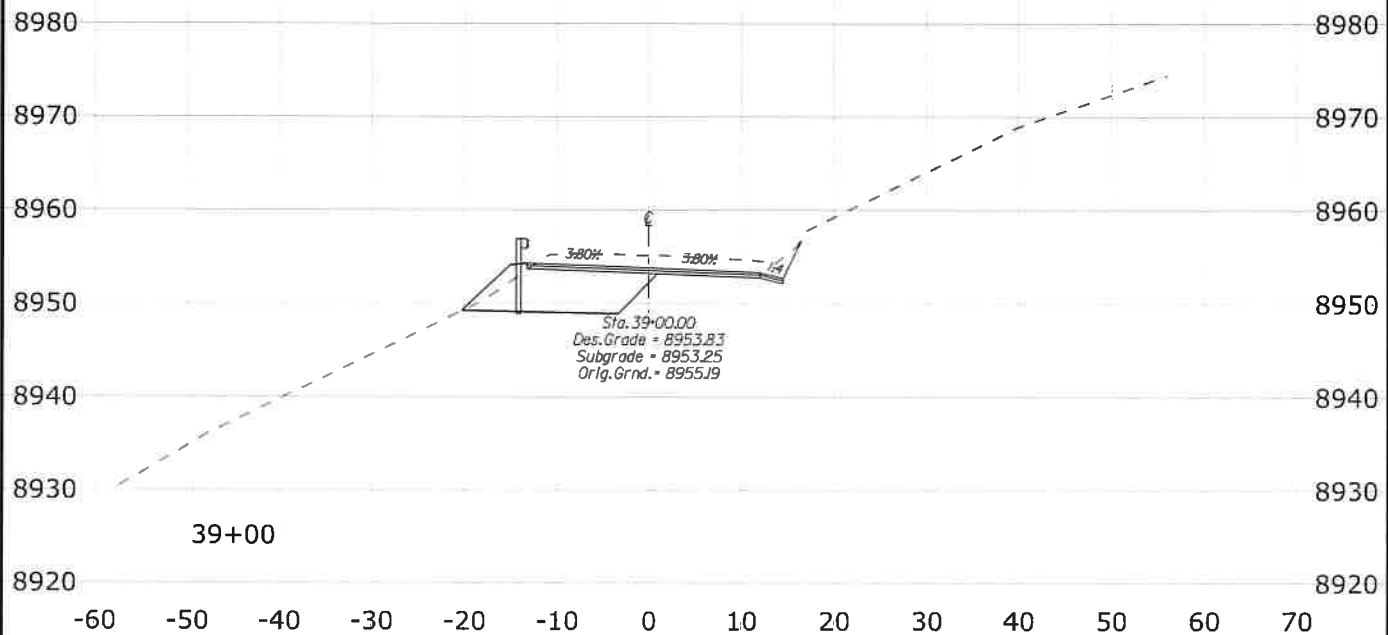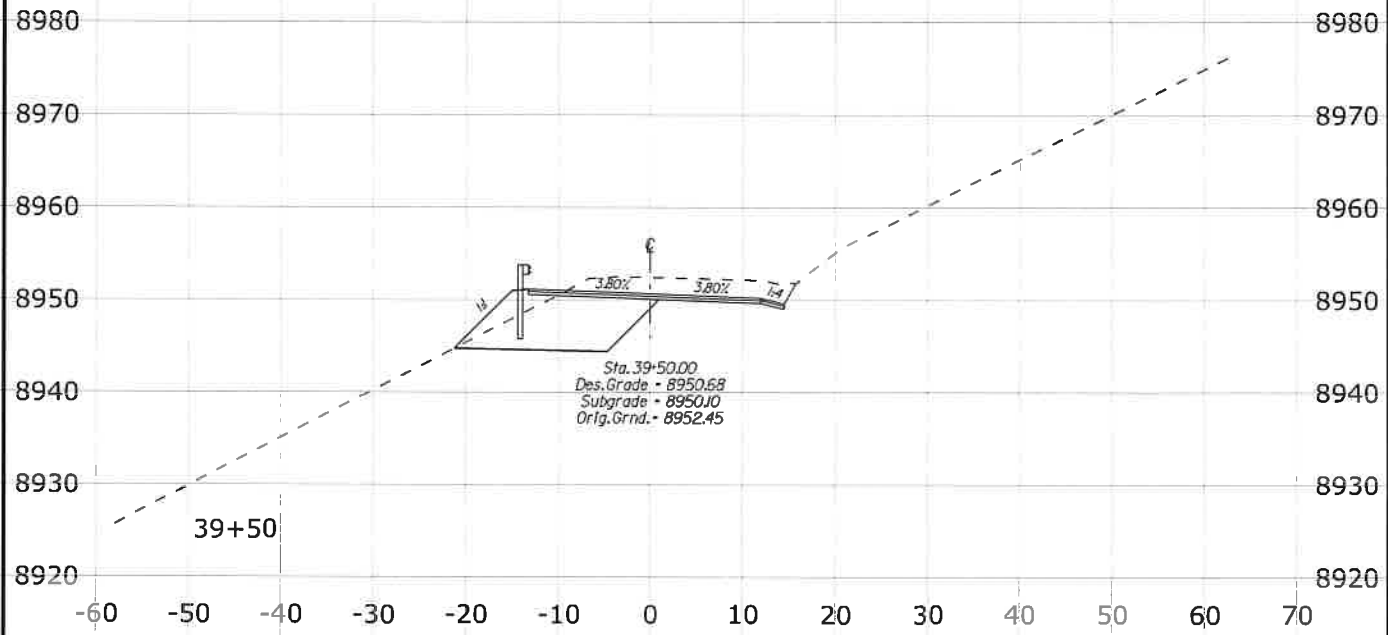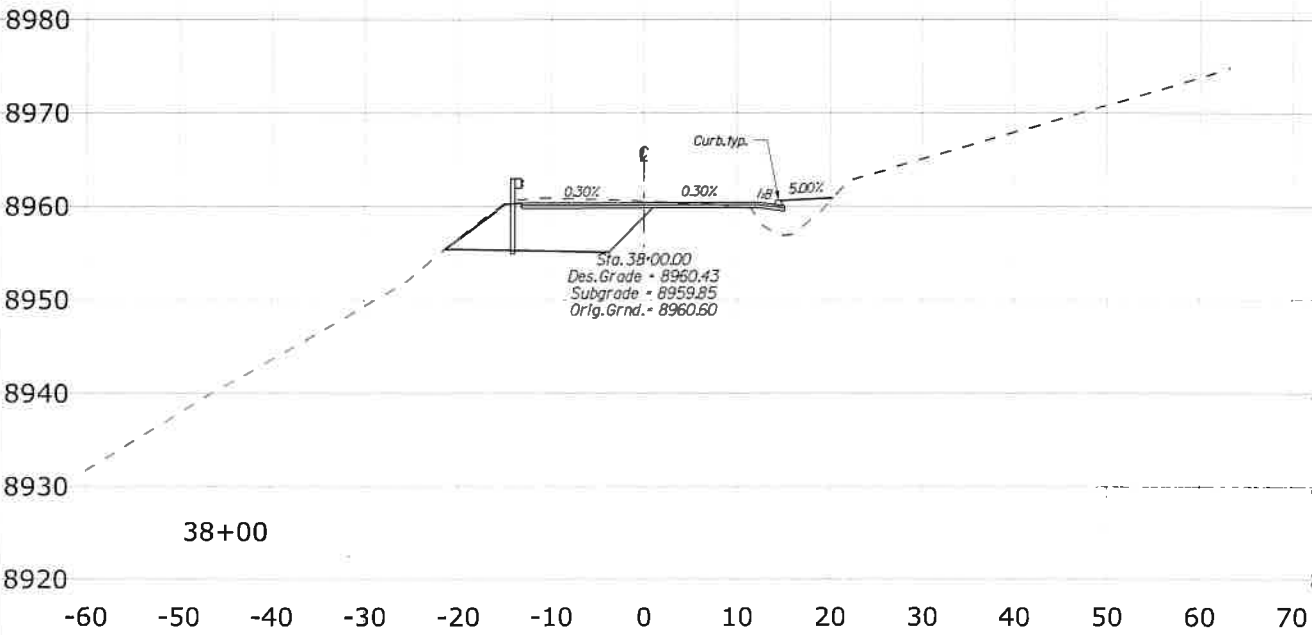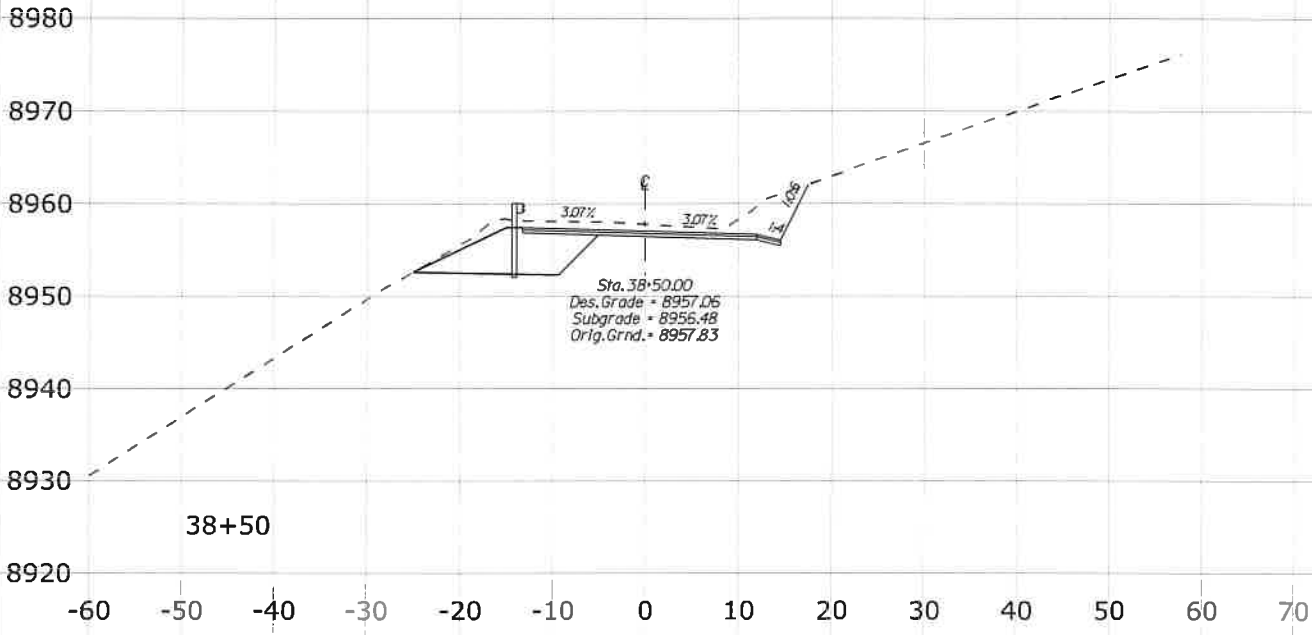

SCHEDULE A - REDS MEADOW ROAD

3/25/2021 3:05:07 PM \\denpwp01\d5\paw\working\845981\484816_85\X14_XSEC_RM.dgn





STATE	PROJECT	SHEET NO.
CA	CA FLAP 03S11(1)	X16

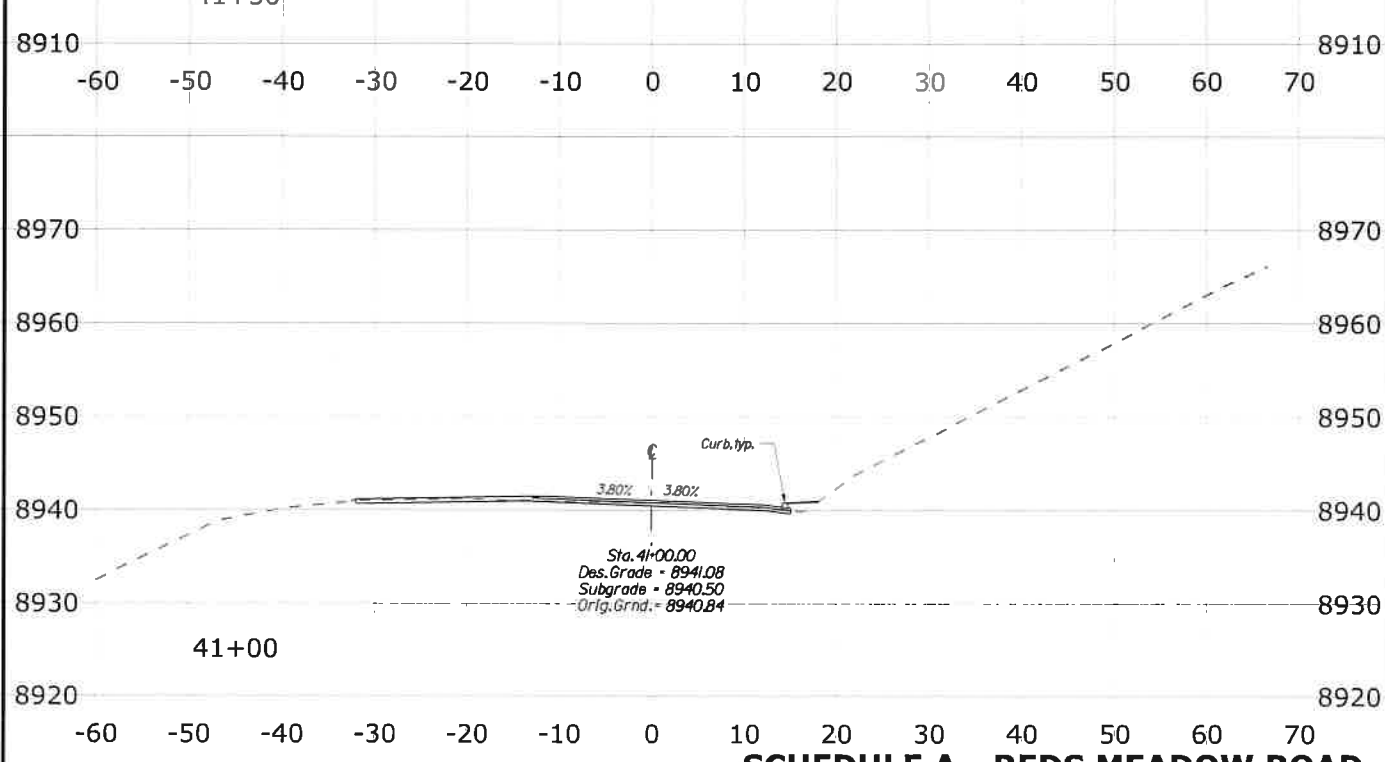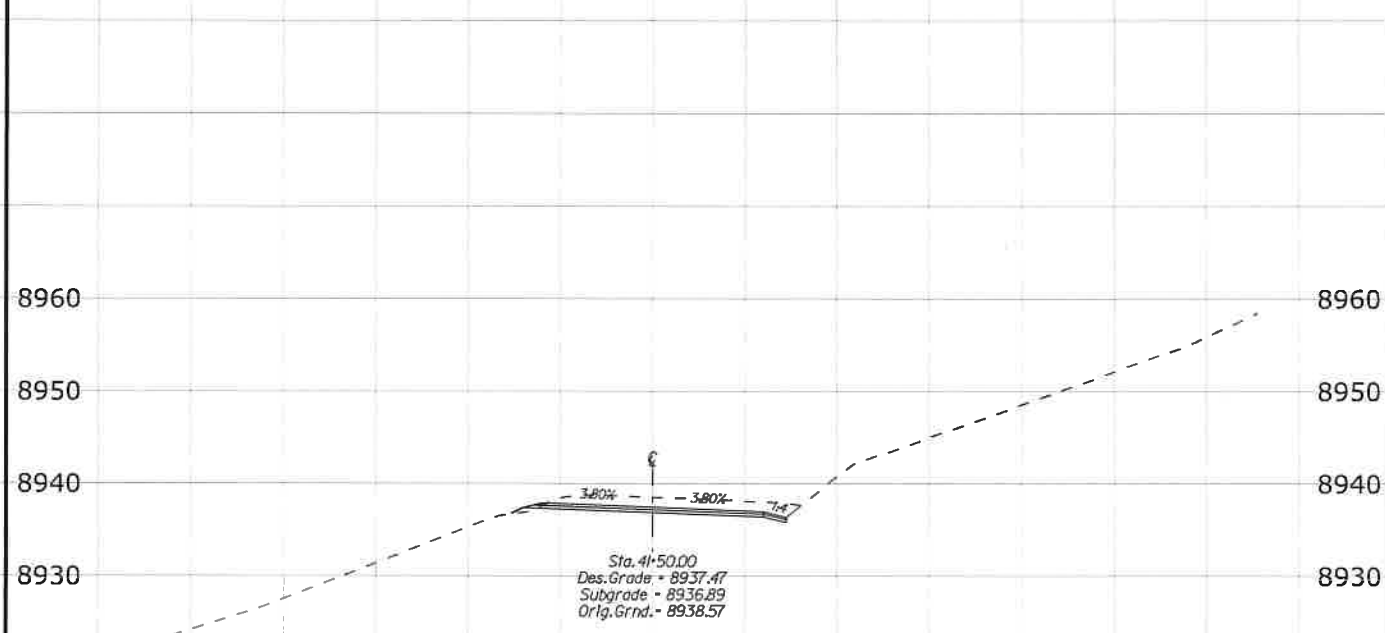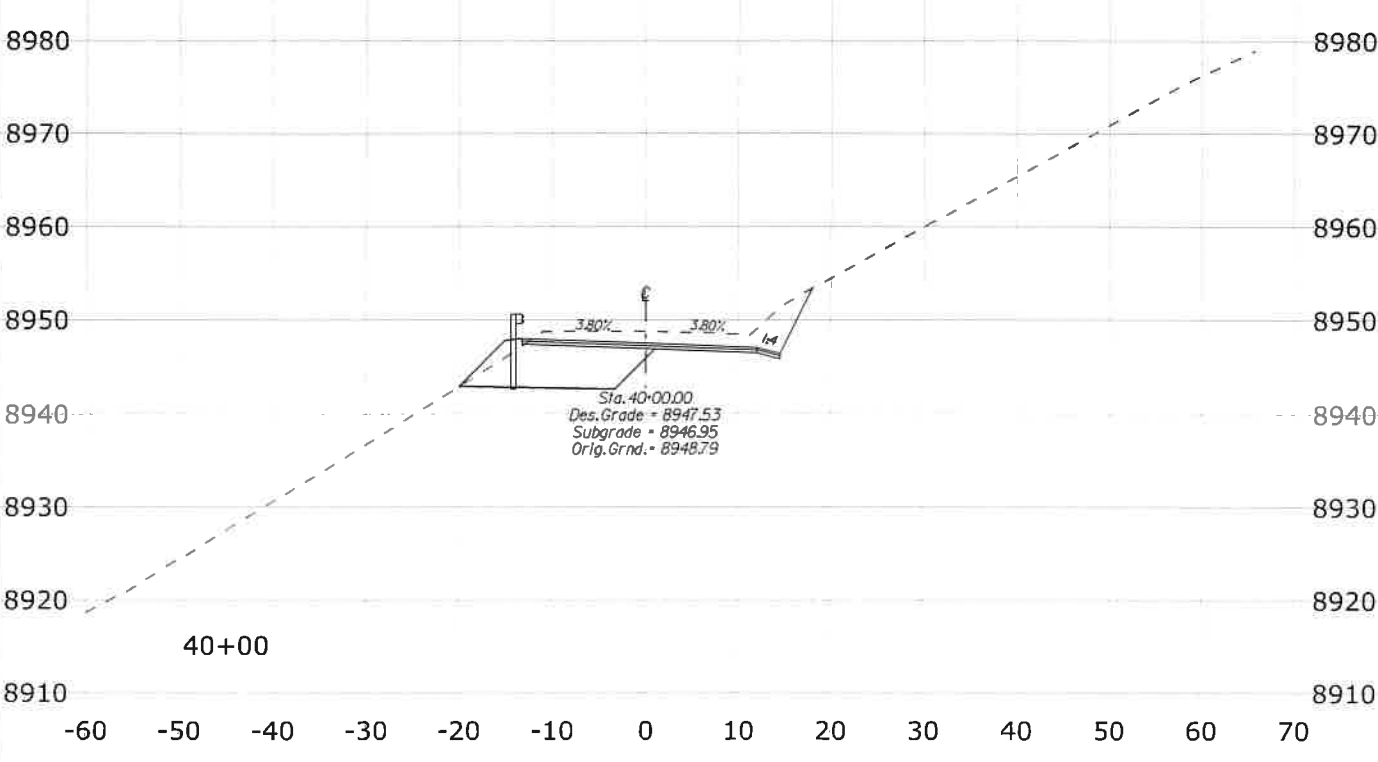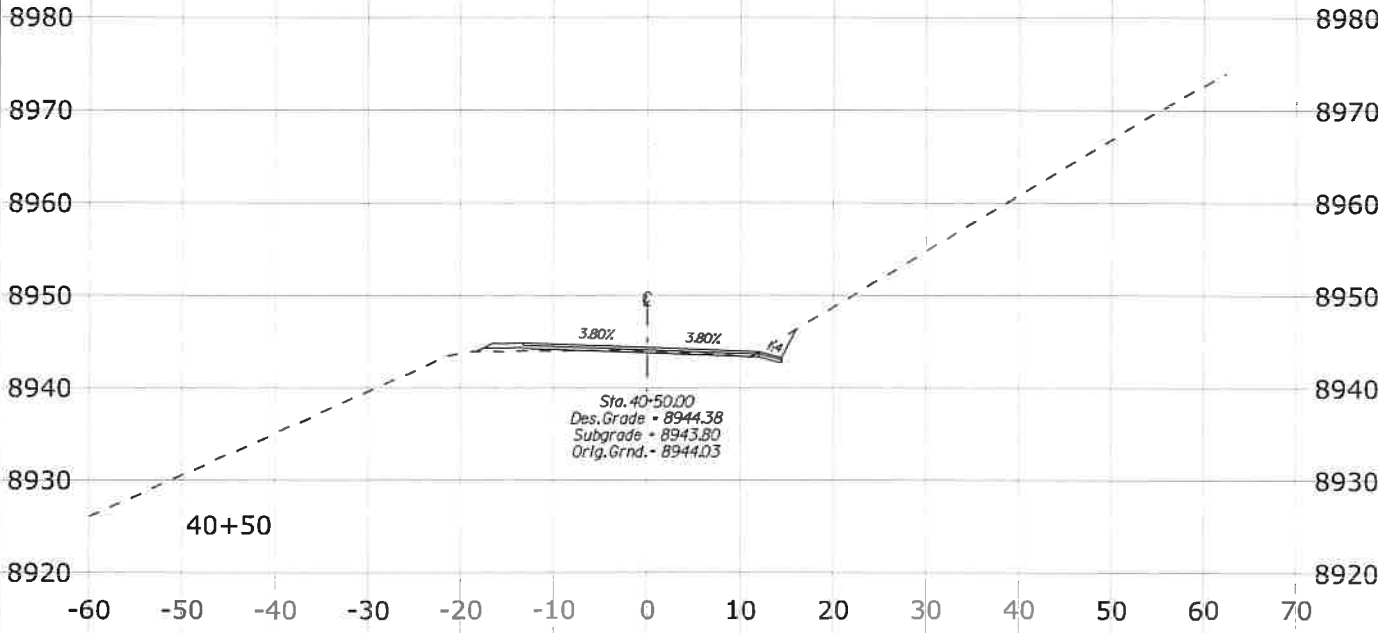

SCHEDULE A - REDS MEADOW ROAD

3/25/2021 3:05:40 PM \\denpwp01\dfs\pwc\working\845981\484816_89\X15_XSEC_RM.dgn





STATE	PROJECT	SHEET NO.
CA	CA FLAP 03S11(1)	X17

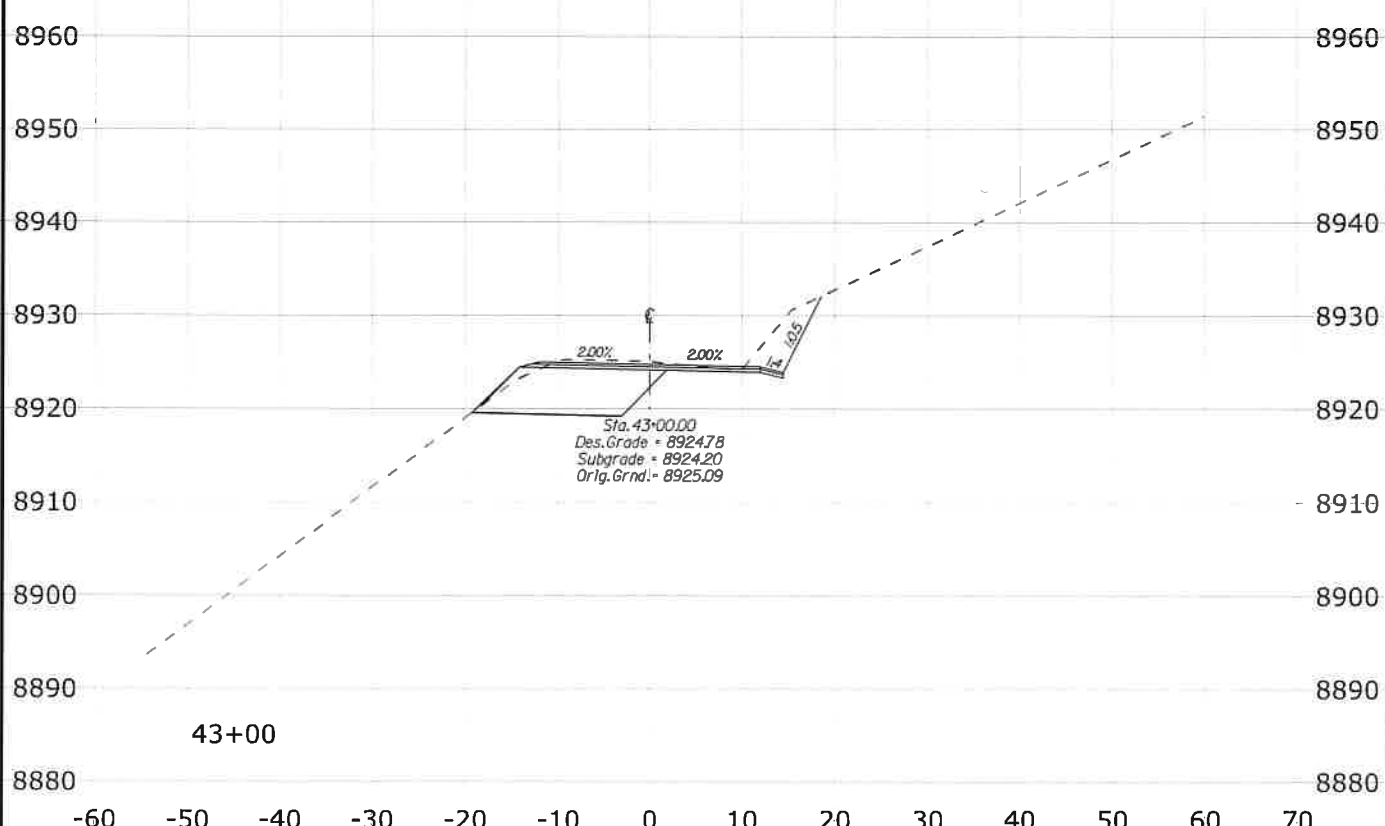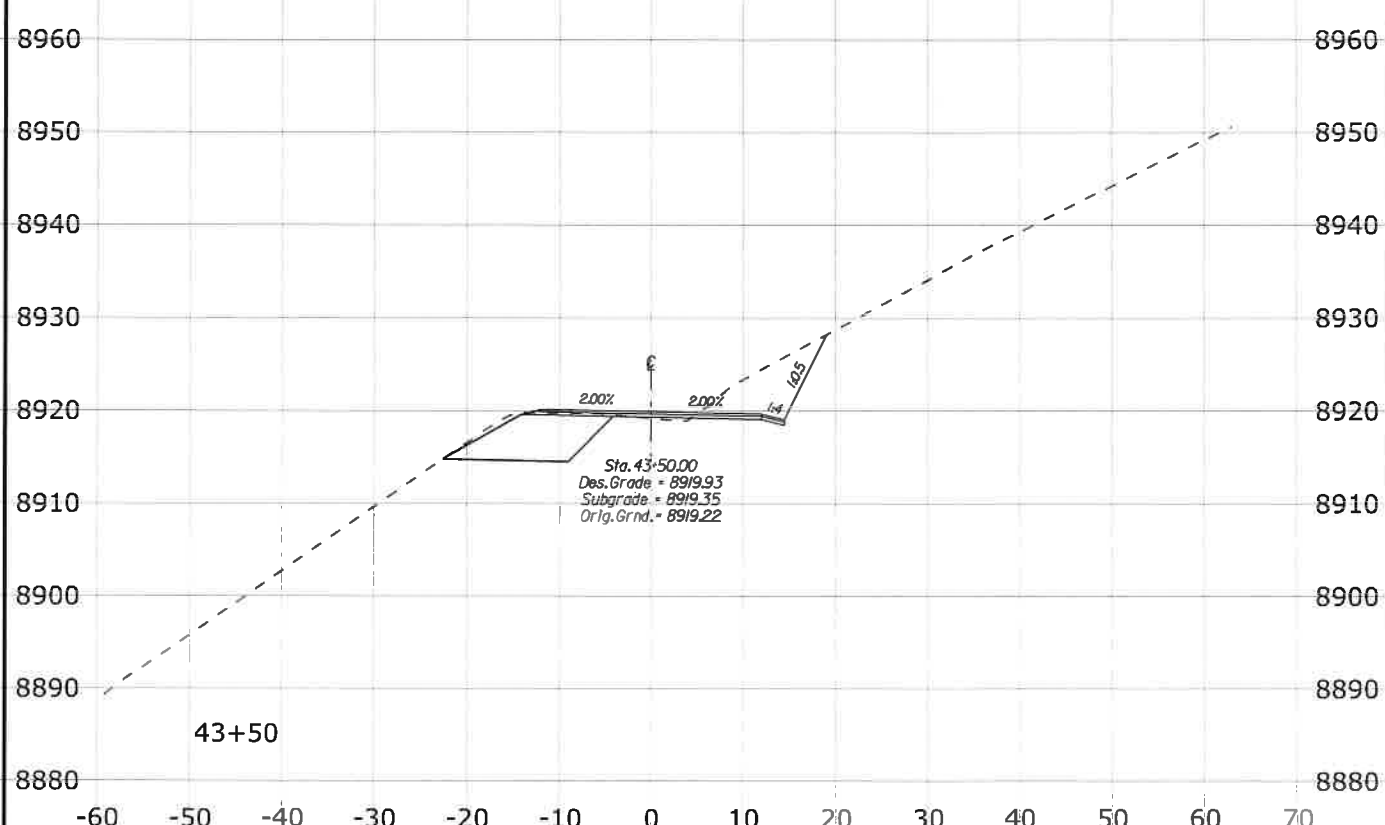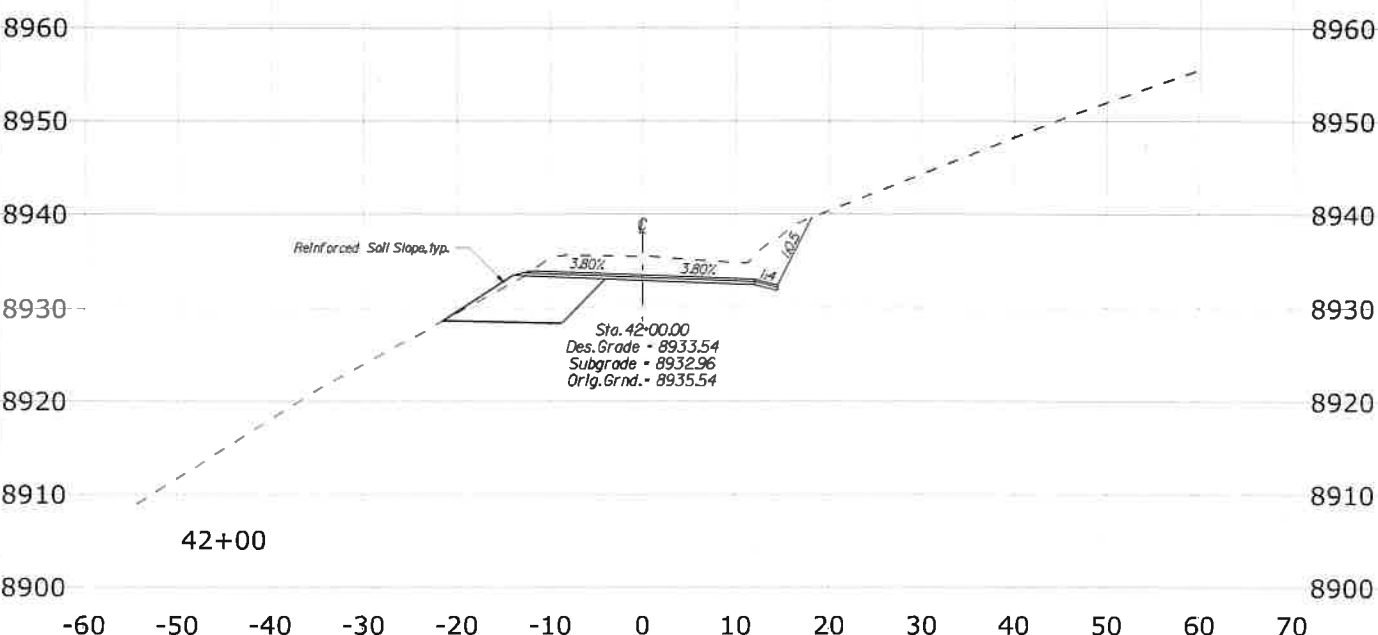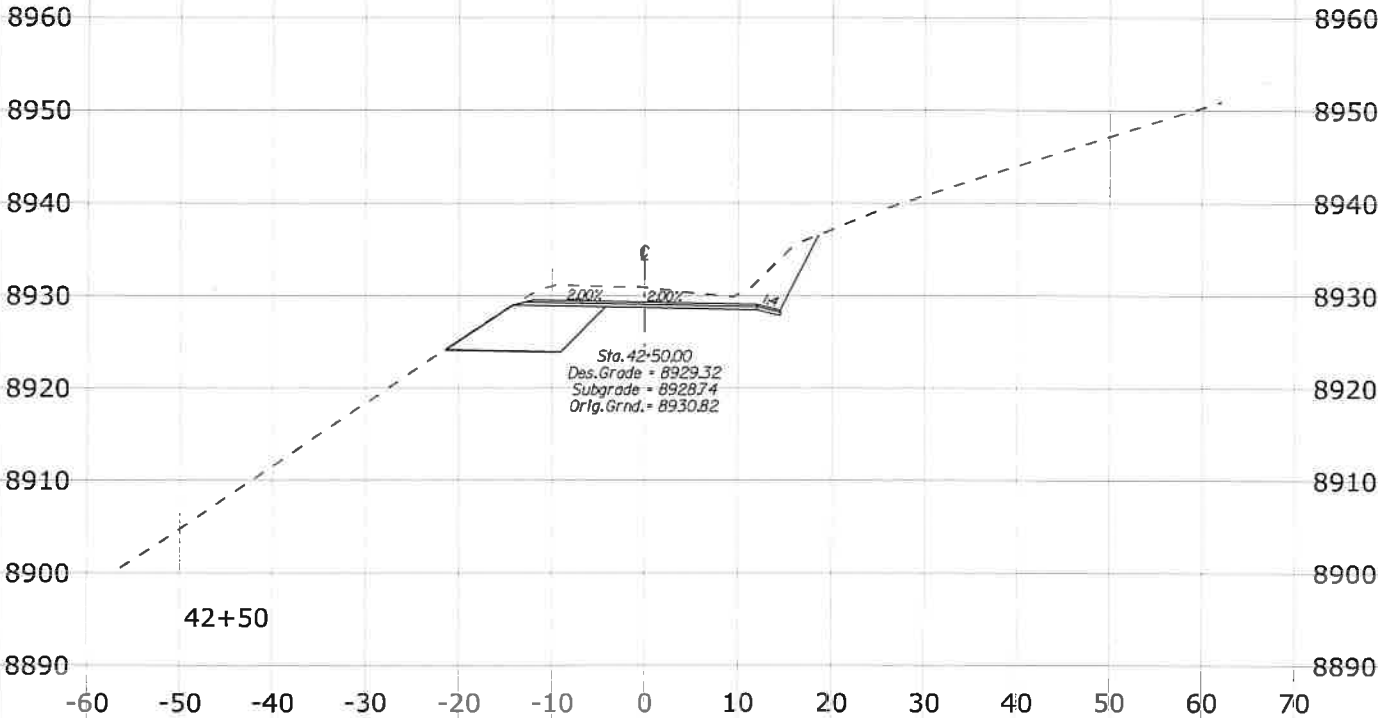

SCHEDULE A - REDS MEADOW ROAD

3/25/2021 3:05:04 PM I:\denpwp01\d5\pwworking\845981\484816_90\X16_XSEC_RM.dgn





STATE	PROJECT	SHEET NO.
CA	CA FLAP 03S11(1)	X18

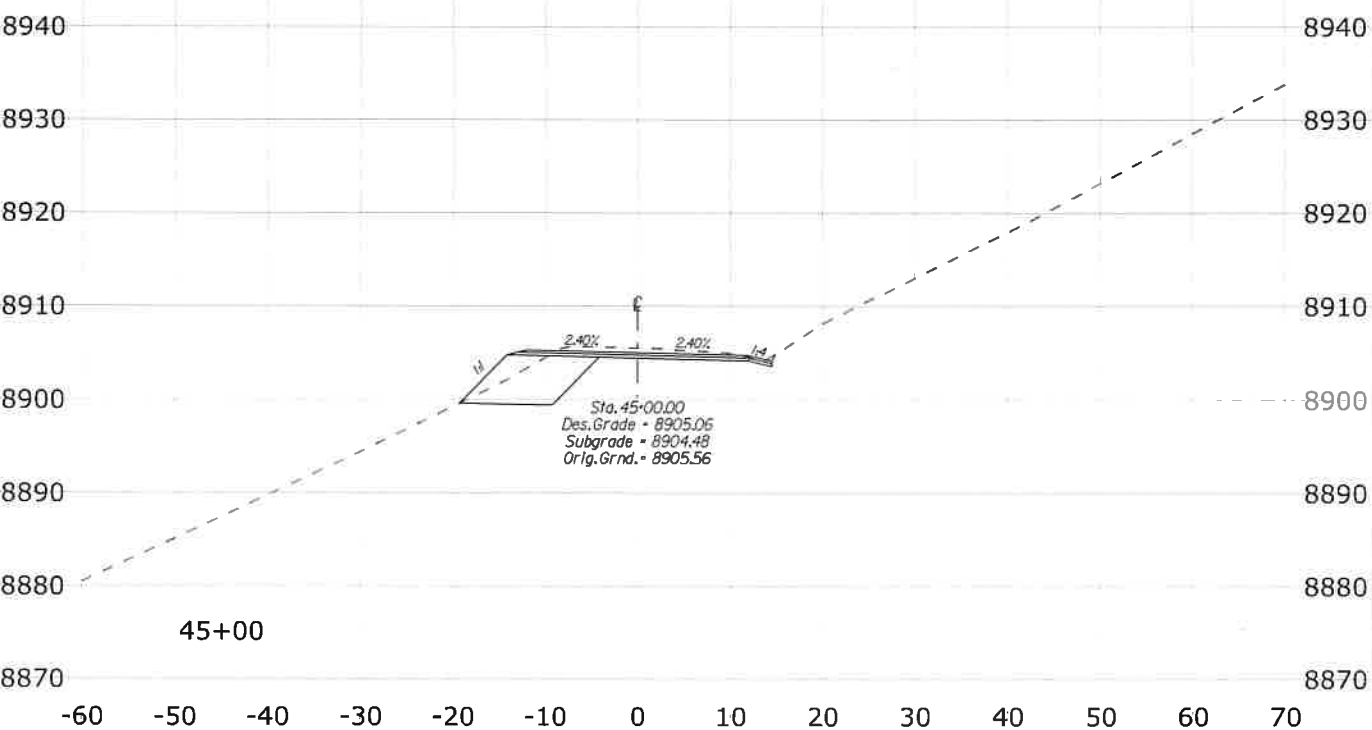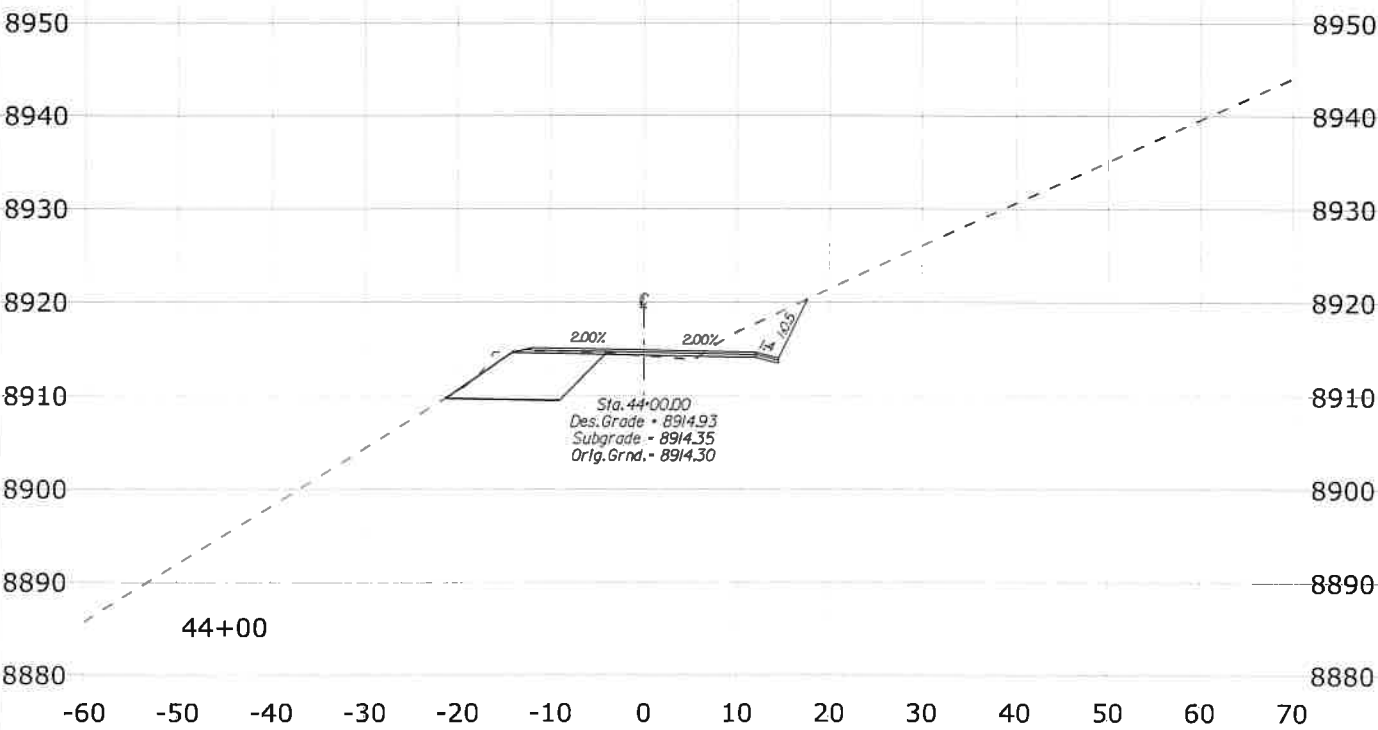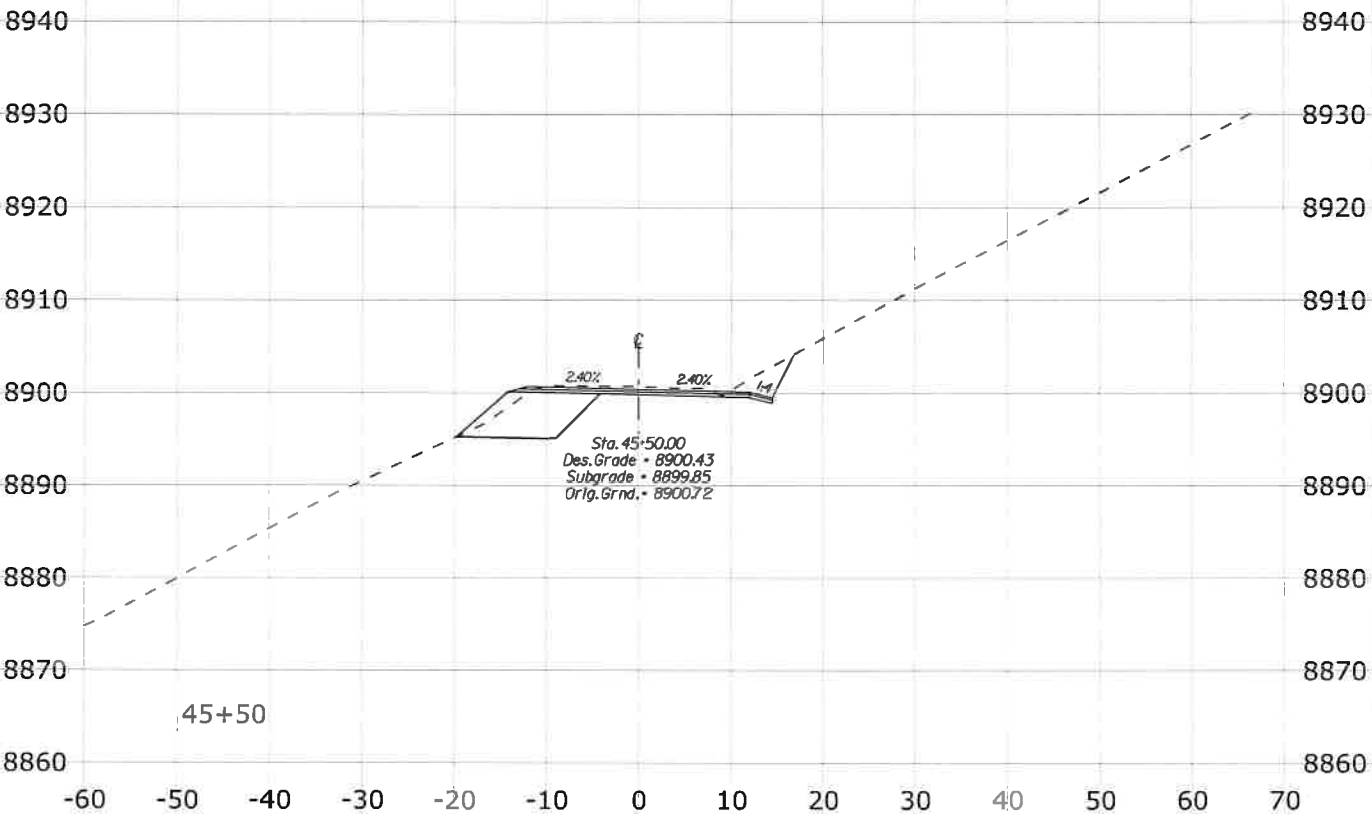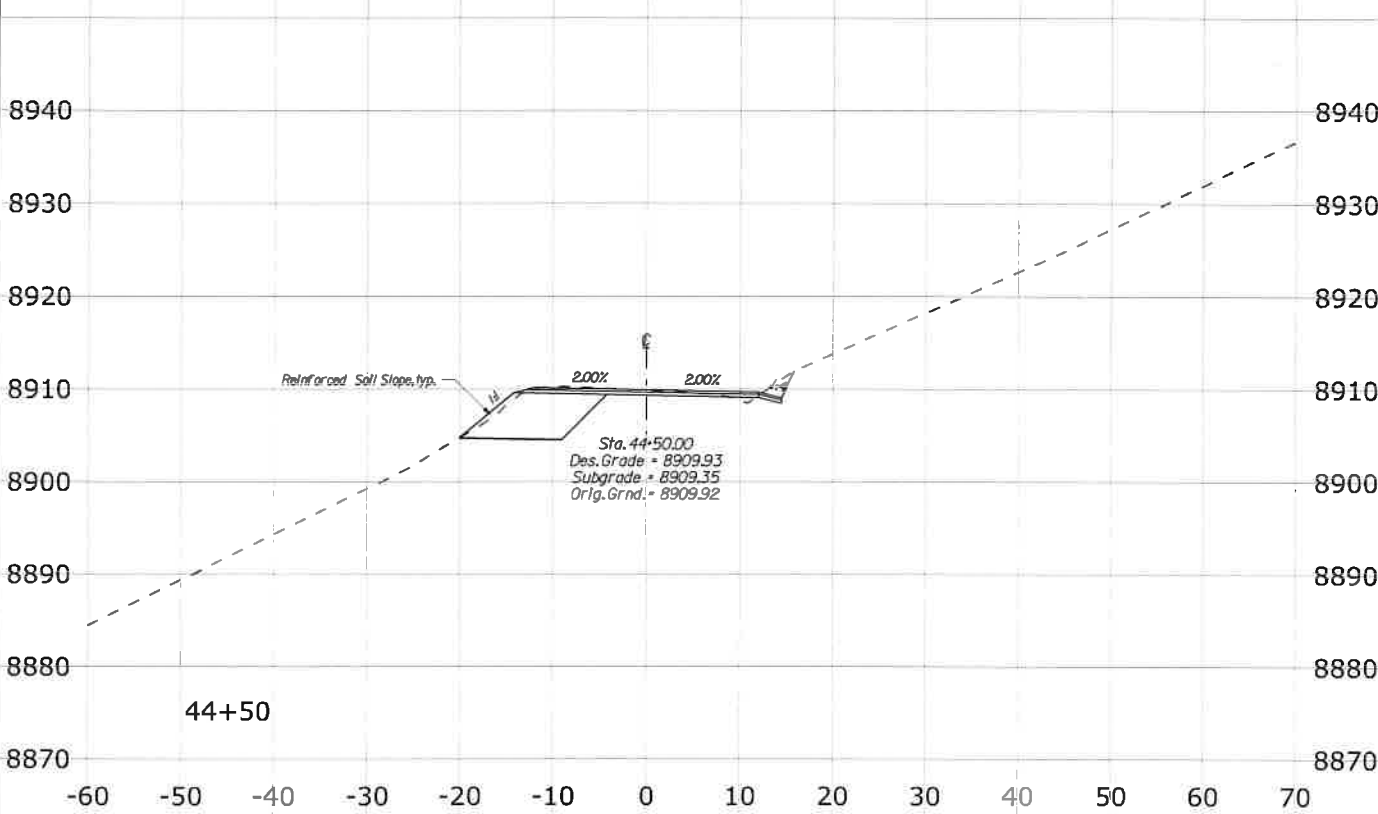

SCHEDULE A - REDS MEADOW ROAD

3/25/2021 3:05:22 PM I:\denpwp01\d8\pawicz\working\845981\484816_92\X17_XSEC_RM.dgn





STATE	PROJECT	SHEET NO.
CA	CA FLAP 03S11(1)	X19

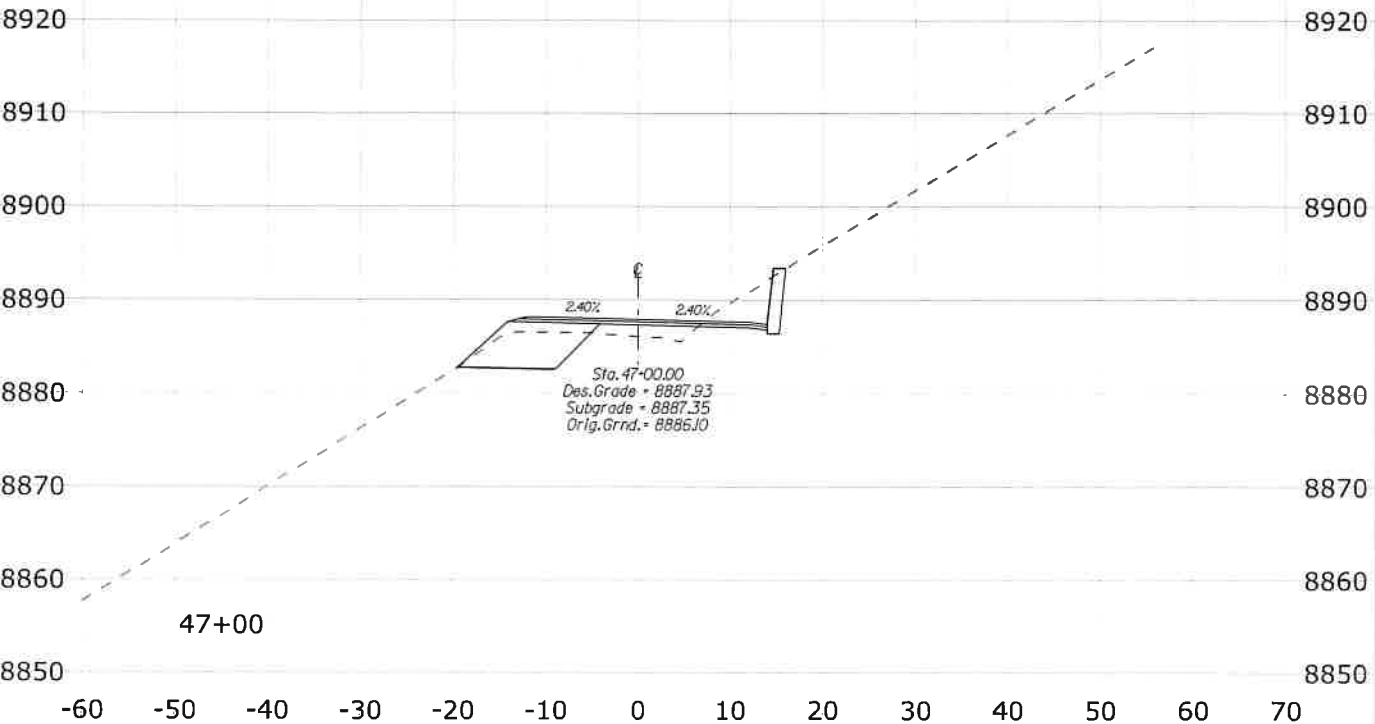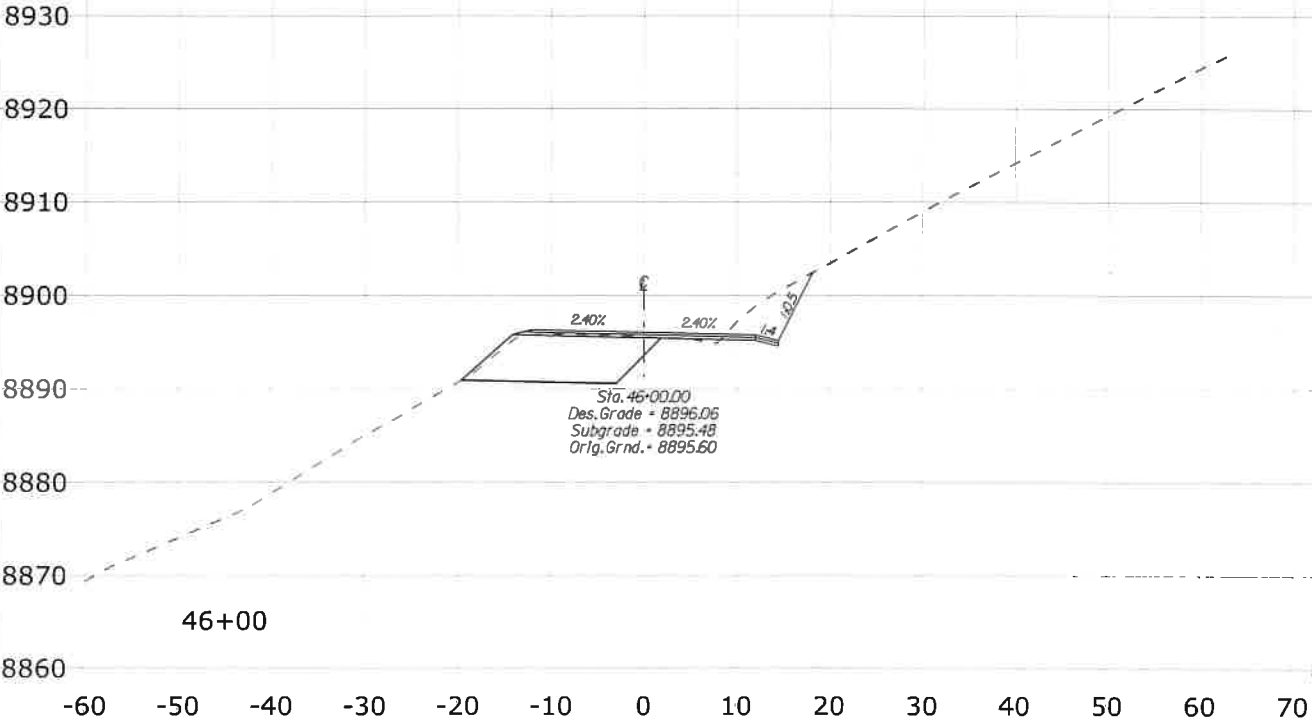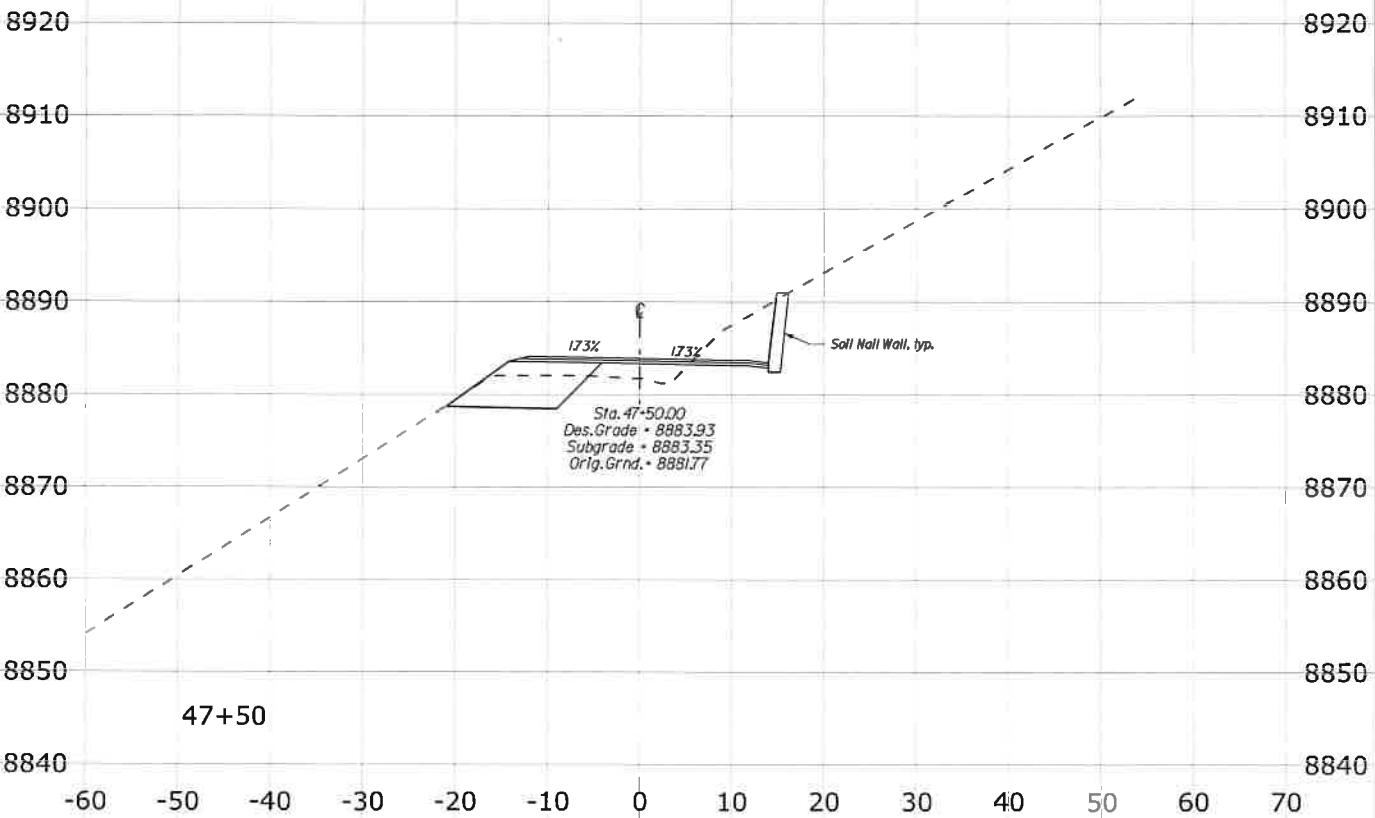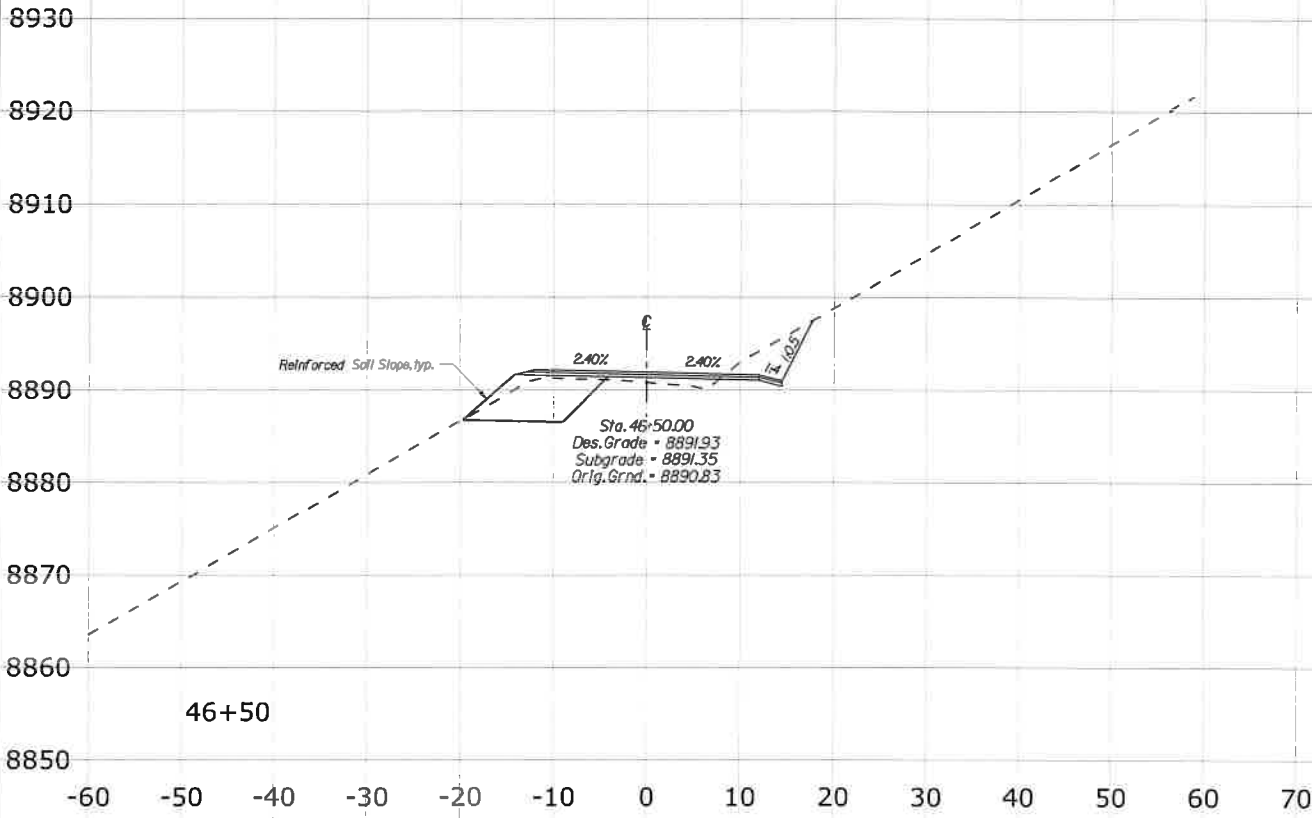

SCHEDULE A - REDS MEADOW ROAD

3/25/2021 3:04:48 PM I:\denpwp01\d5\pwtsworking\845981\484816_95\X18_XSEC_RM.dgn





STATE	PROJECT	SHEET NO.
CA	CA FLAP 03S11(1)	X20

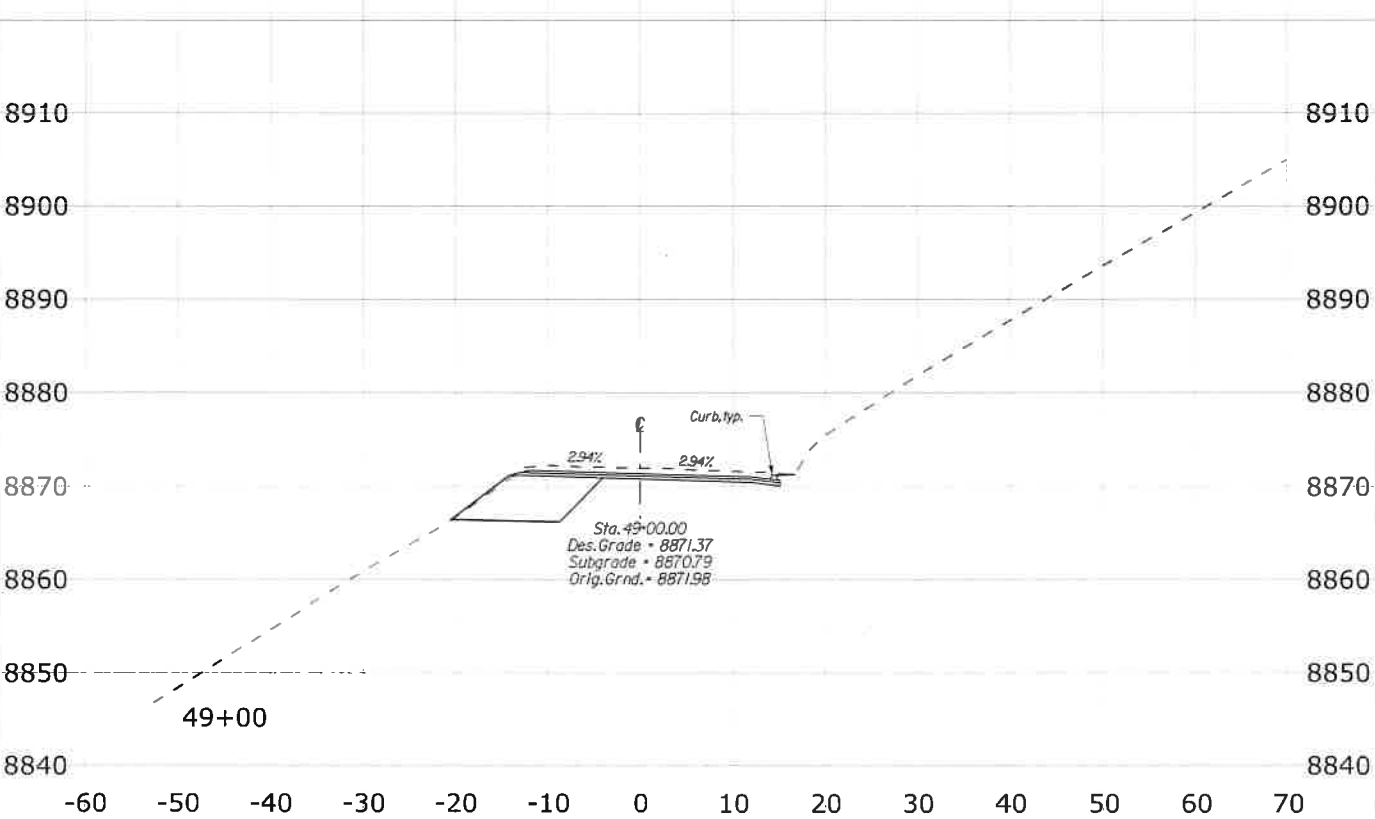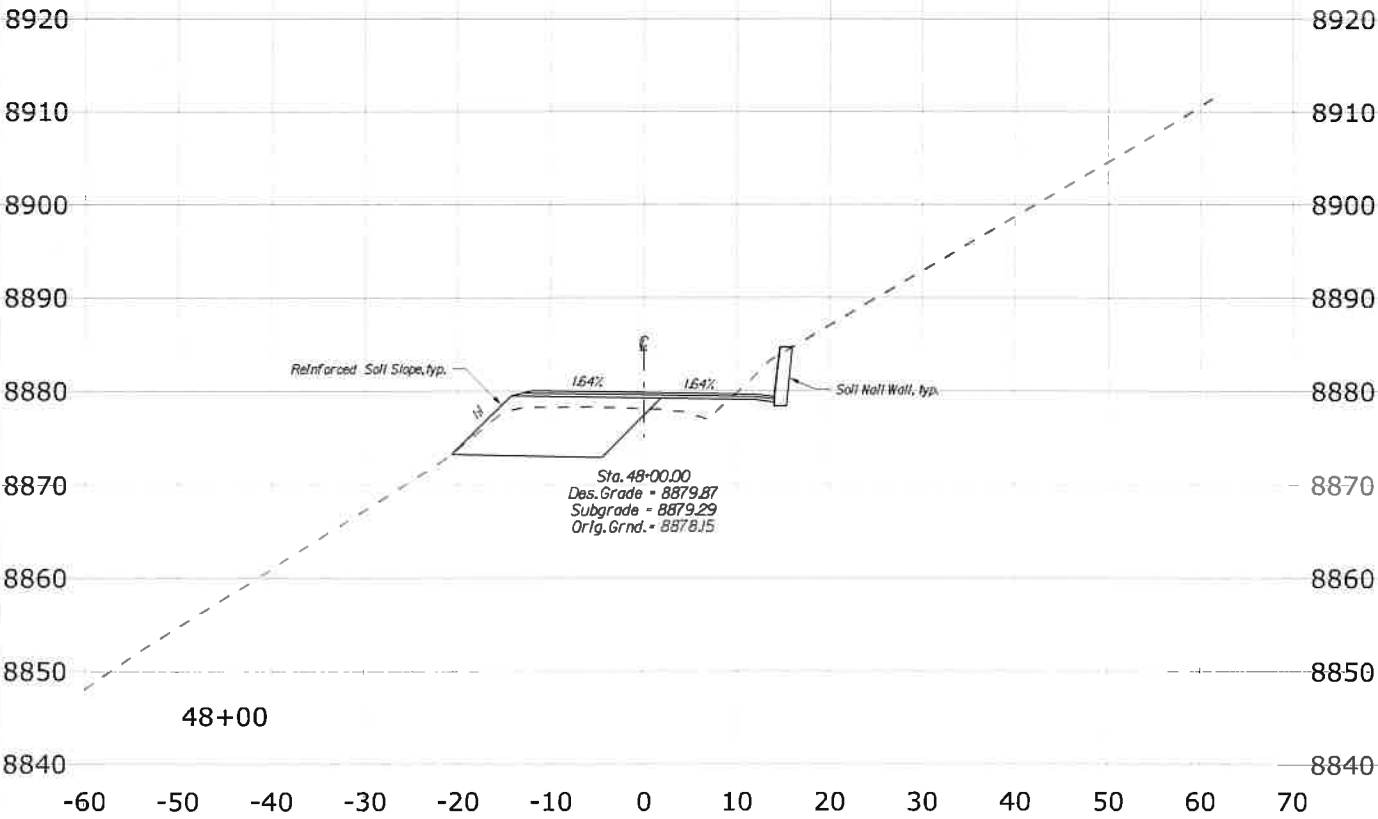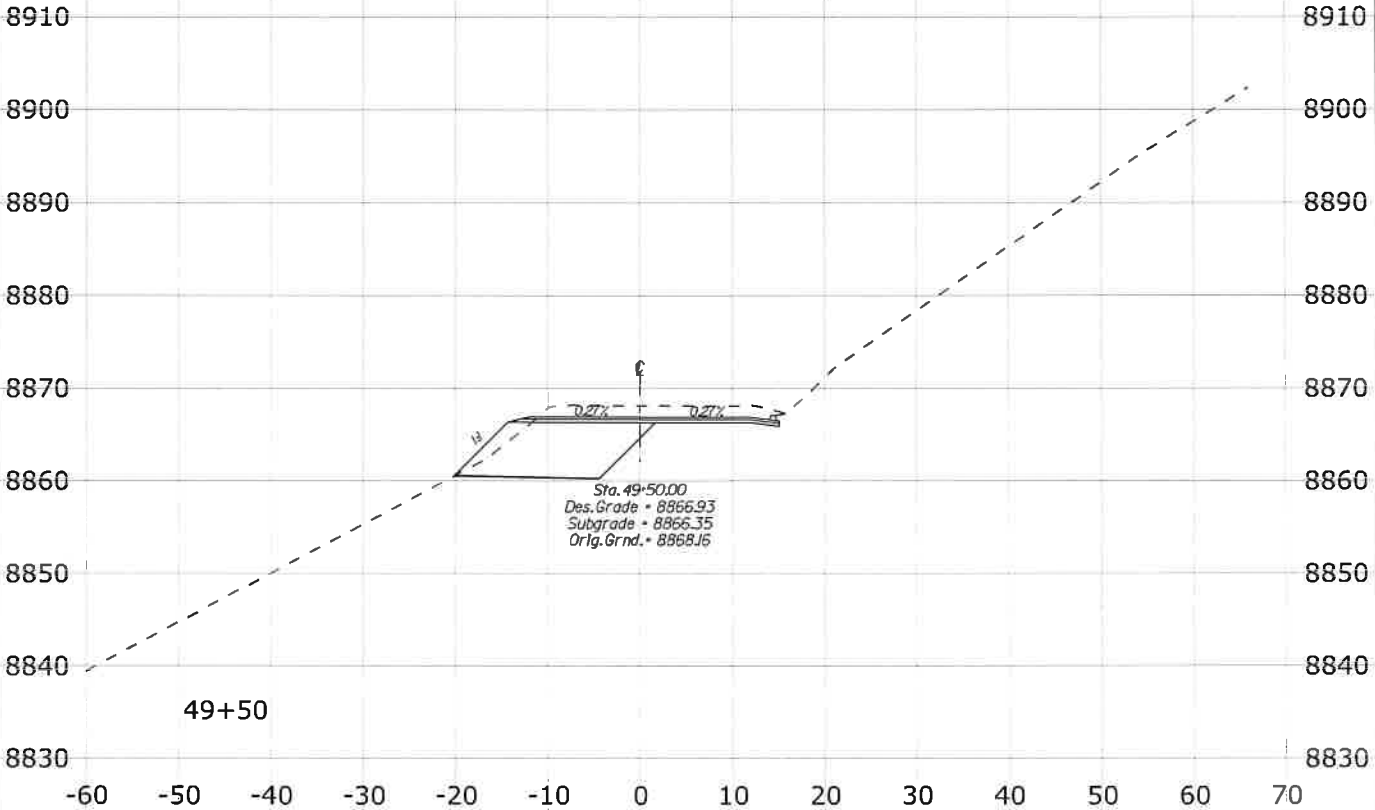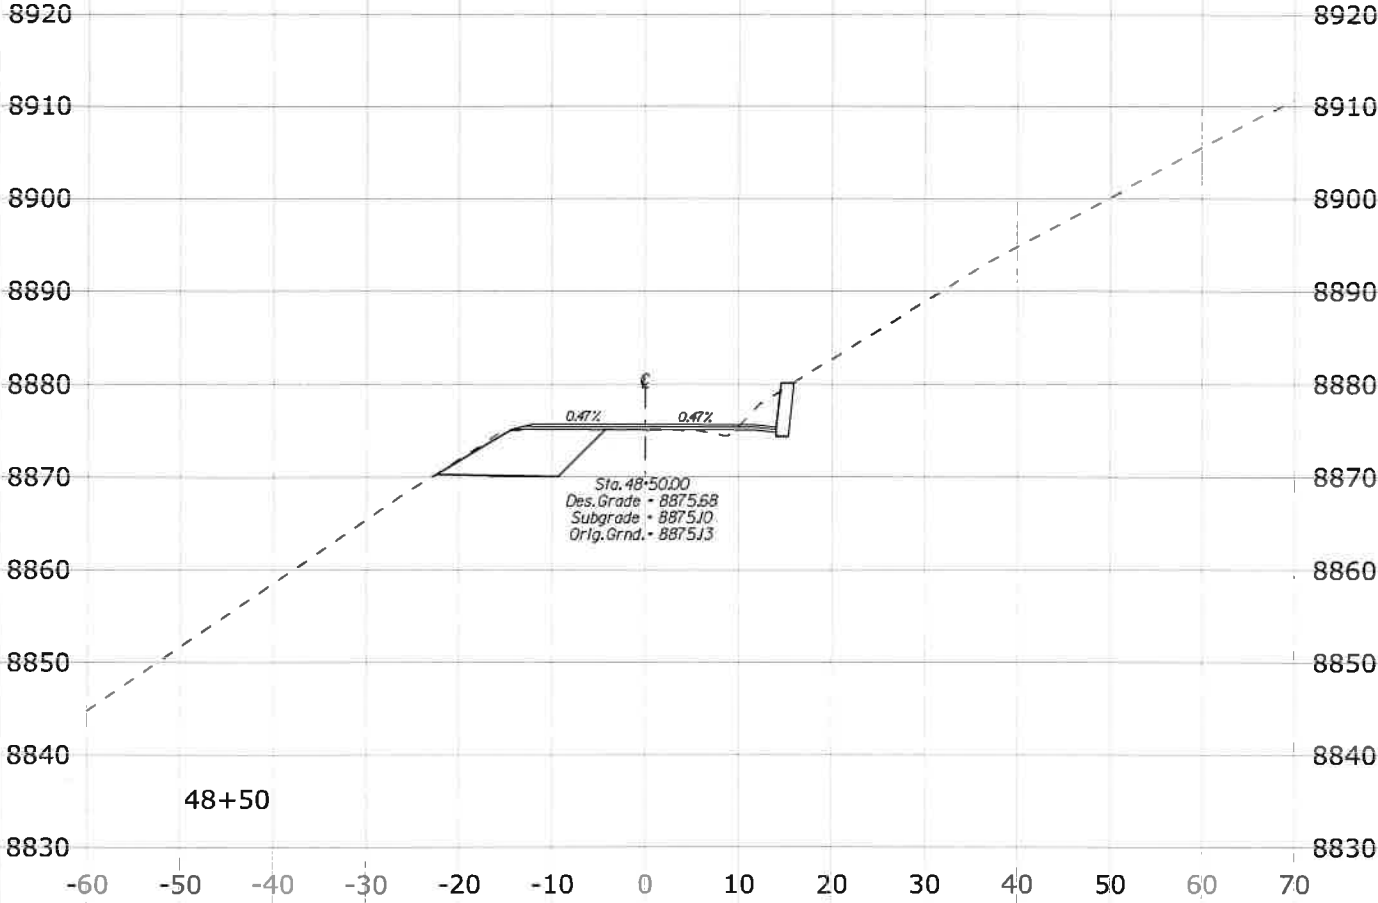

SCHEDULE A - REDS MEADOW ROAD



3/25/2021 3:04:53 PM \\lenpwp01\dwg\pwworking\845981\484816_97\X19_XSEC_RM.dgn

STATE	PROJECT	SHEET NO.
CA	CA FLAP 03S11(1)	X21

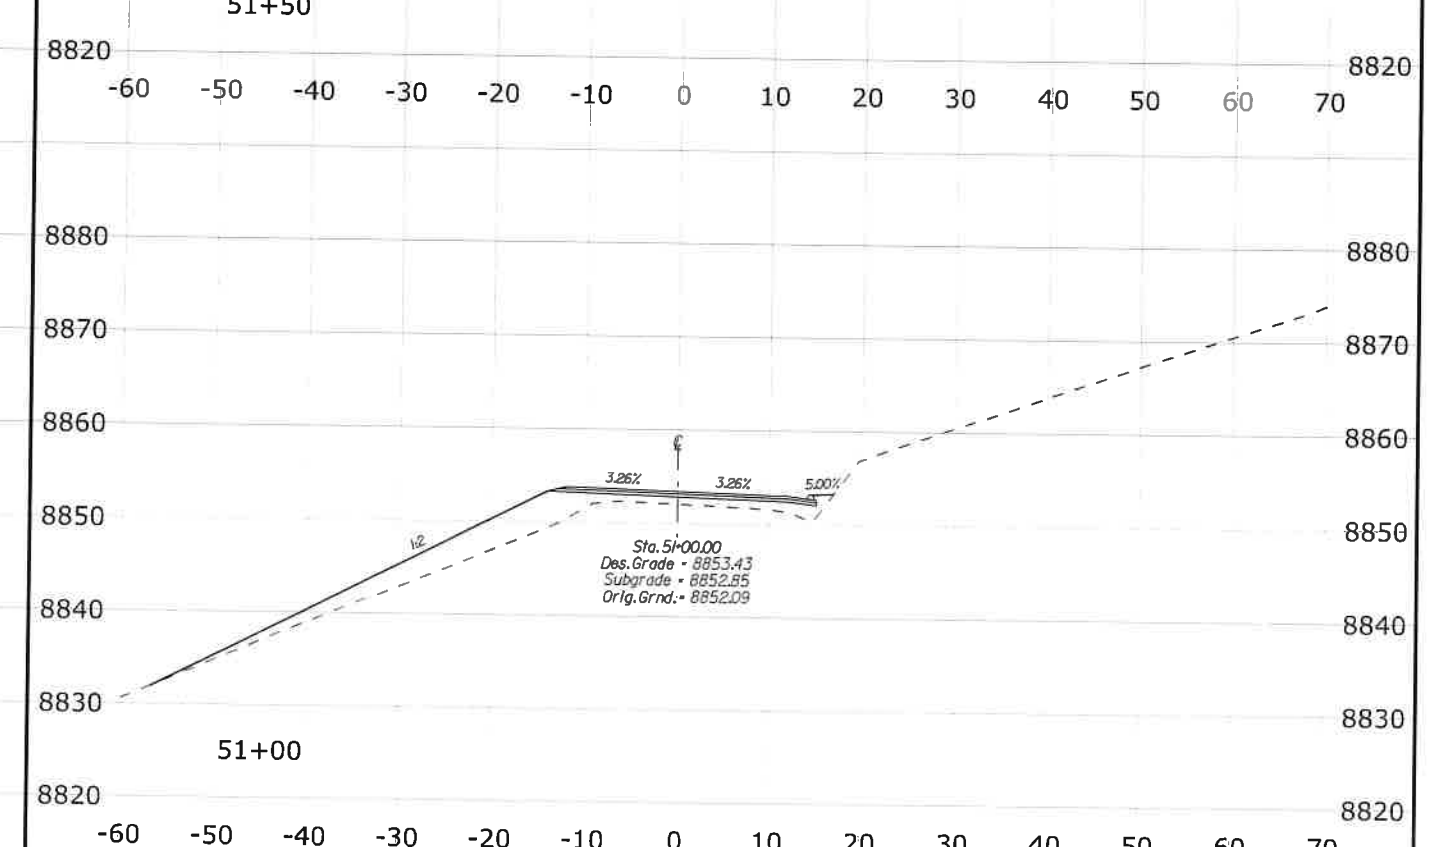
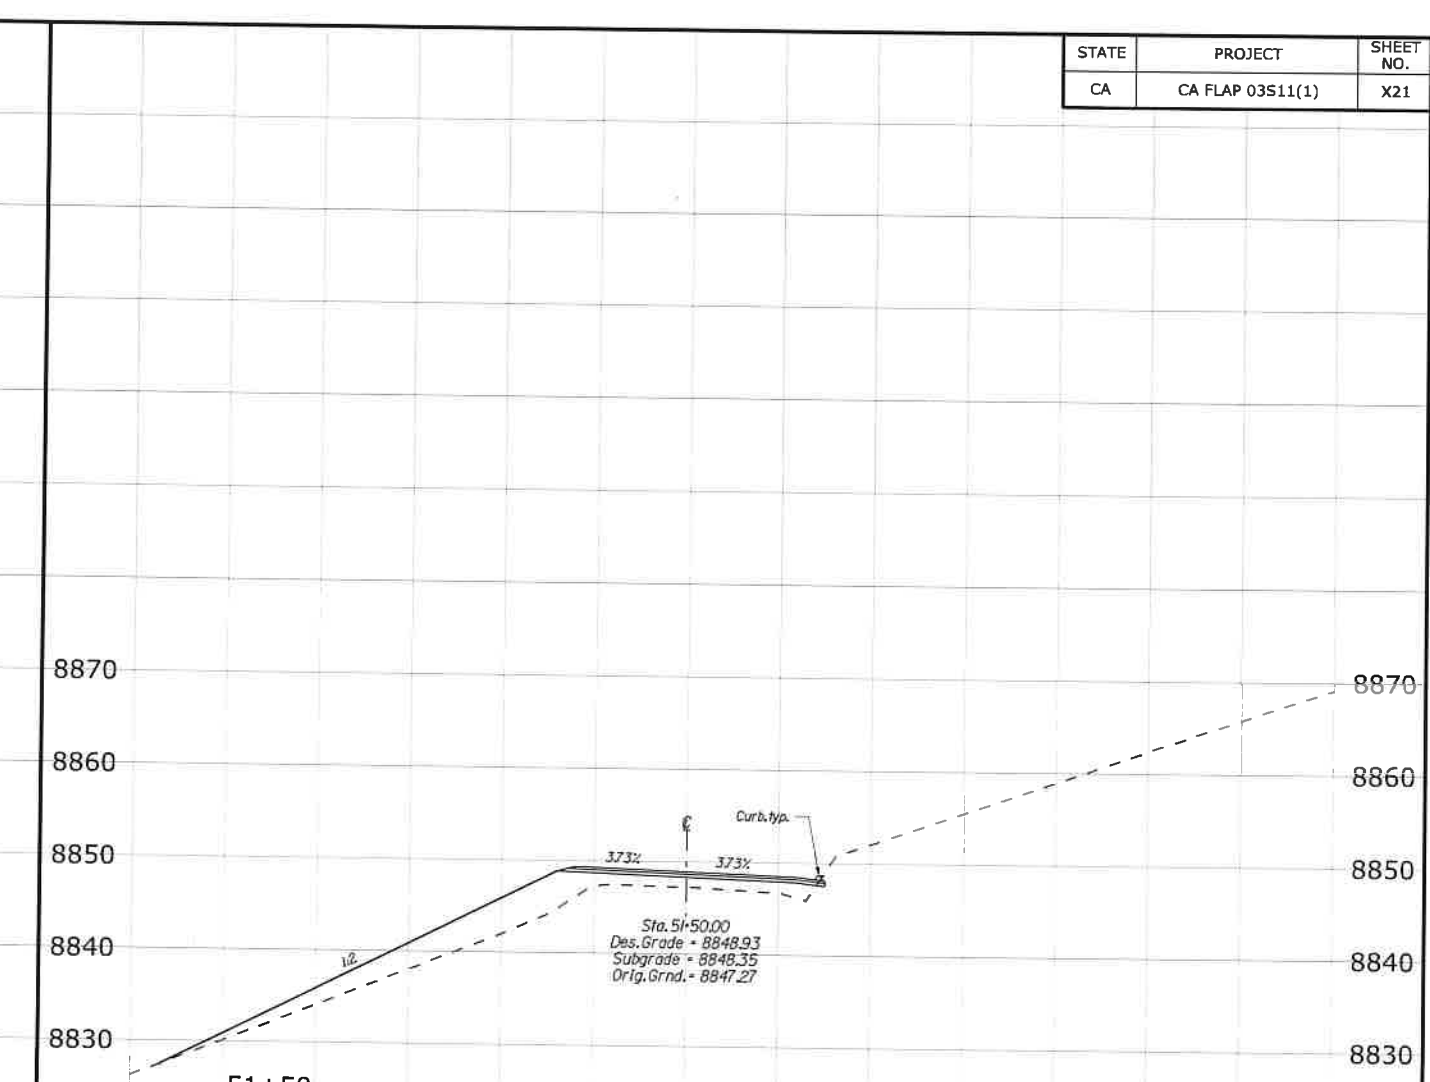
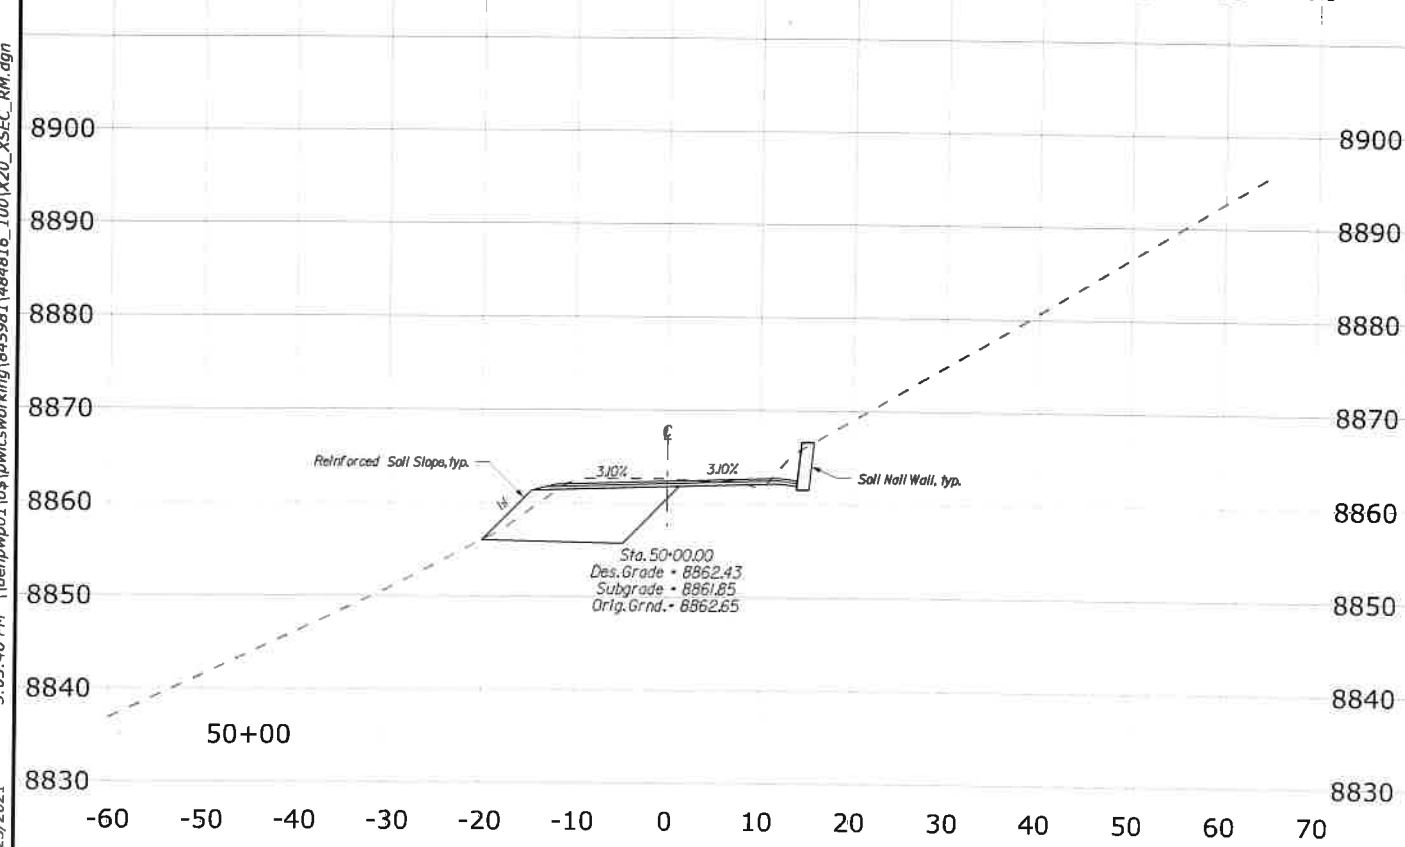
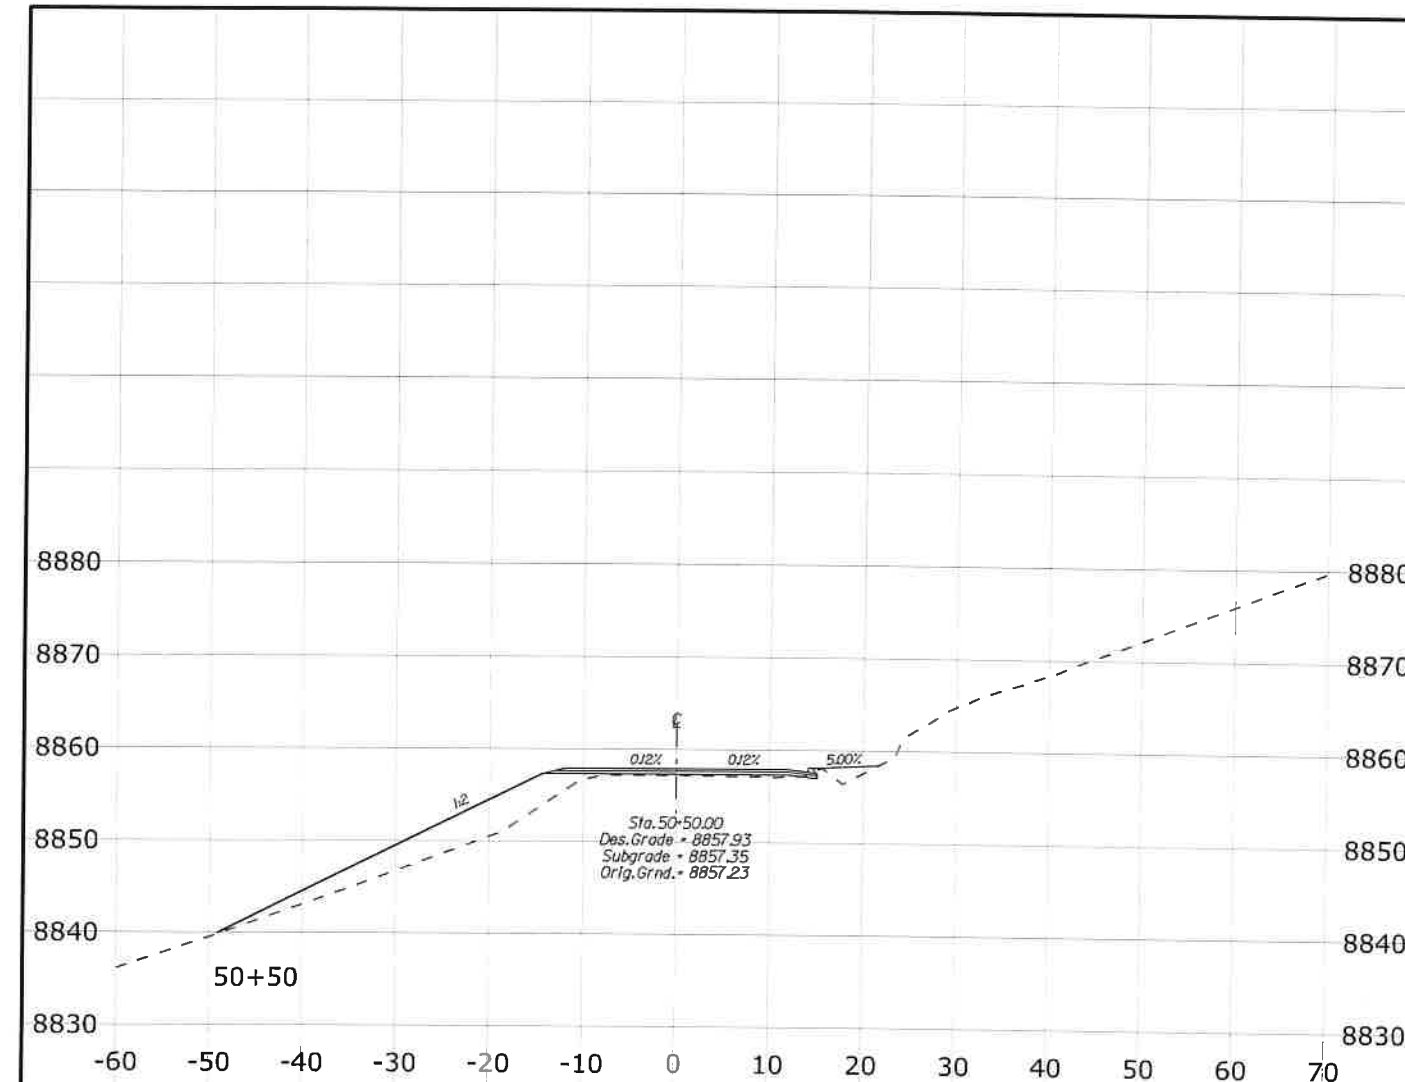


SCHEDULE A - REDS MEADOW ROAD

STATE	PROJECT	SHEET NO.
CA	CA FLAP 03S11(1)	X22

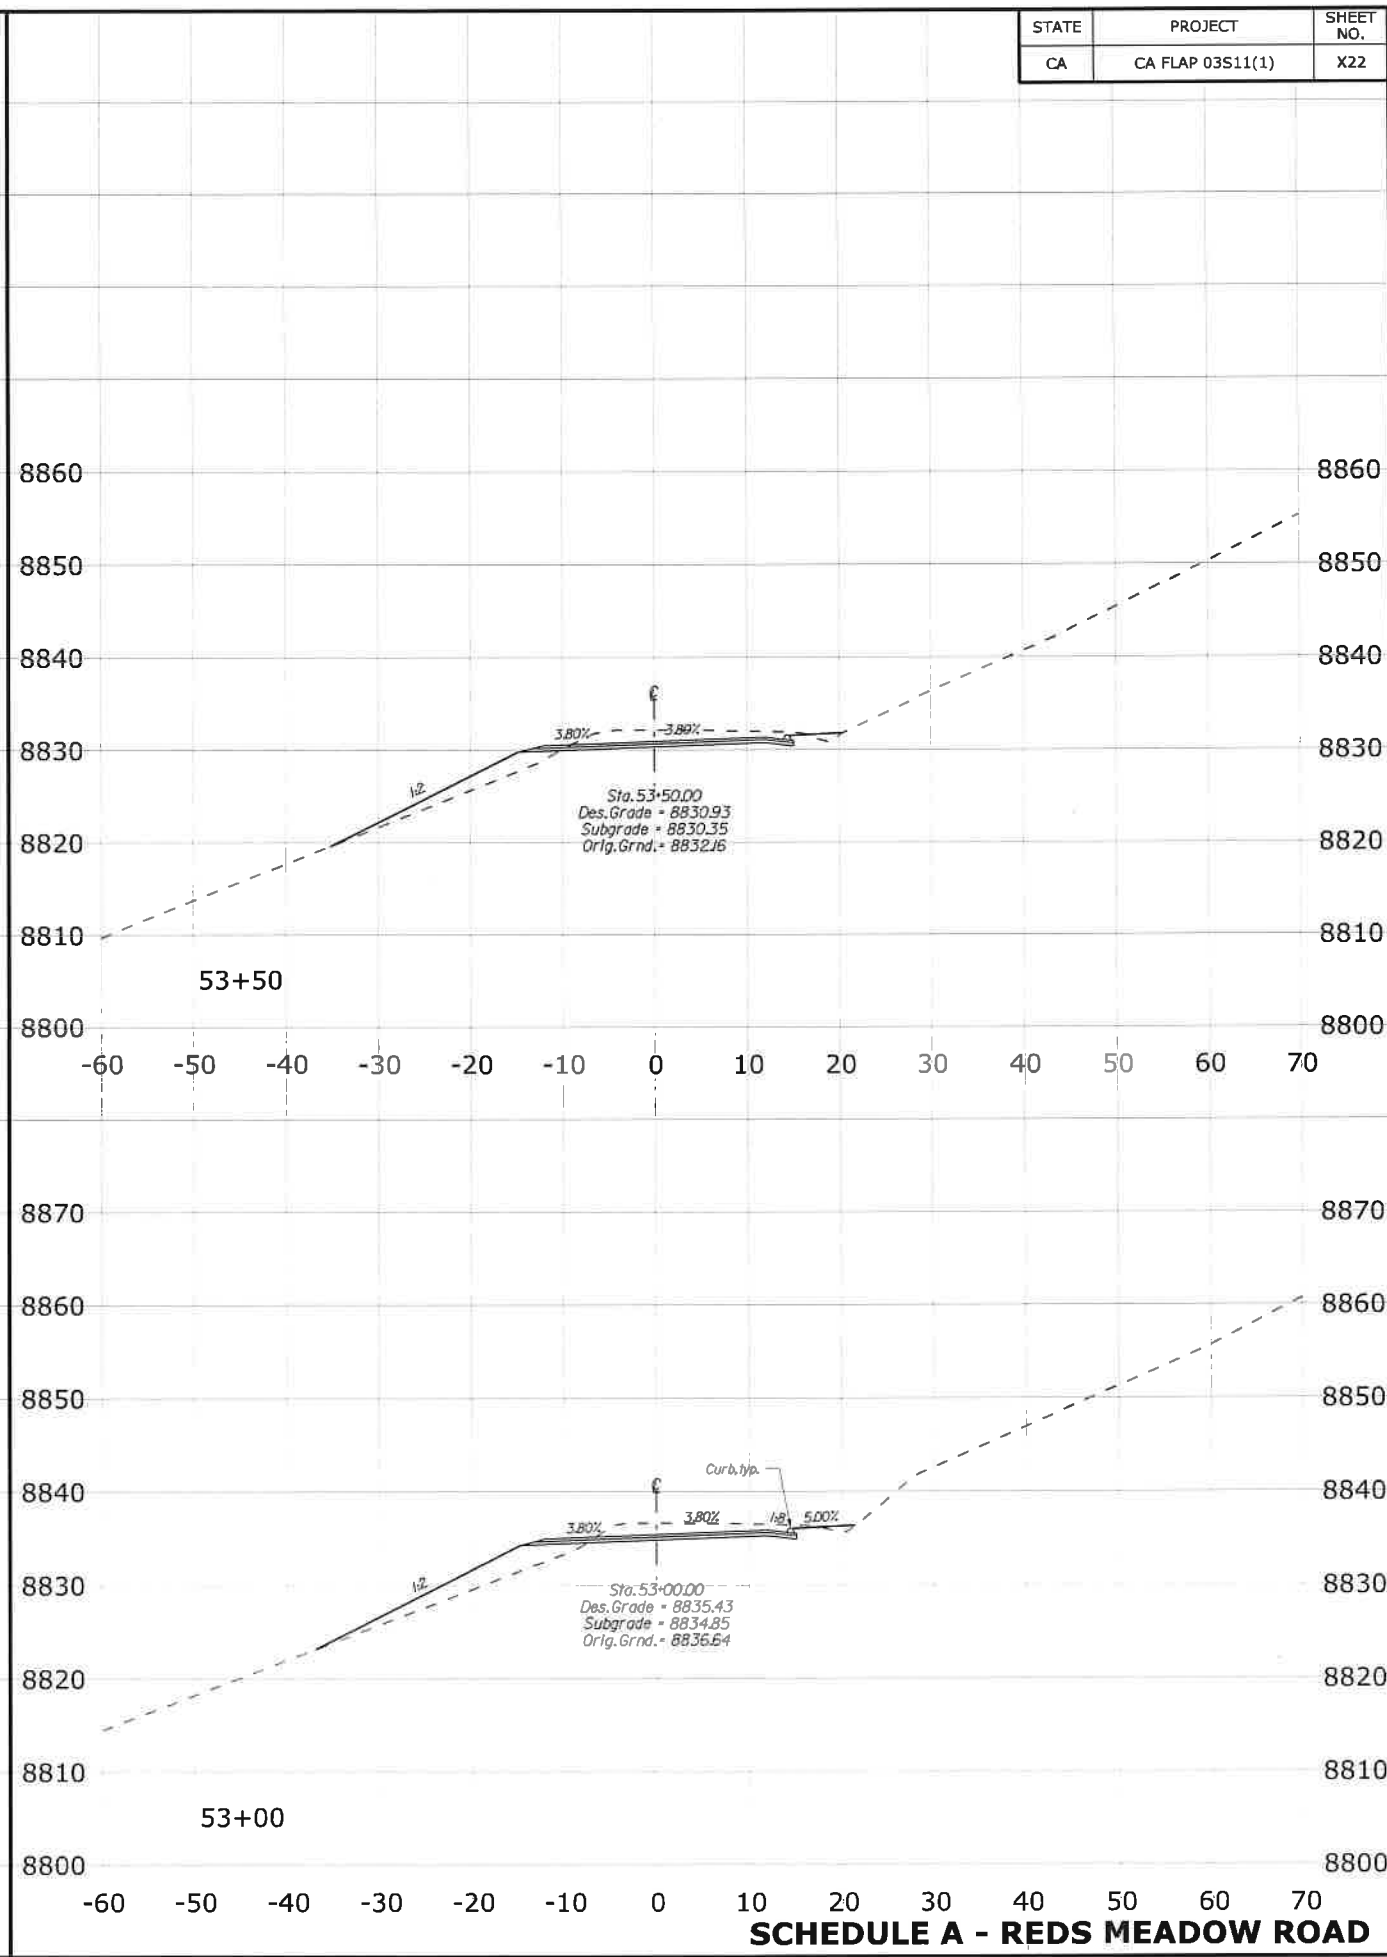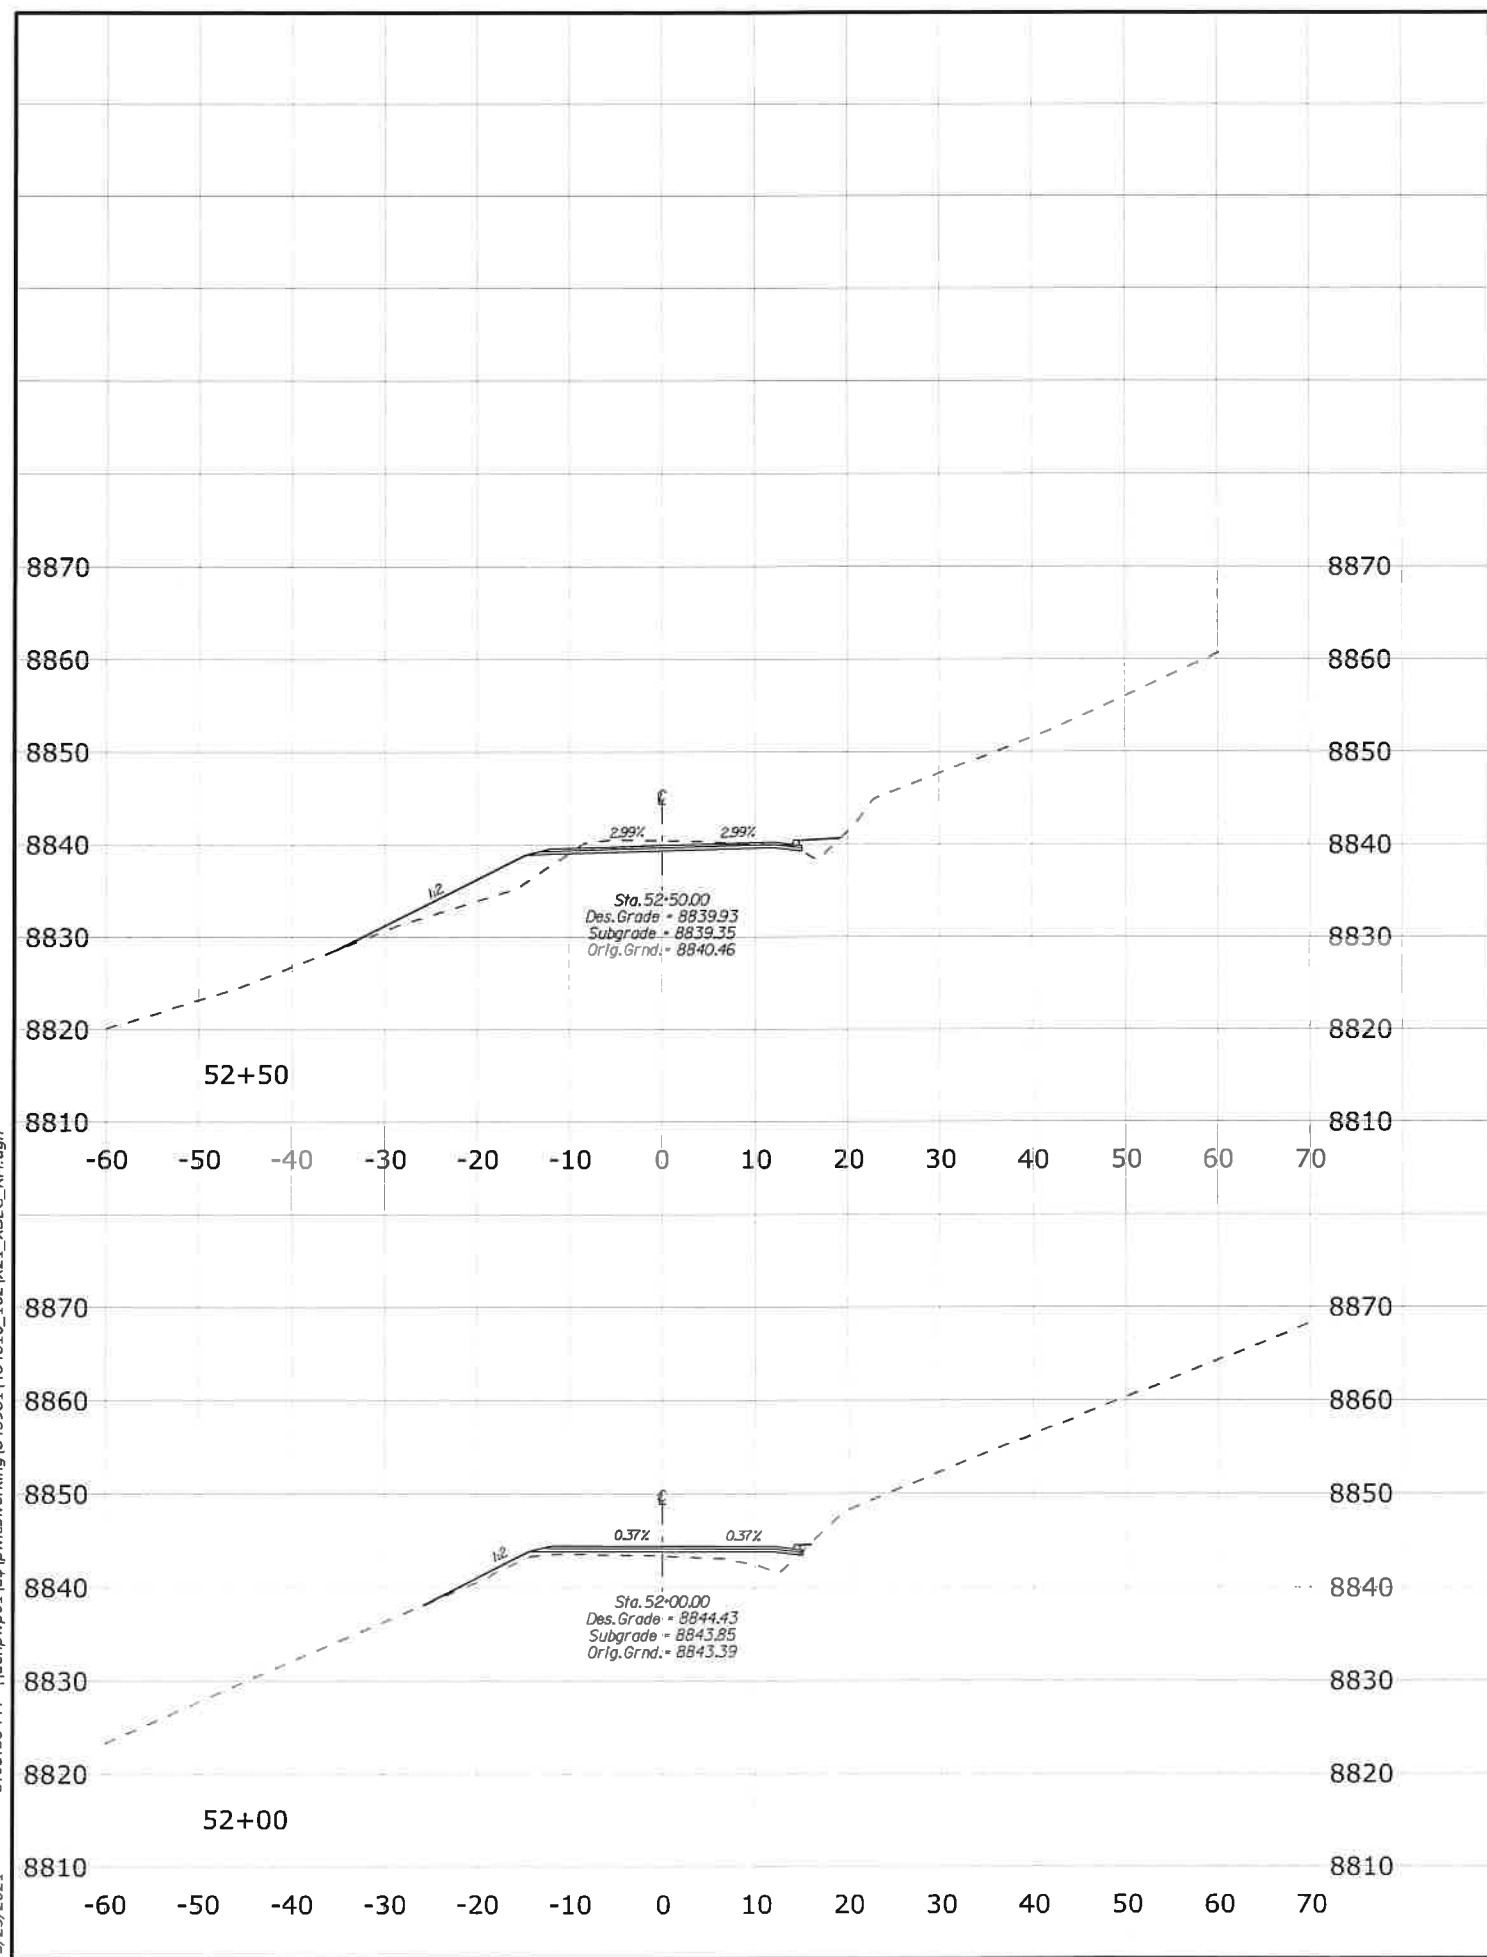





STATE	PROJECT	SHEET NO.
CA	CA FLAP 03S11(1)	X23

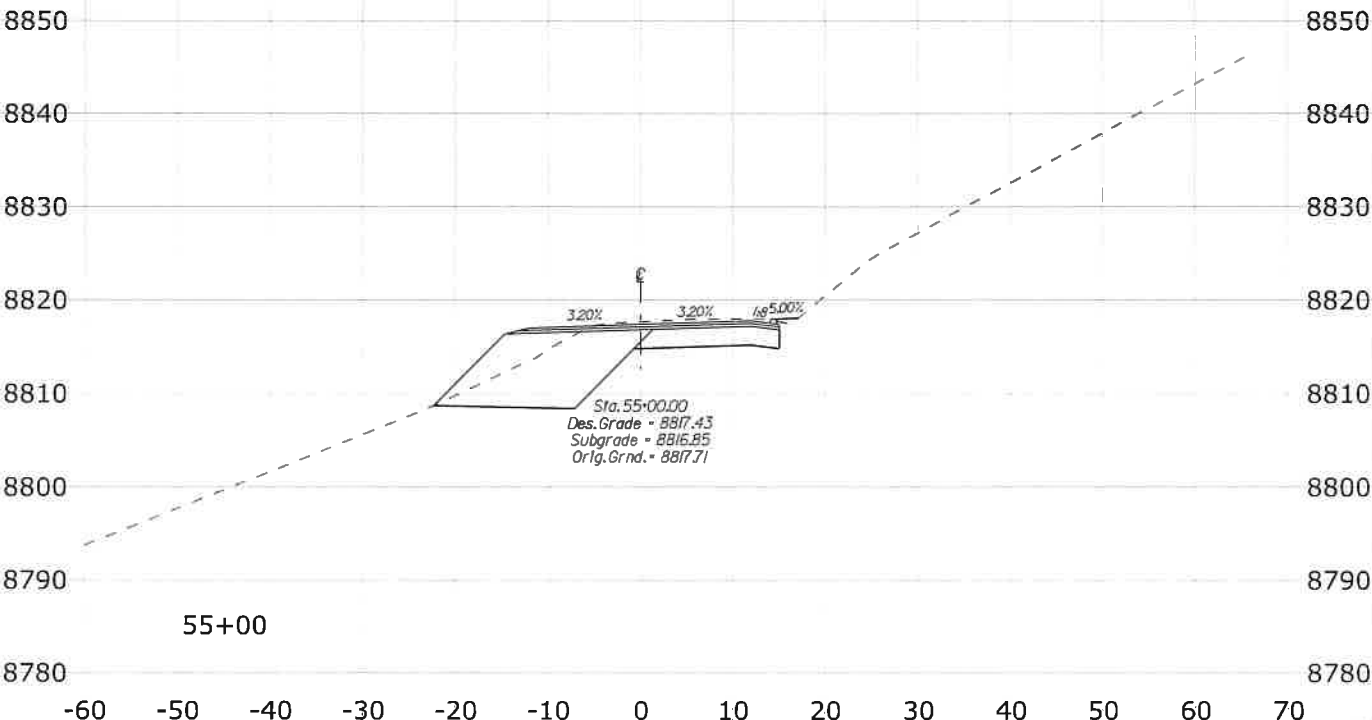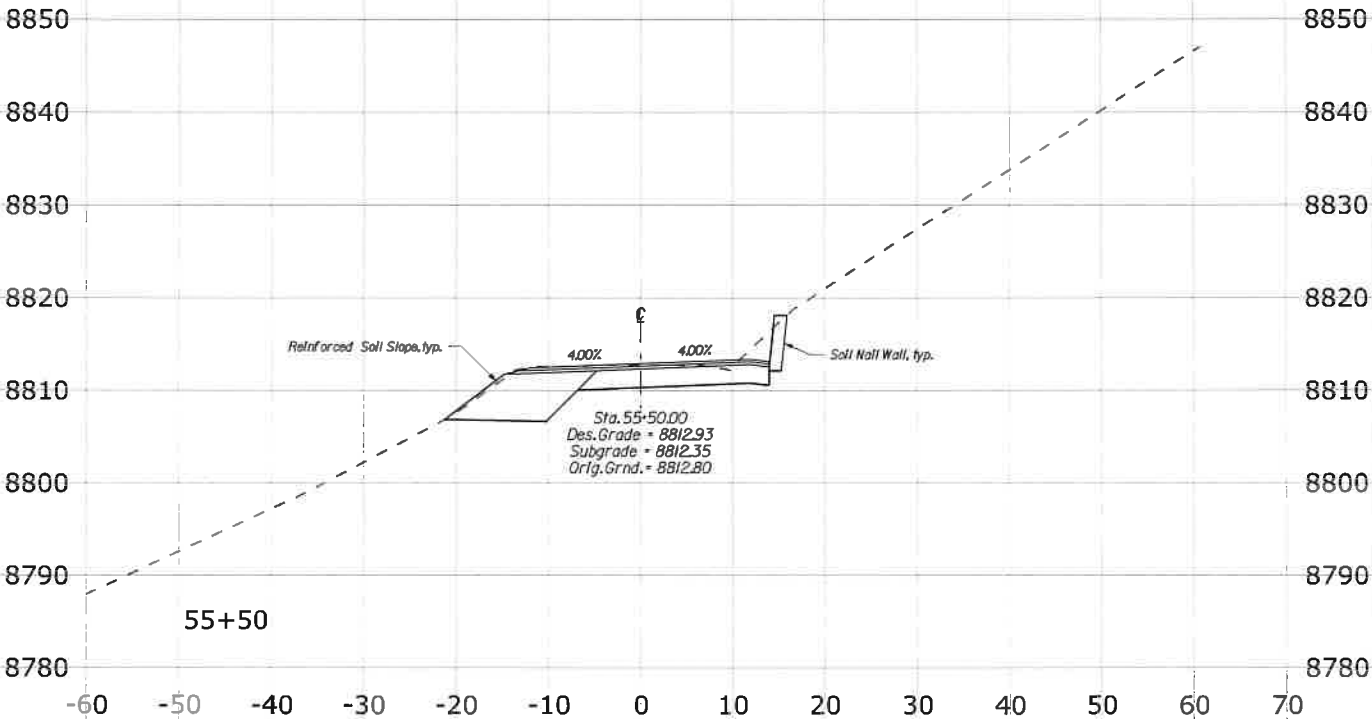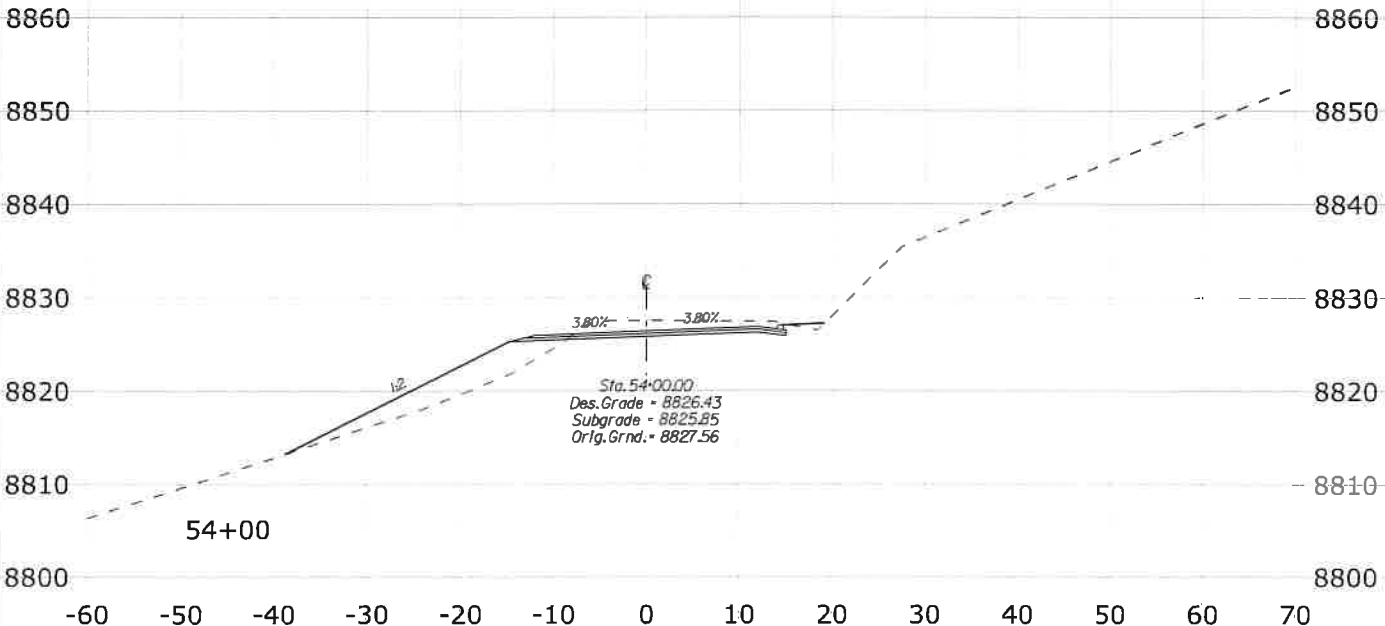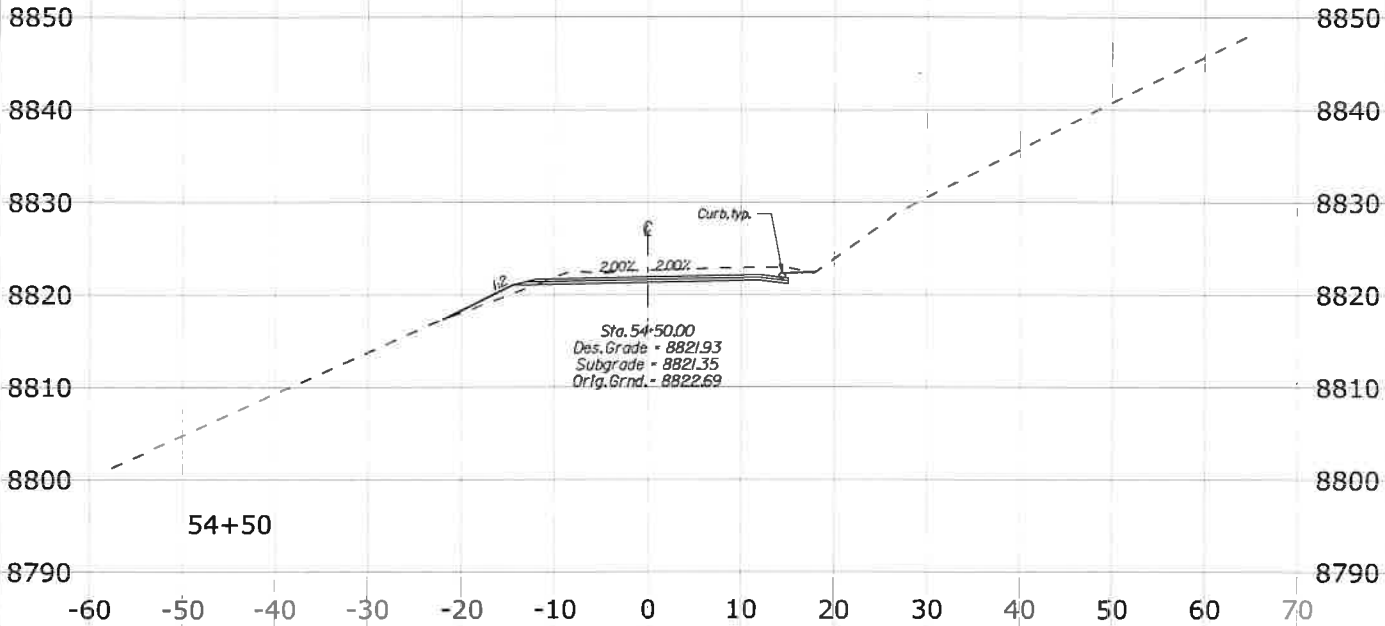

SCHEDULE A - REDS MEADOW ROAD

3/25/2021 3:04:13 PM \\denpwp01\dwg\pwc\working\845981\484816_141\X22_XSEC_RM.dgn





STATE	PROJECT	SHEET NO.
CA	CA FLAP 03S11(1)	X24

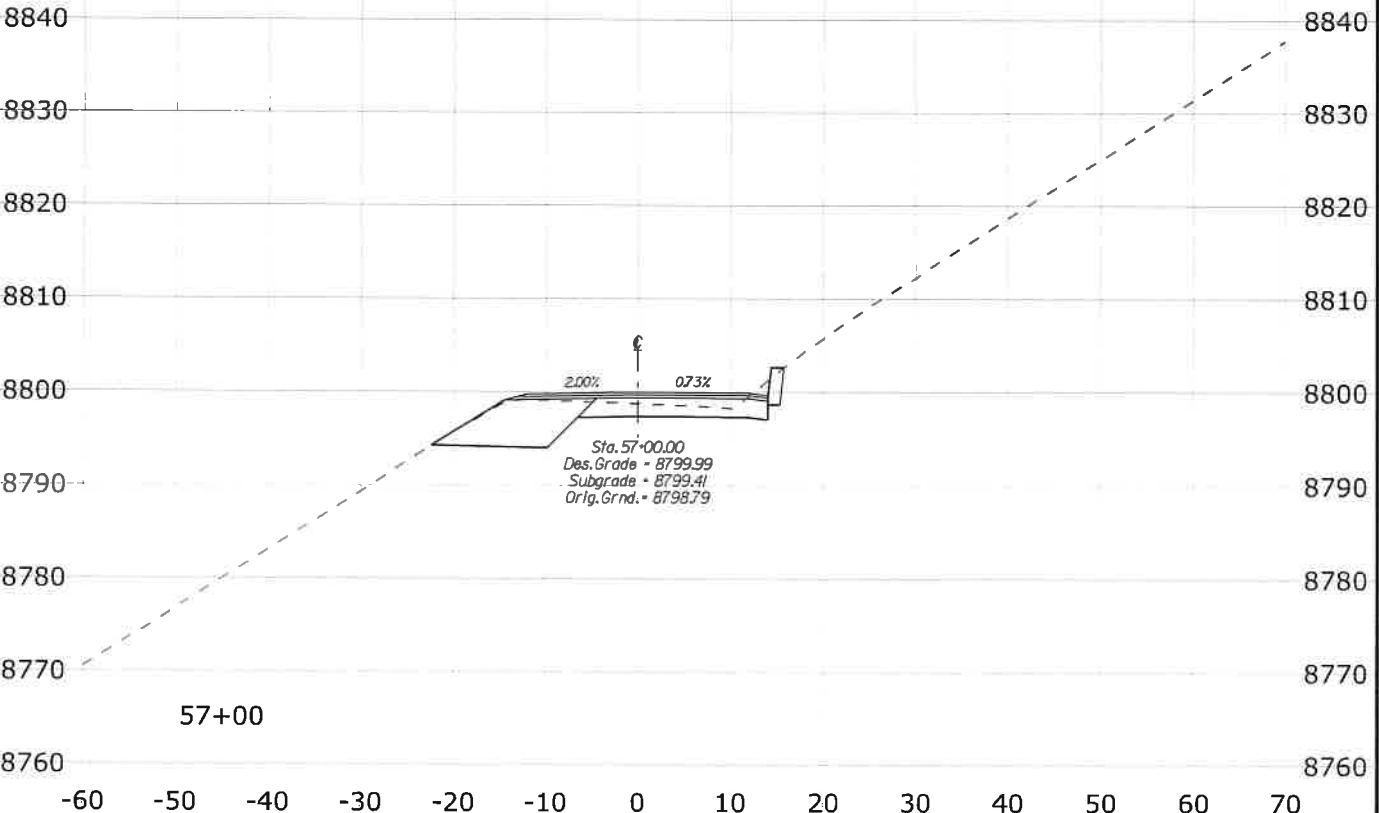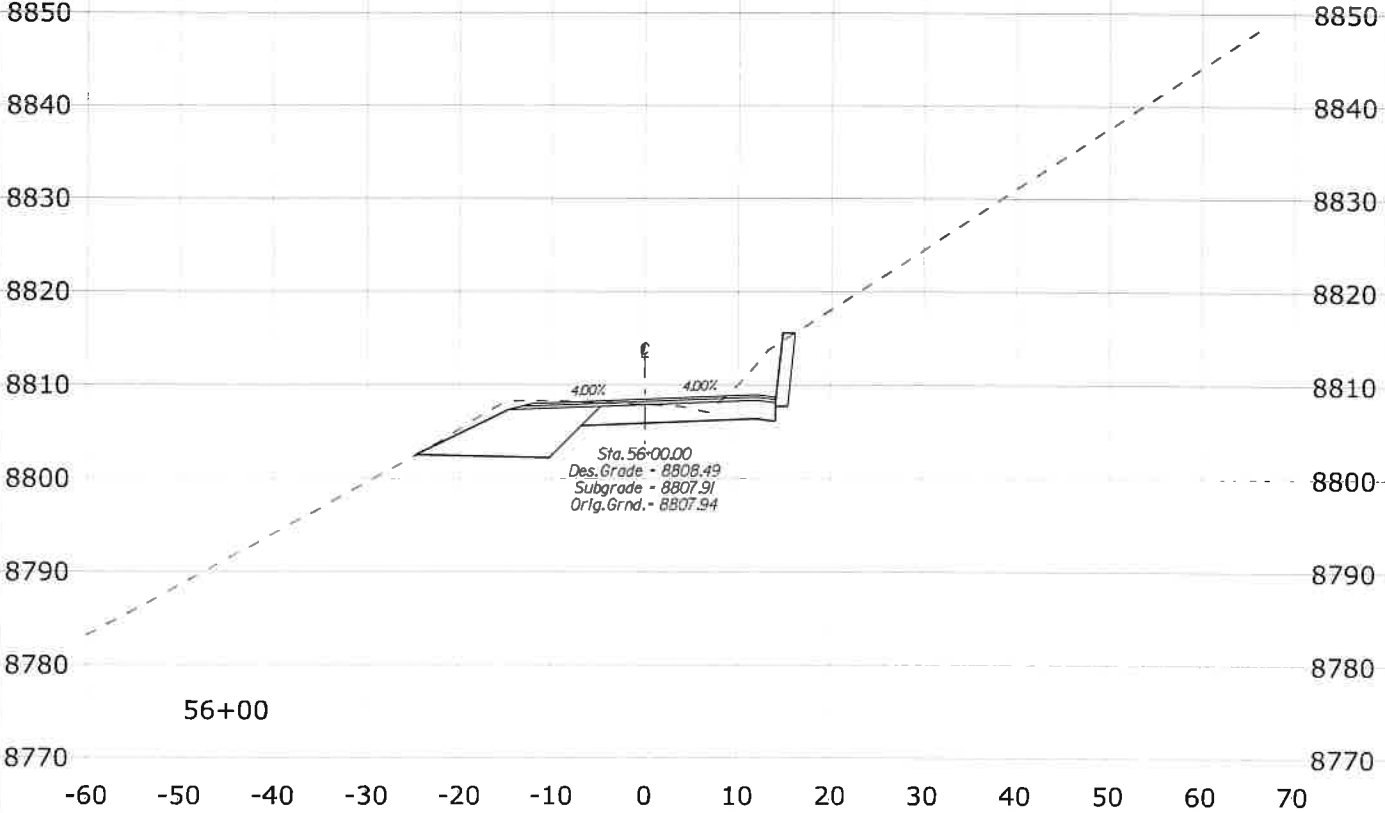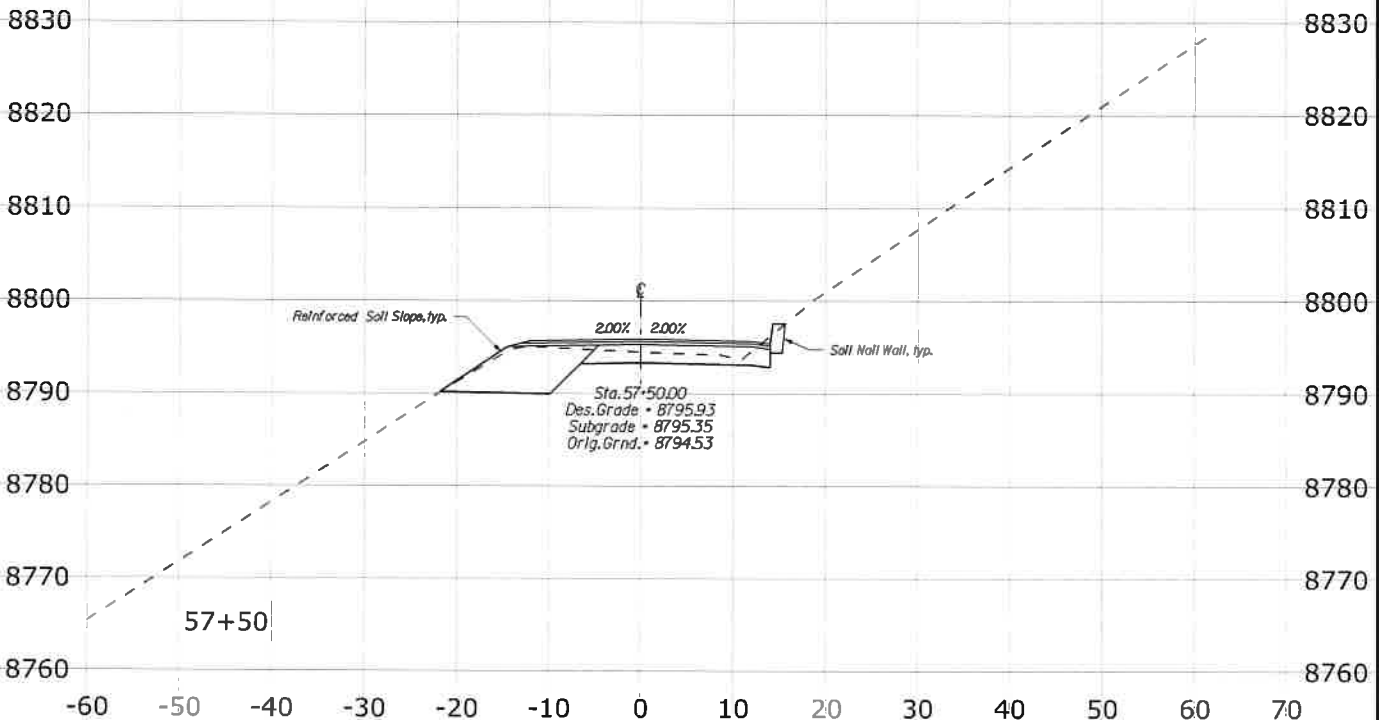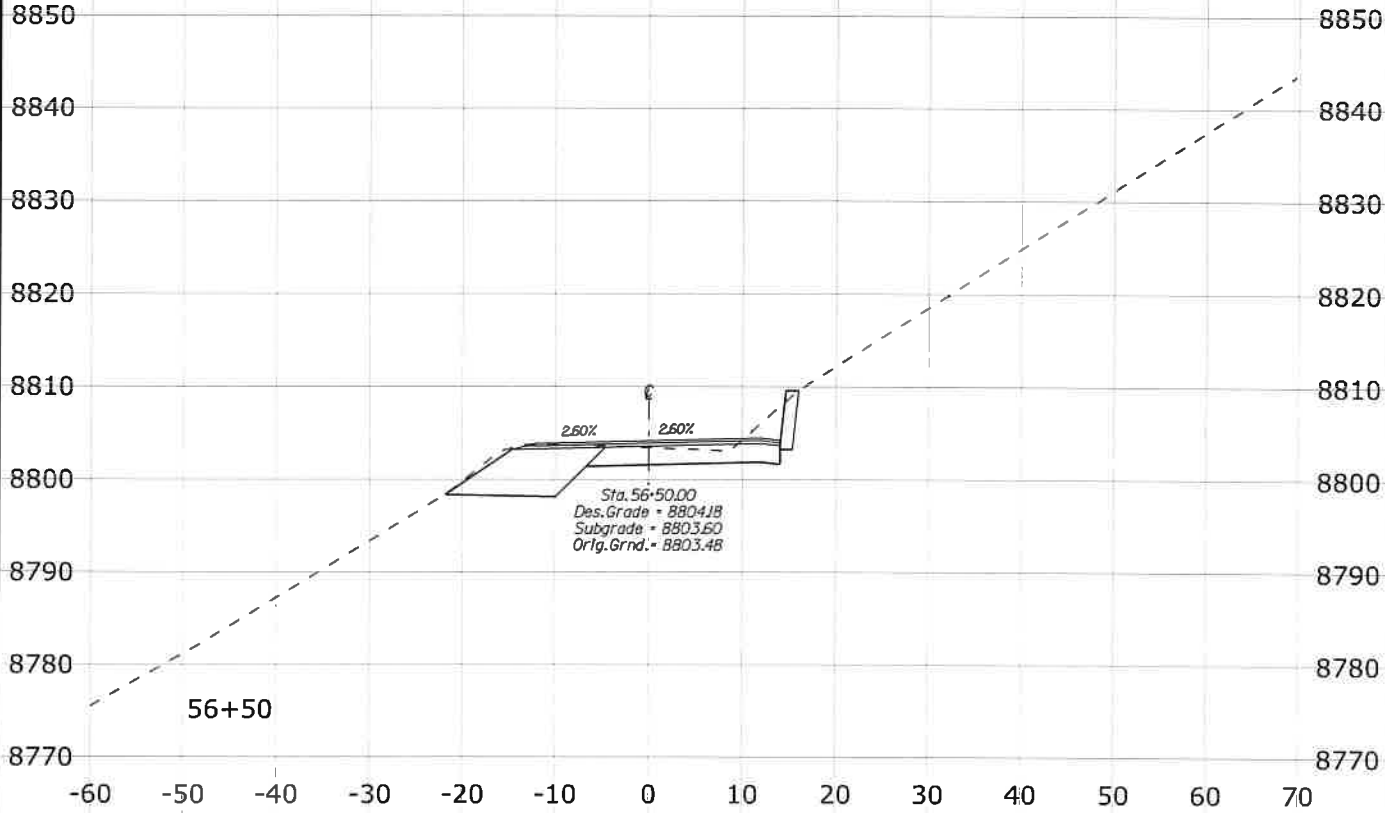

SCHEDULE A - REDS MEADOW ROAD

3/25/2021 3:05:10 PM \\denpwp01\d\$\pwworking\845981\484816_105\X23_XSEC_RM.dgn





STATE	PROJECT	SHEET NO.
CA	CA FLAP 03S11(1)	X25

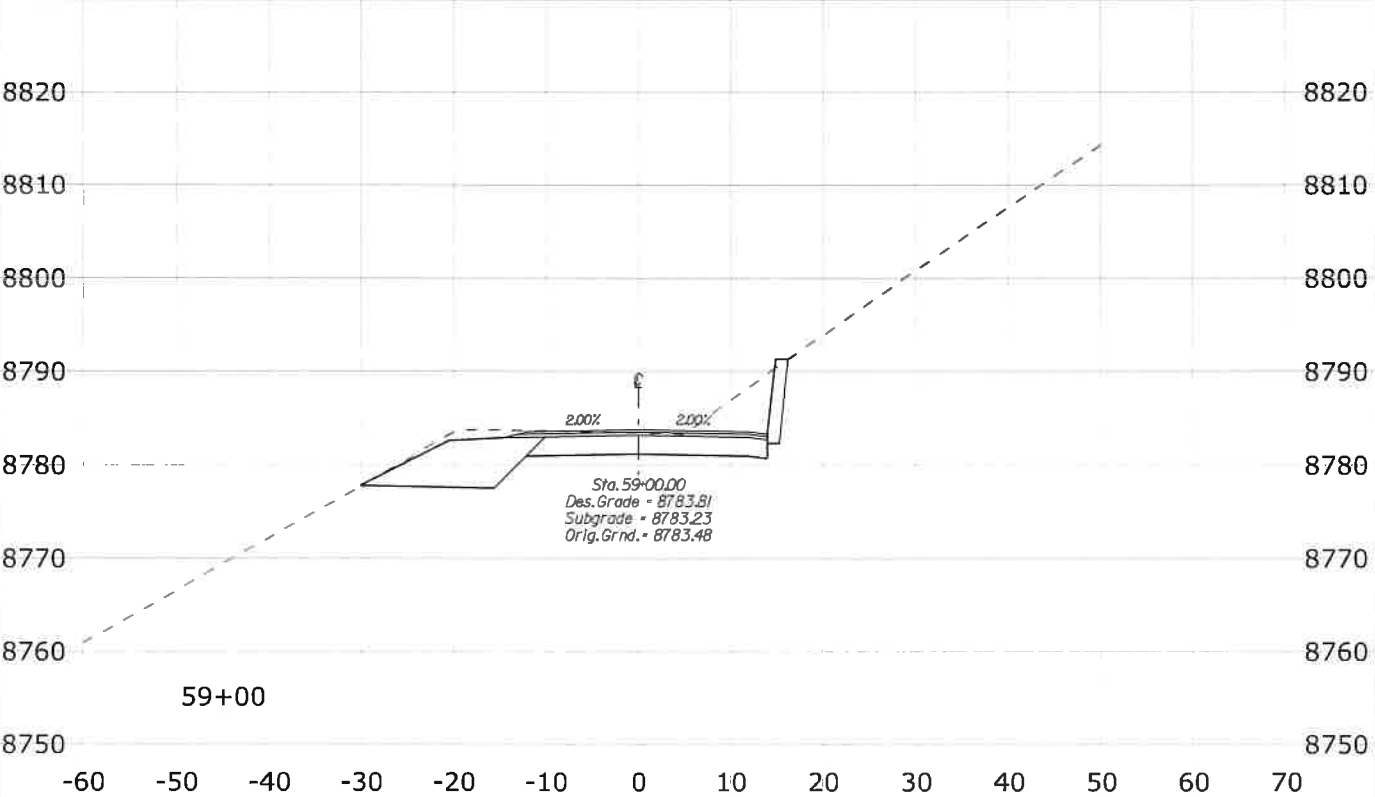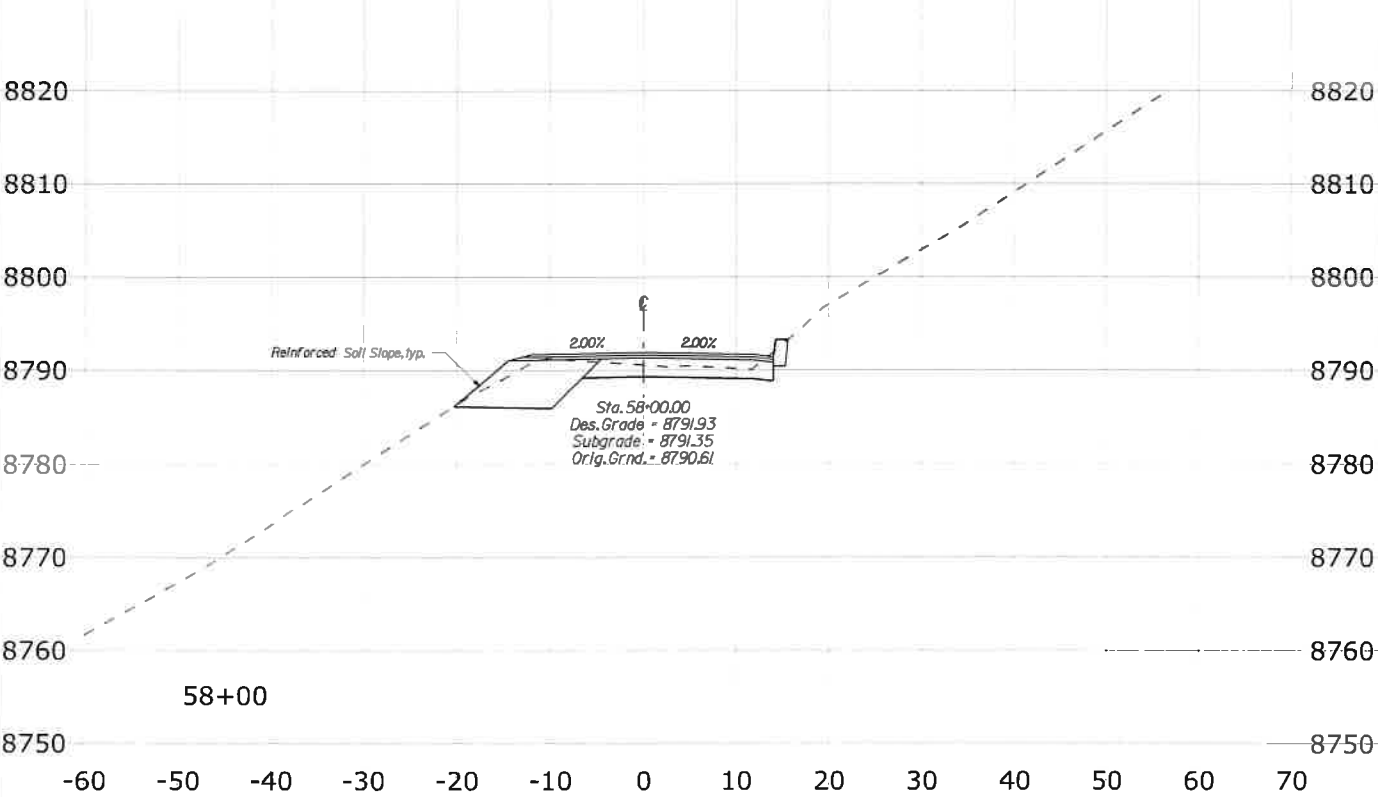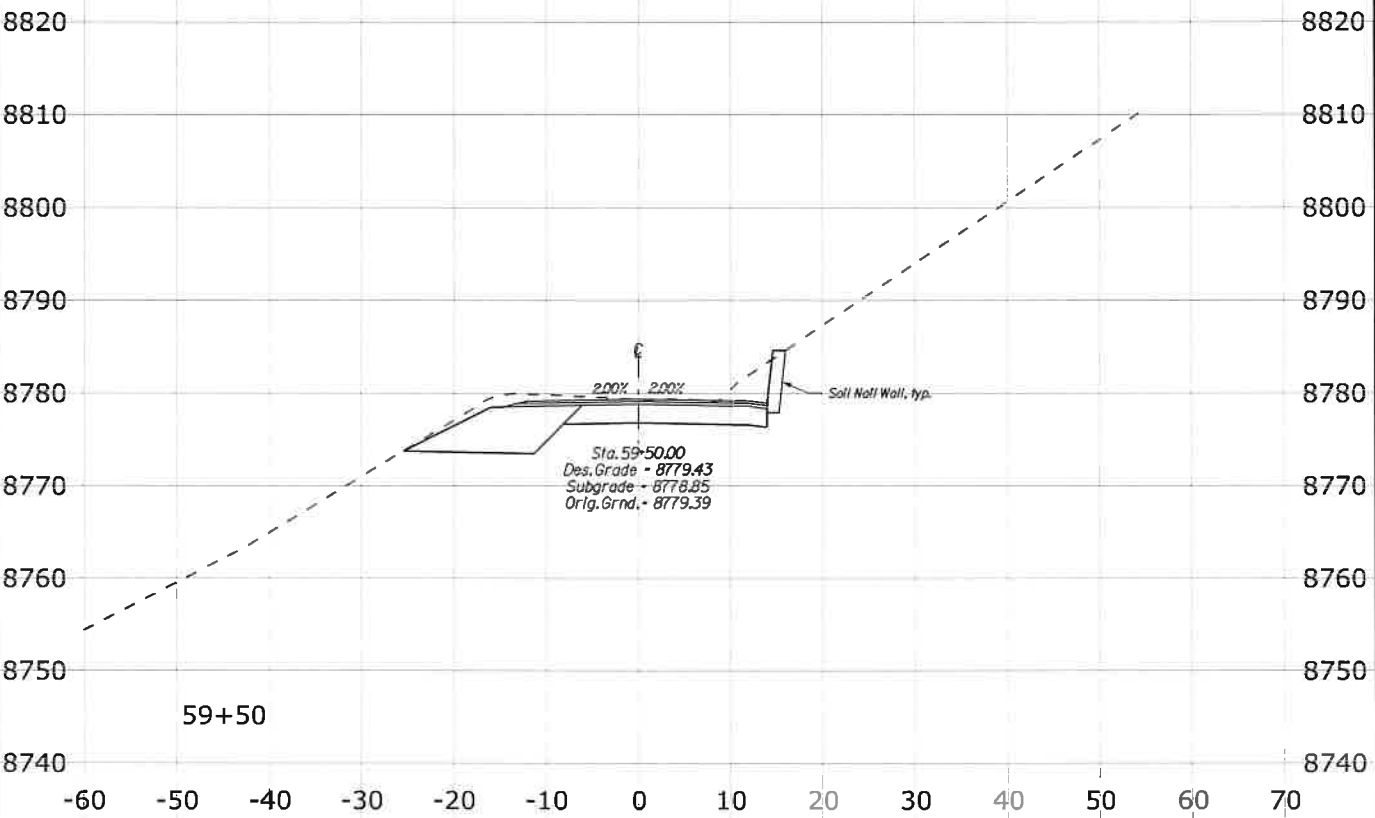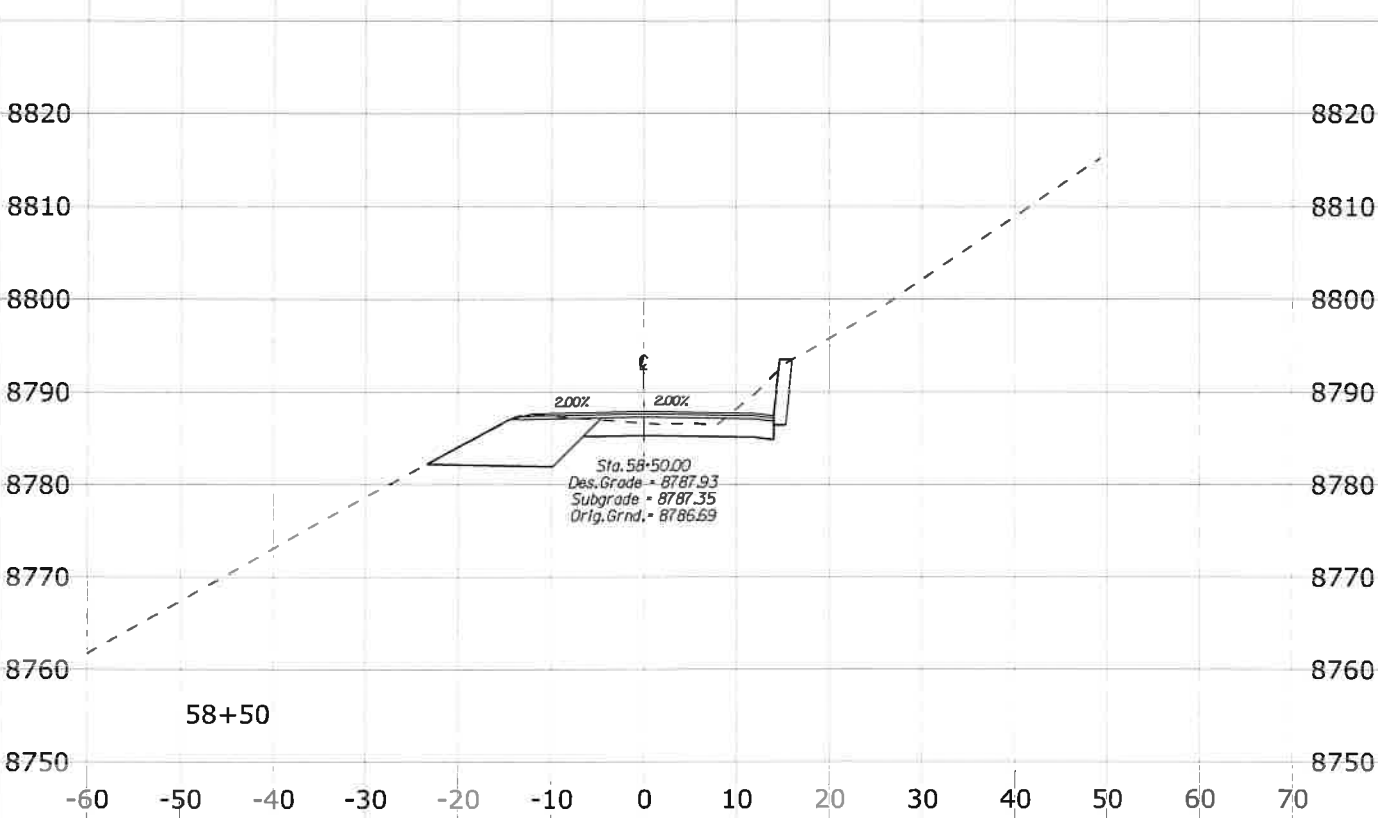

SCHEDULE A - REDS MEADOW ROAD

3/25/2021 3:06:03 PM \\denpwp01\csl\pwc\working\845981\484816_111\X24_XSEC_RM.dgn





STATE	PROJECT	SHEET NO.
CA	CA FLAP 03511(1)	X26

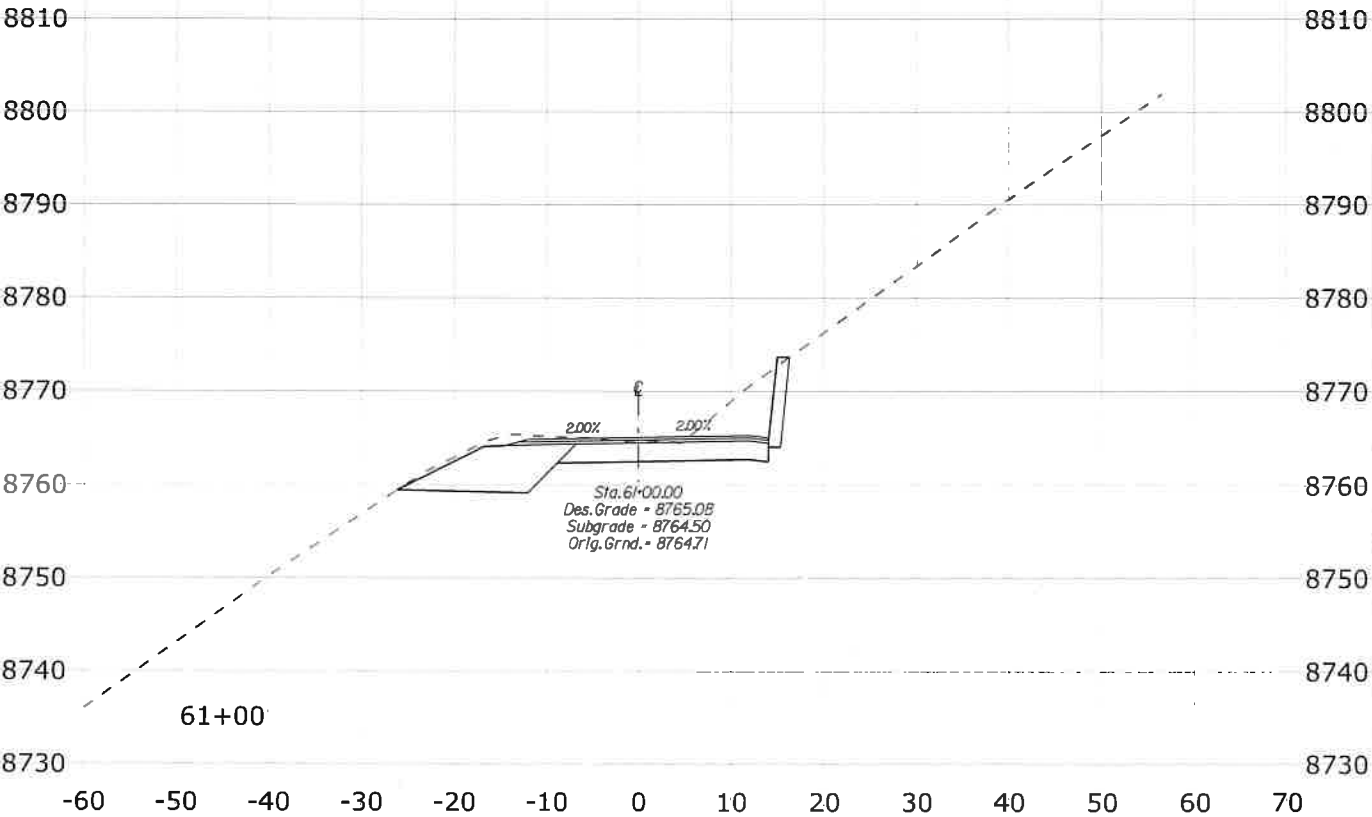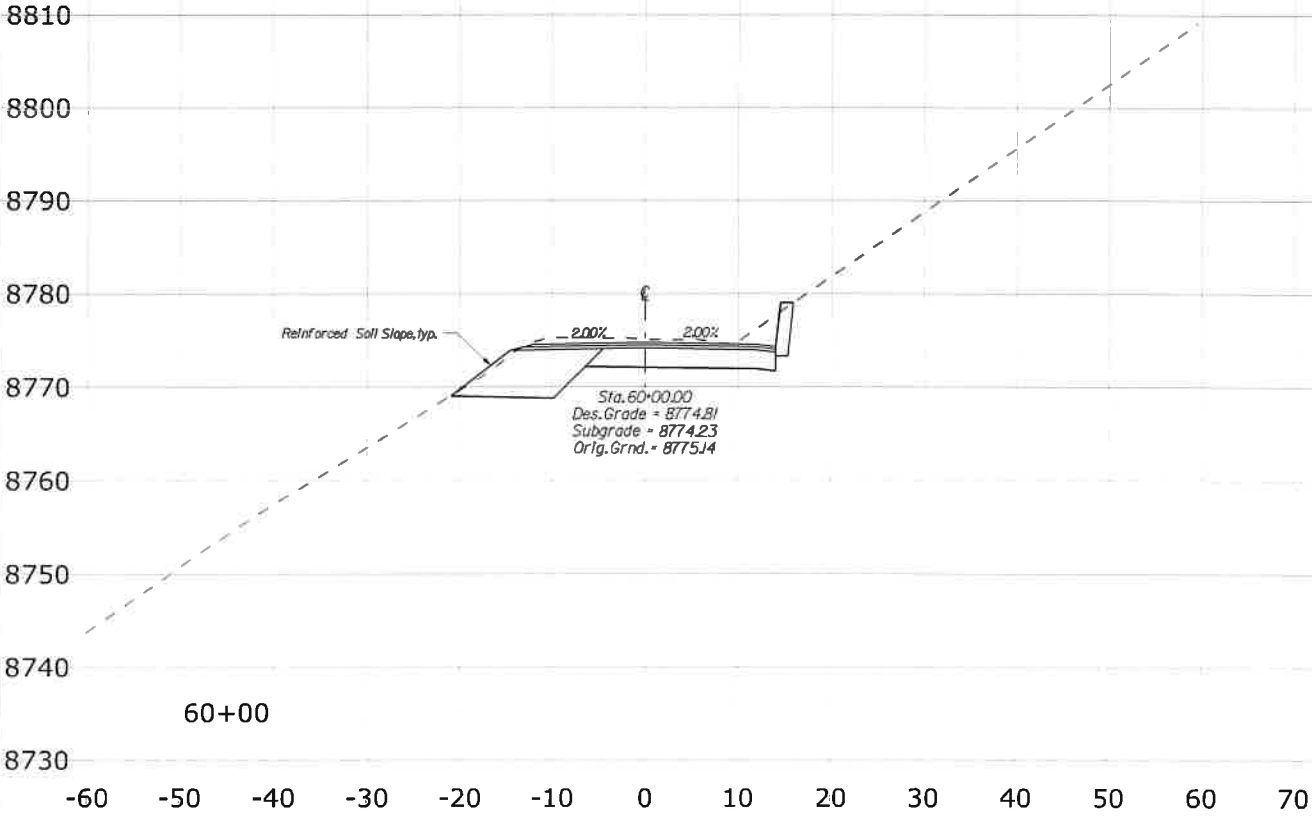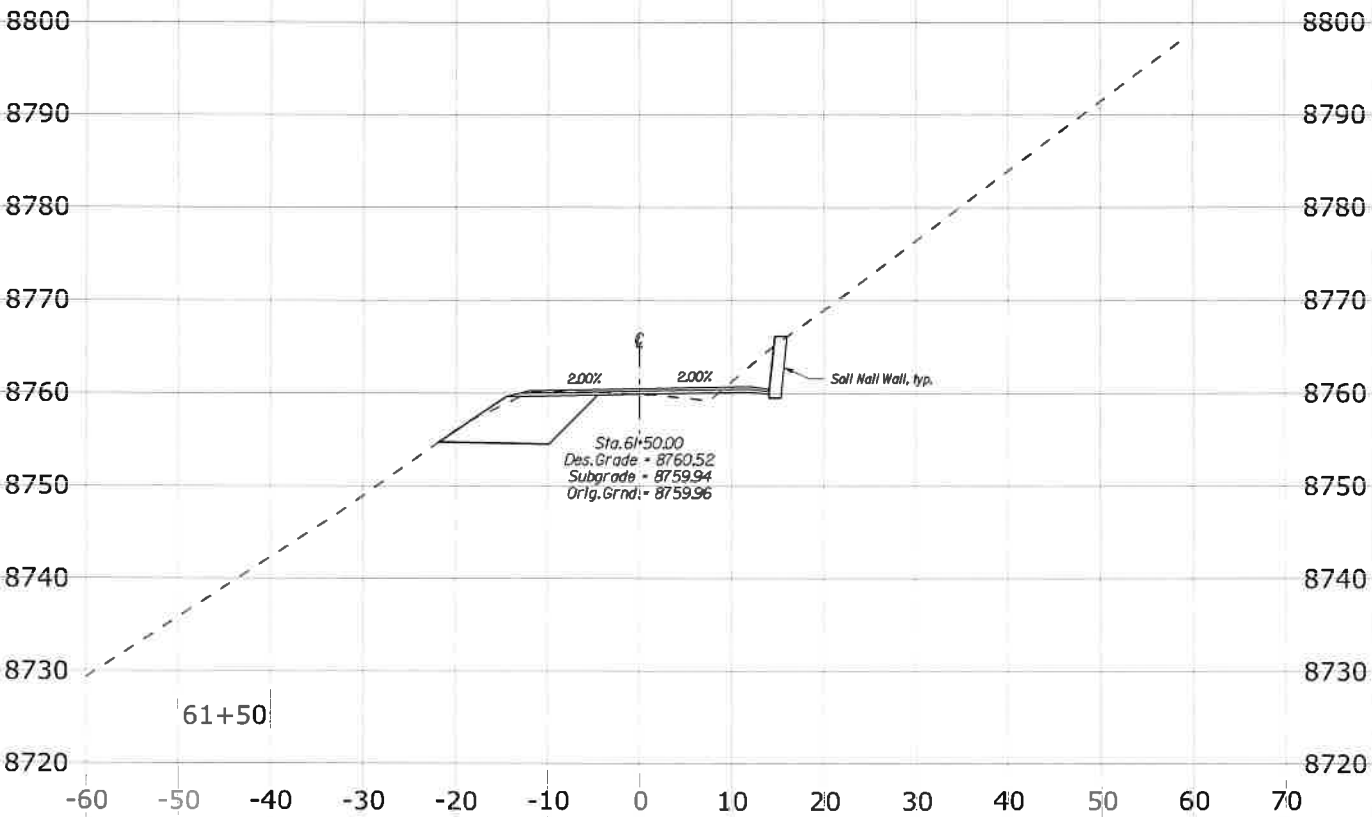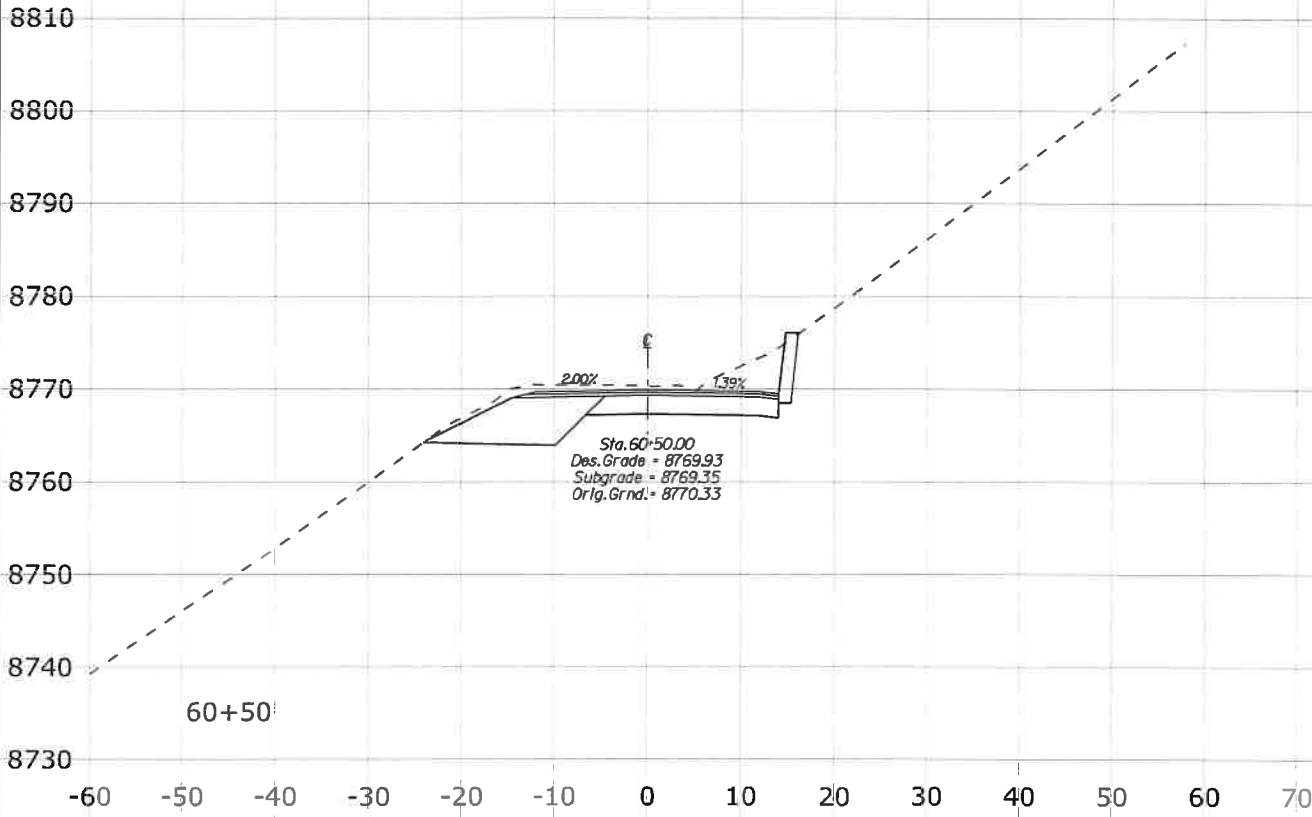

SCHEDULE A - REDS MEADOW ROAD

3/25/2021 3:03:36 PM I:\denpwp01\dsp\pwc\working\845981\484816_114\X25_XSEC_RM.dgn





STATE	PROJECT	SHEET NO.
CA	CA FLAP 03S11(1)	X27

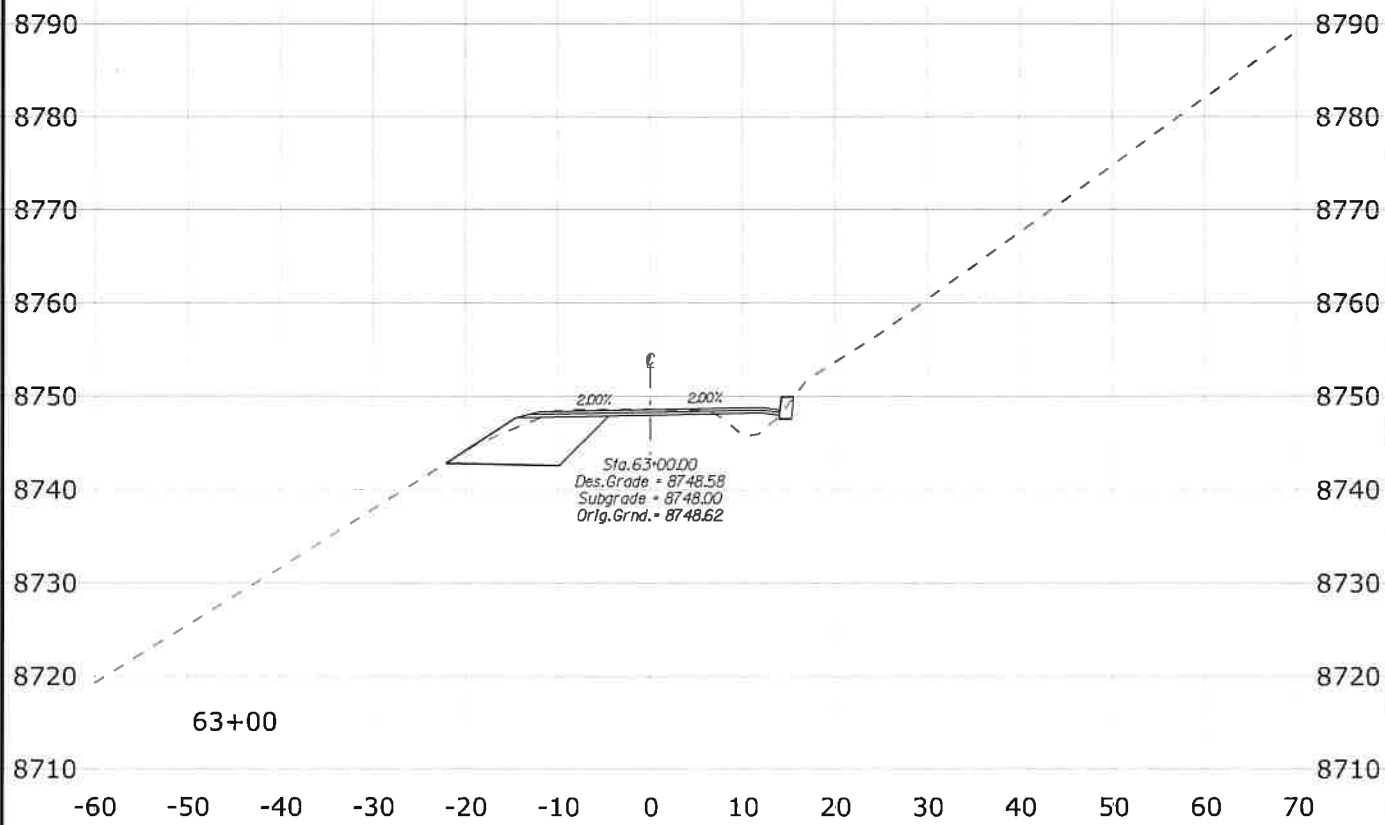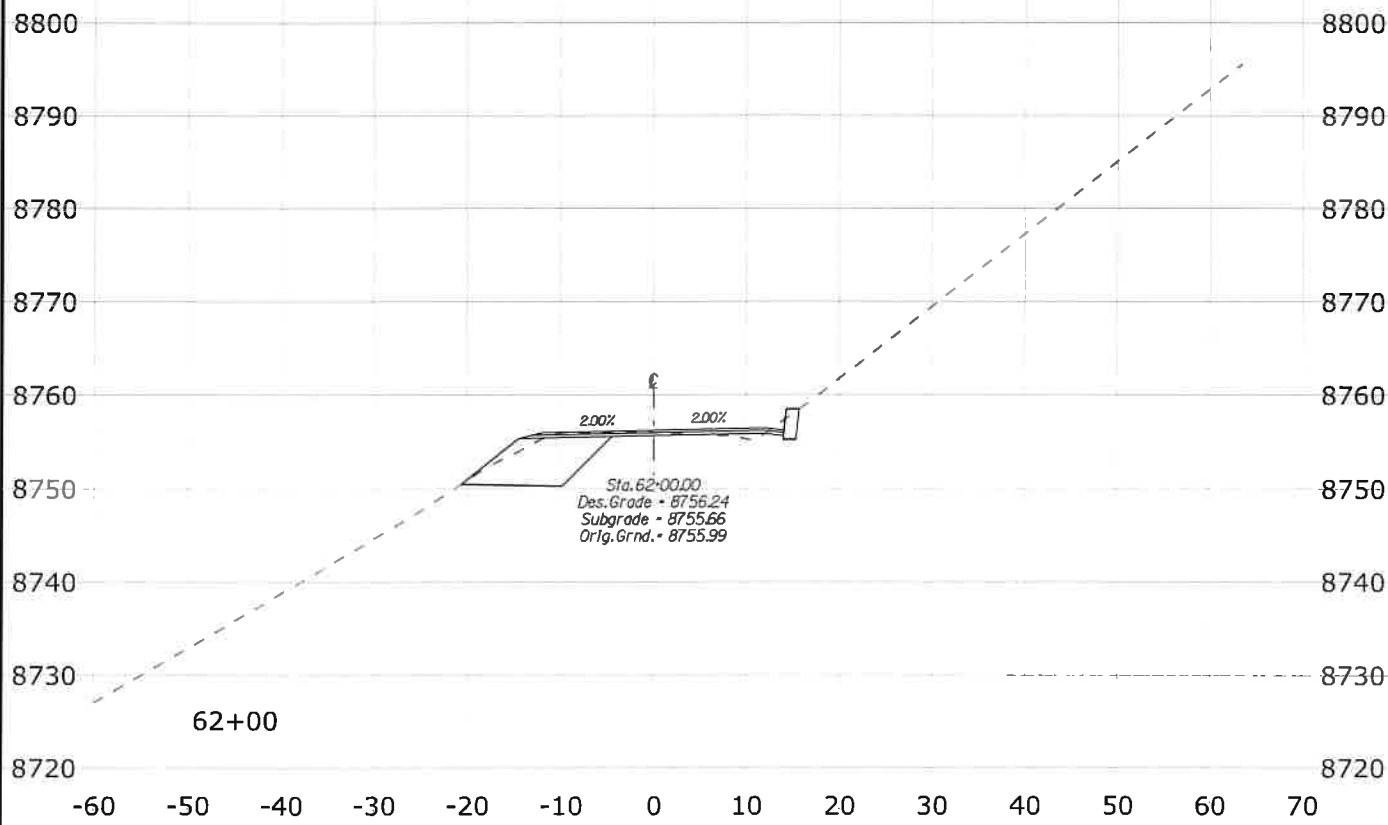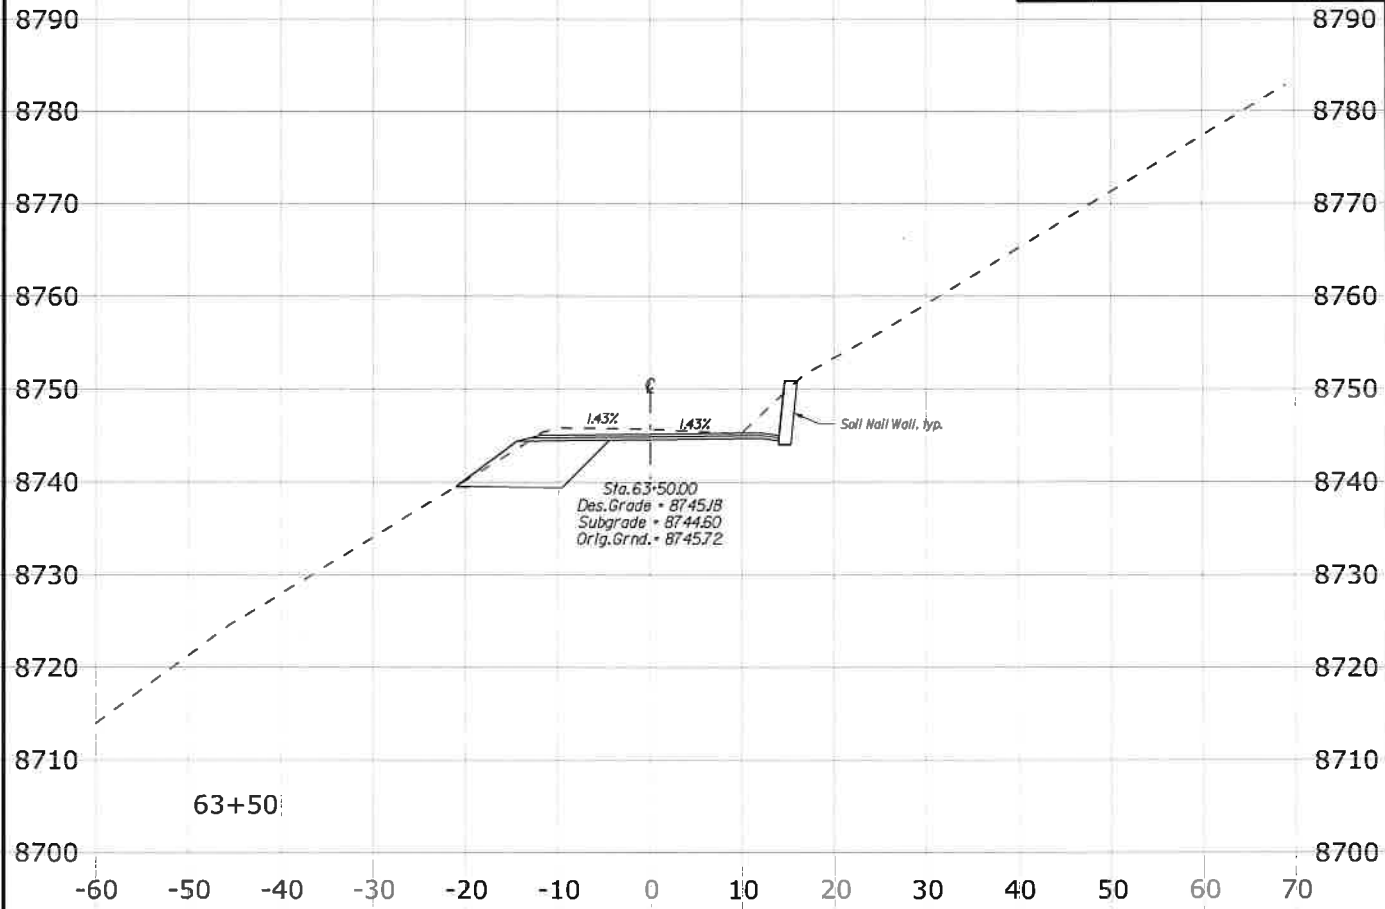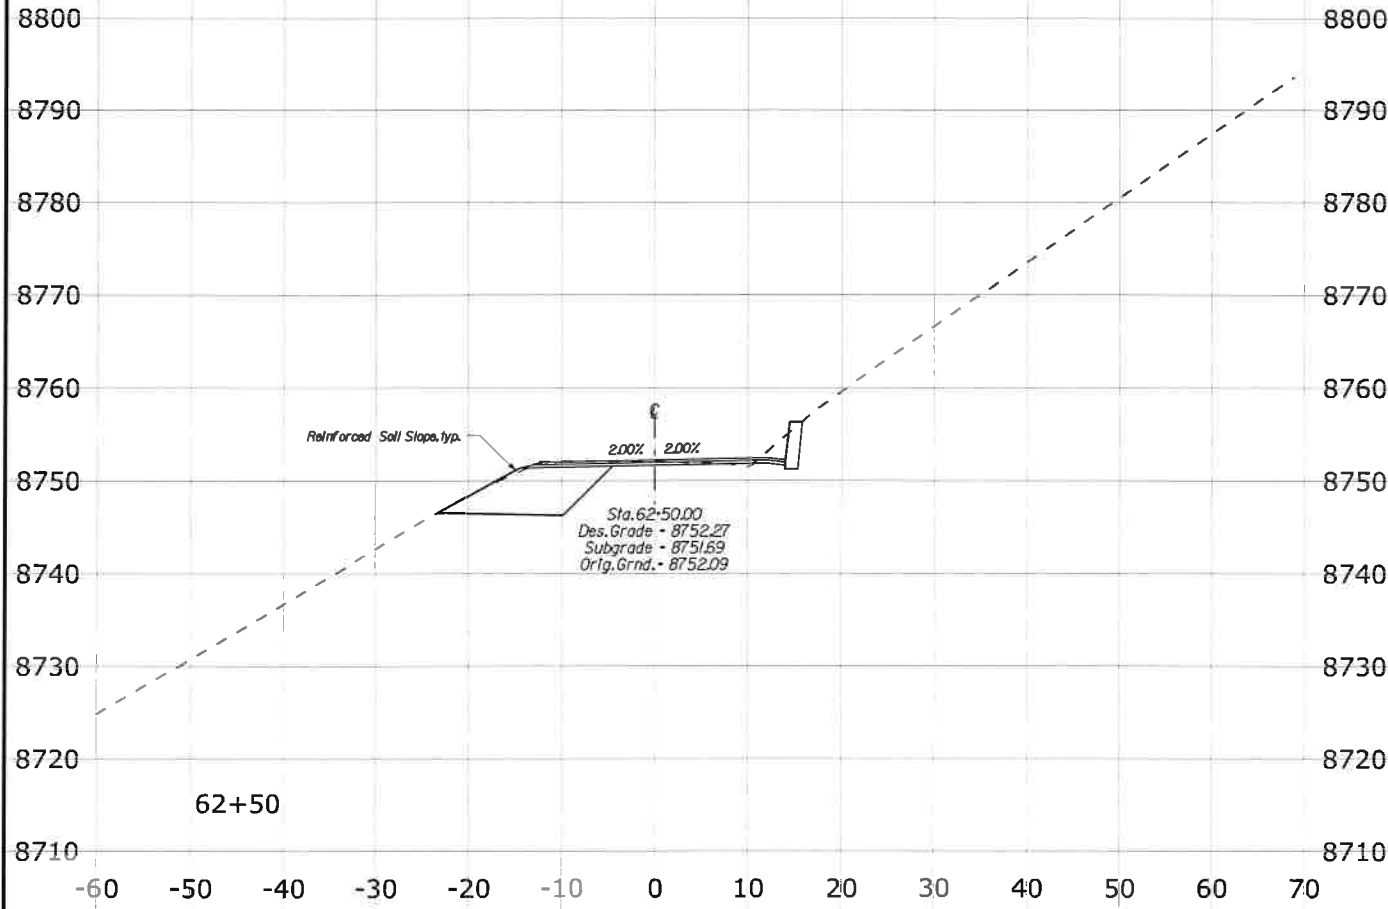

SCHEDULE A - REDS MEADOW ROAD

3/25/2021 3:03:39 PM I:\denpwp01\d5\pwworking\845981\484816_117\X26_XSEC_RM.dgn





STATE	PROJECT	SHEET NO.
CA	CA FLAP 03S11(1)	X28

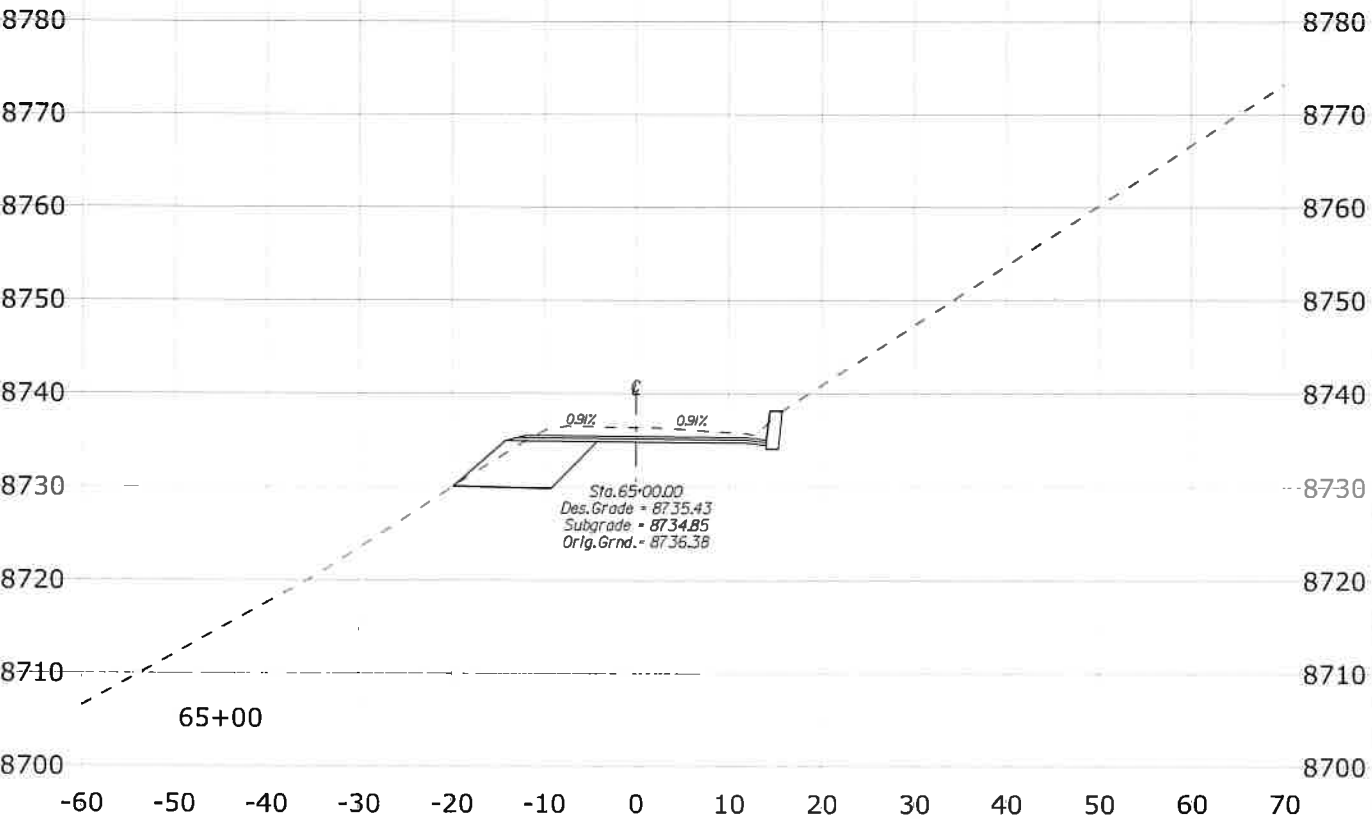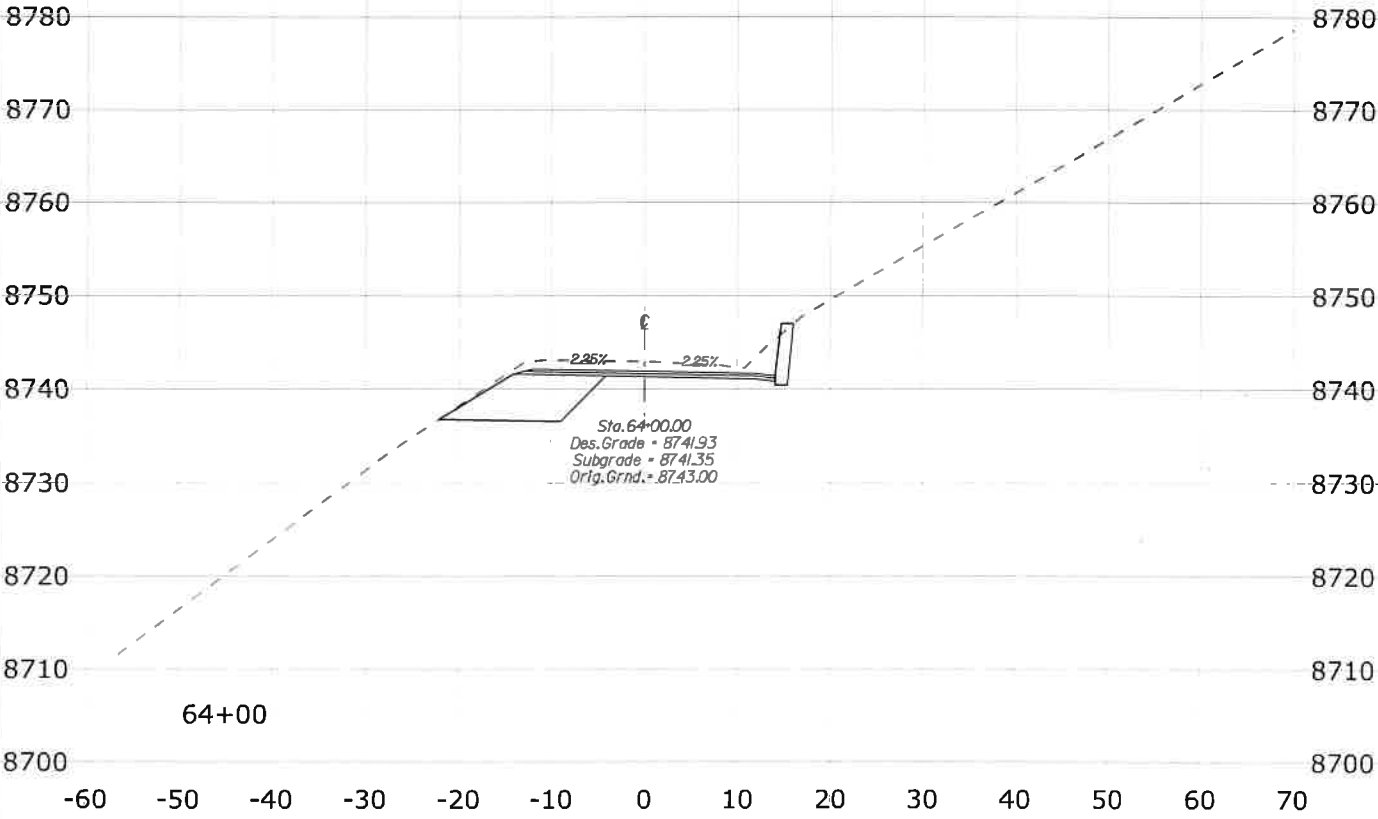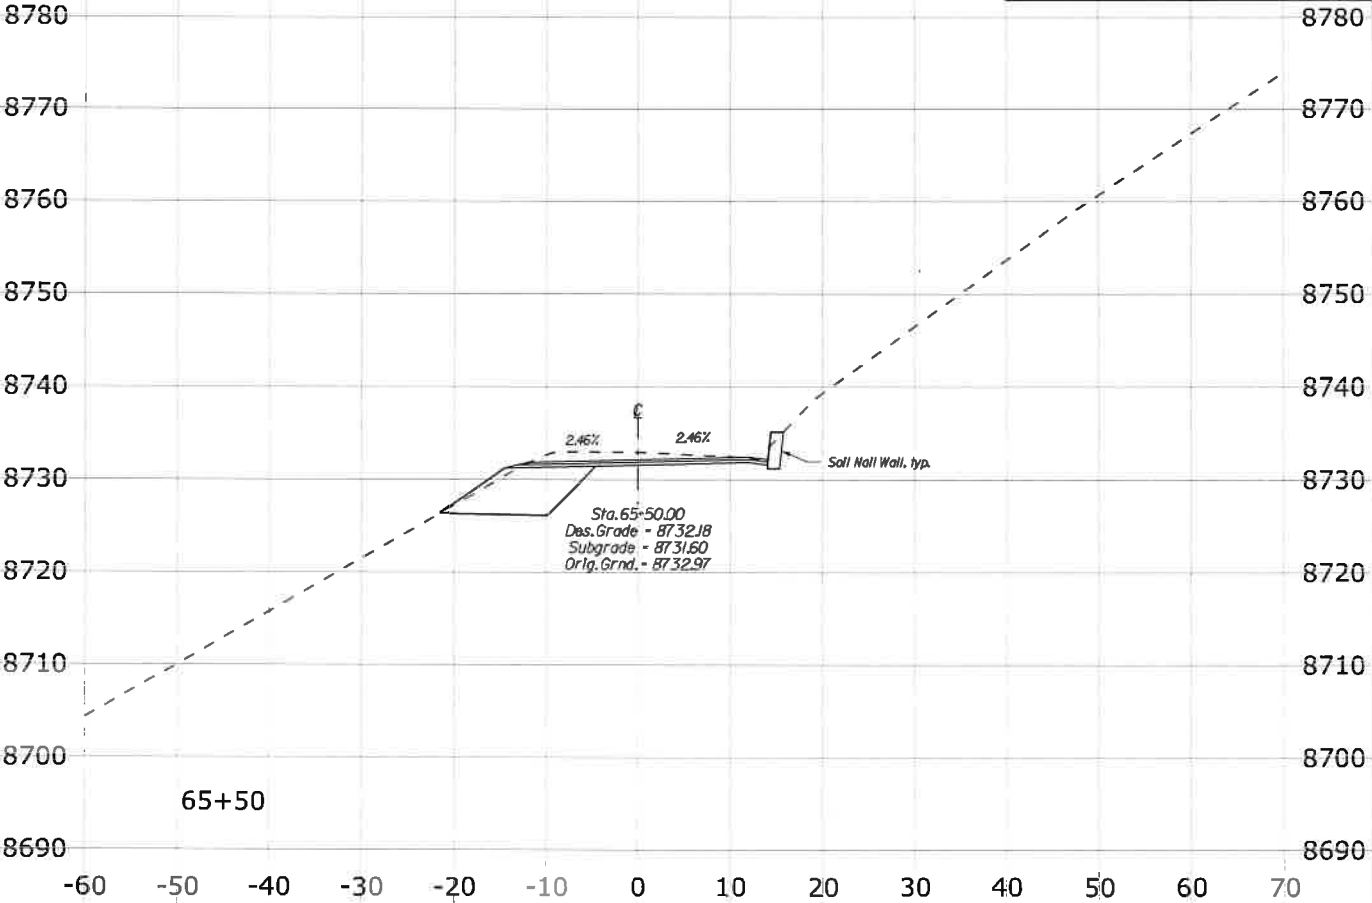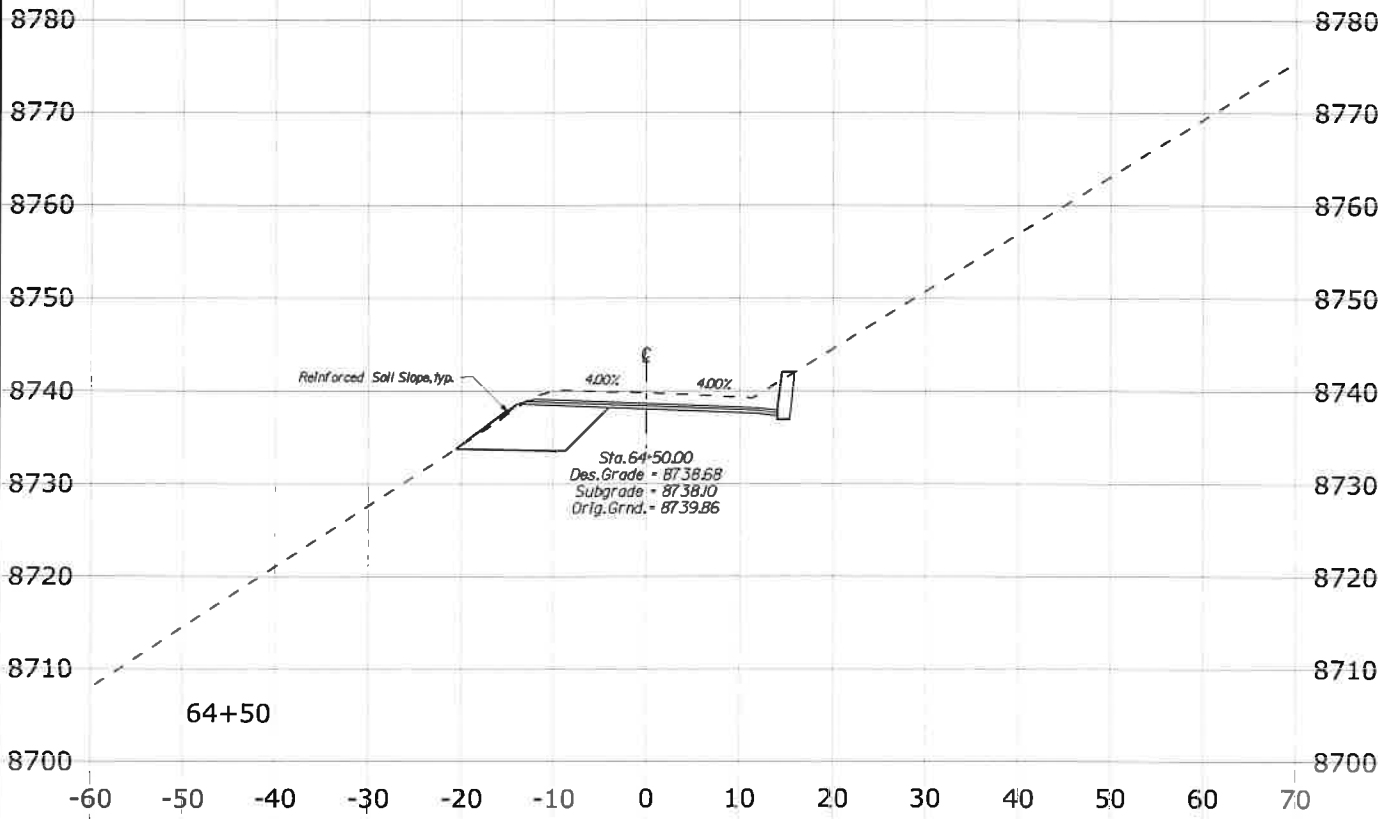

SCHEDULE A - REDS MEADOW ROAD

3/25/2021 3:03:38 PM \\denpwp01\dsp\pwworking\845981\484816_119\X27_XSEC_RM.dgn






STATE	PROJECT	SHEET NO.
CA	CA FLAP 03S11(1)	X30

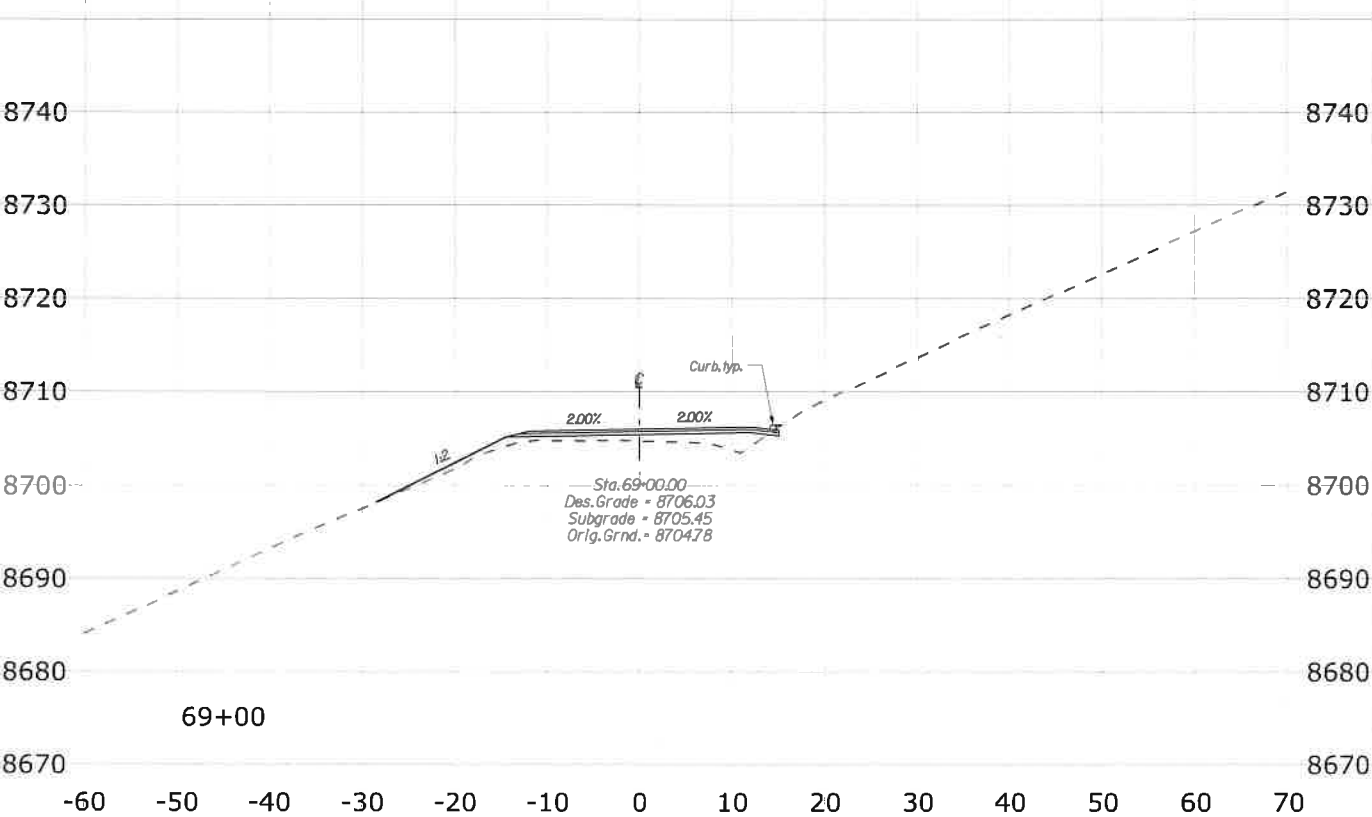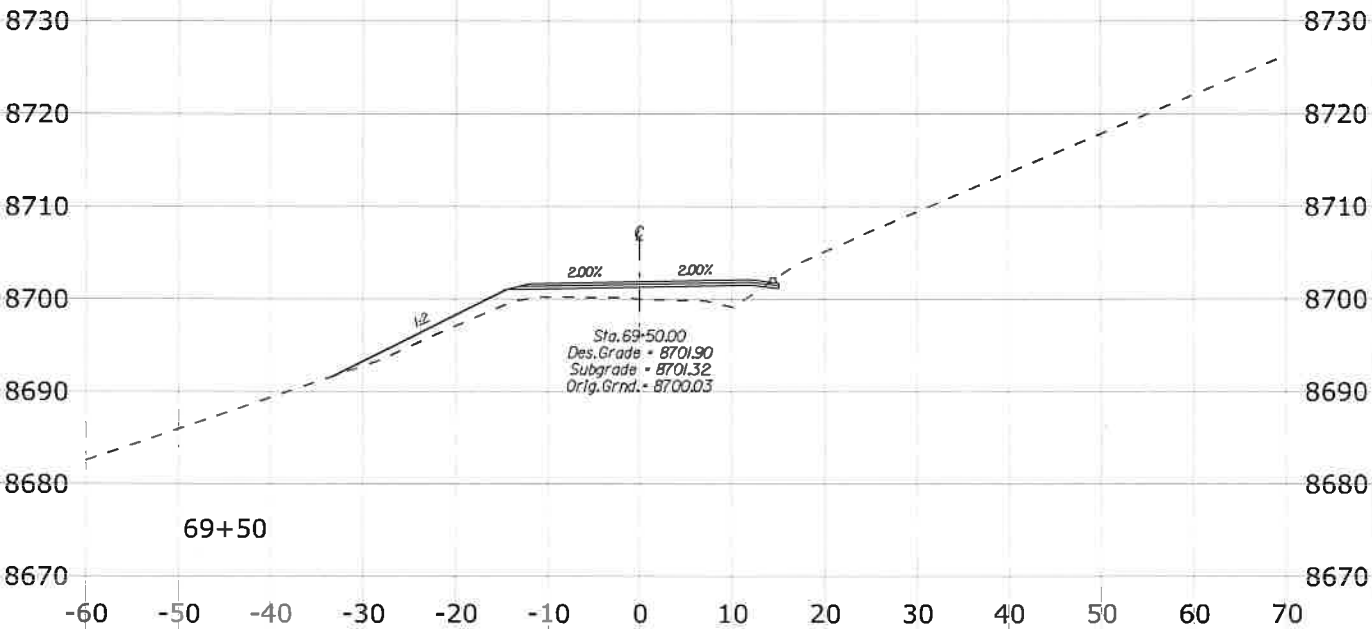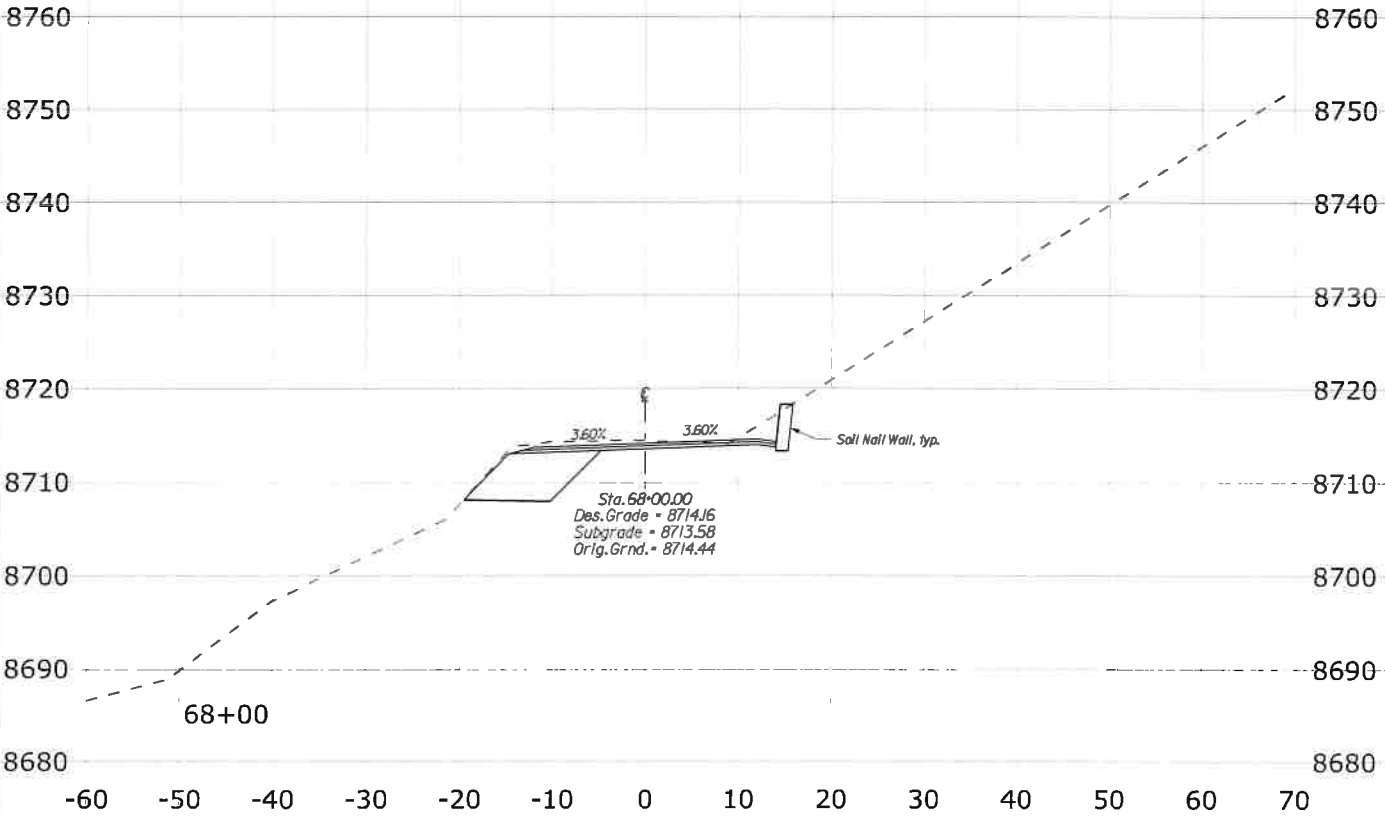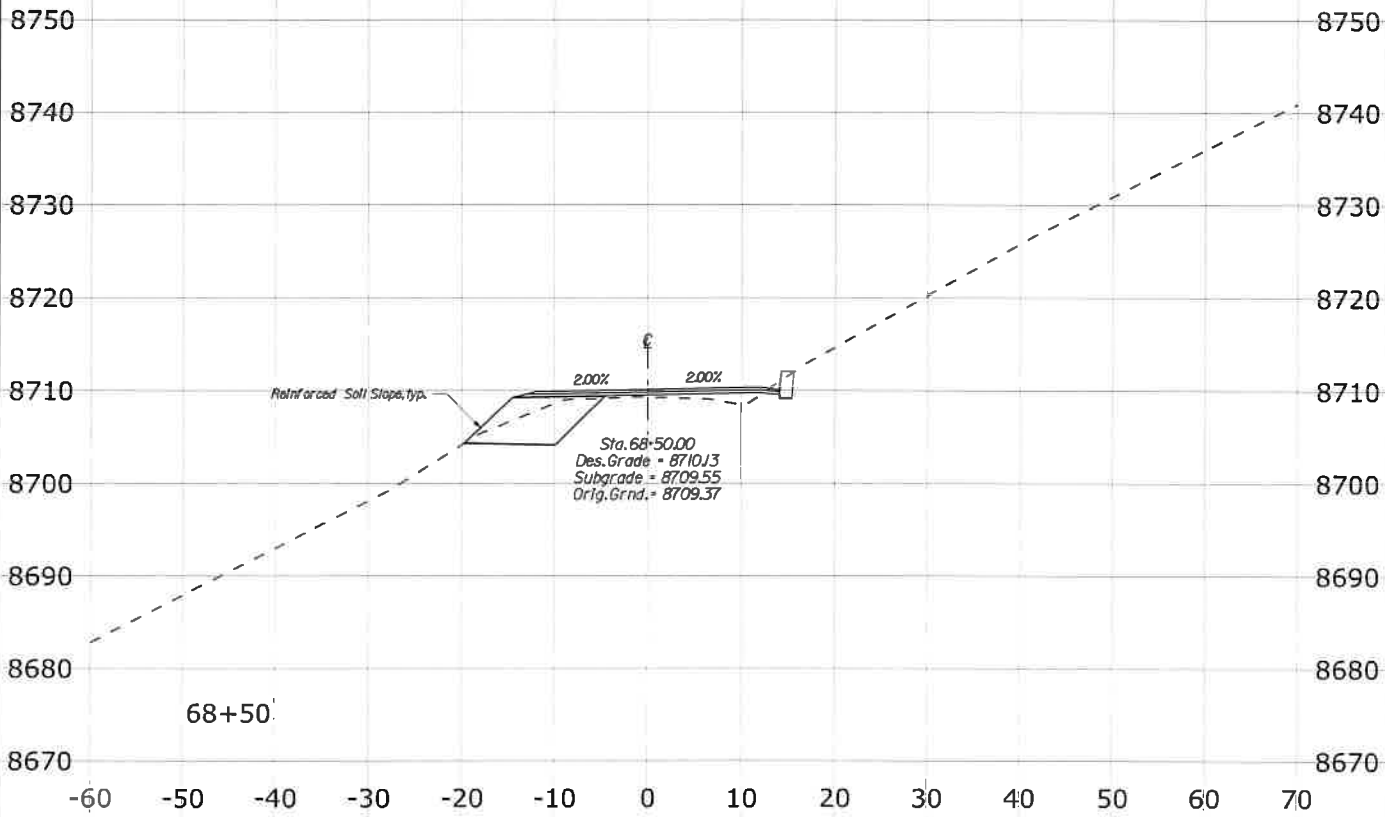

SCHEDULE A - REDS MEADOW ROAD

3/25/2021 3:03:39 PM \\denpwp01\dsp\pwworking\845981\484816_124\X29_XSEC_RM.dgn



STATE	PROJECT	SHEET NO.
CA	CA FLAP 03S11(1)	X31

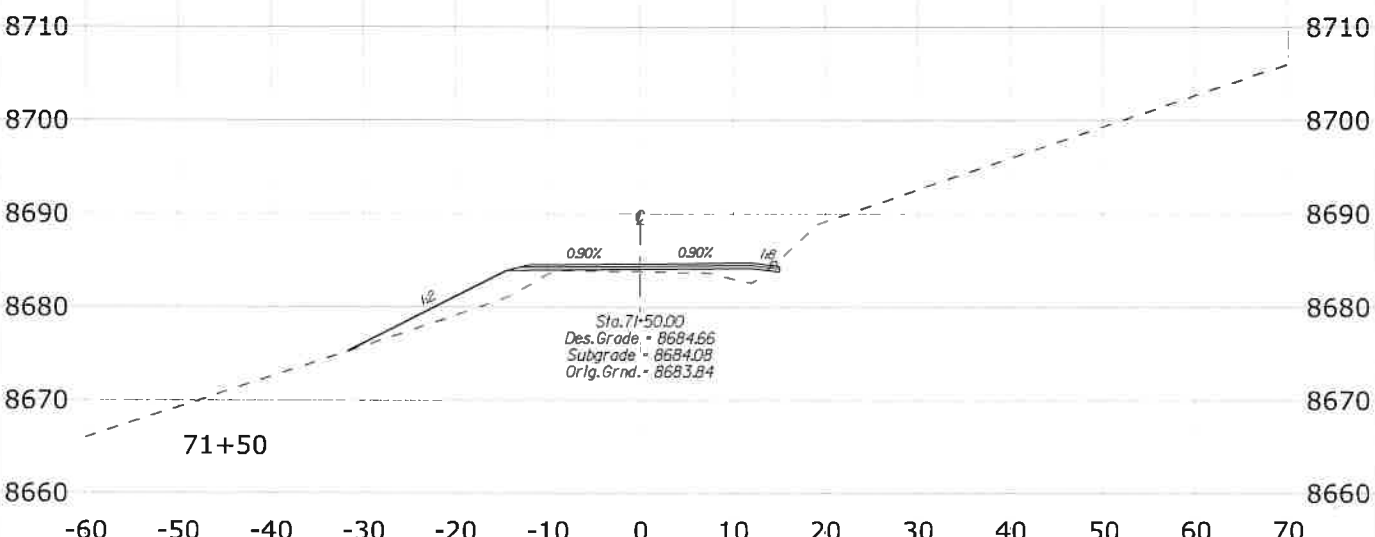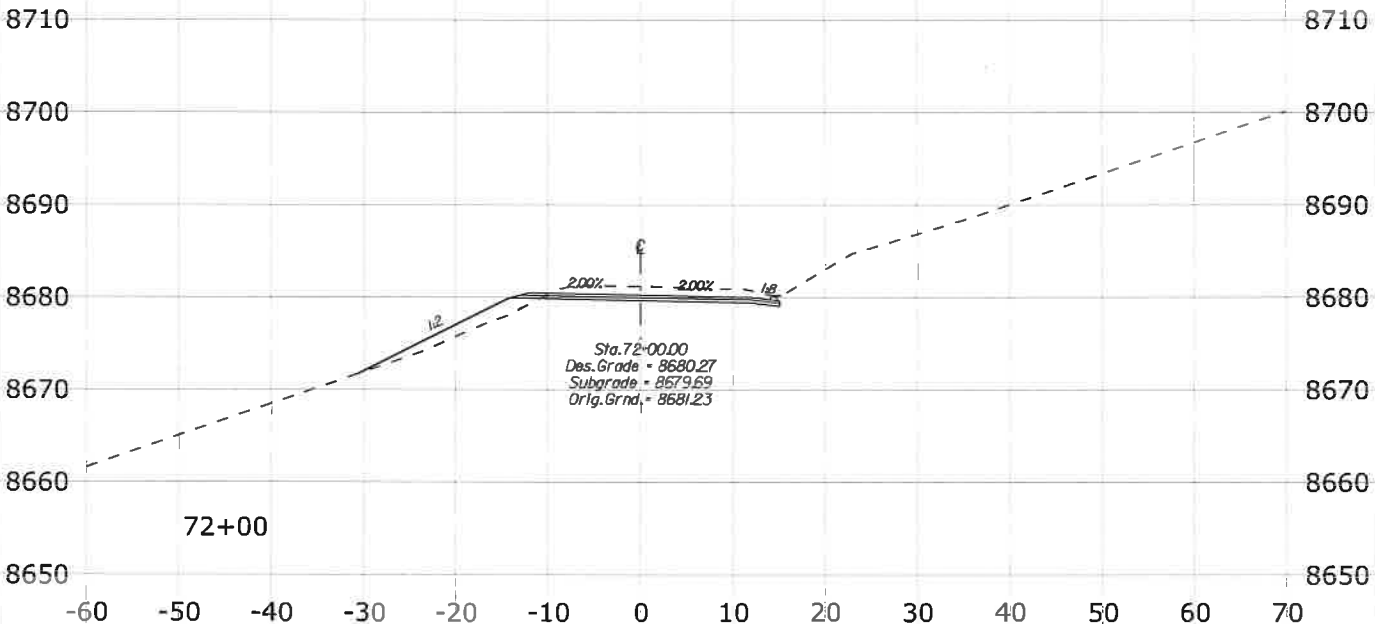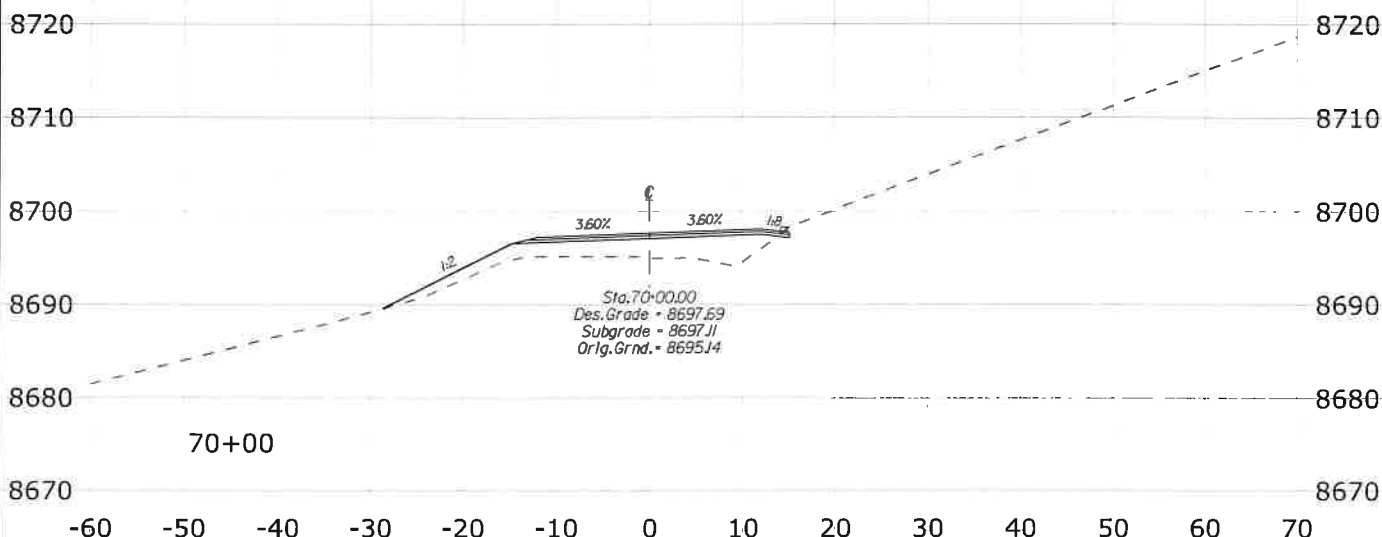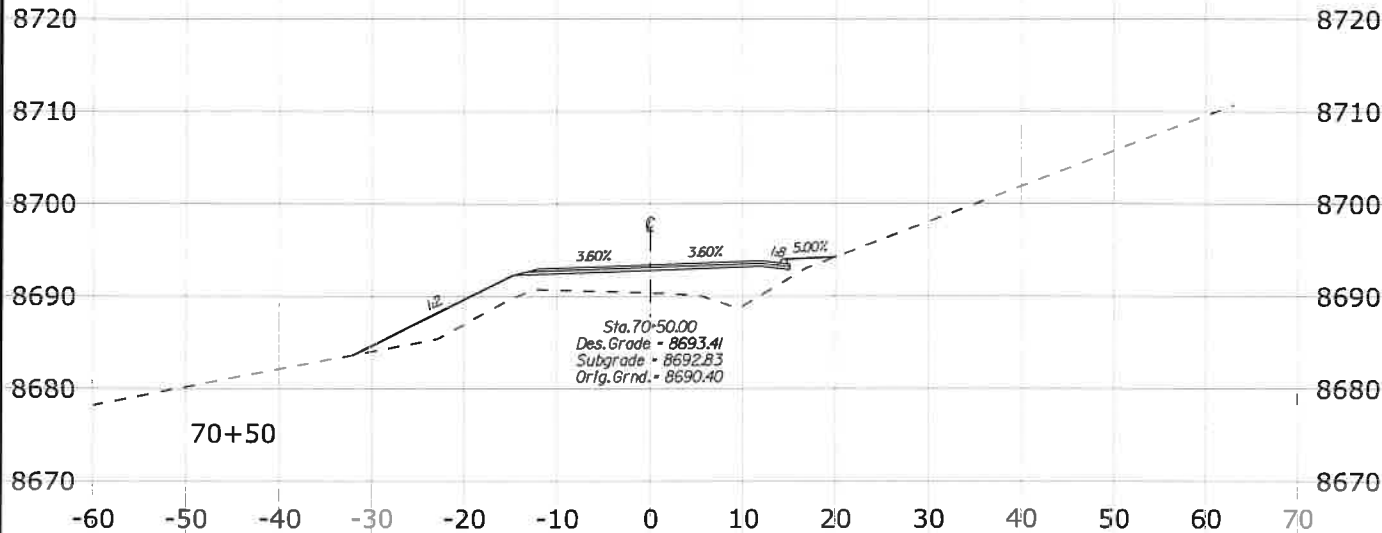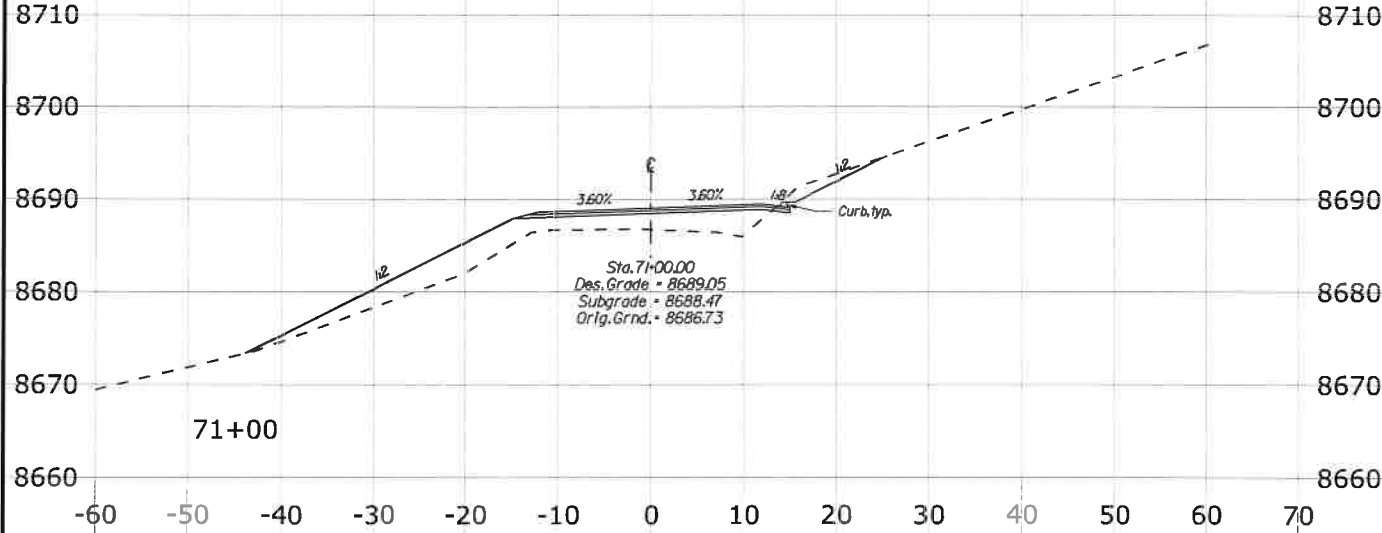

SCHEDULE A - REDS MEADOW ROAD







STATE	PROJECT	SHEET NO.
CA	CA FLAP 03S11(1)	X32

3/25/2021 3:04:08 PM \\denpwp01\dfs\pwworking\845981\484816_129\X31_XSEC_RM.dgn

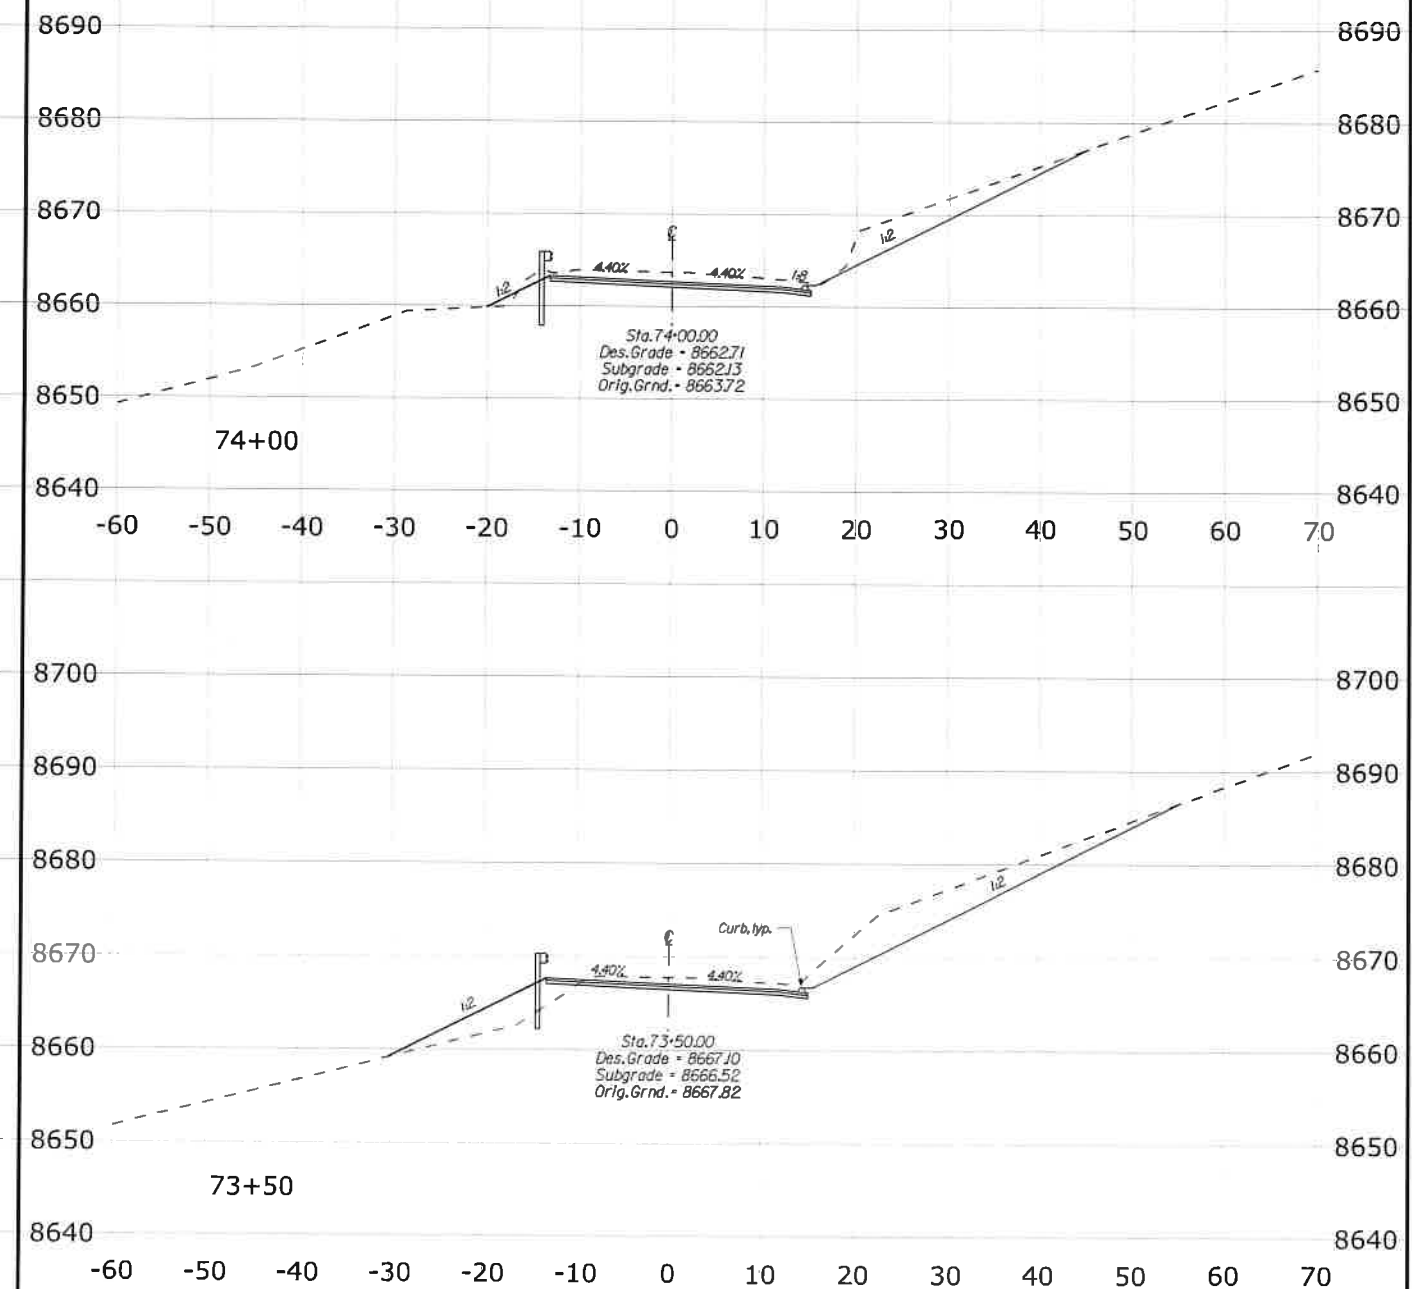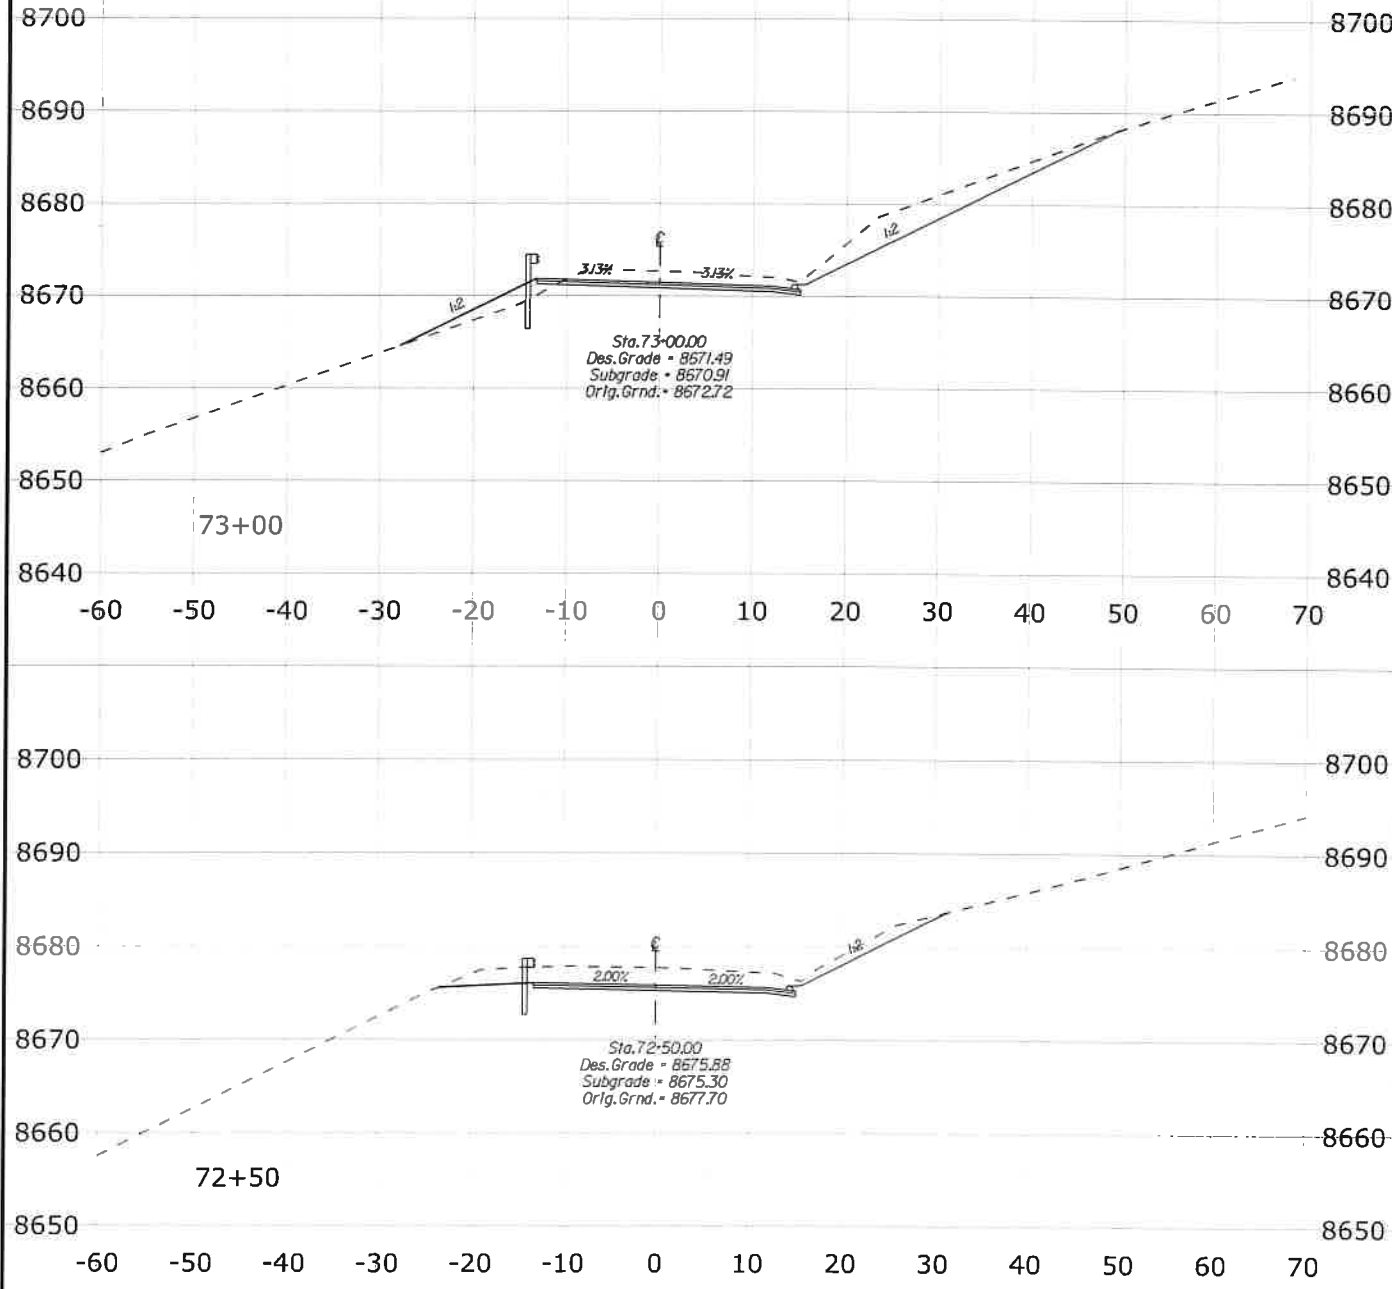

SCHEDULE A - REDS MEADOW ROAD



STATE	PROJECT	SHEET NO.
CA	CA FLAP 03S11(1)	X33

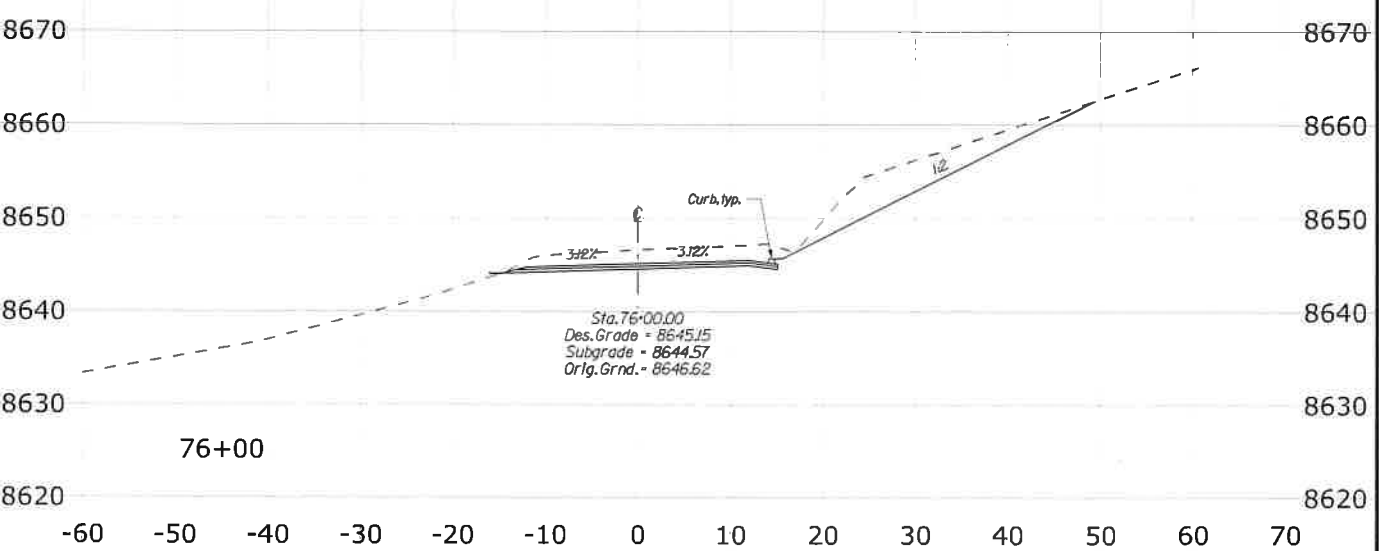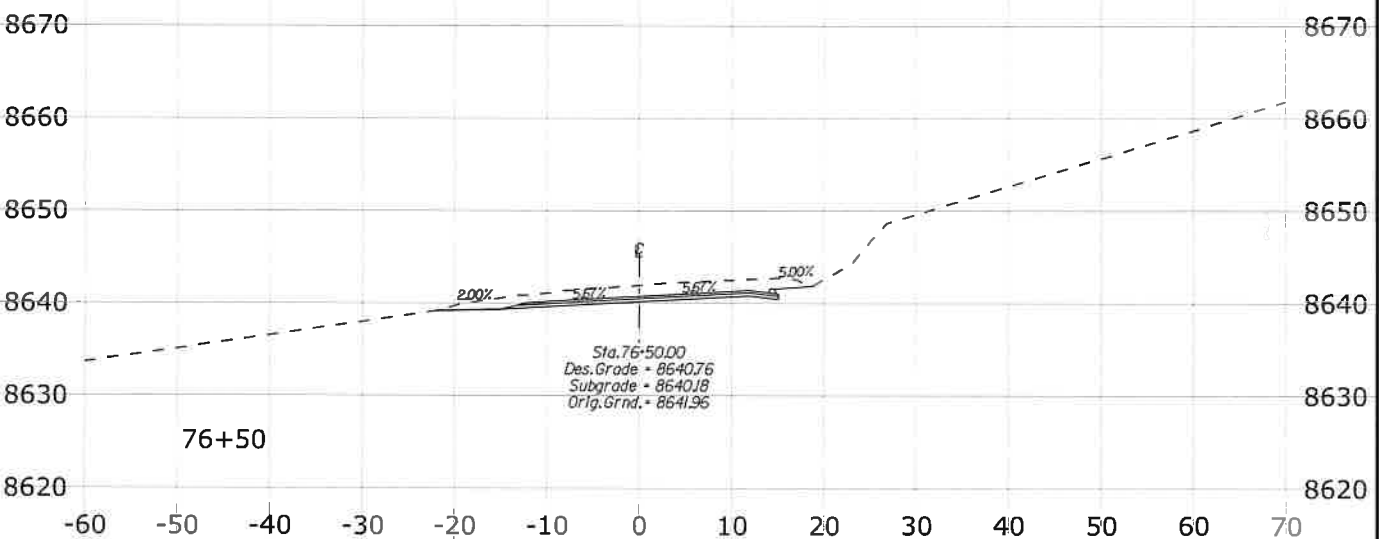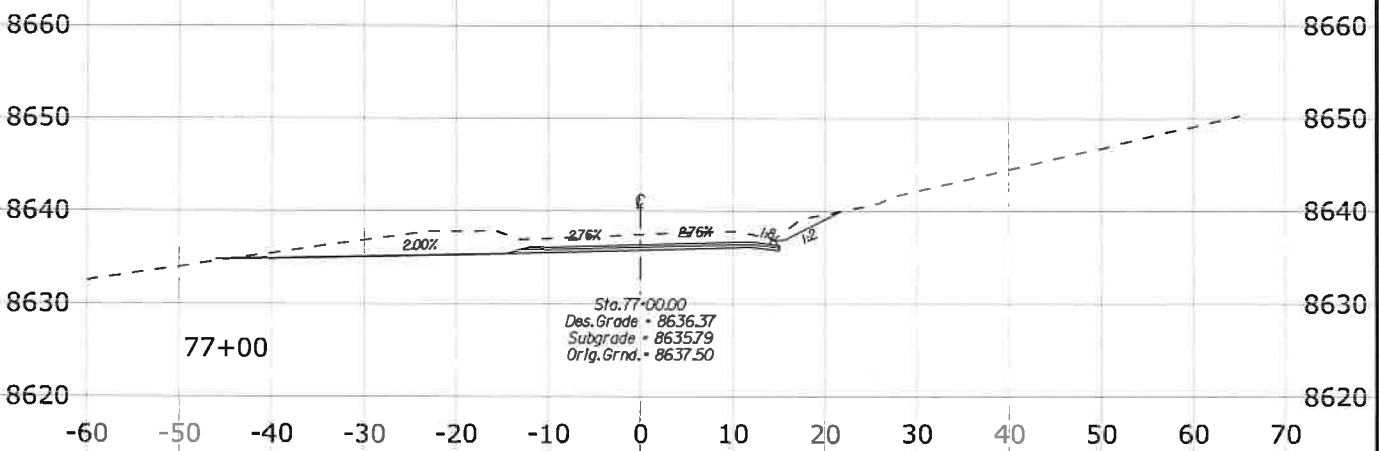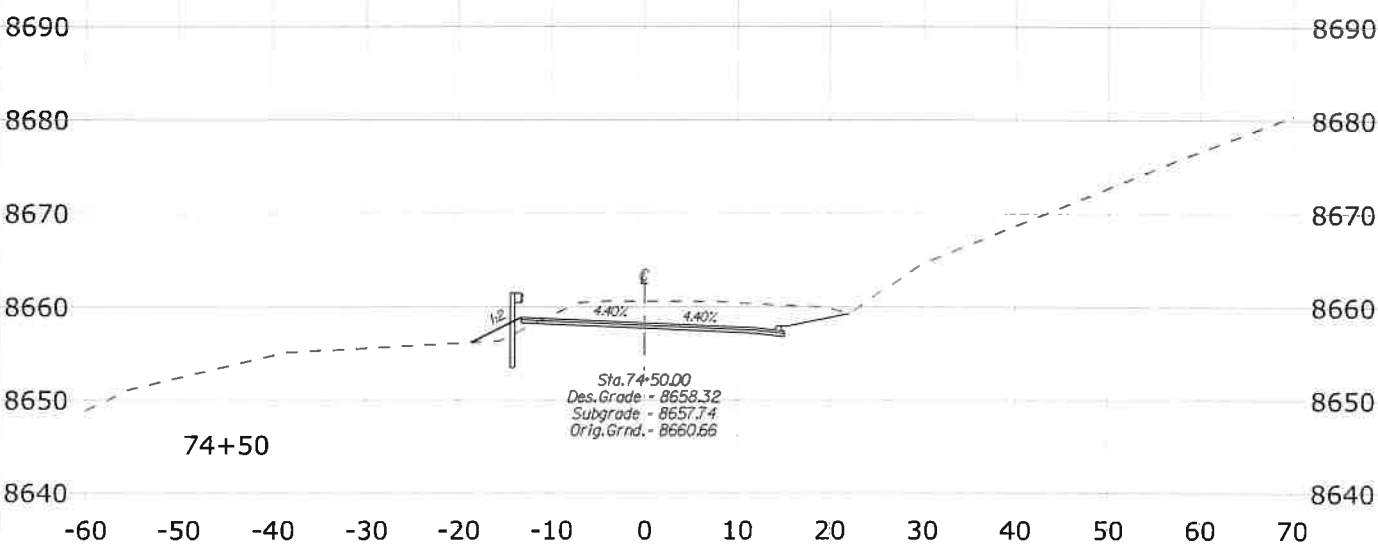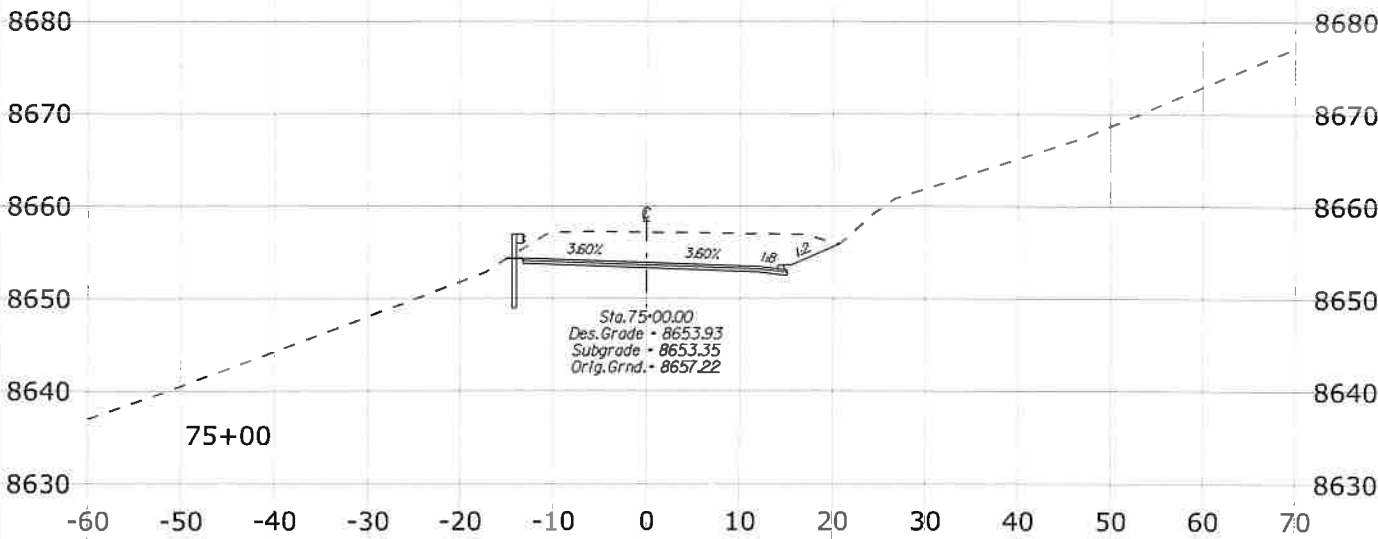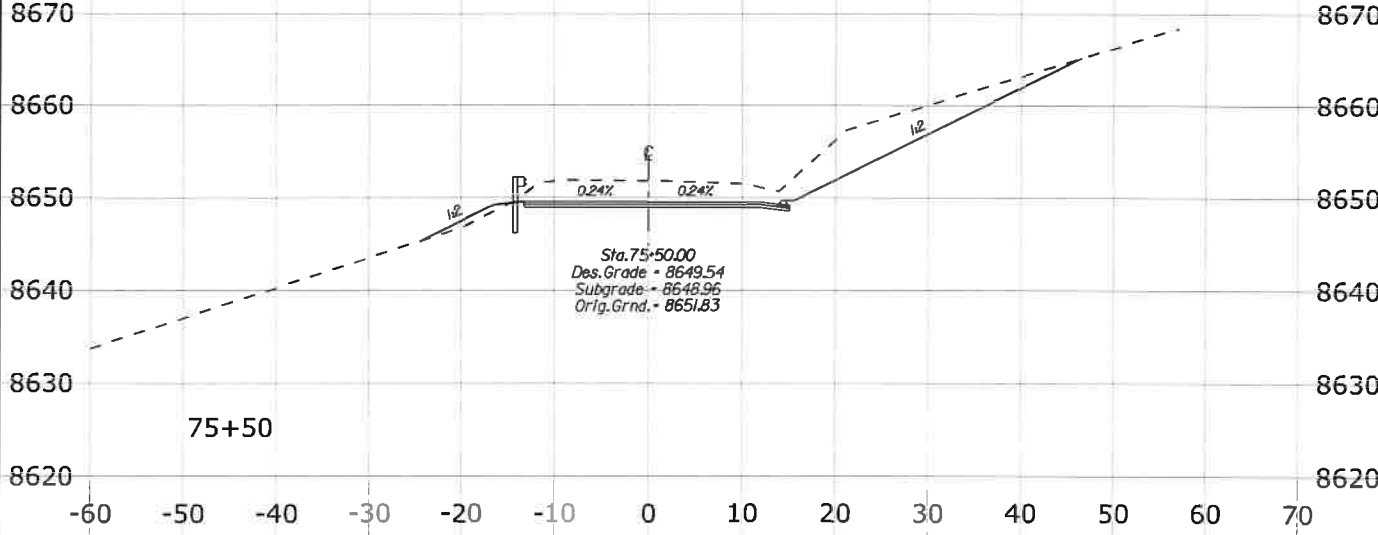

SCHEDULE A - REDS MEADOW ROAD





3/25/2021 3:04:35 PM I:\denpwp01\d5\pwc\working\845981\484816_135\X32_XSEC_RM.dgn

STATE	PROJECT	SHEET NO.
CA	CA FLAP 03S11(1)	X34

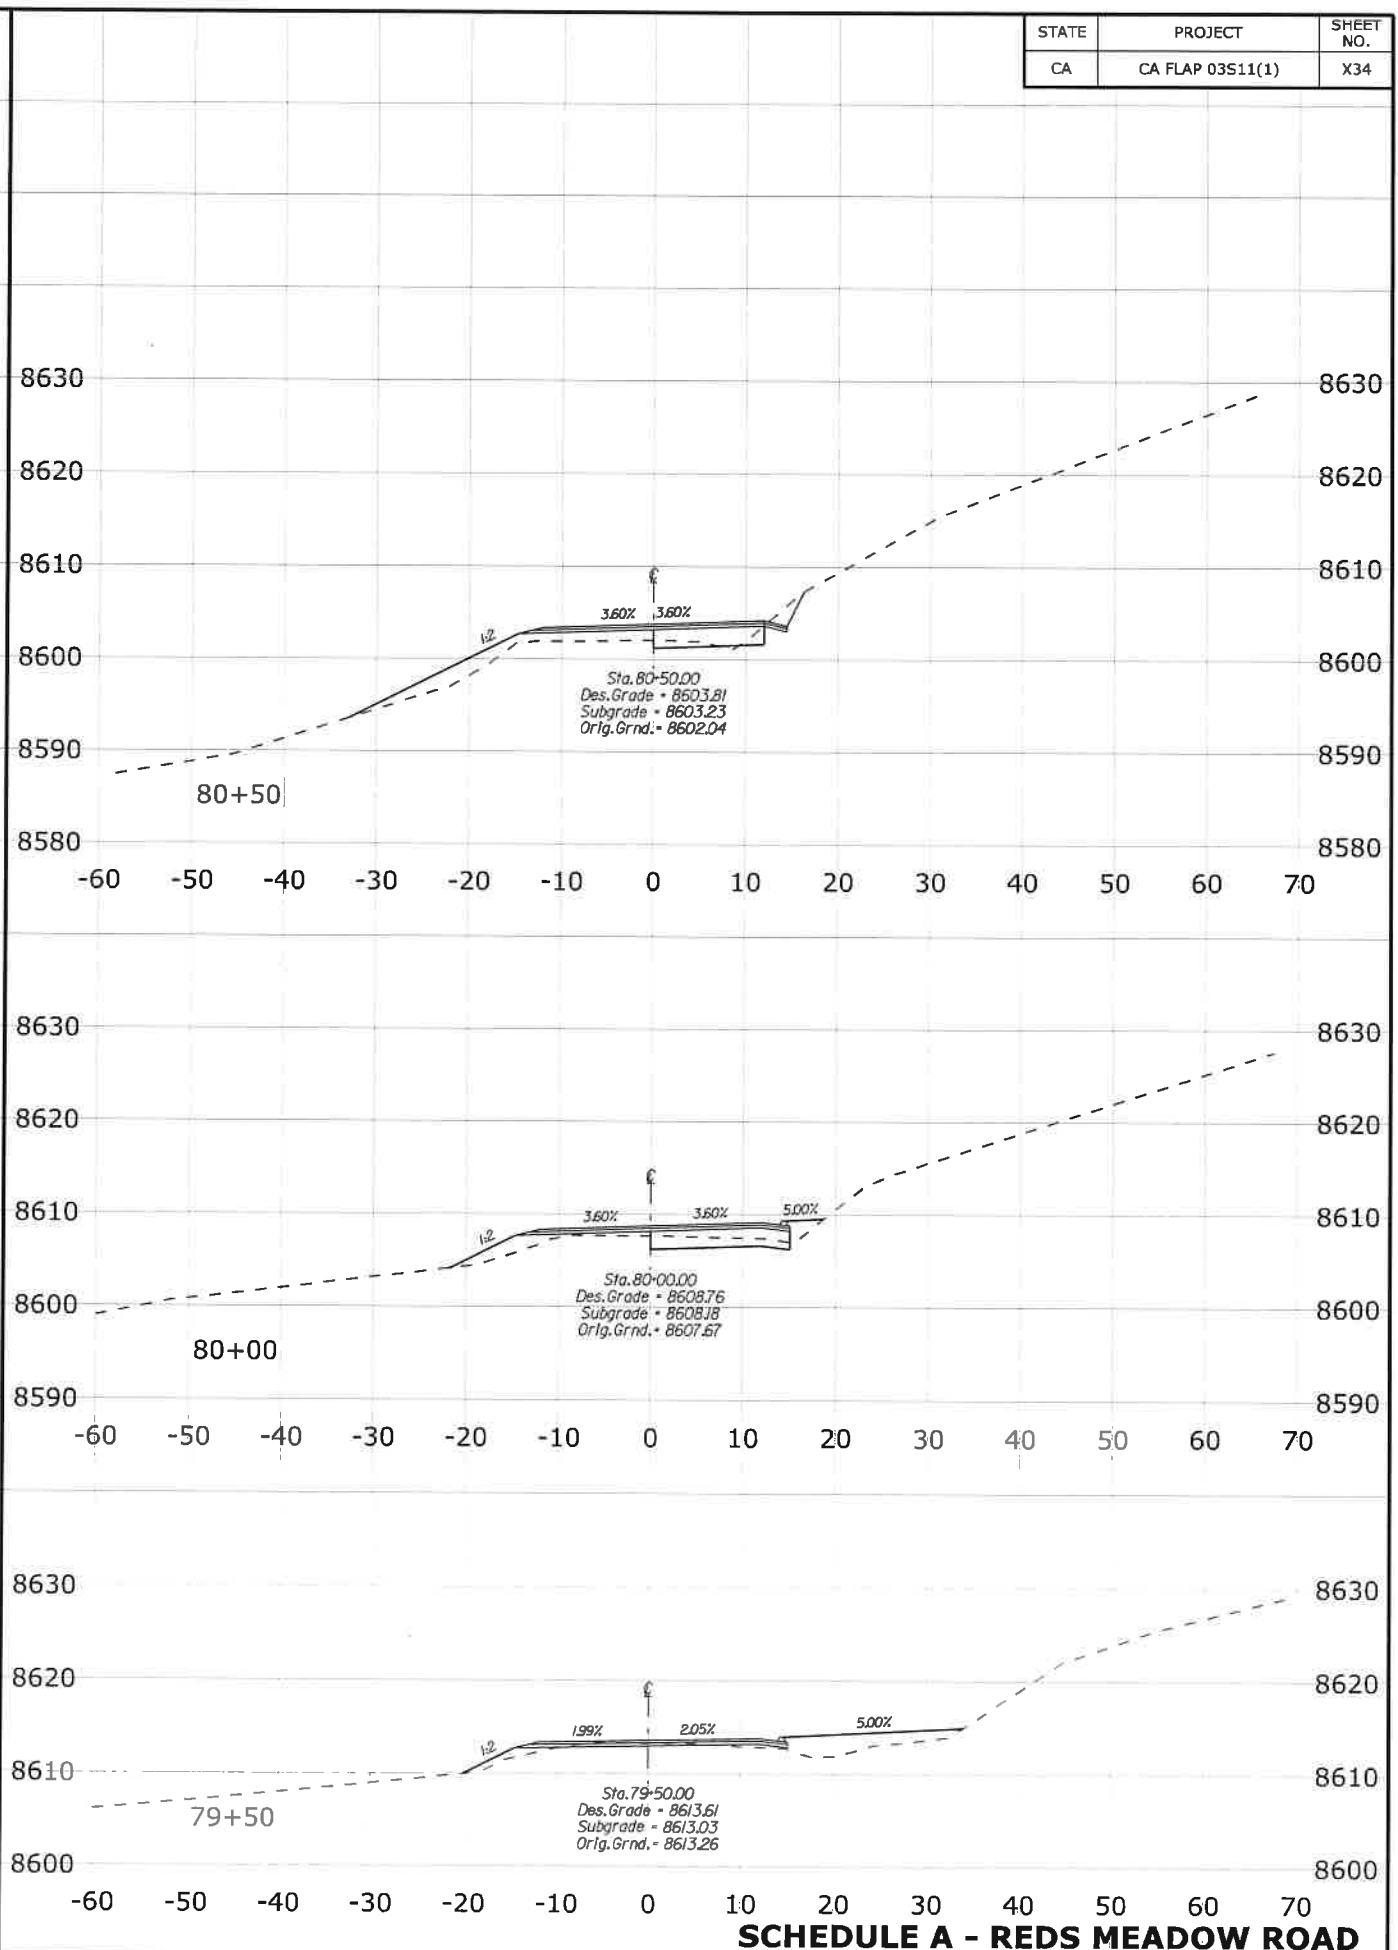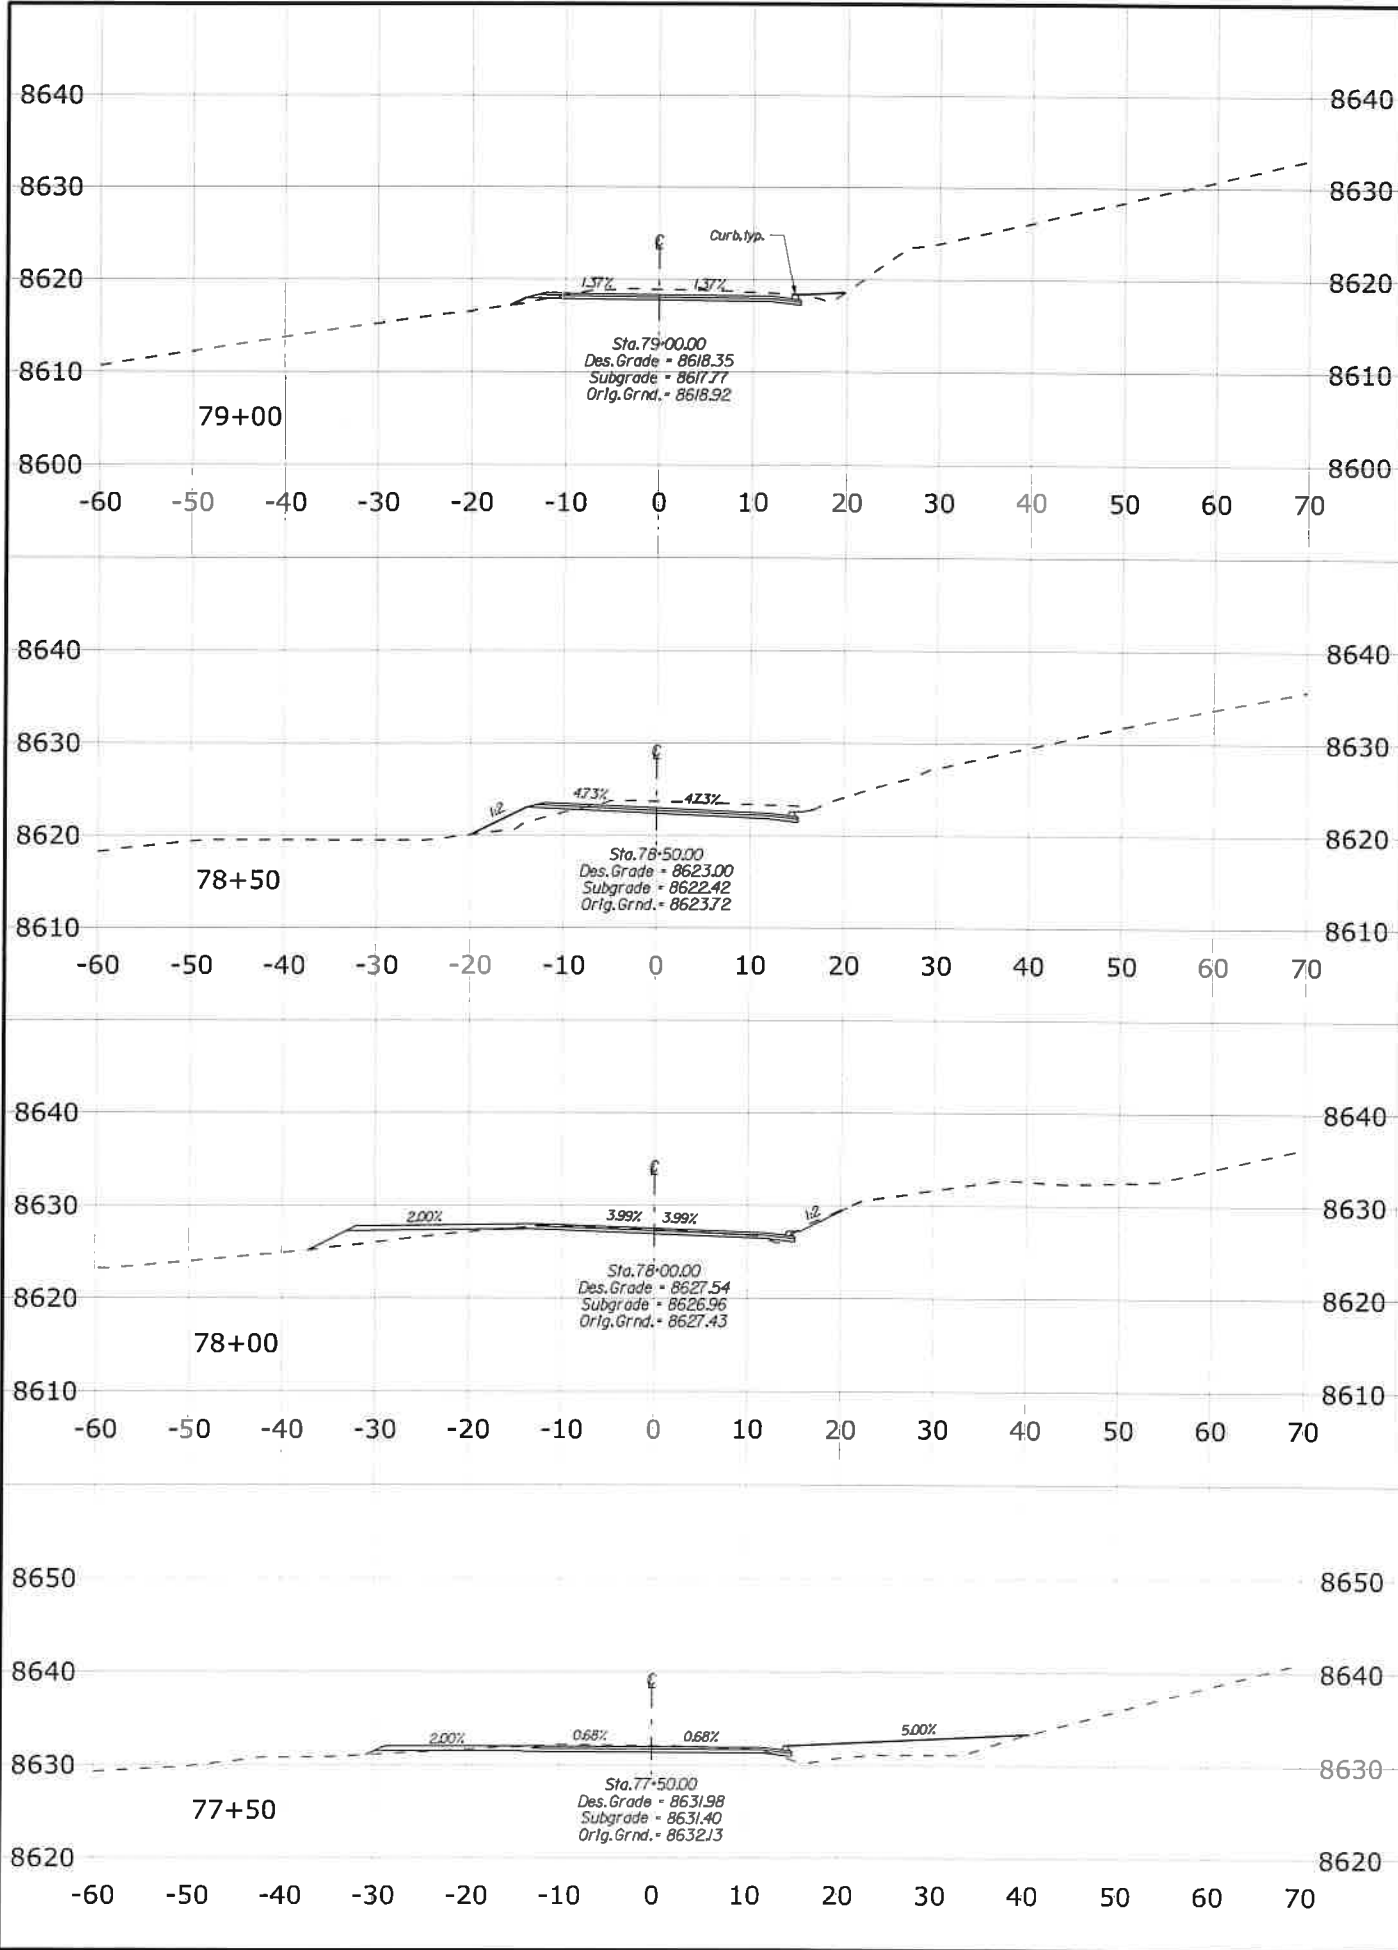

SCHEDULE A - REDS MEADOW ROAD





STATE	PROJECT	SHEET NO.
CA	CA FLAP 03S11(1)	X35

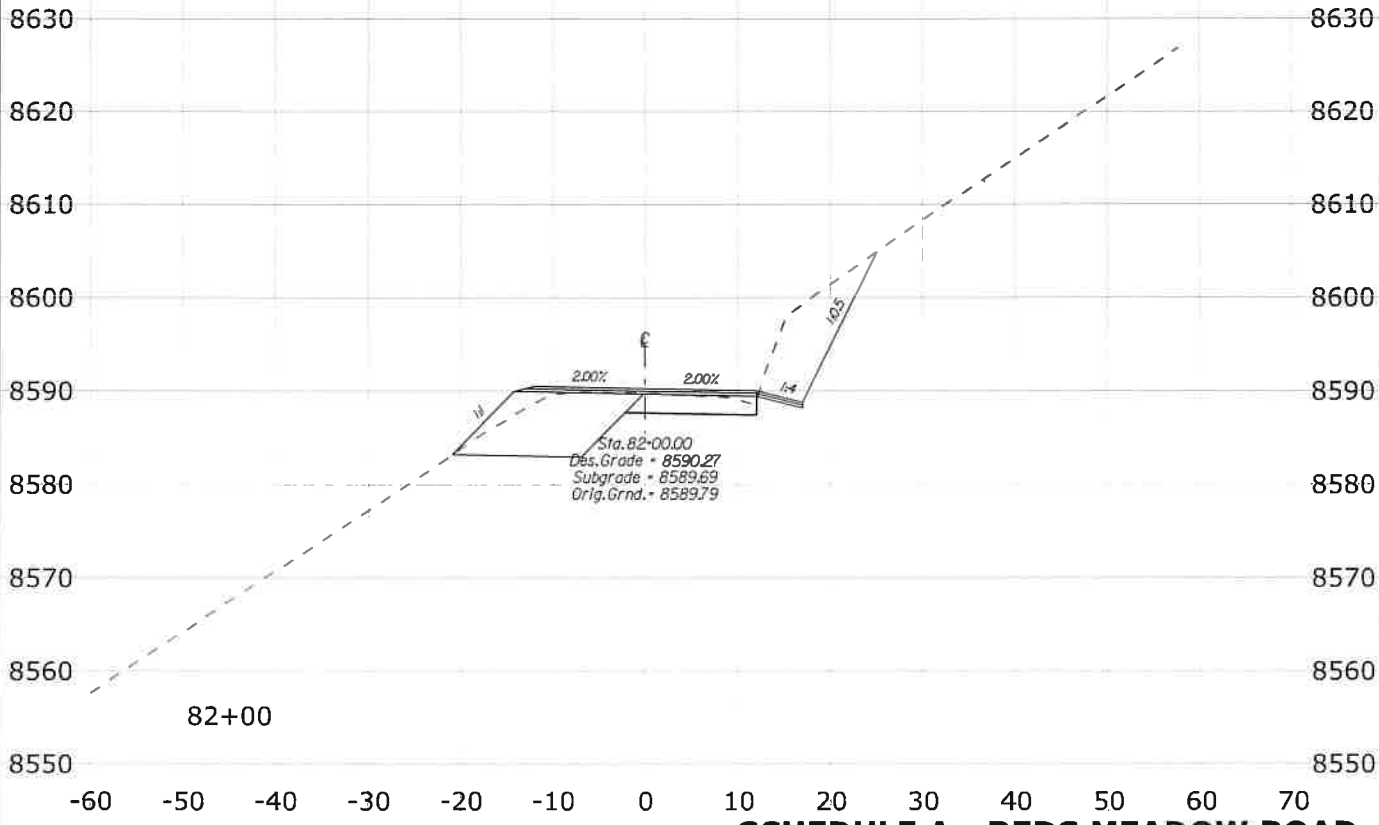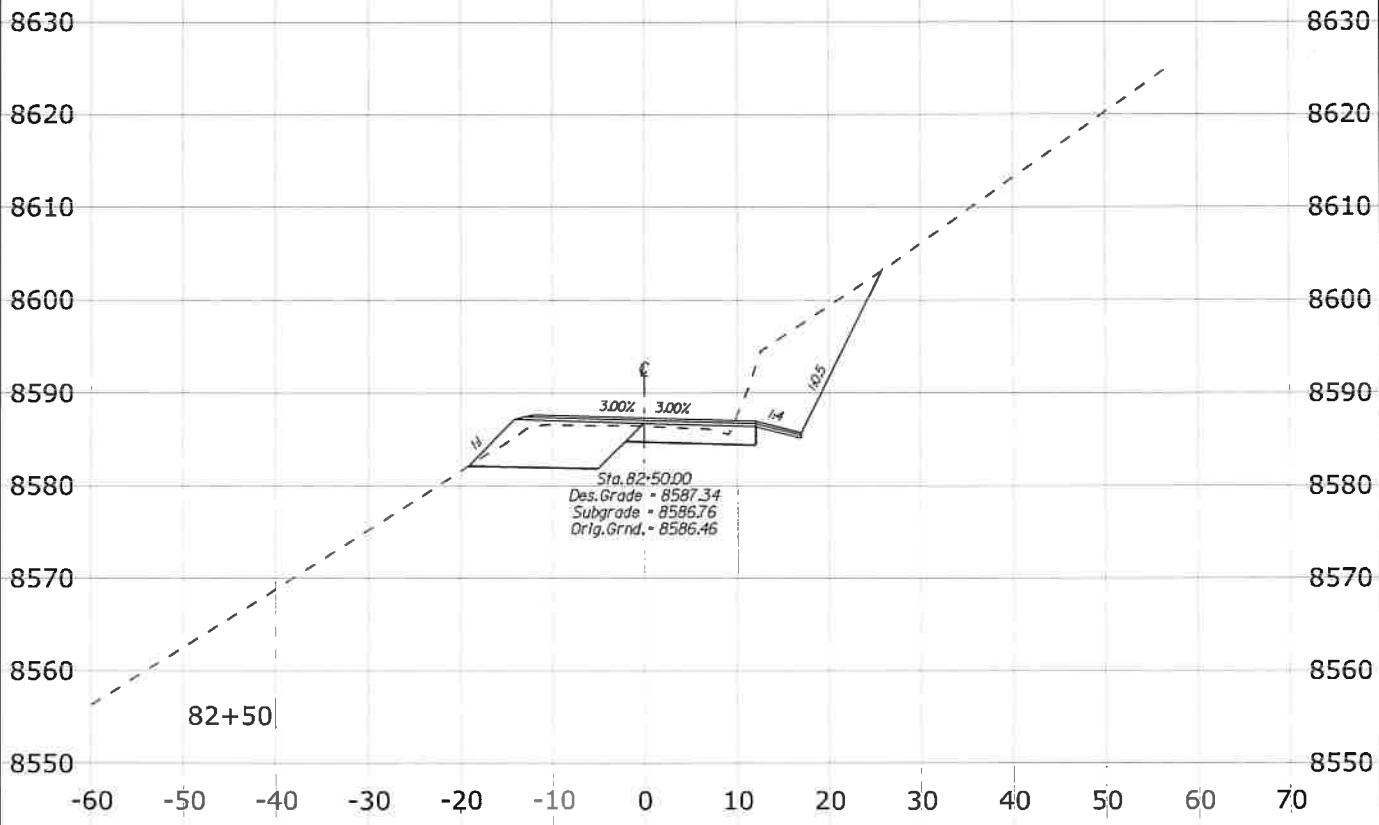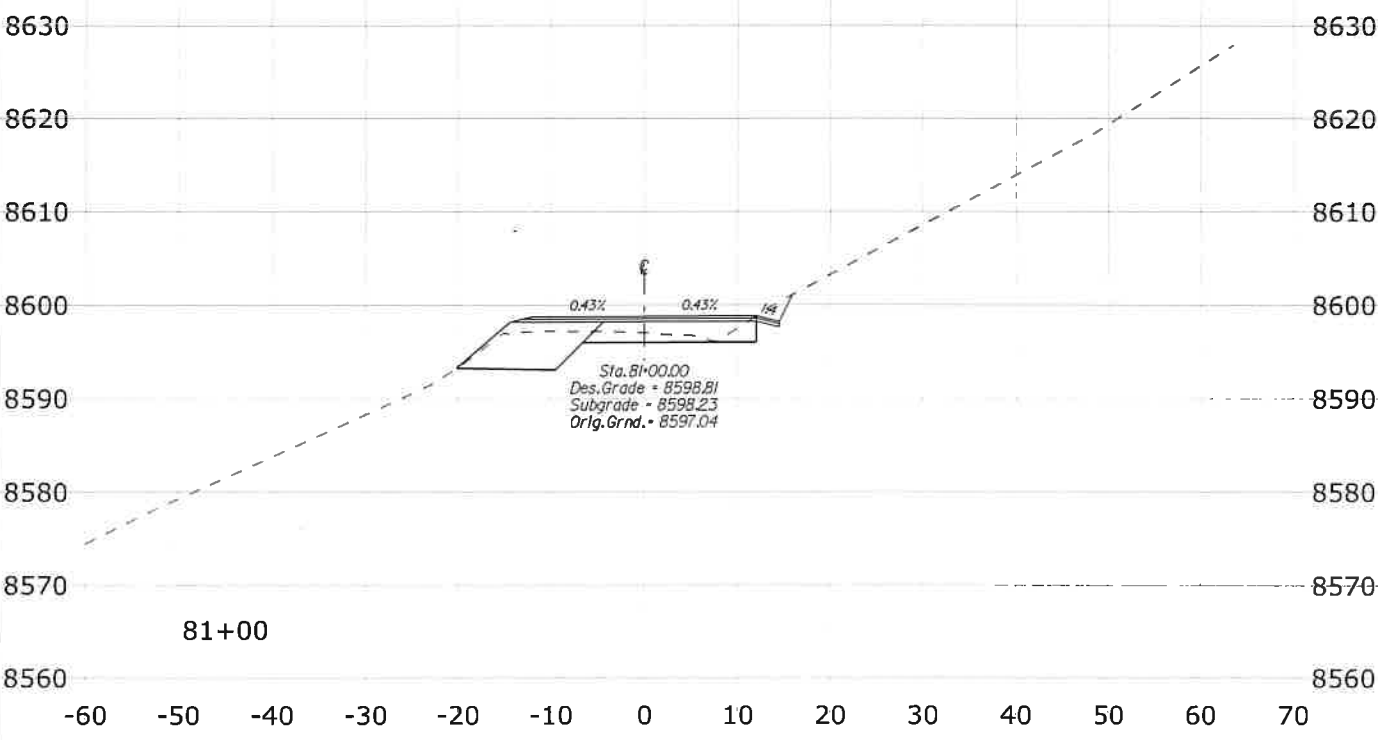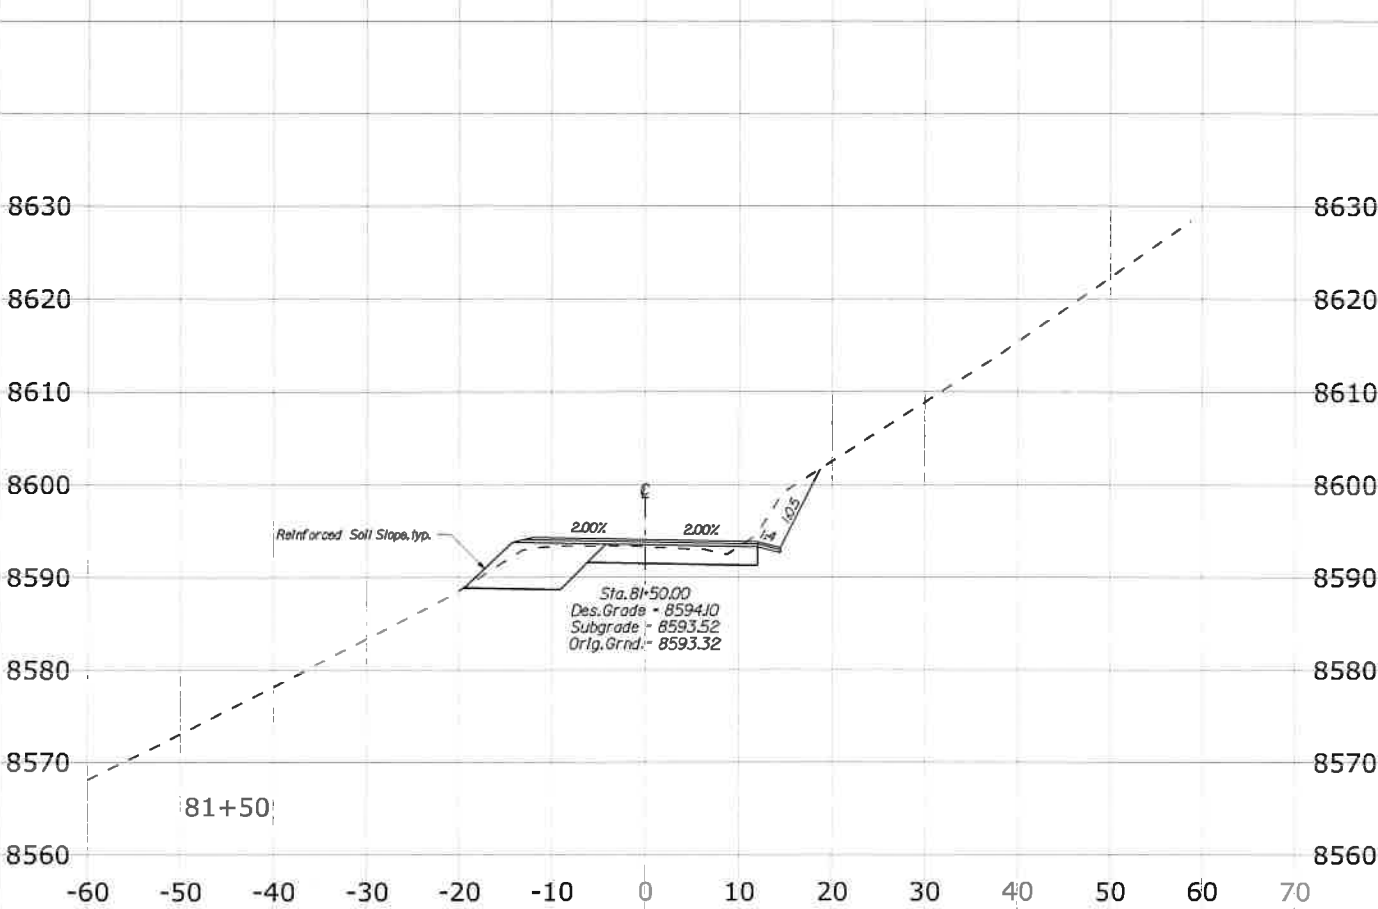

SCHEDULE A - REDS MEADOW ROAD

3/25/2021 3:04:23 PM \\lenpwp01\d8\pwworking\845981\484816_133\X34_XSEC_RM.dgn



STATE	PROJECT	SHEET NO.
CA	CA FLAP 03S11(1)	X36

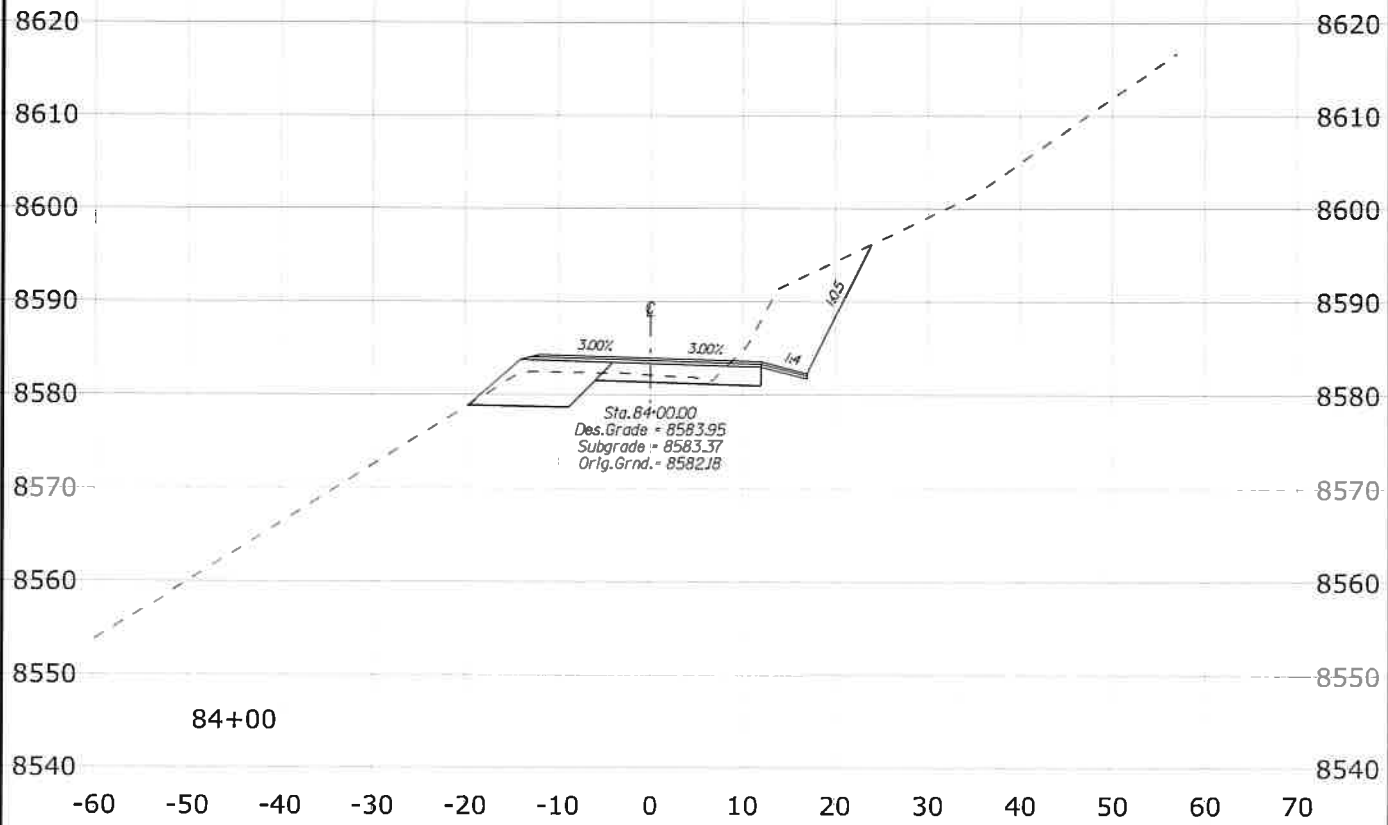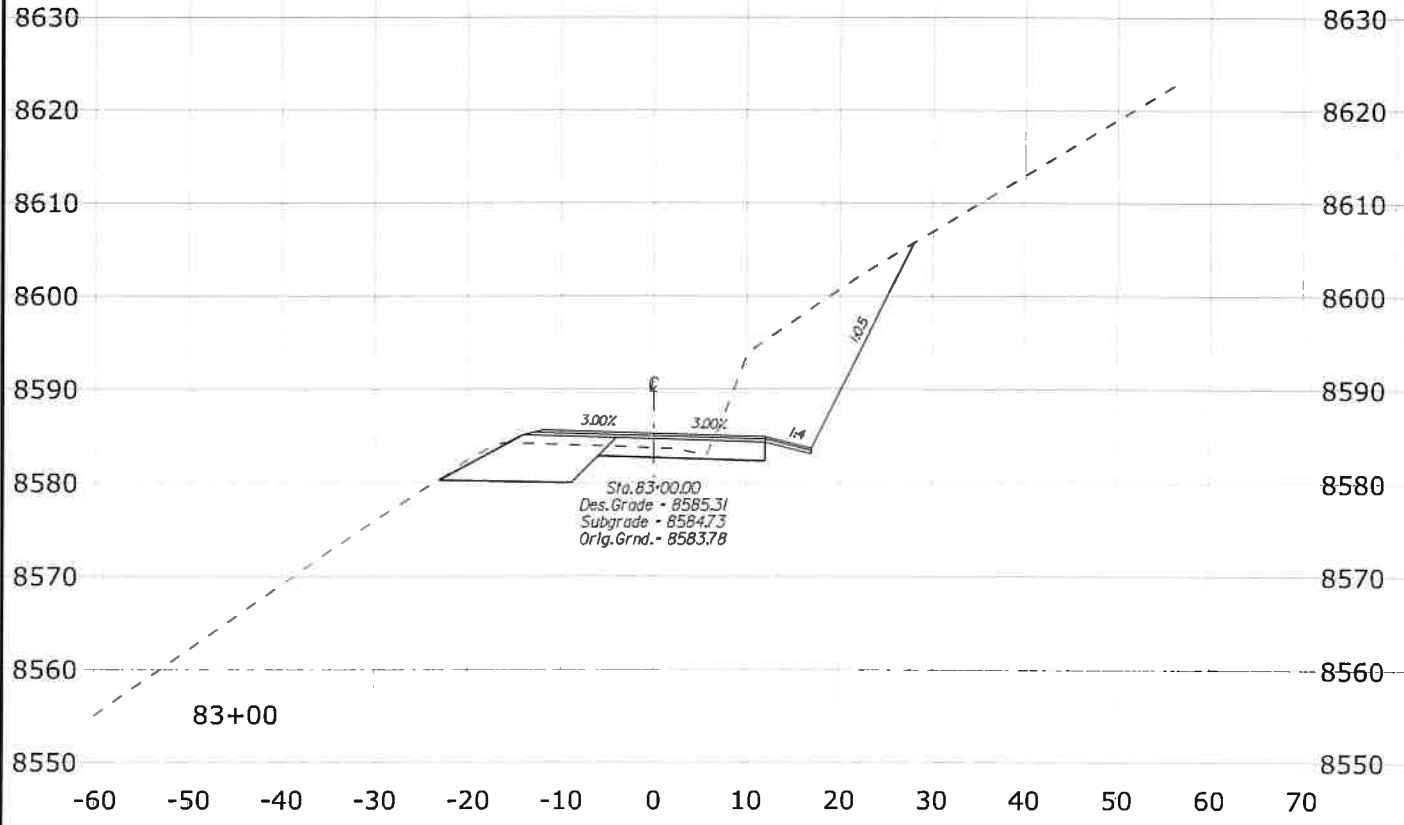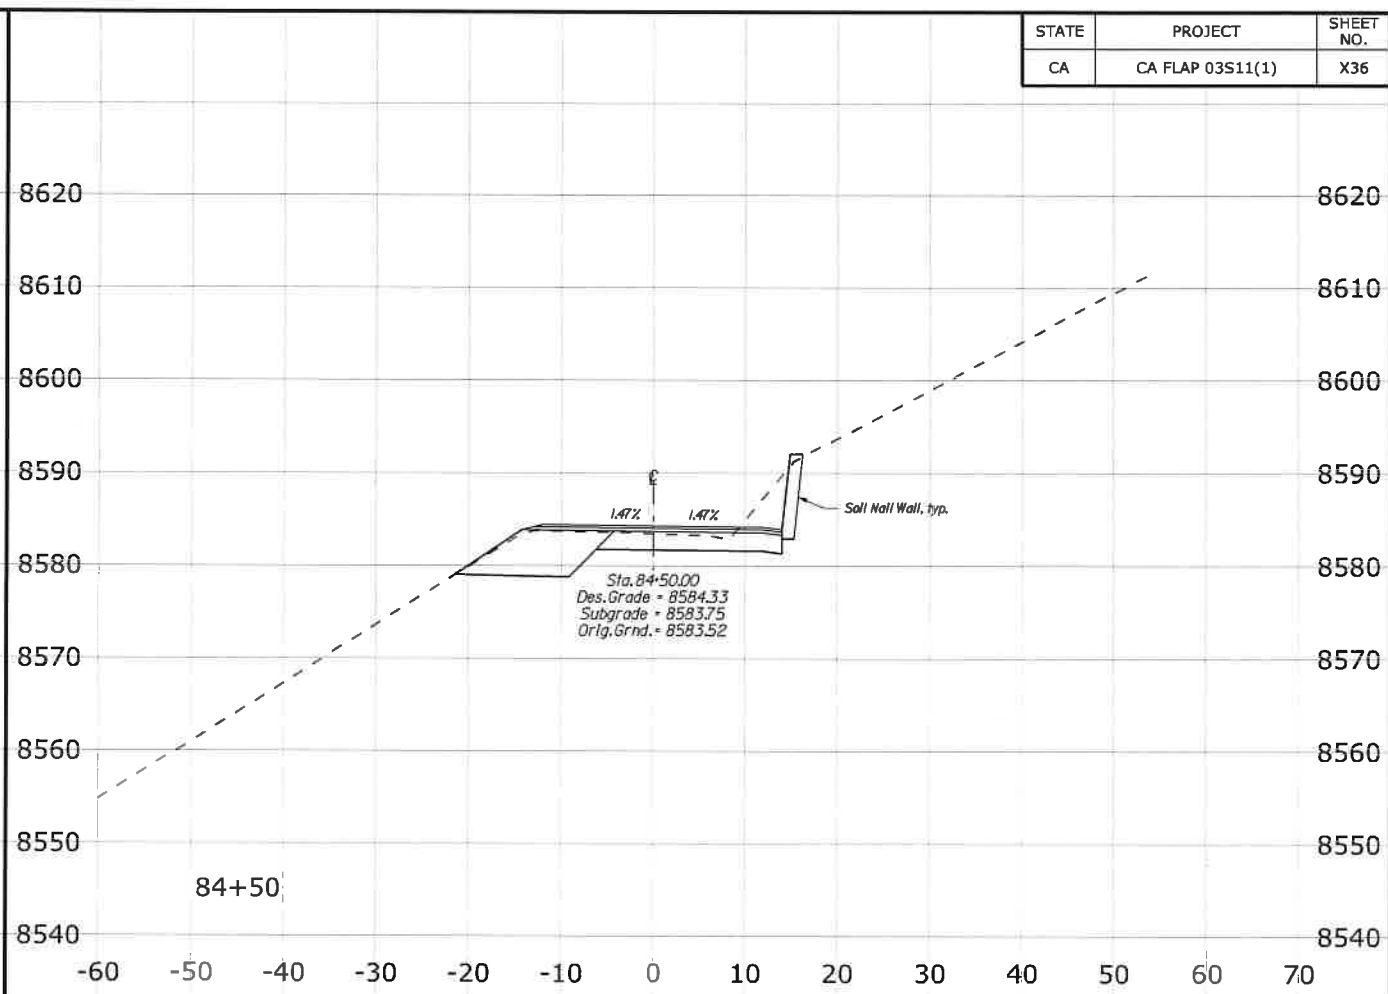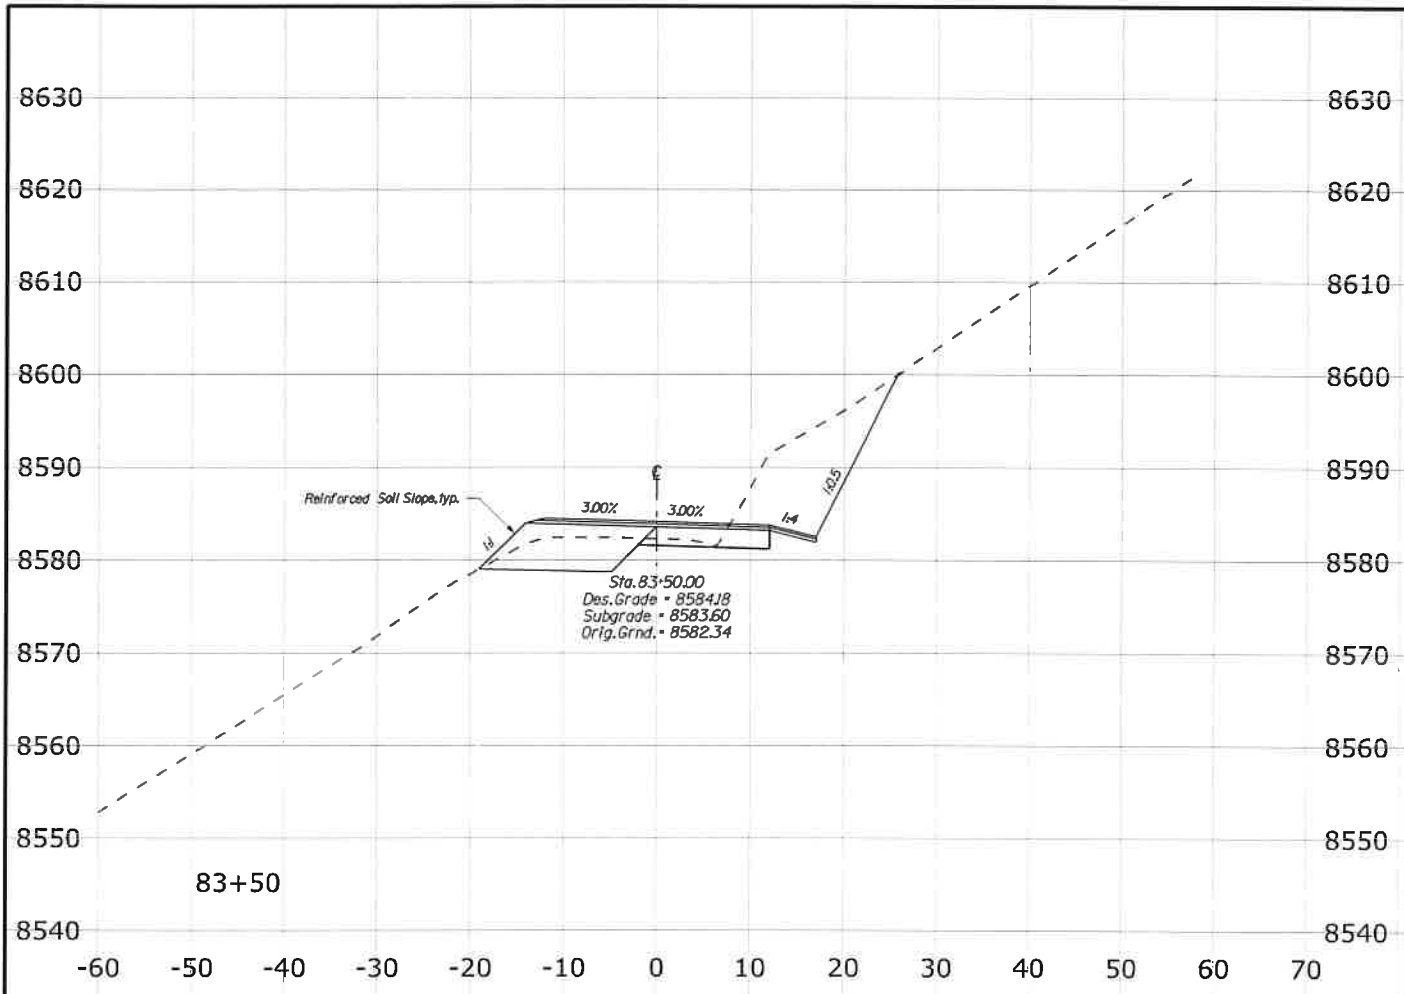





SCHEDULE A - REDS MEADOW ROAD

3/25/2021 3:03:43 PM \\denpwp01\dfs\pwc\working\845981\484816_131\X35_XSEC_RM.dgn

STATE	PROJECT	SHEET NO.
CA	CA FLAP 03S11(1)	X37

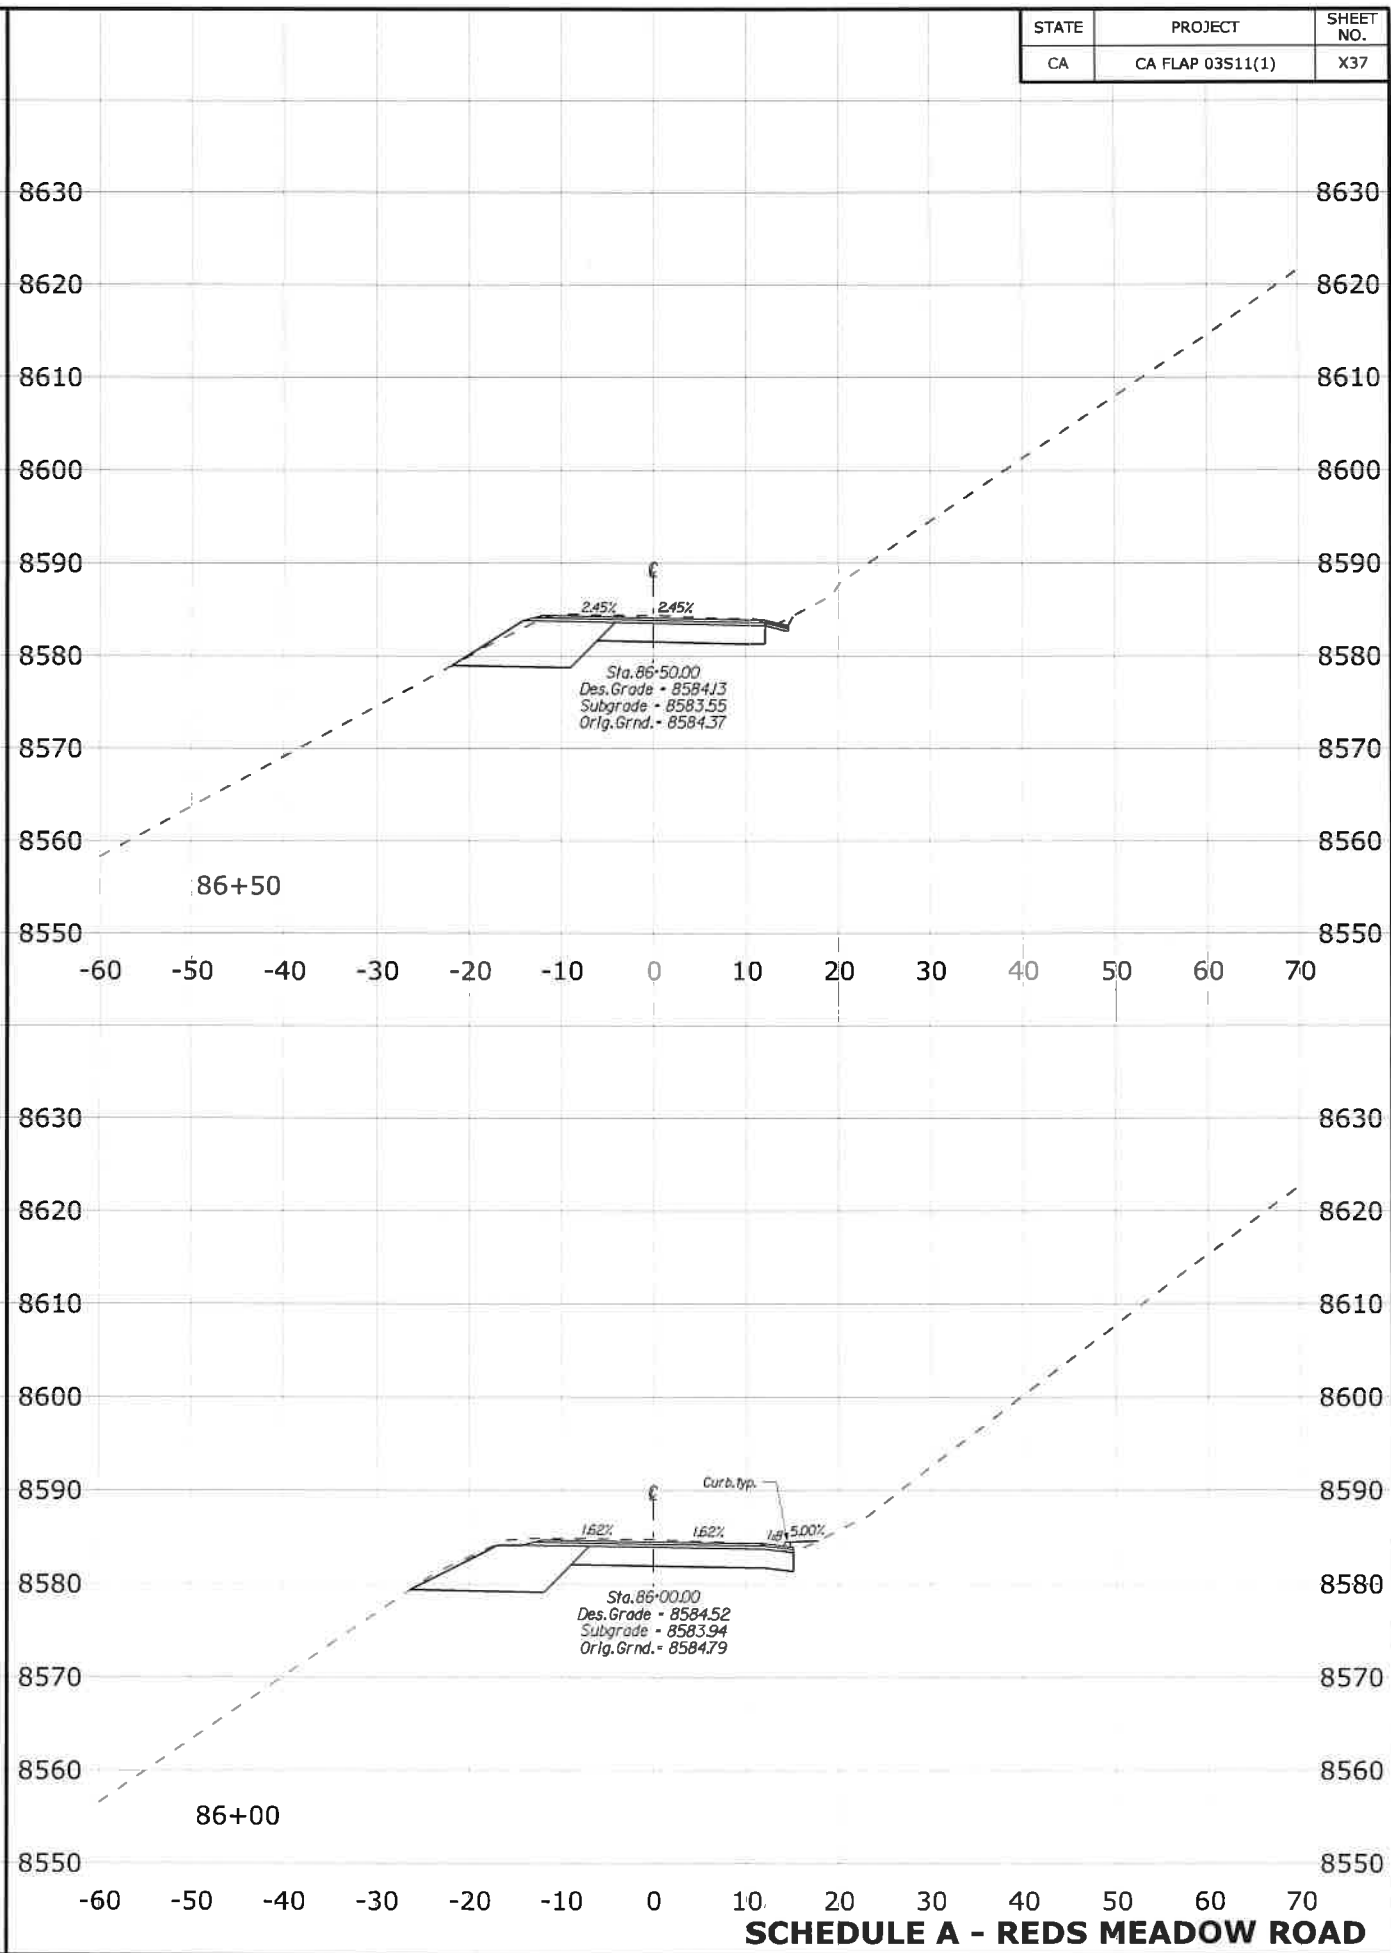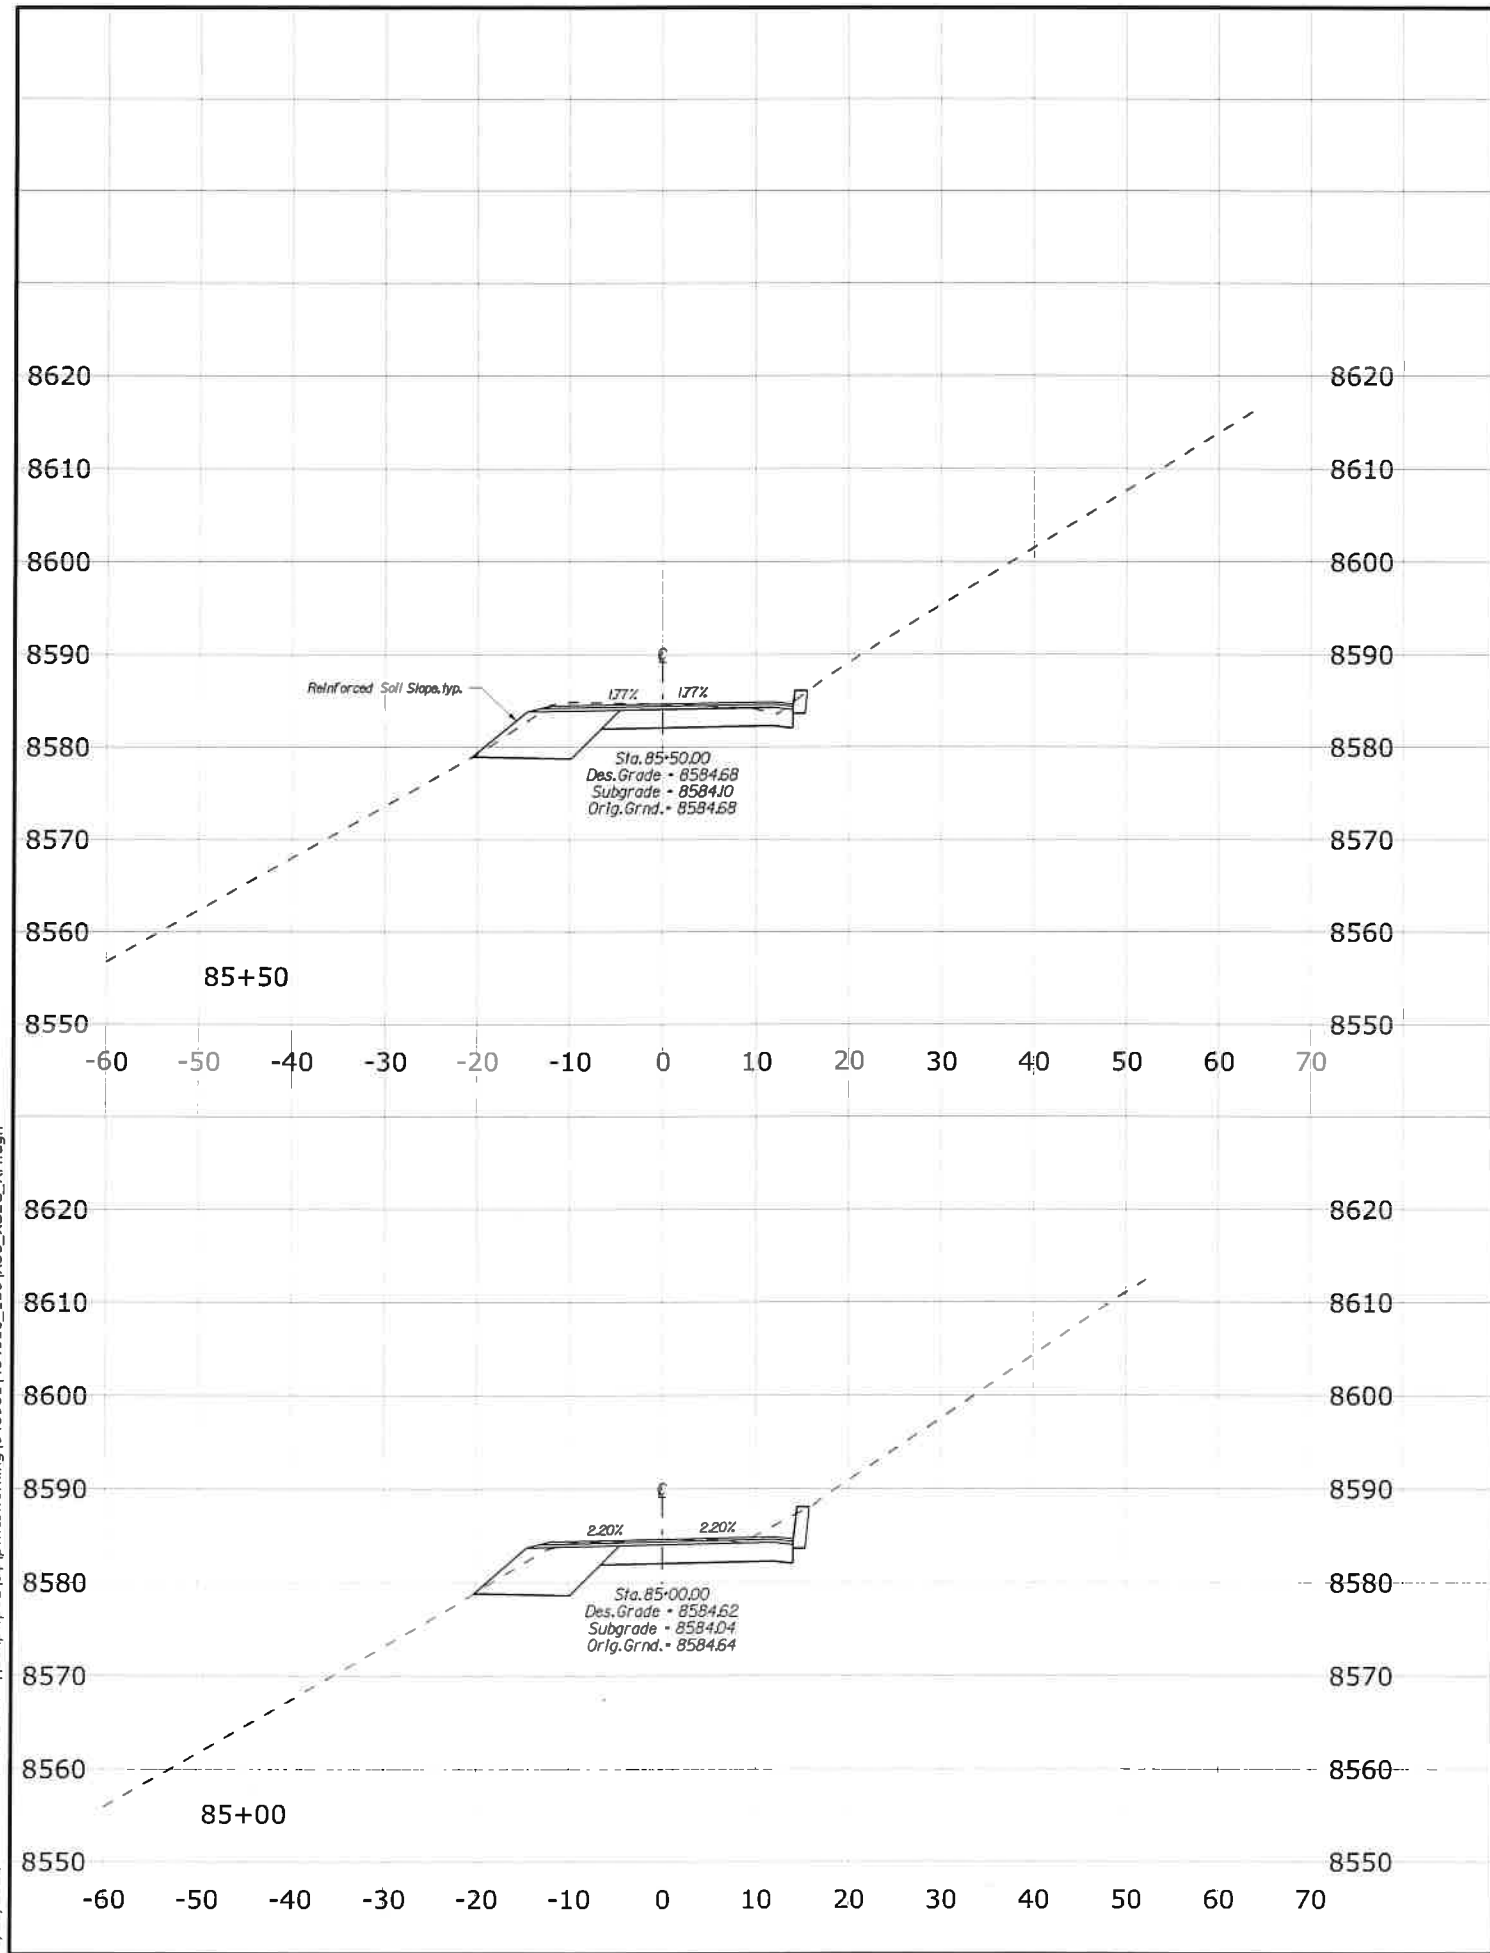





STATE	PROJECT	SHEET NO.
CA	CA FLAP 03S11(1)	X38

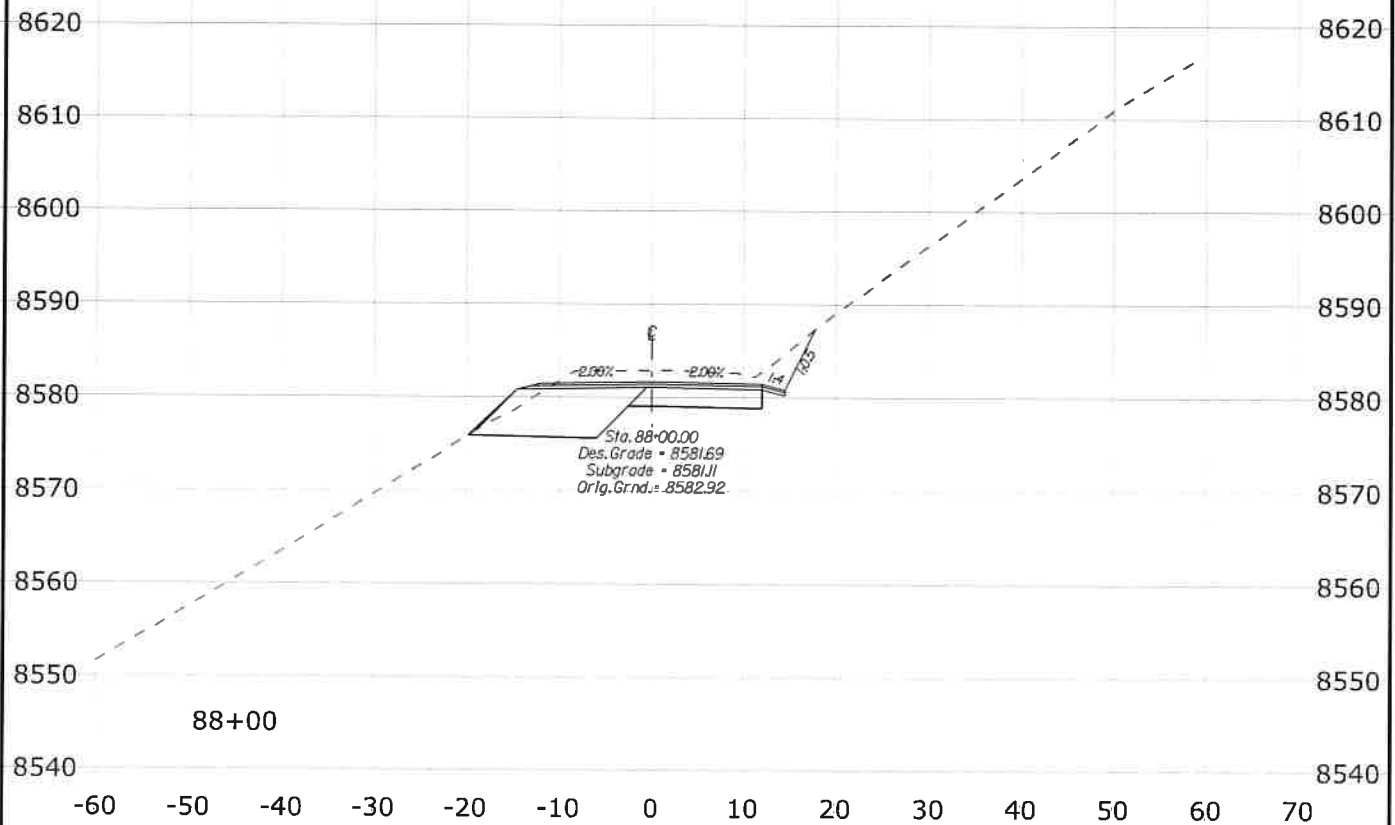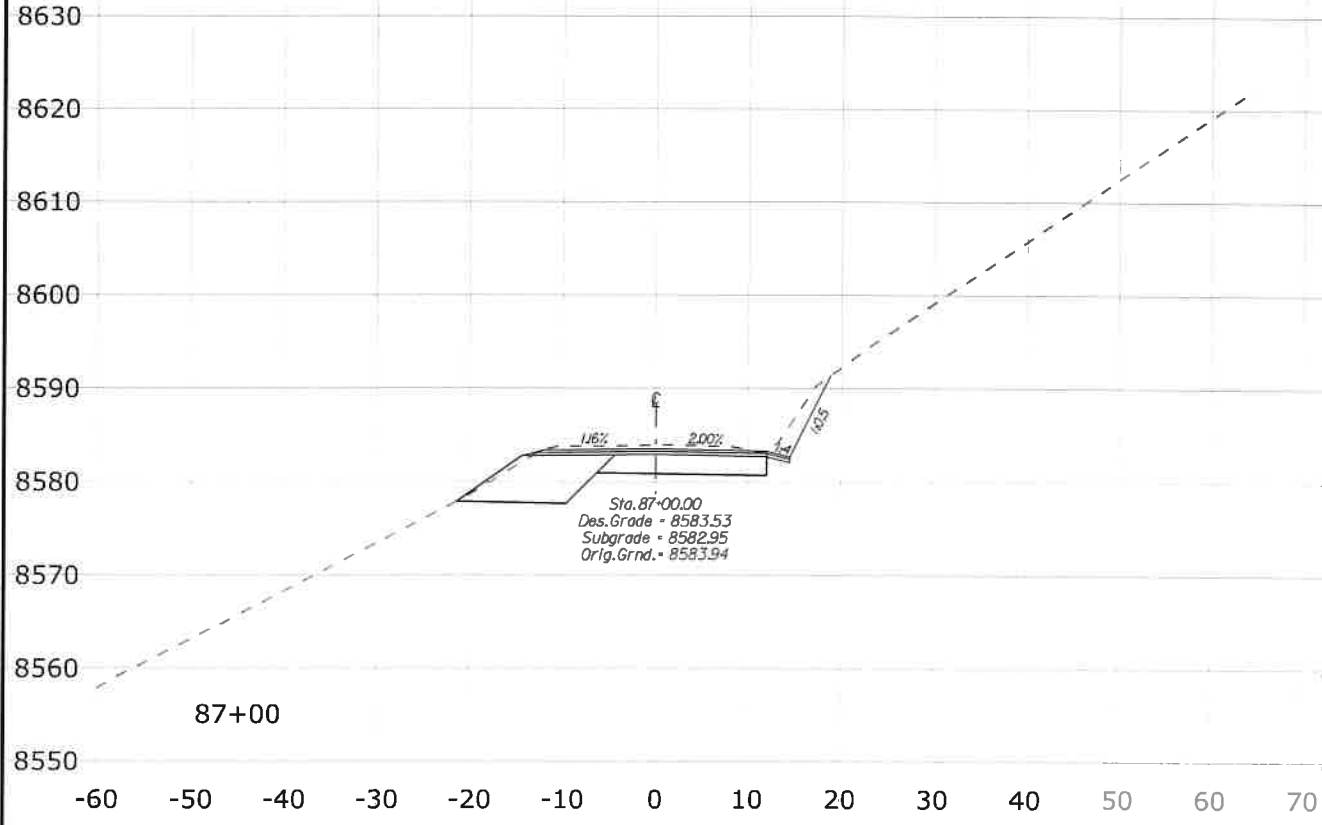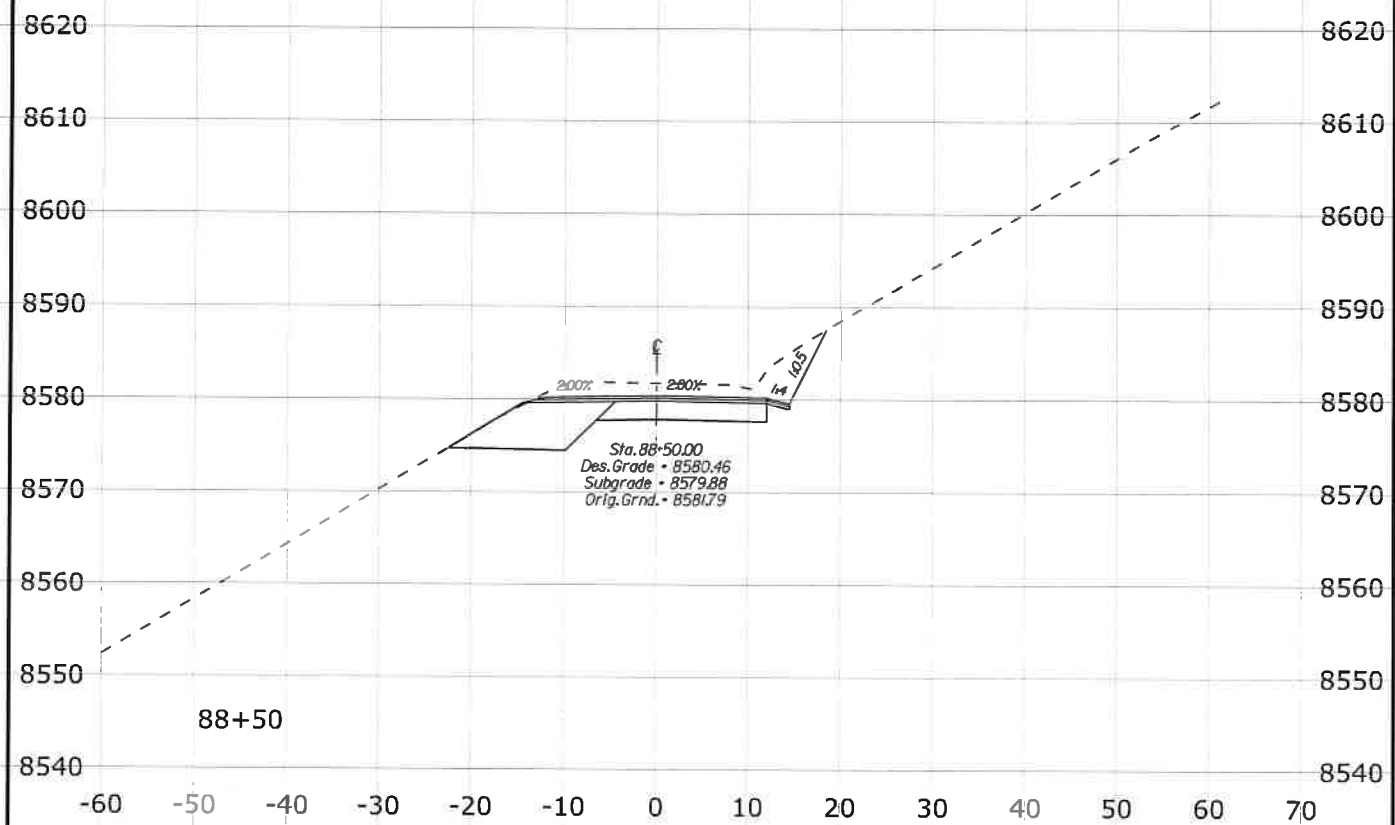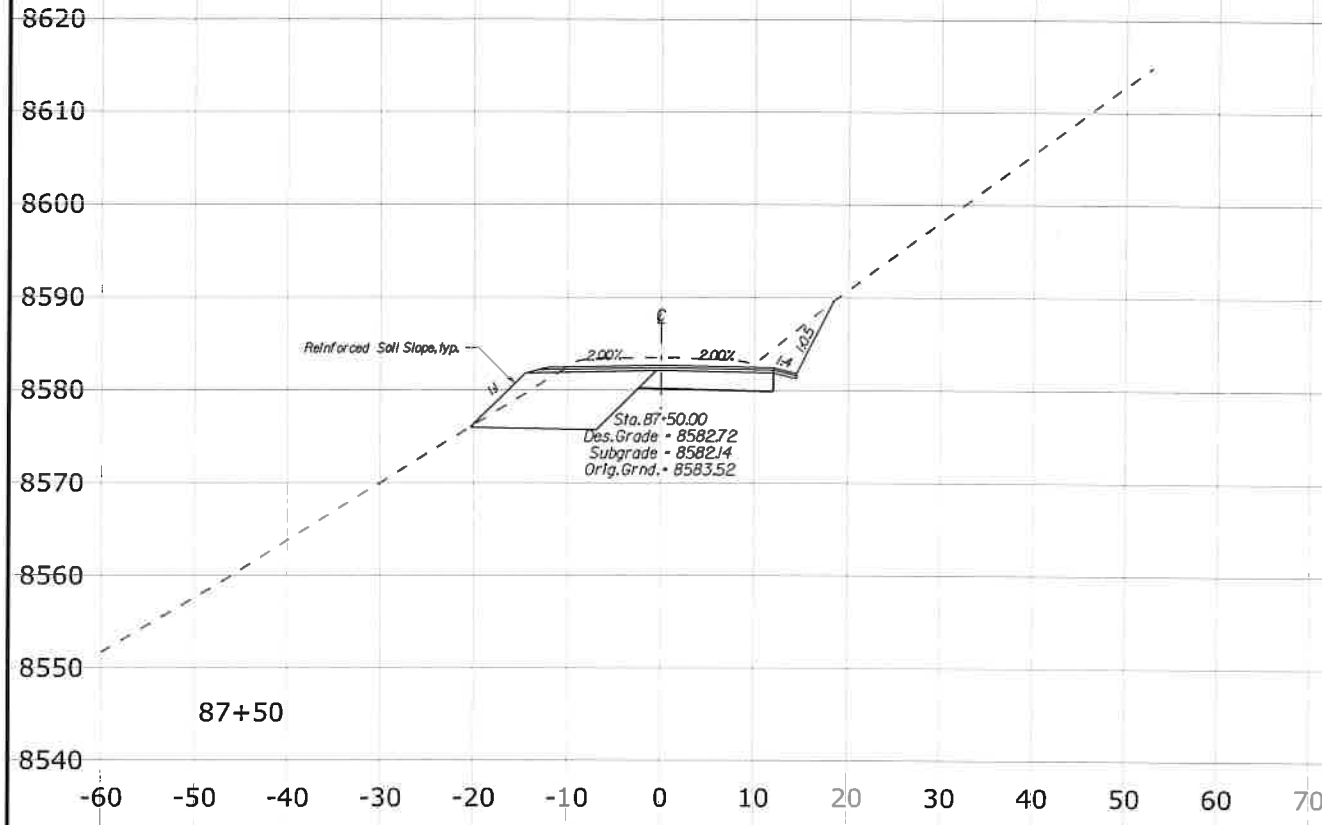

SCHEDULE A - REDS MEADOW ROAD

3/25/2021 3:03:54 PM \\denpwp01\dwg\pwworking\845981\484816_128\X37_XSEC_RM.dgn





STATE	PROJECT	SHEET NO.
CA	CA FLAP 03511(1)	X39

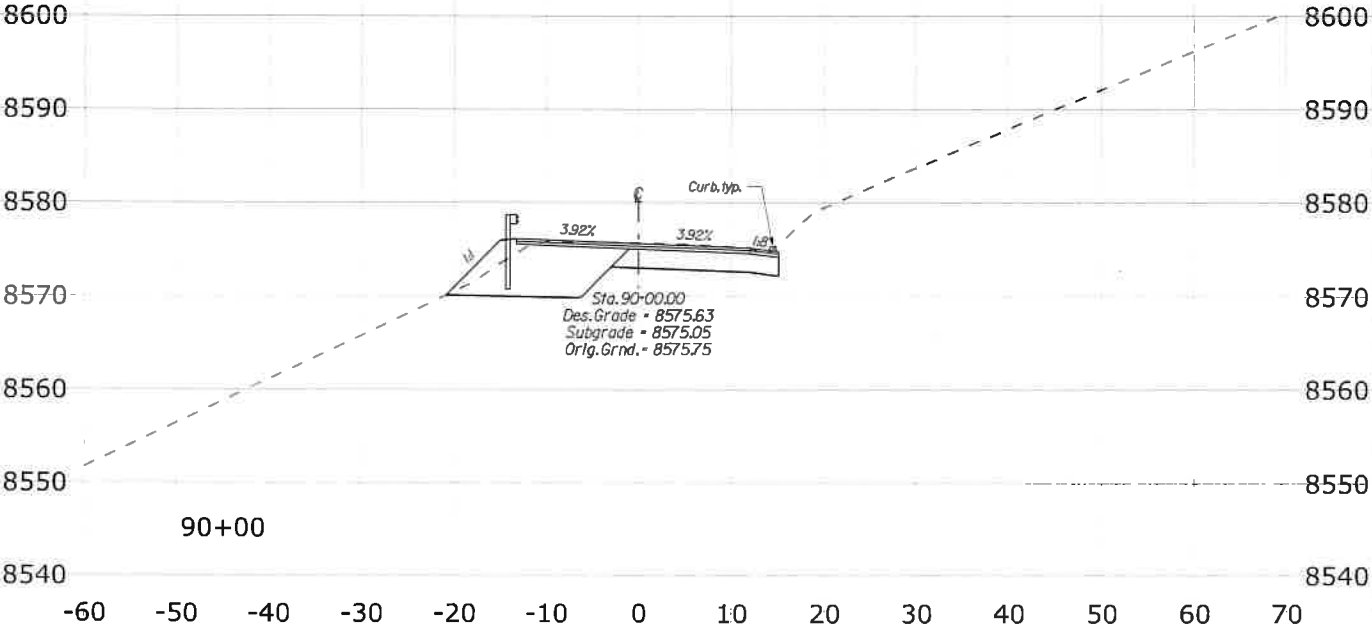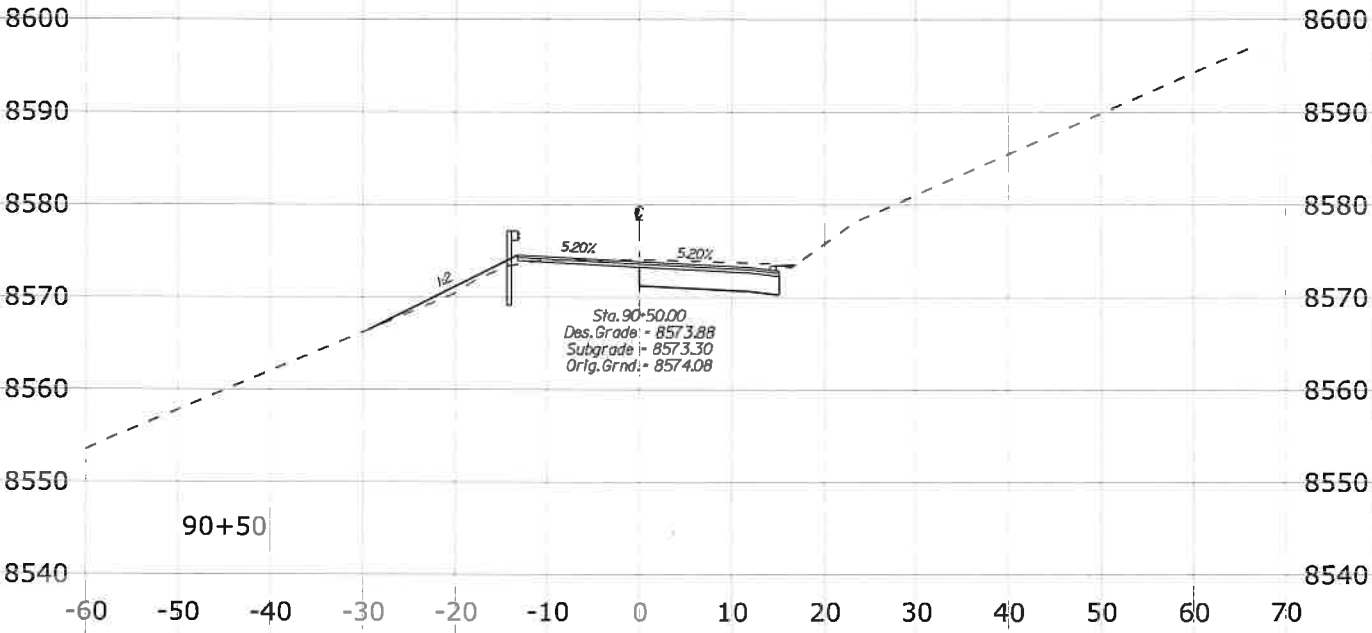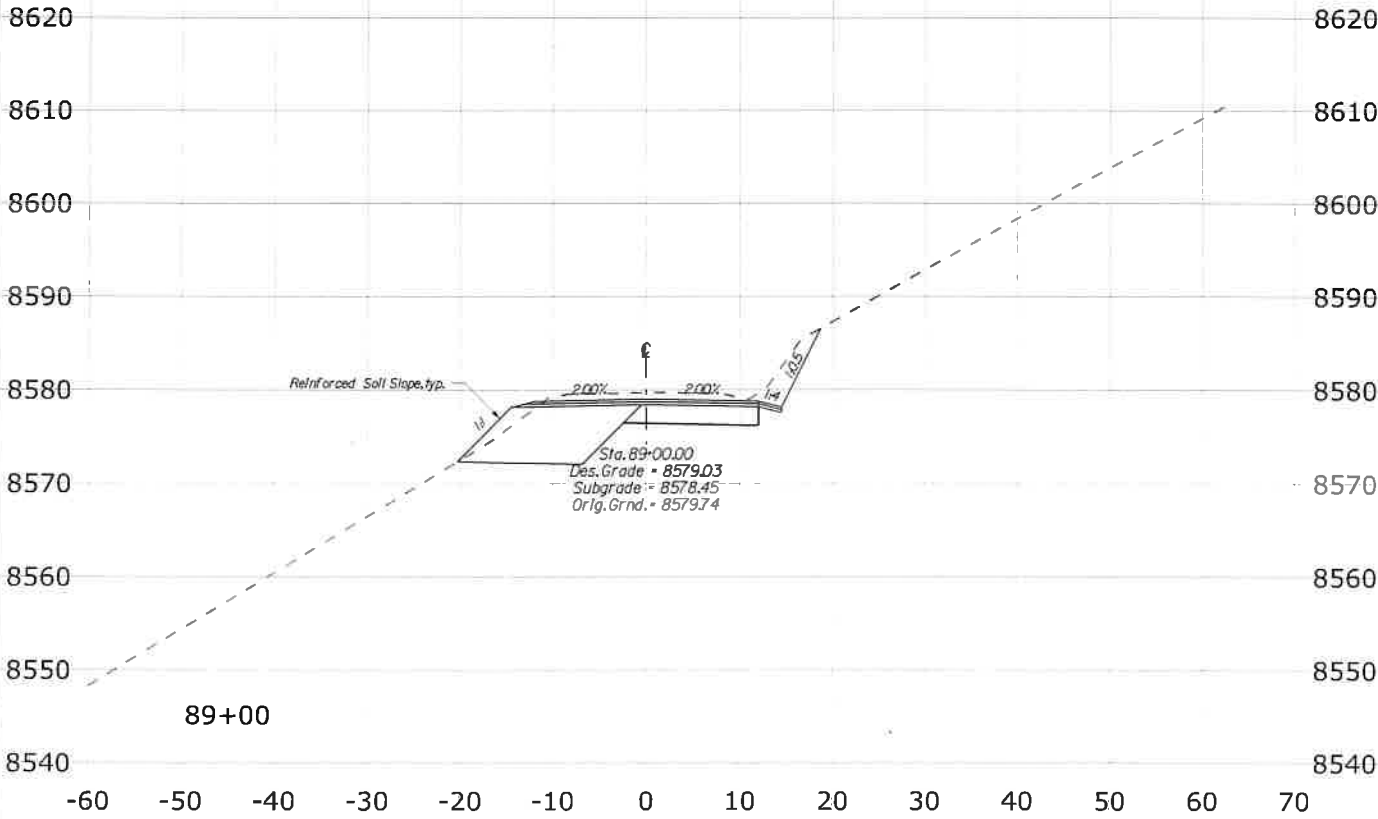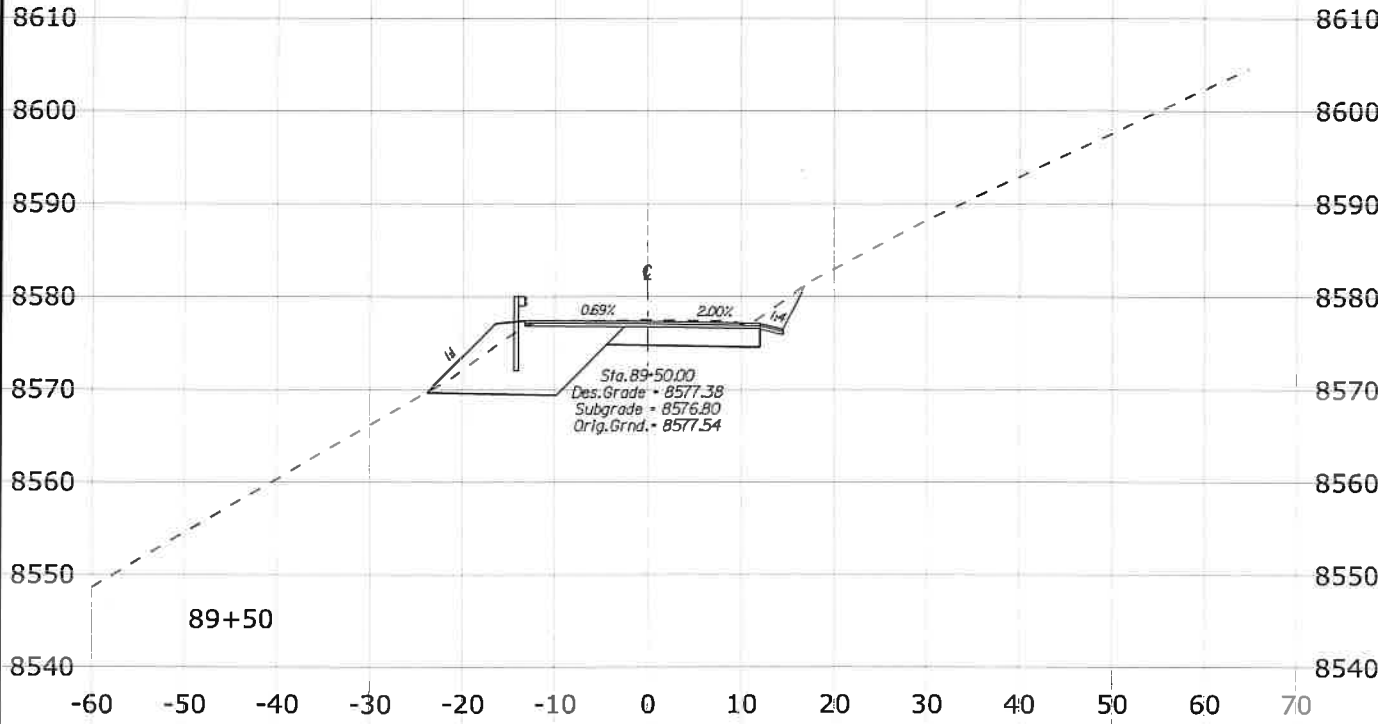

SCHEDULE A - REDS MEADOW ROAD

3/25/2021 3:03:53 PM \\denpwp01\dsp\pwworking\845981\484816_126\X39_XSEC_RM.dgn



STATE	PROJECT	SHEET NO.
CA	CA FLAP 03S11(1)	X40

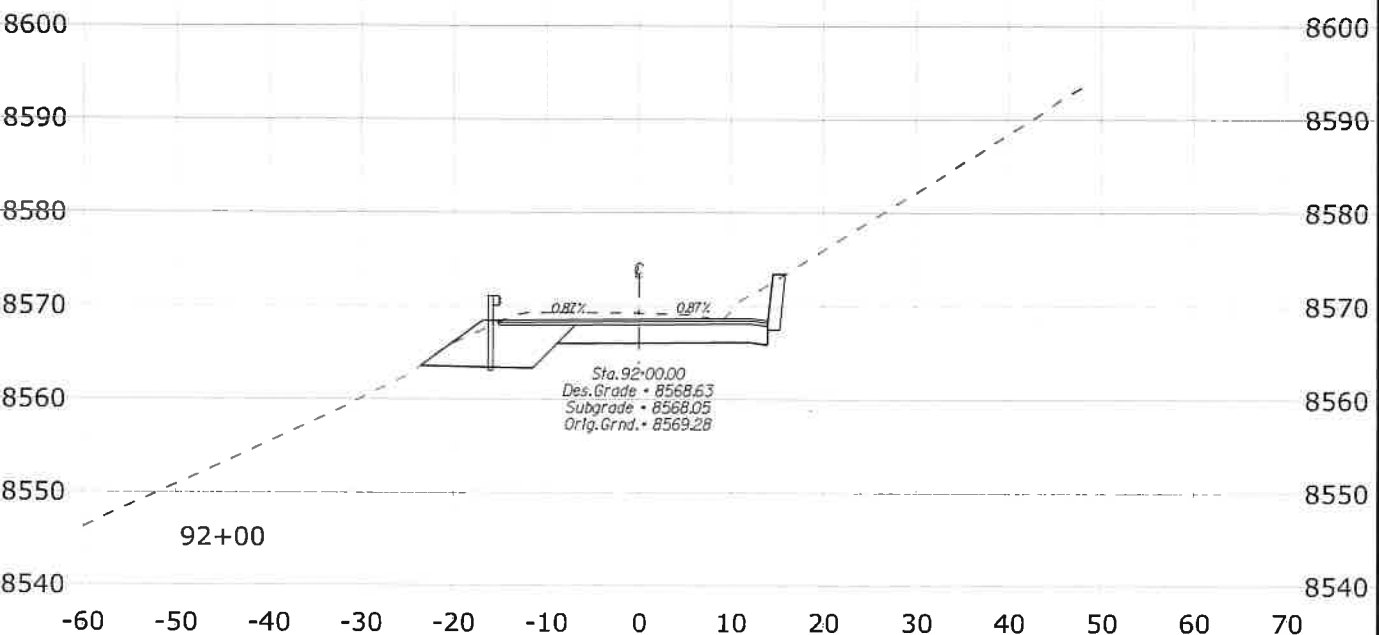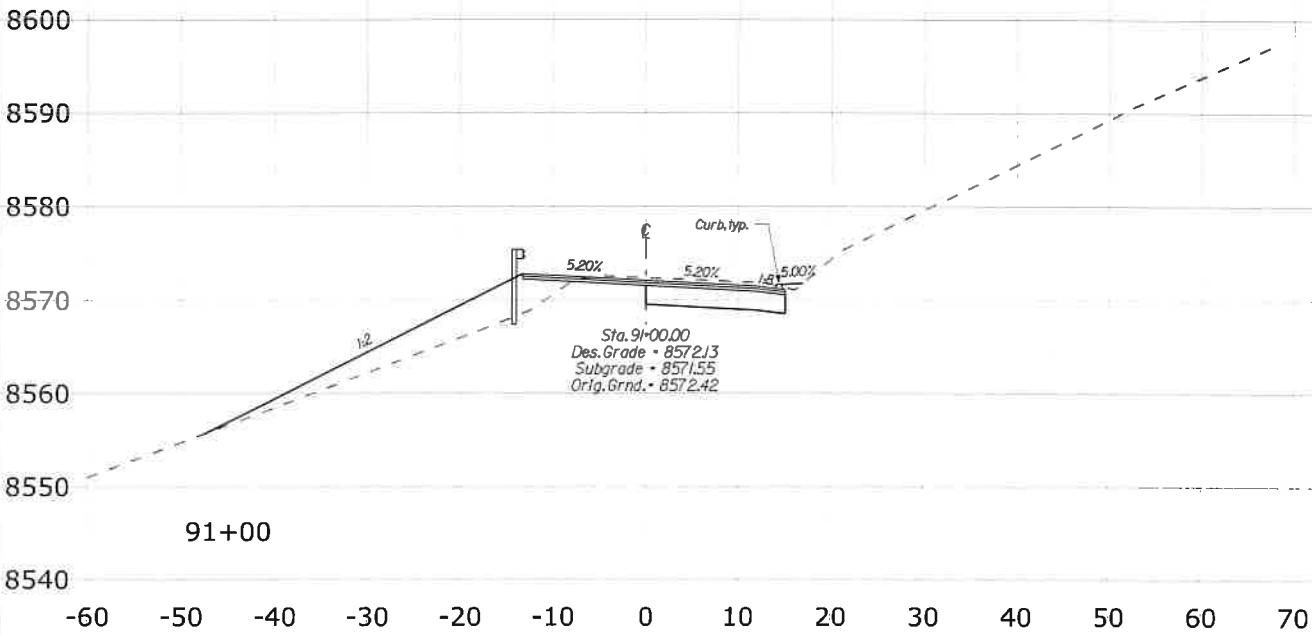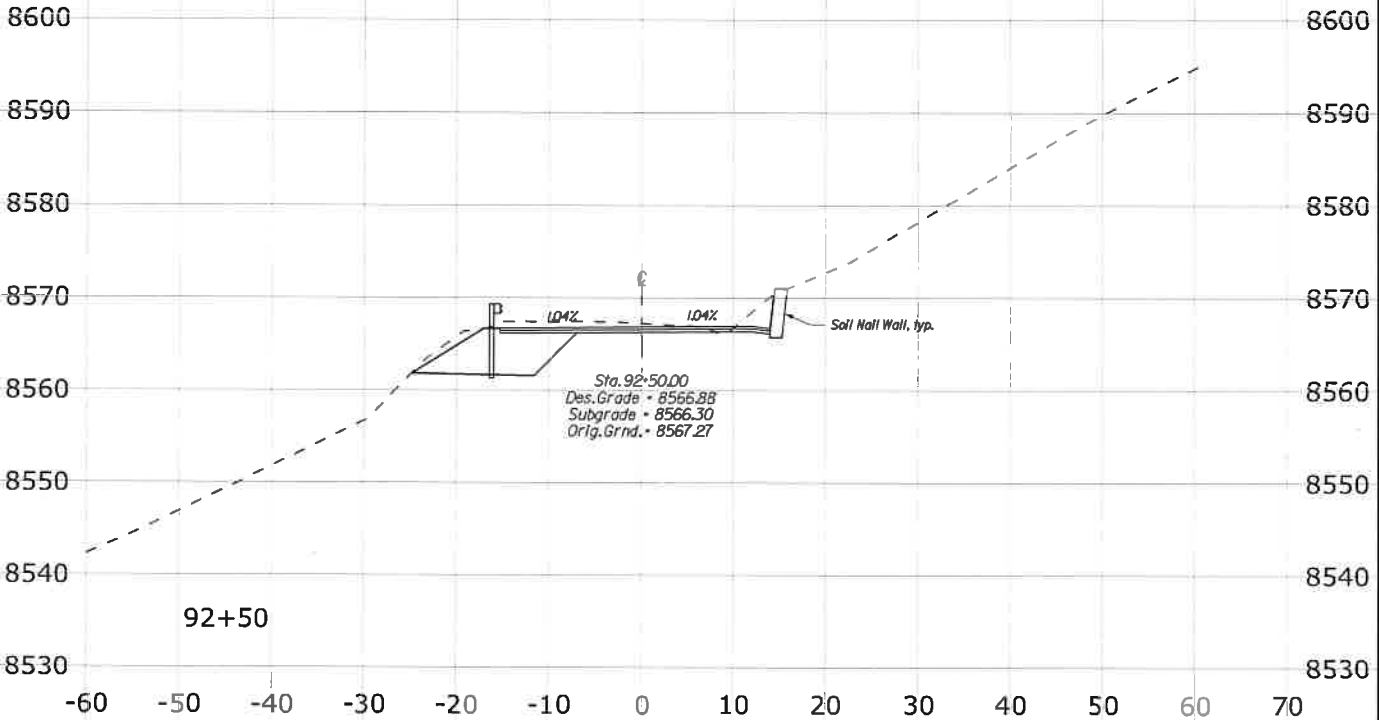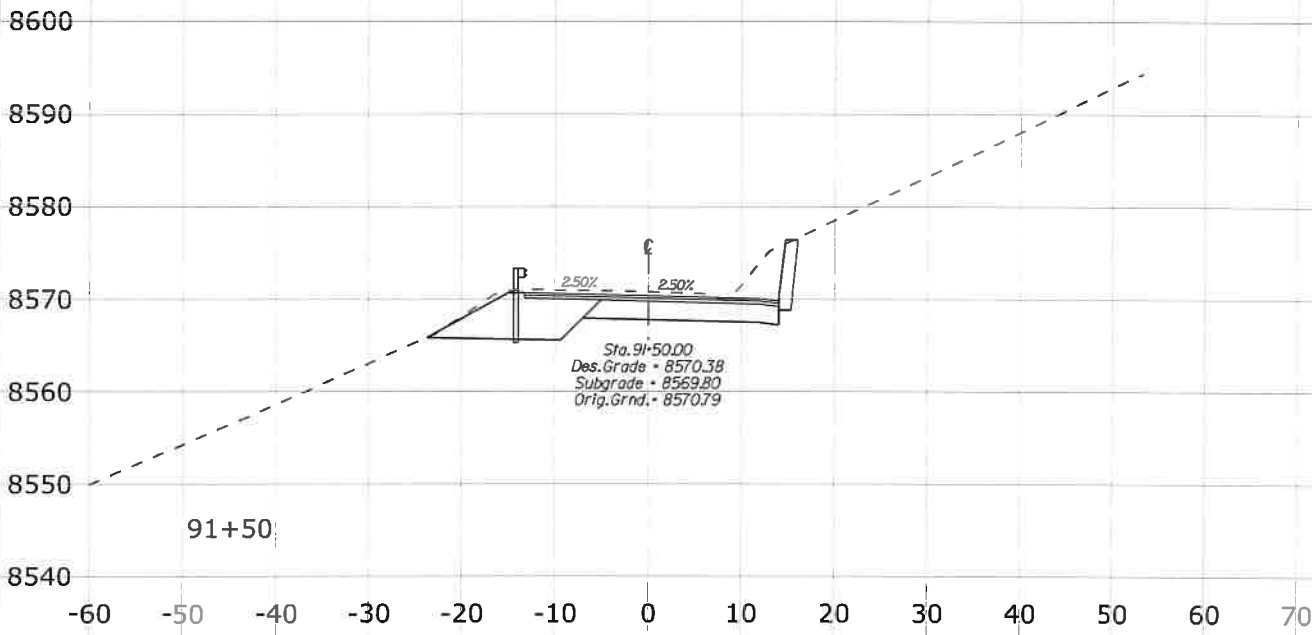





SCHEDULE A - REDS MEADOW ROAD

3/25/2021 3:03:59 PM \\denpwp01\id\p\w\c\working\845981\484816_125\X39_XSEC_RM.dgn

STATE	PROJECT	SHEET NO.
CA	CA FLAP 03S11(1)	X41

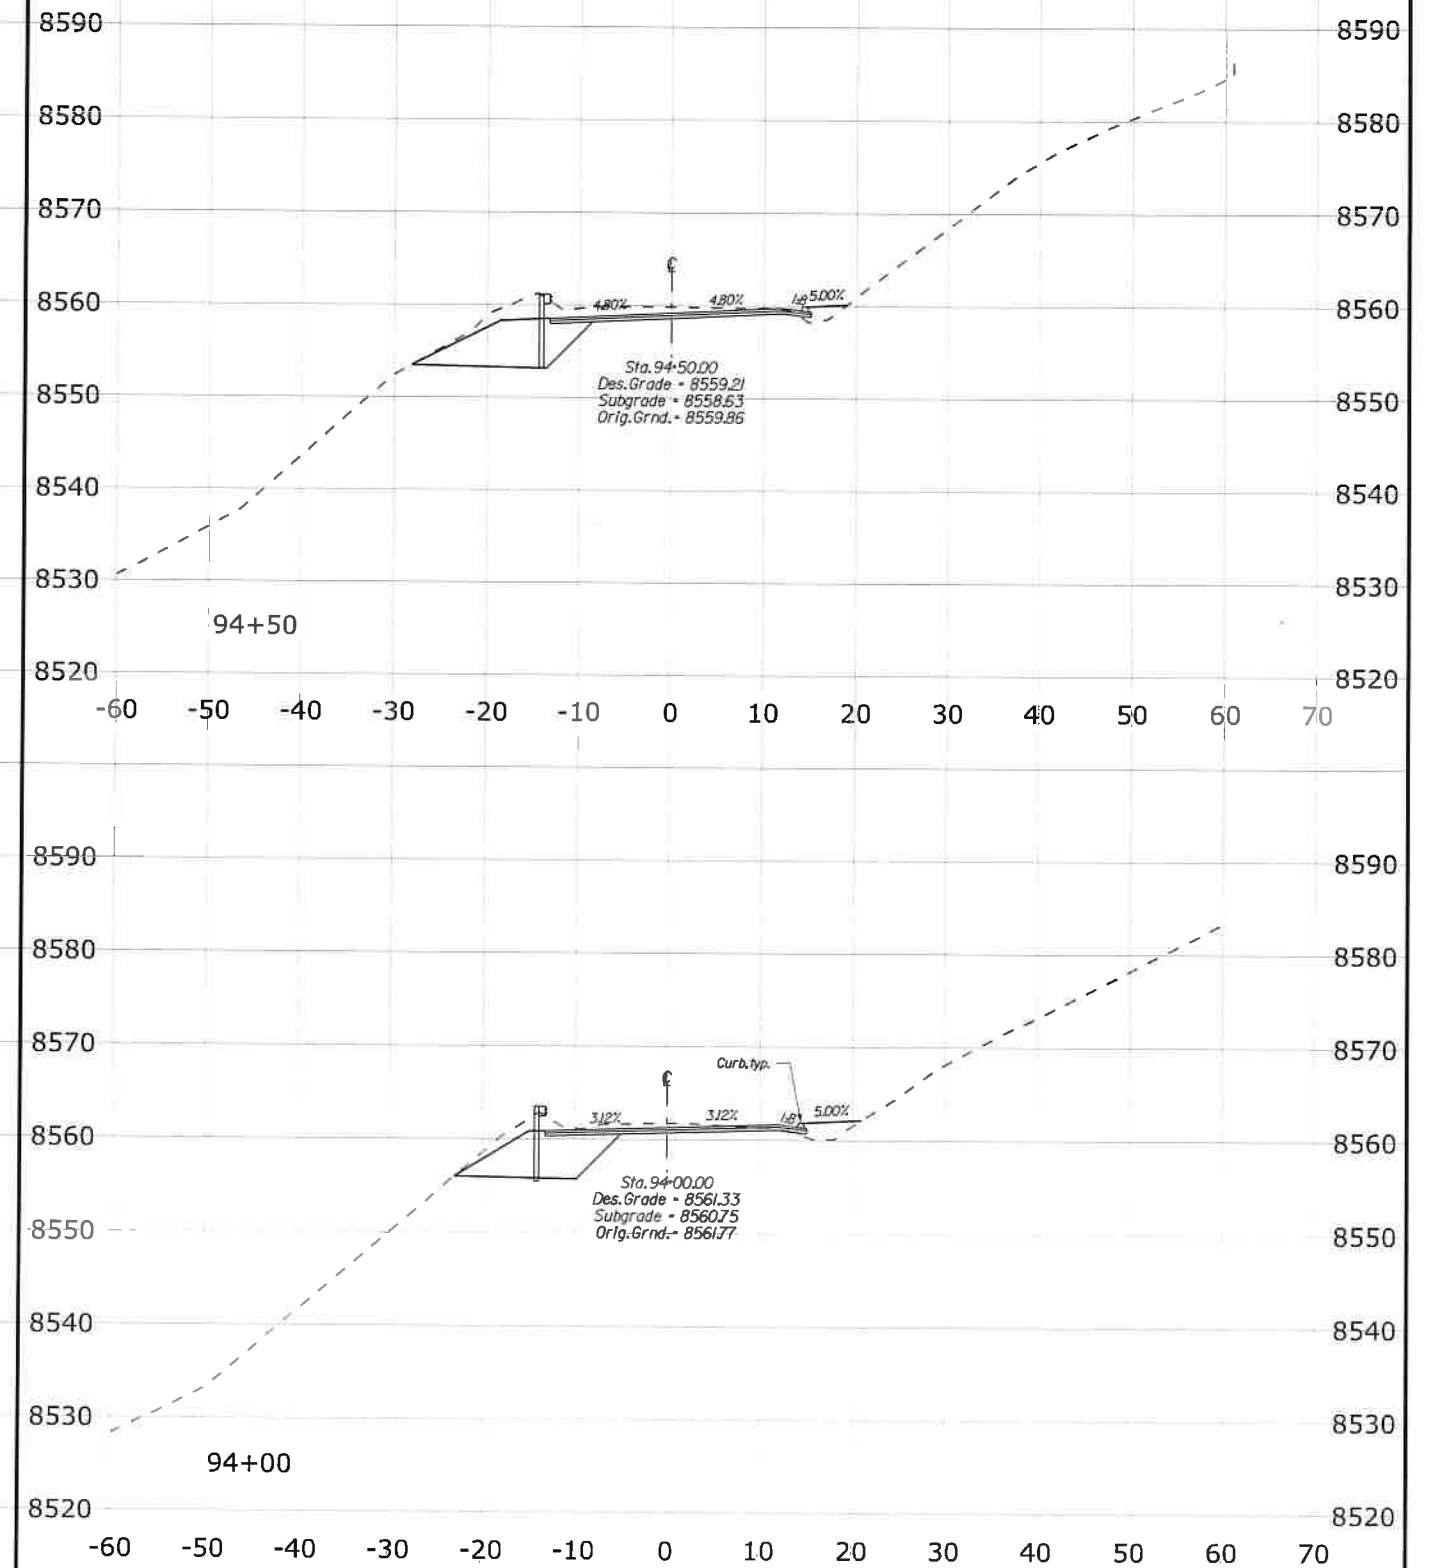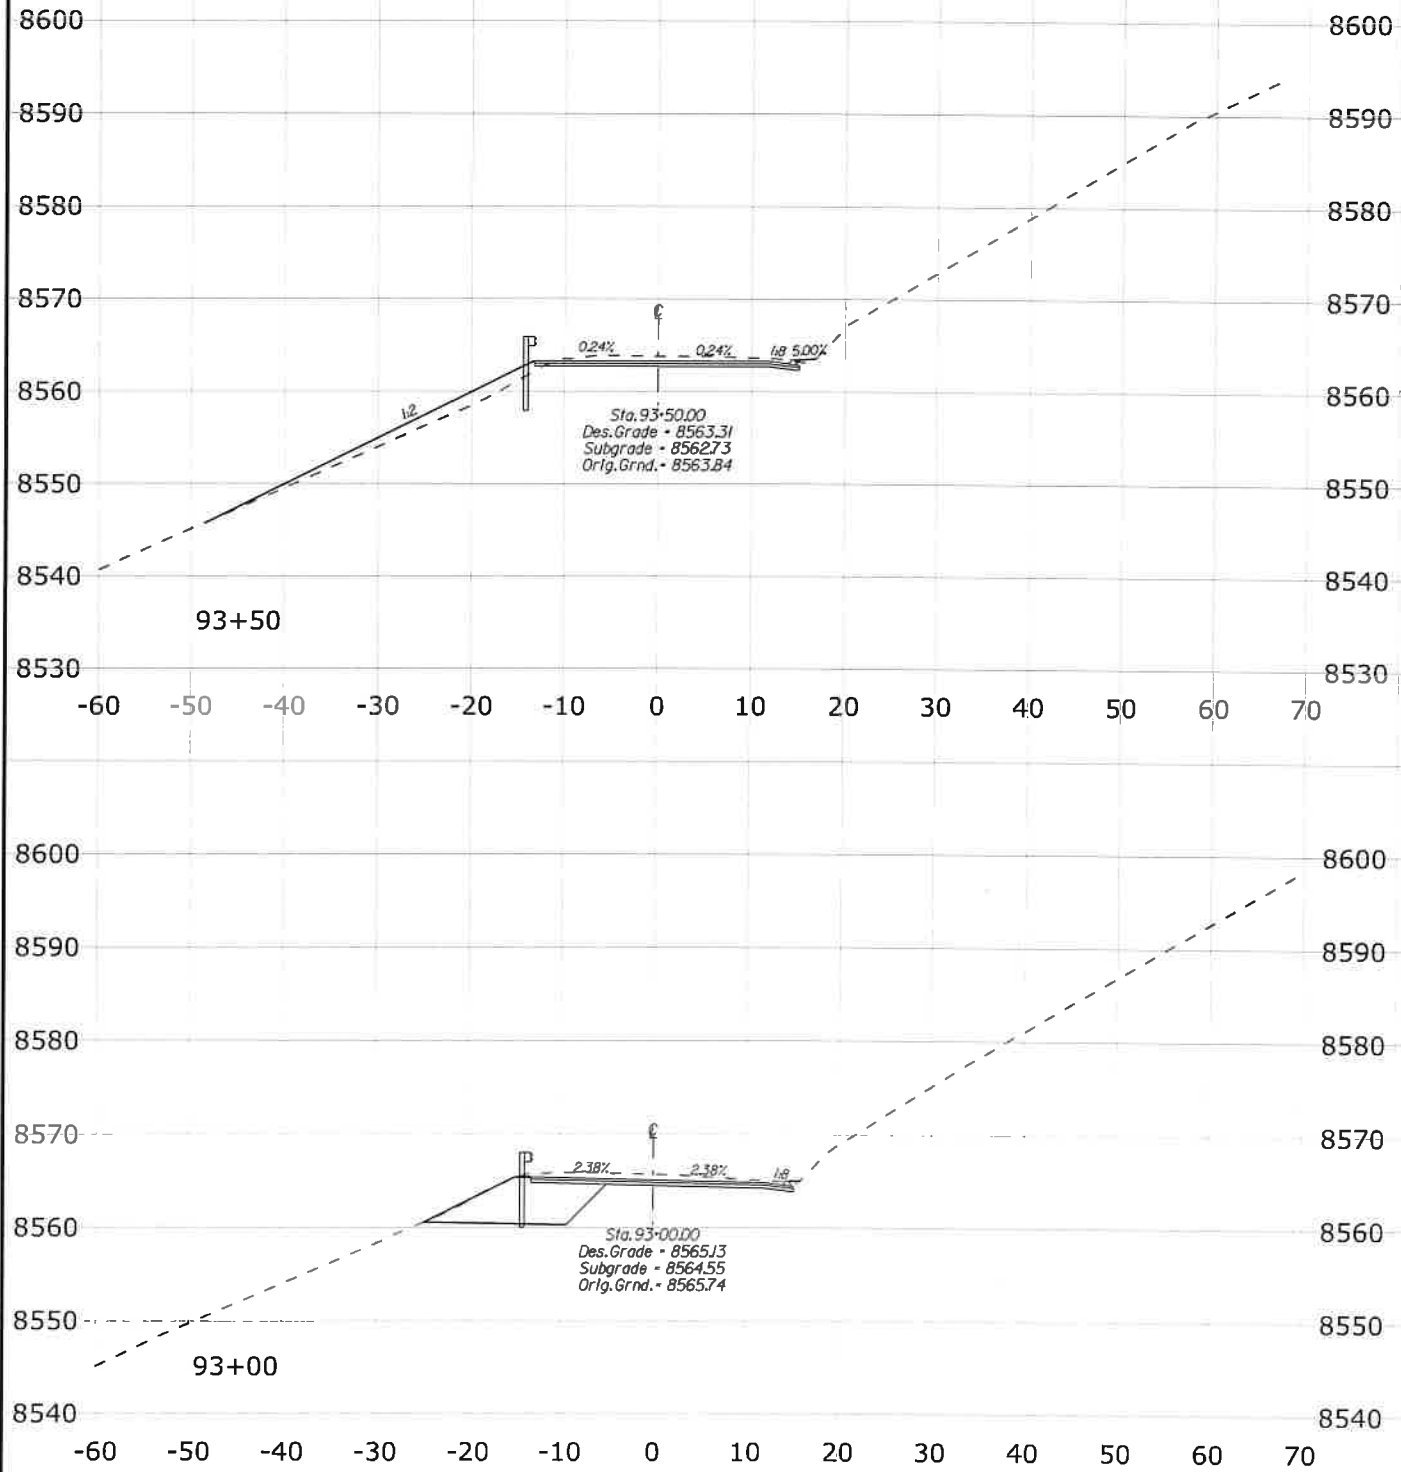

STATE	PROJECT	SHEET NO.
CA	CA FLAP 03S11(1)	X42

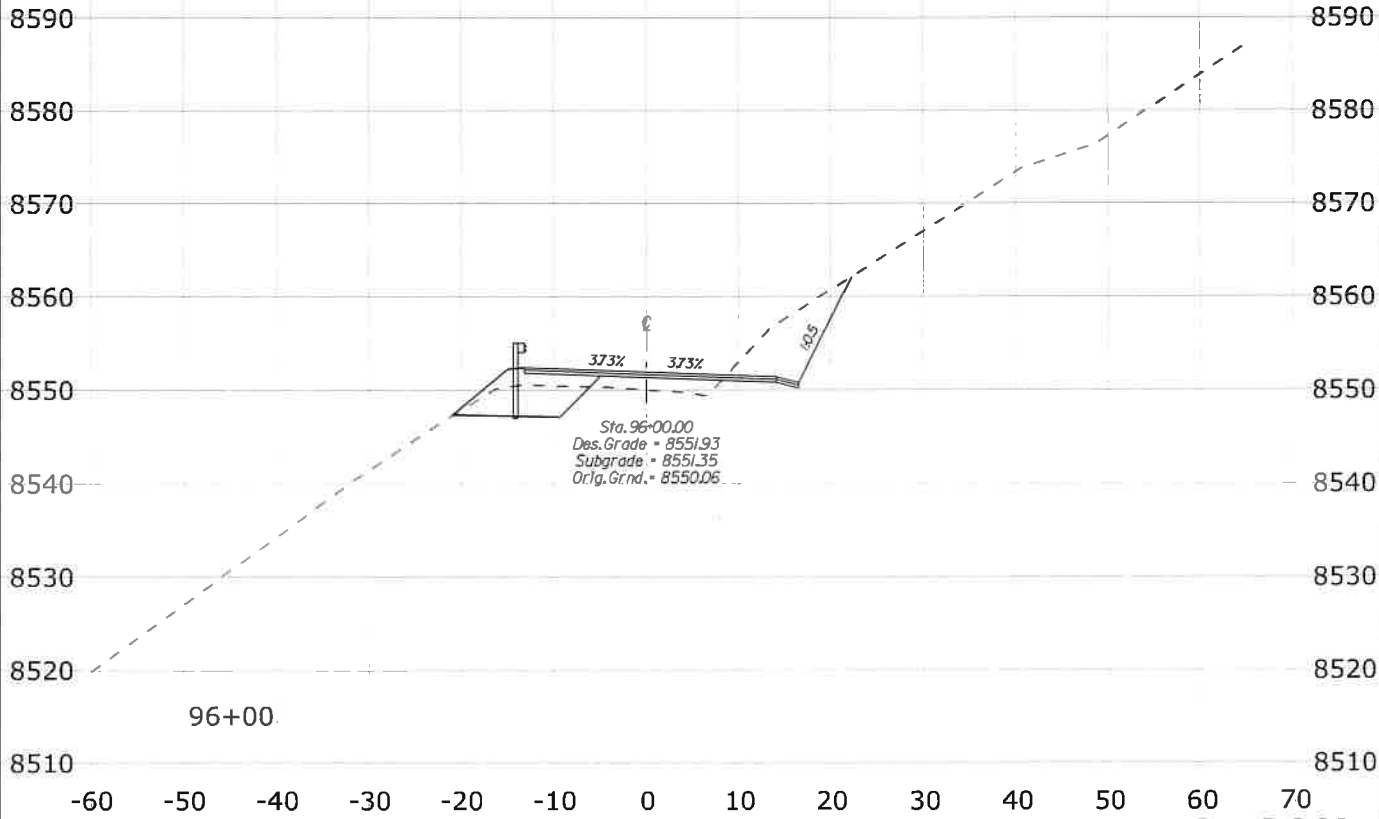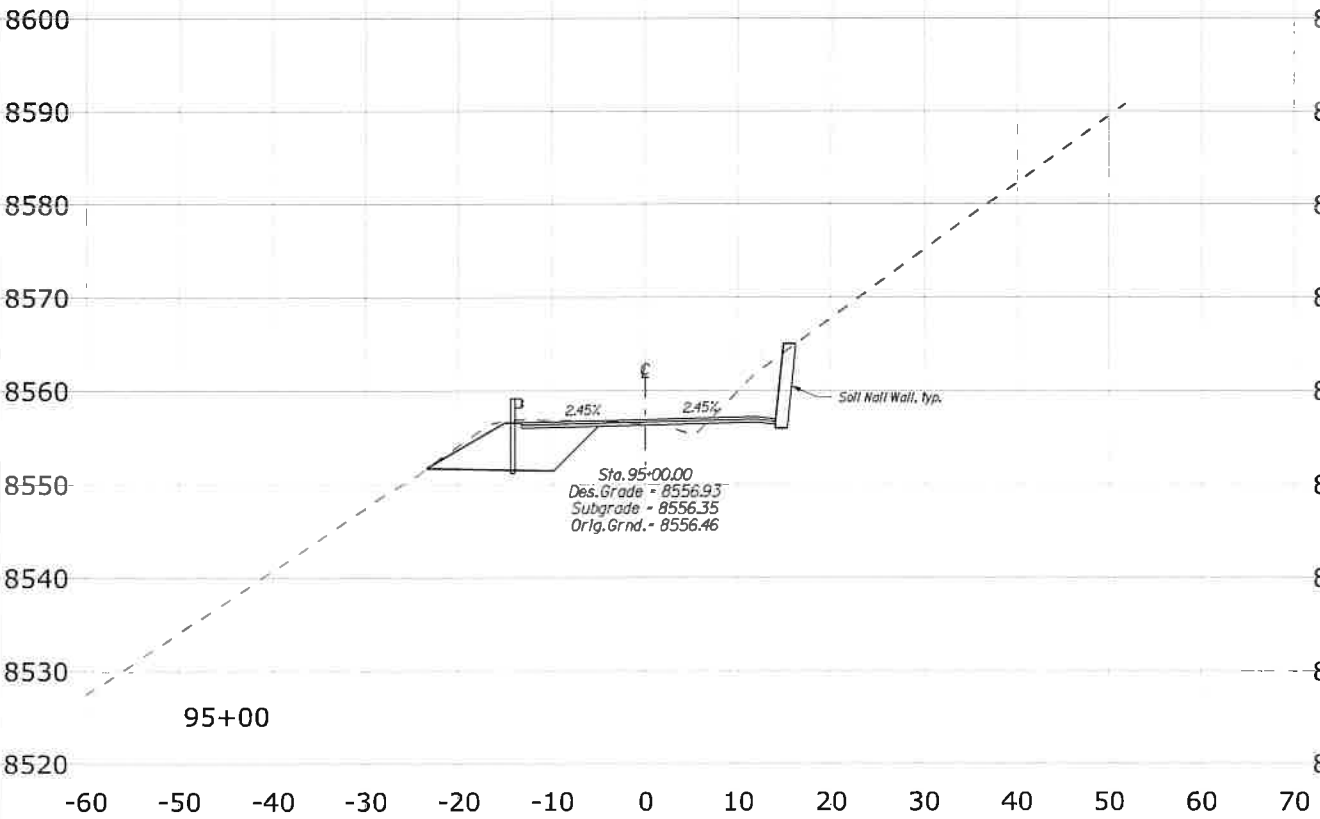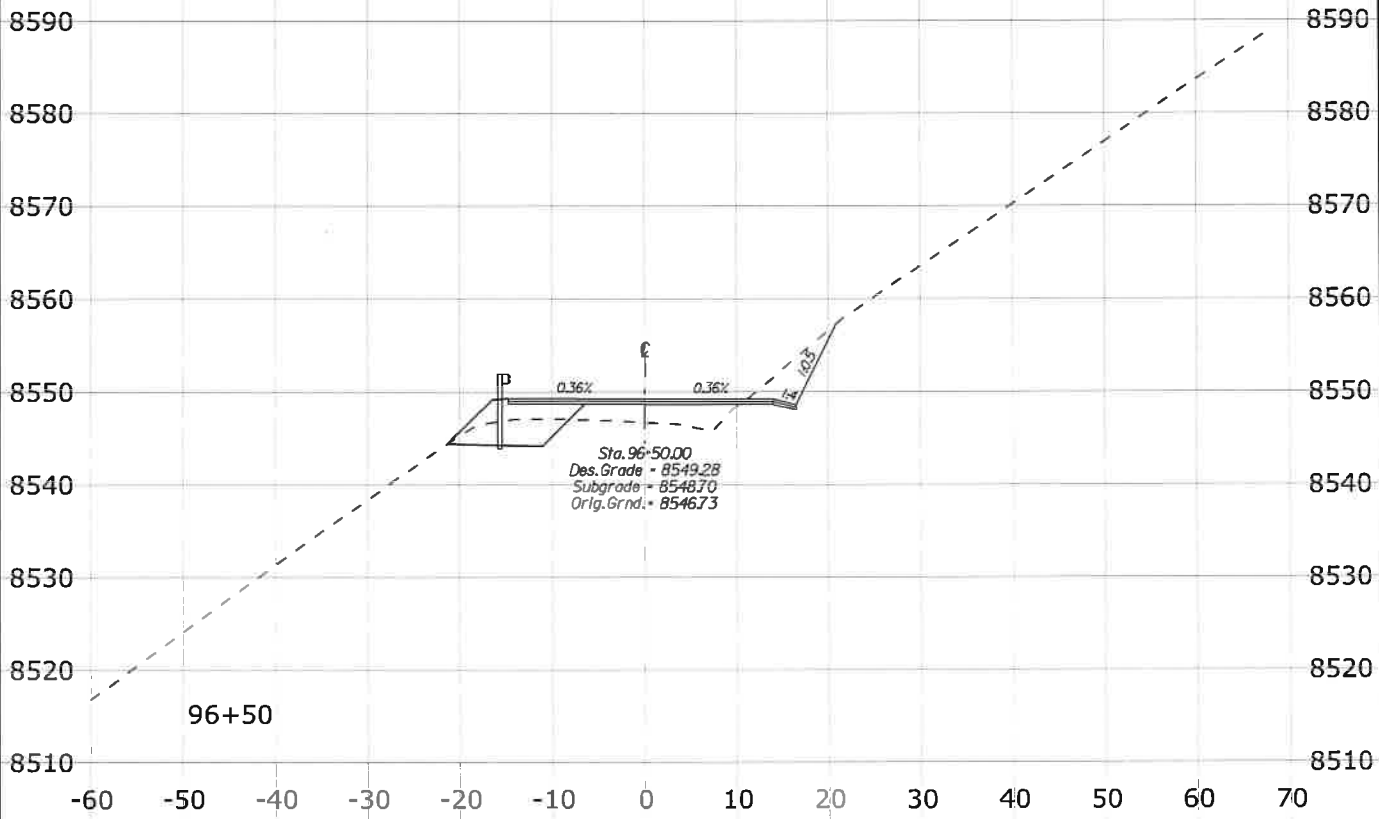
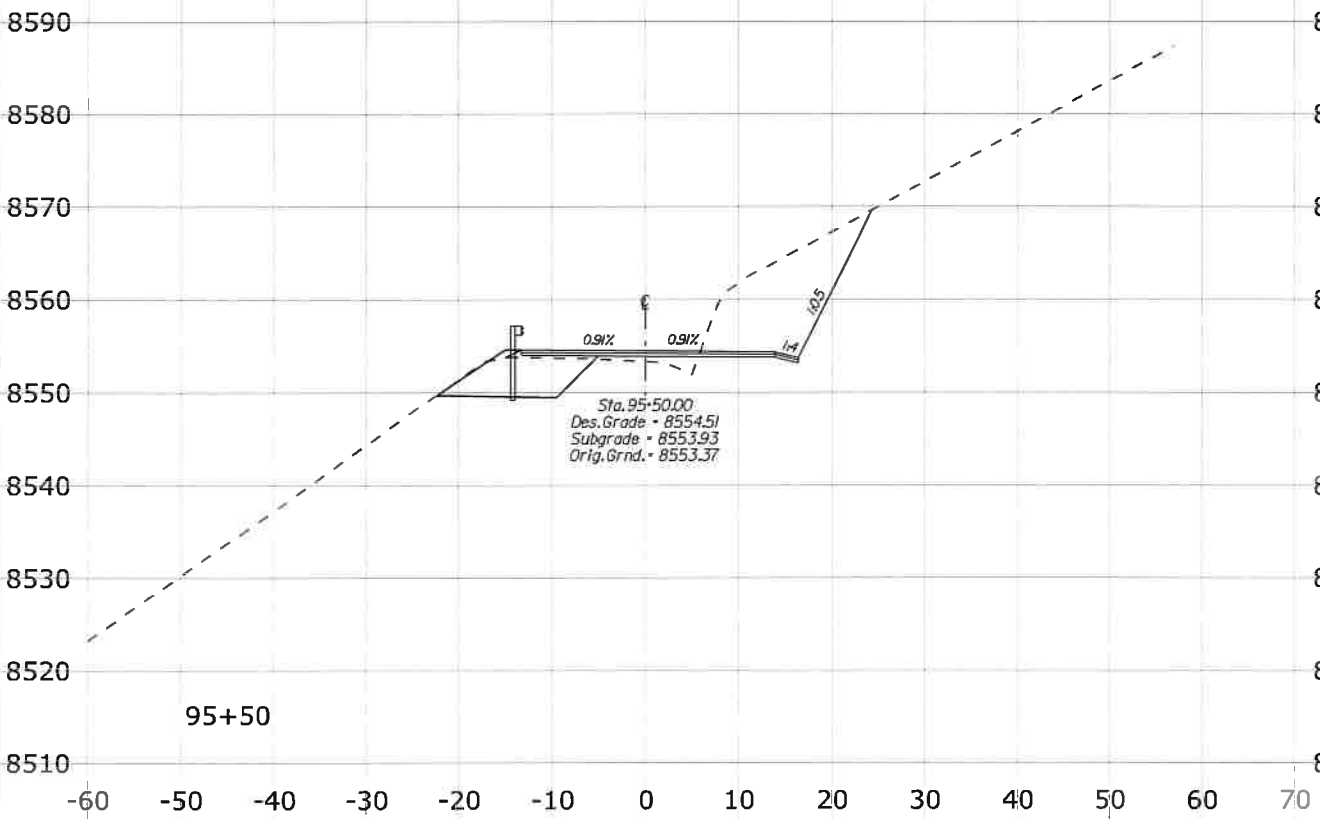


SCHEDULE A - REDS MEADOW ROAD

3/25/2021 3:04:18 PM \\denpwp01\dwg\pwc\working\845981\484816_121\X41_XSEC_RM.dgn

STATE	PROJECT	SHEET NO.
CA	CA FLAP 03S11(1)	X44



3/25/2021 3:03:36 PM \\denpwp01\d5\pwworking\845981\484816_118\X43_XSEC_RM.dgn

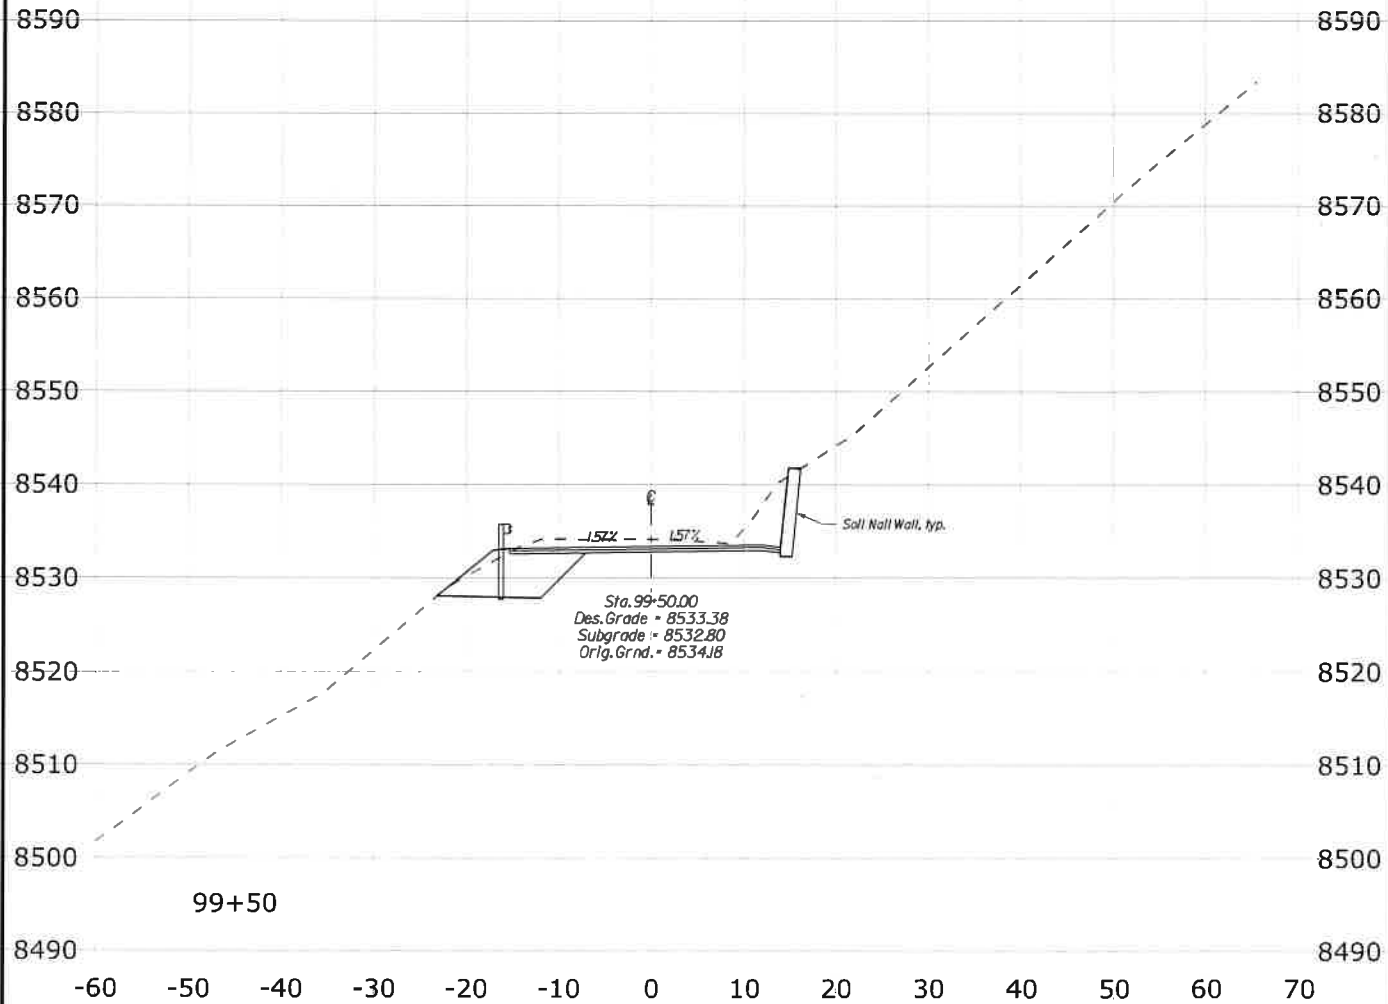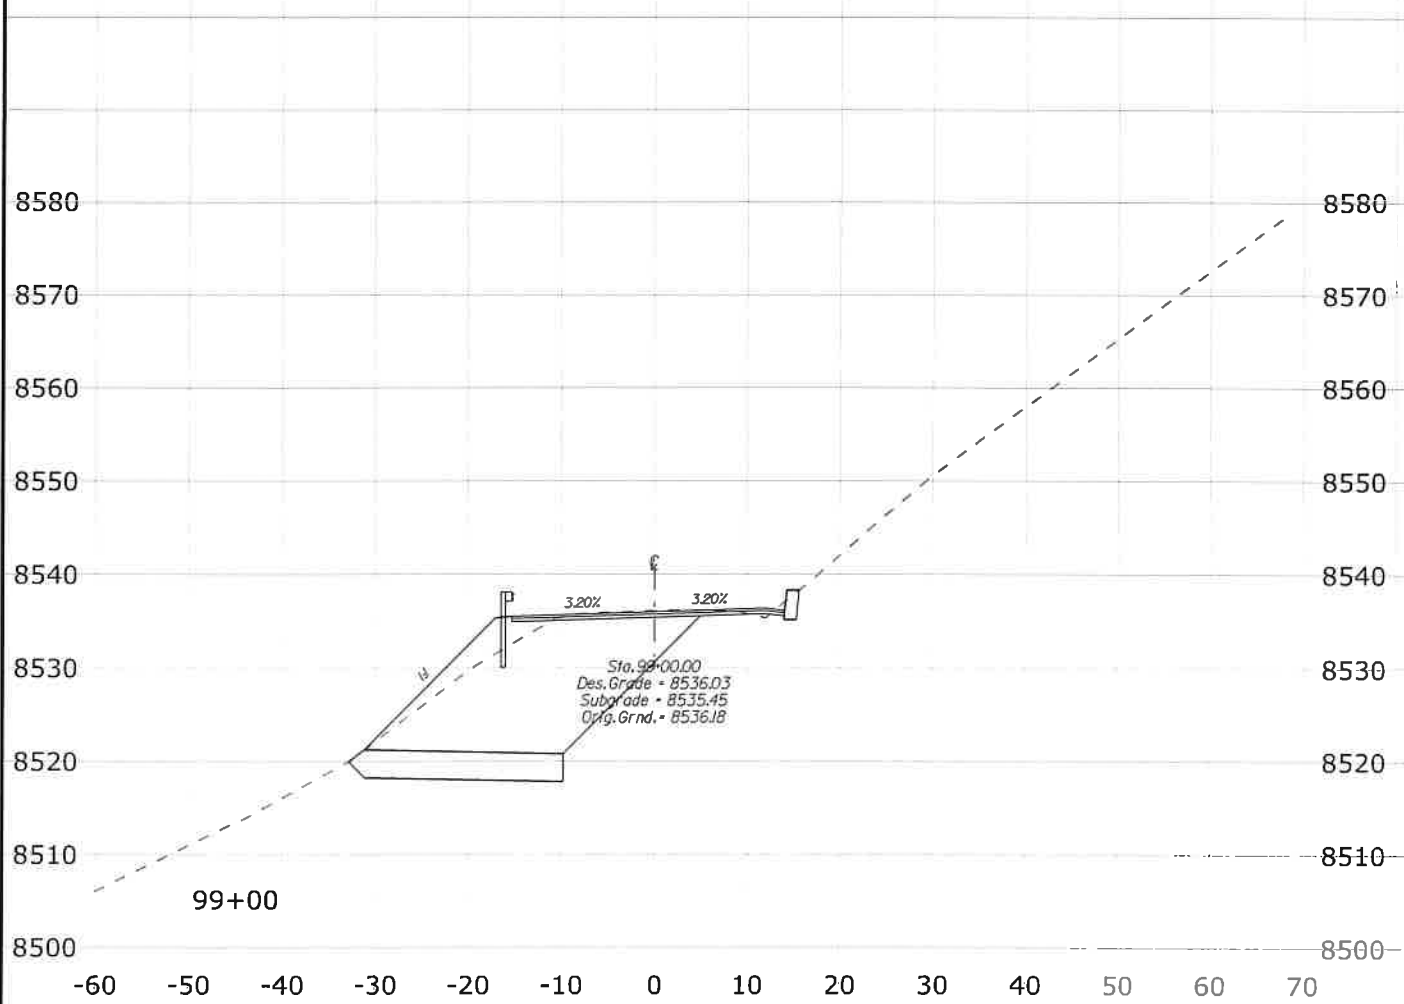

SCHEDULE A - REDS MEADOW ROAD




STATE	PROJECT	SHEET NO.
CA	CA FLAP 03511(1)	X45

3/25/2021 3:03:34 PM \\denpwp01\dsp\pwworking\845981\484816_116\X44_XSEC_RM.dgn

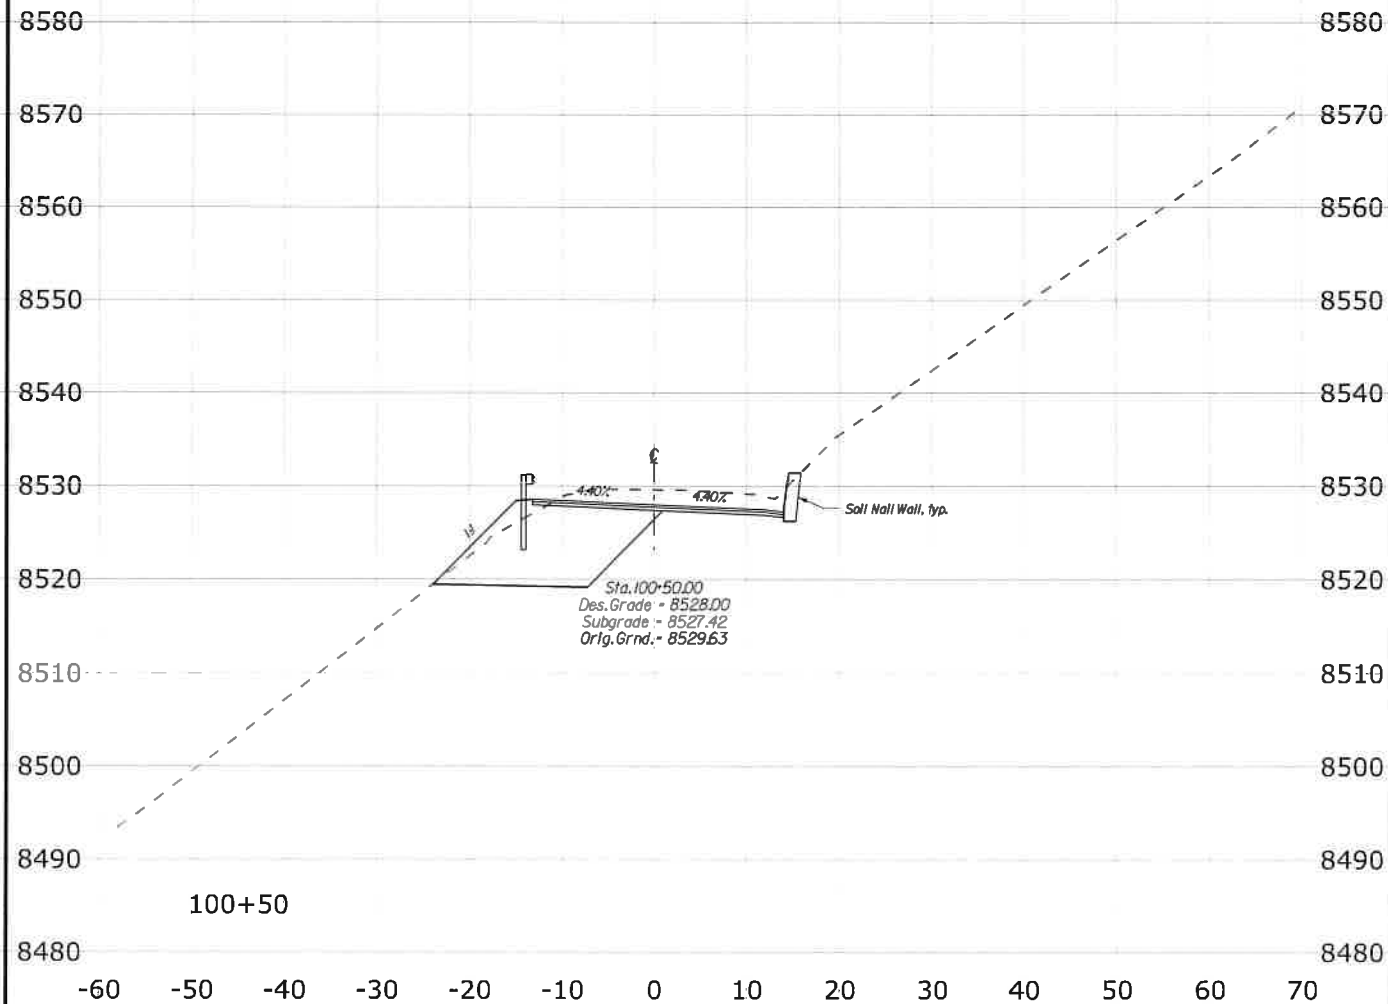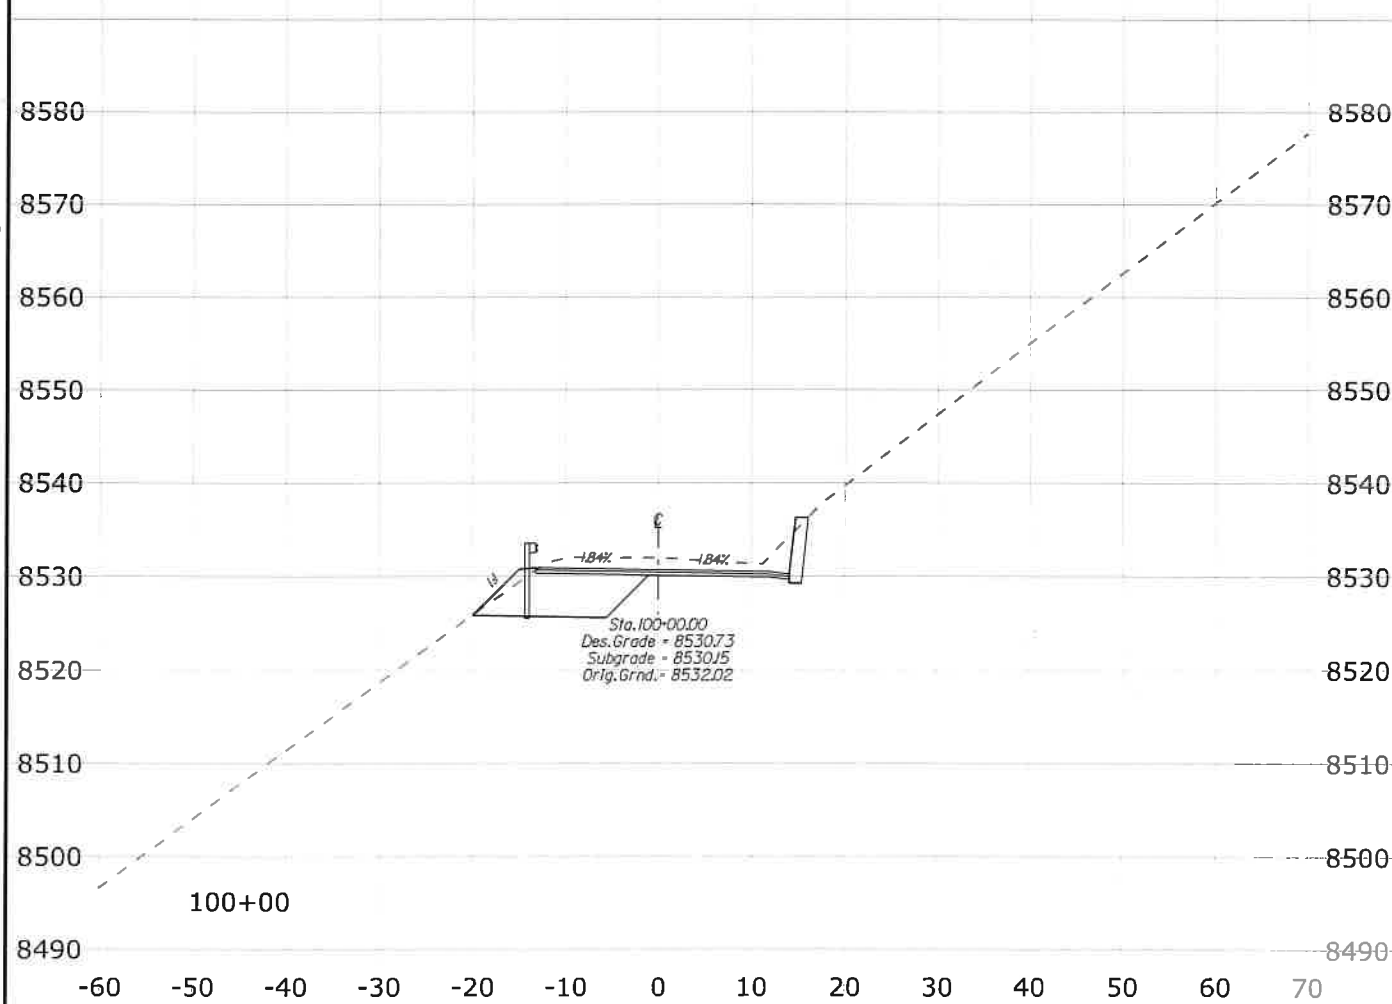

SCHEDULE A - REDS MEADOW ROAD





STATE	PROJECT	SHEET NO.
CA	CA FLAP 03S11(1)	X46

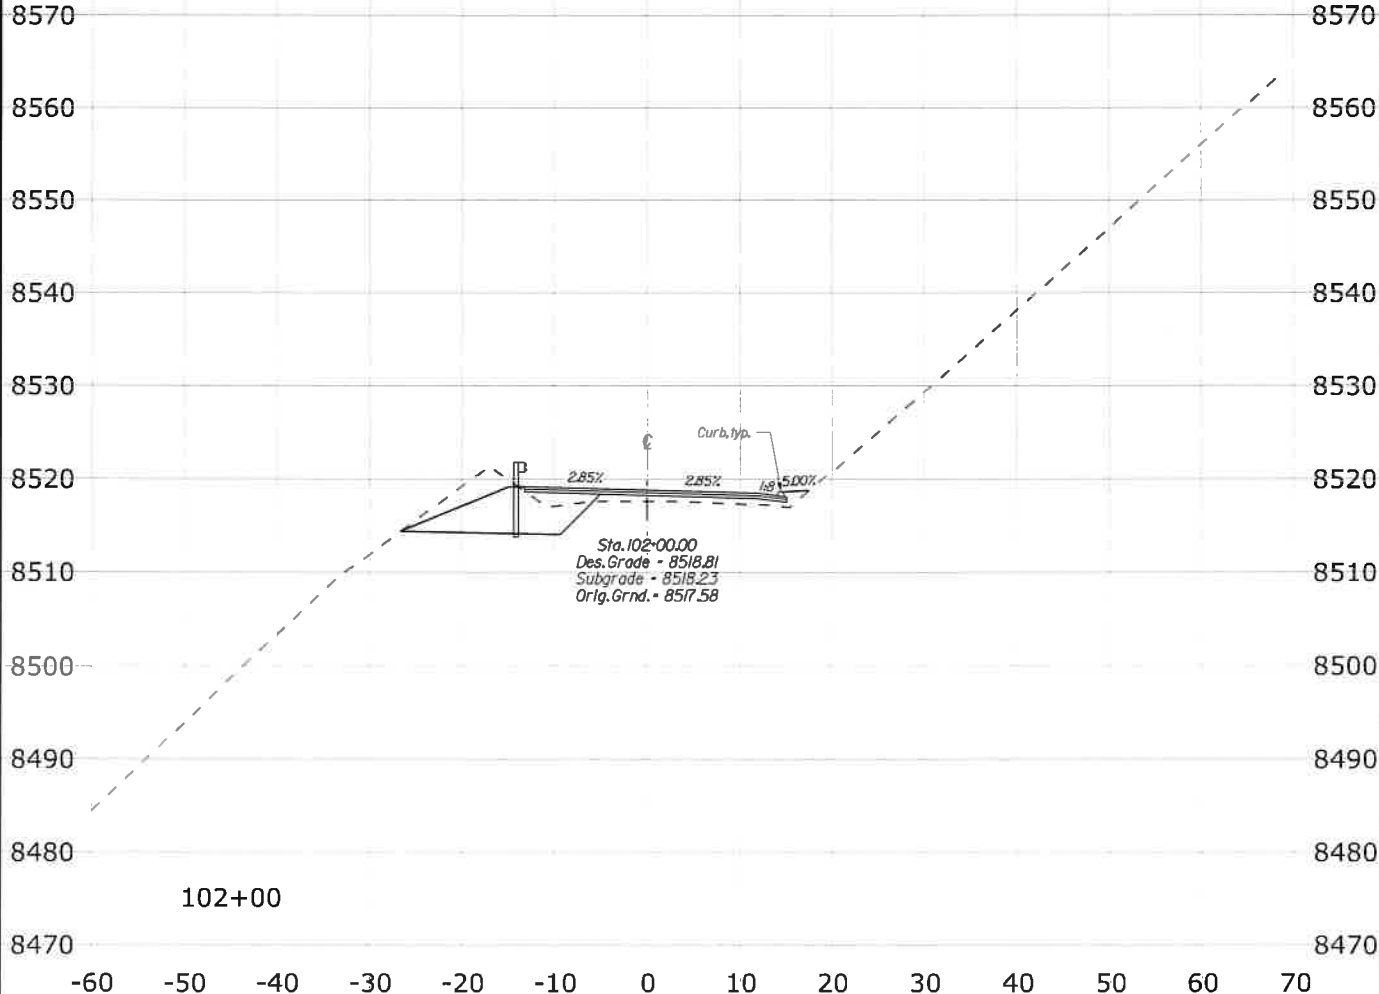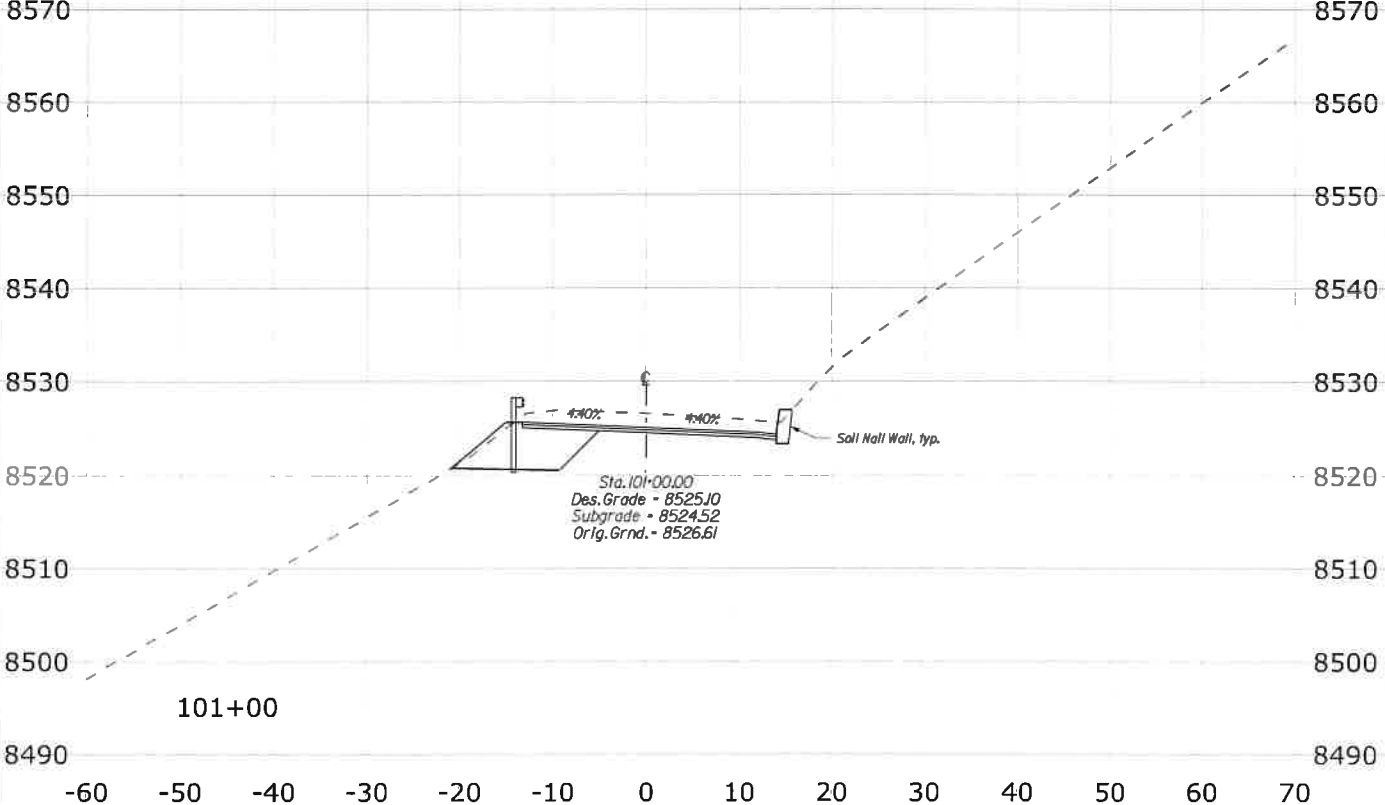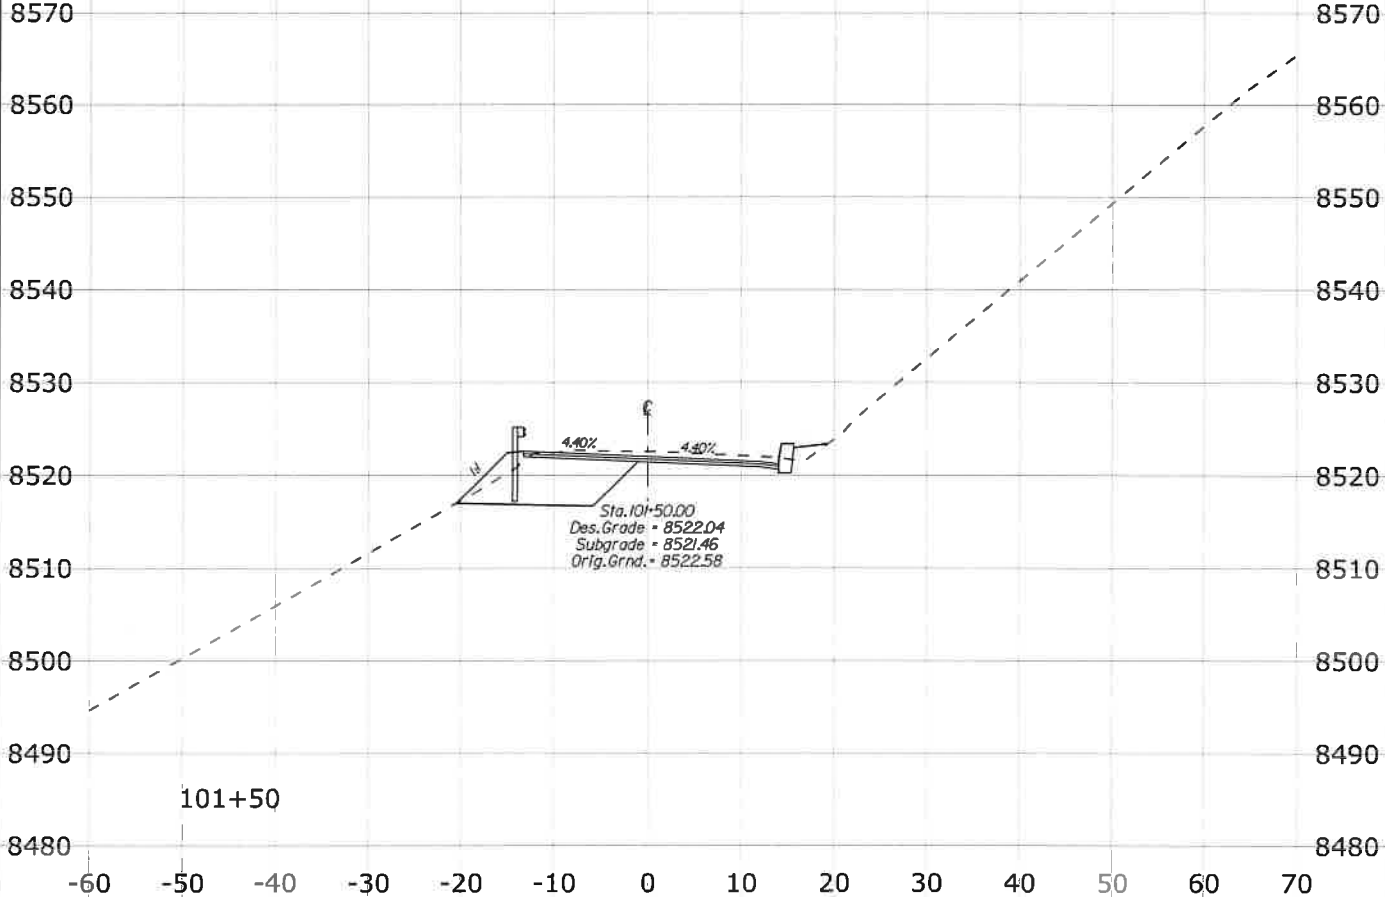

SCHEDULE A - REDS MEADOW ROAD

3/25/2021 3:03:43 PM \\denpwp01\d8\pawic\working\845981\484816_115\X45_XSEC_RM.dgn





STATE	PROJECT	SHEET NO.
CA	CA FLAP 03S11(1)	X47

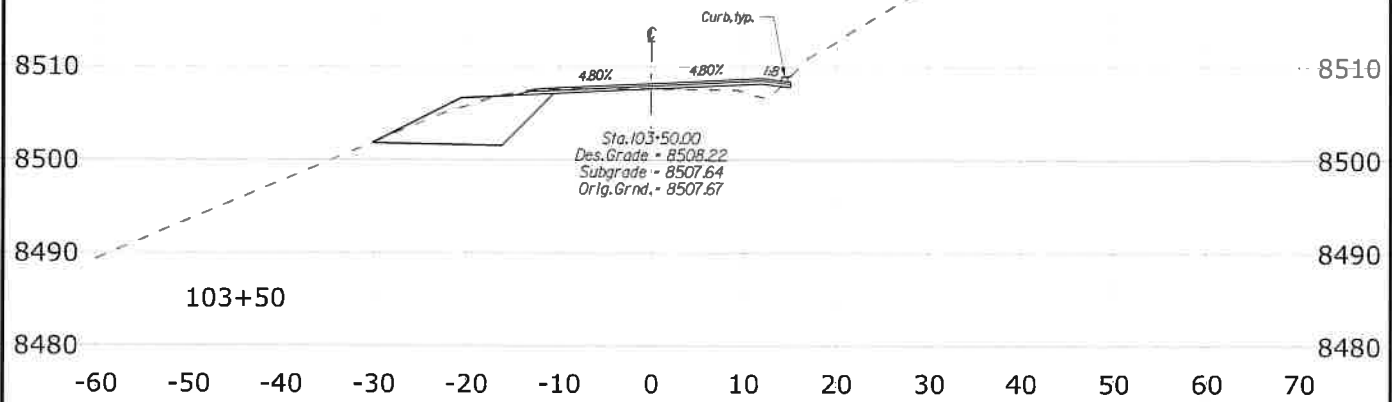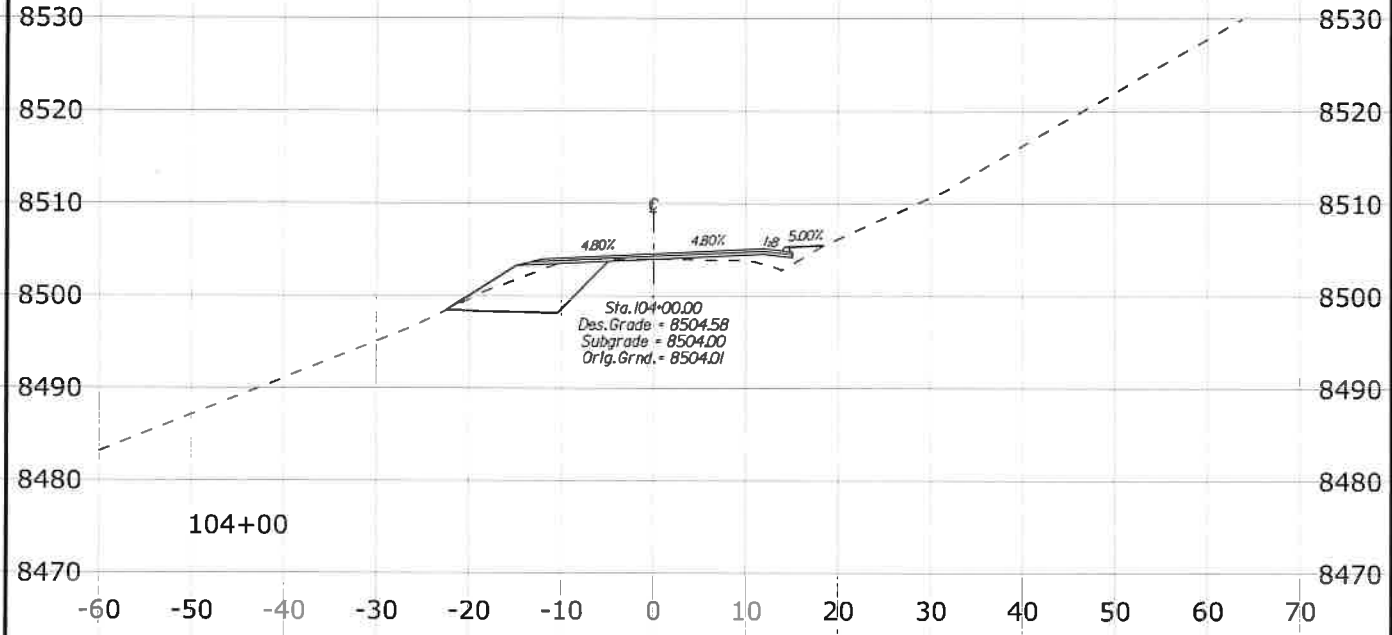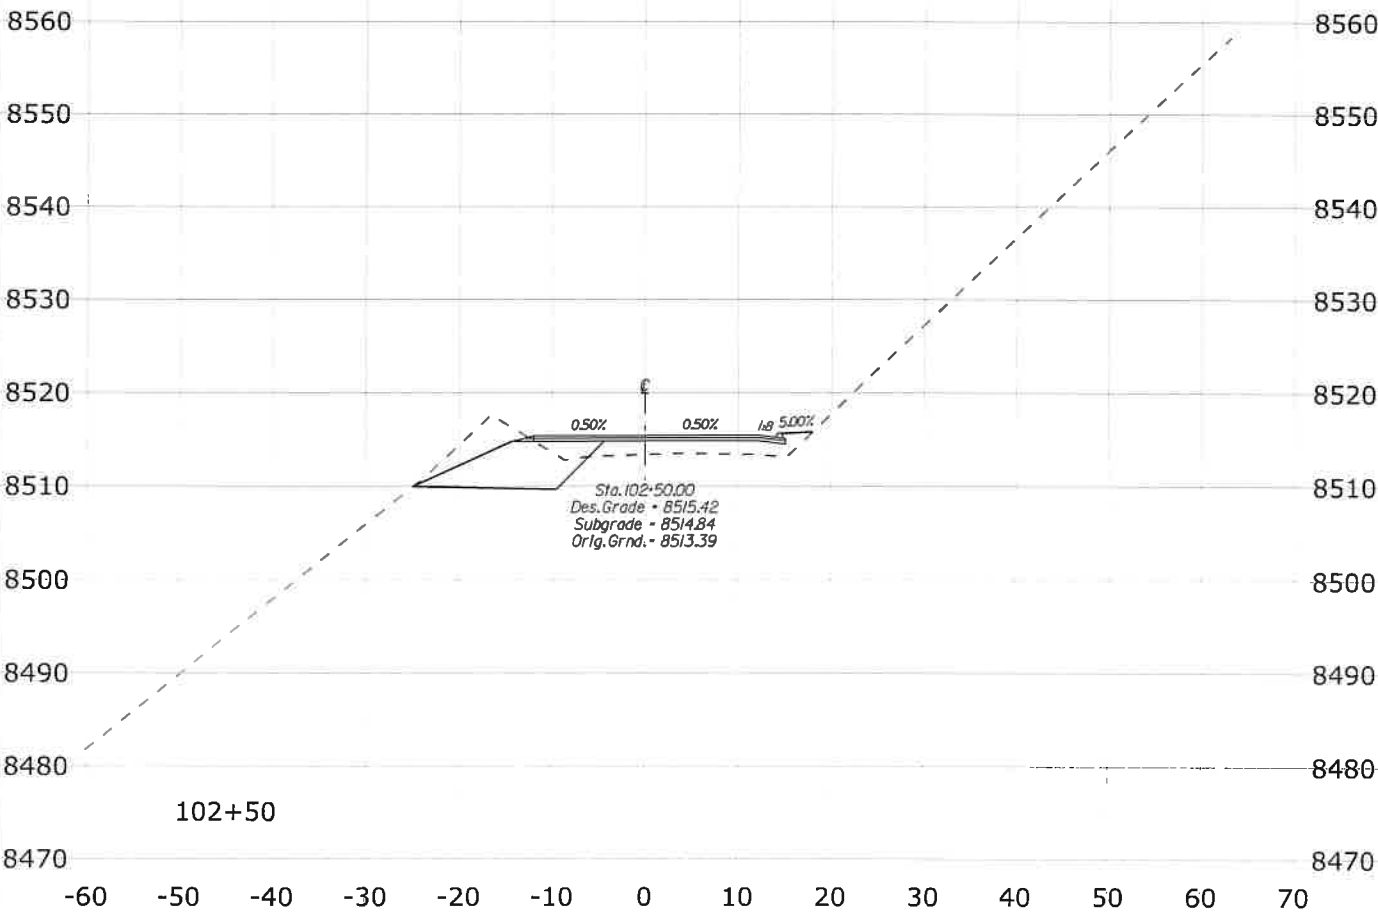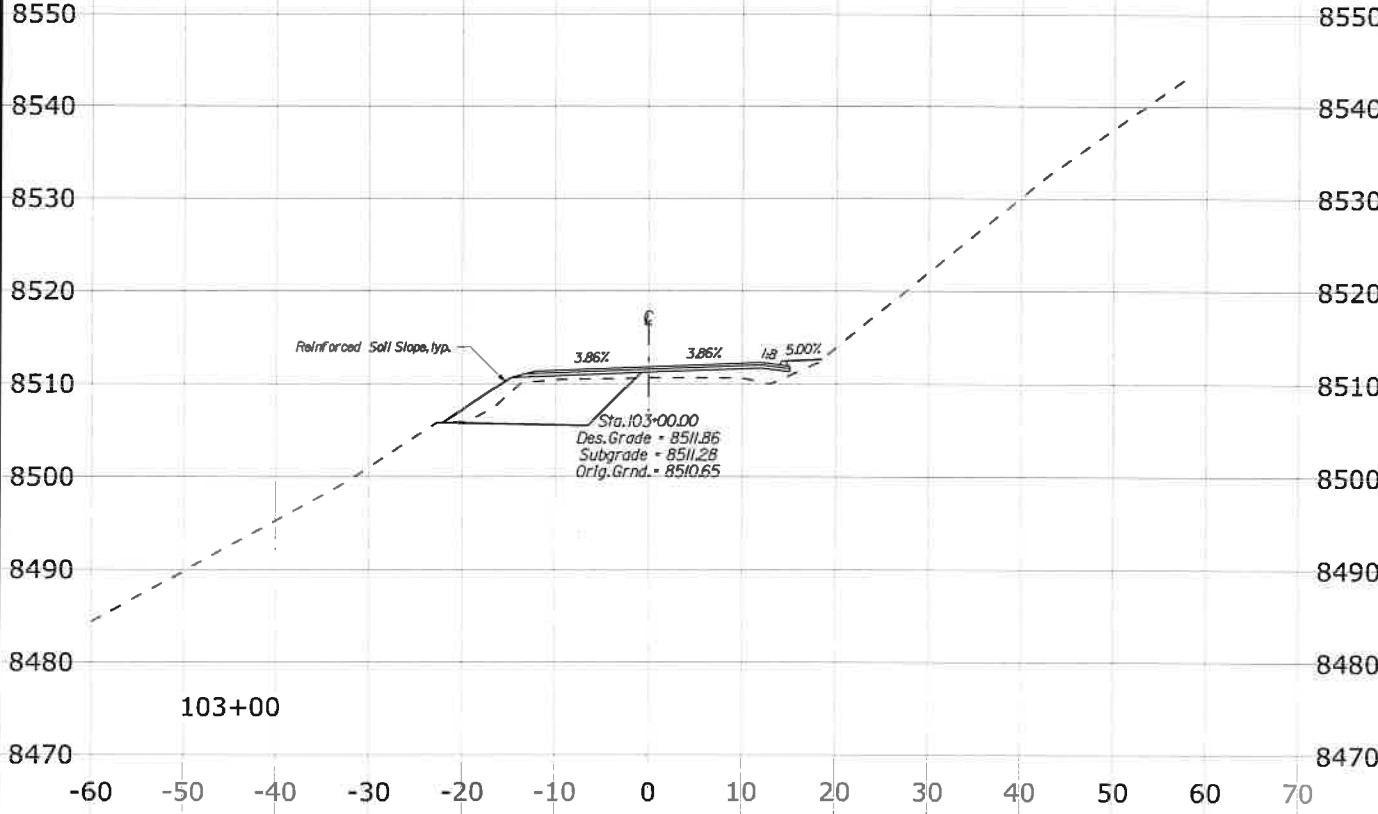

SCHEDULE A - REDS MEADOW ROAD

3/25/2021 3:05:40 PM \\denpwp01\d\$\pwworking\845981\484816_113\X46_XSEC_RM.dgn



STATE	PROJECT	SHEET NO.
CA	CA FLAP 03S11(1)	X48

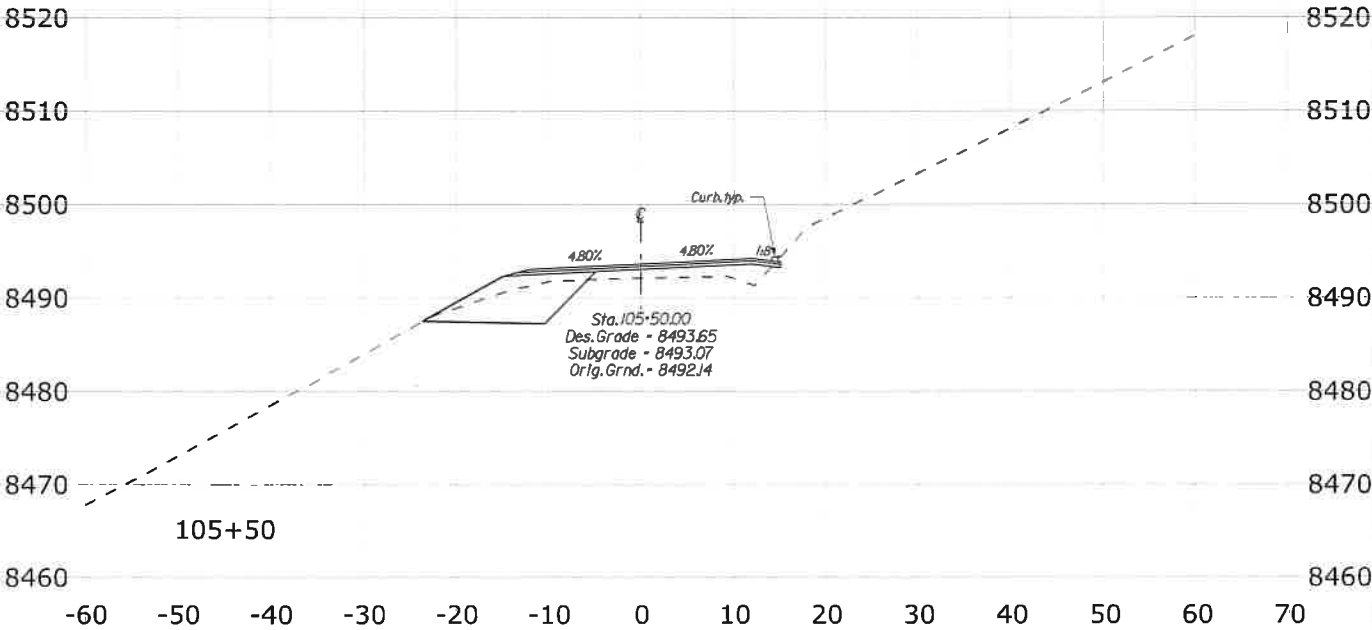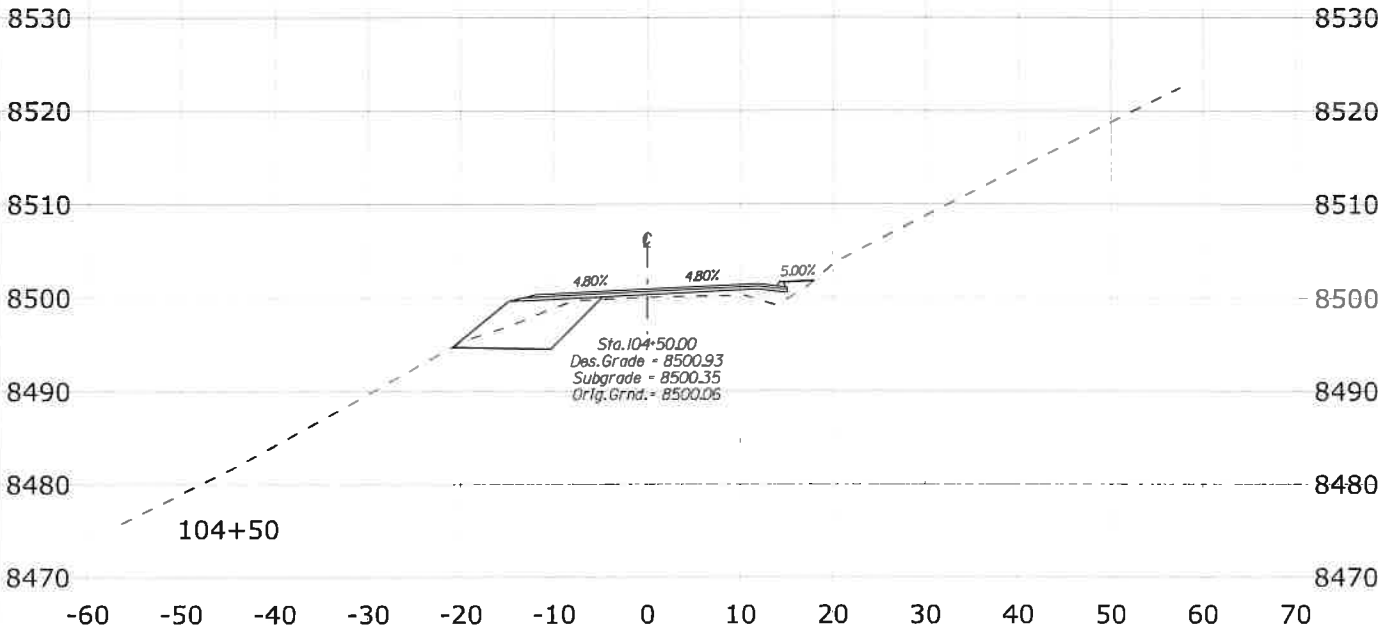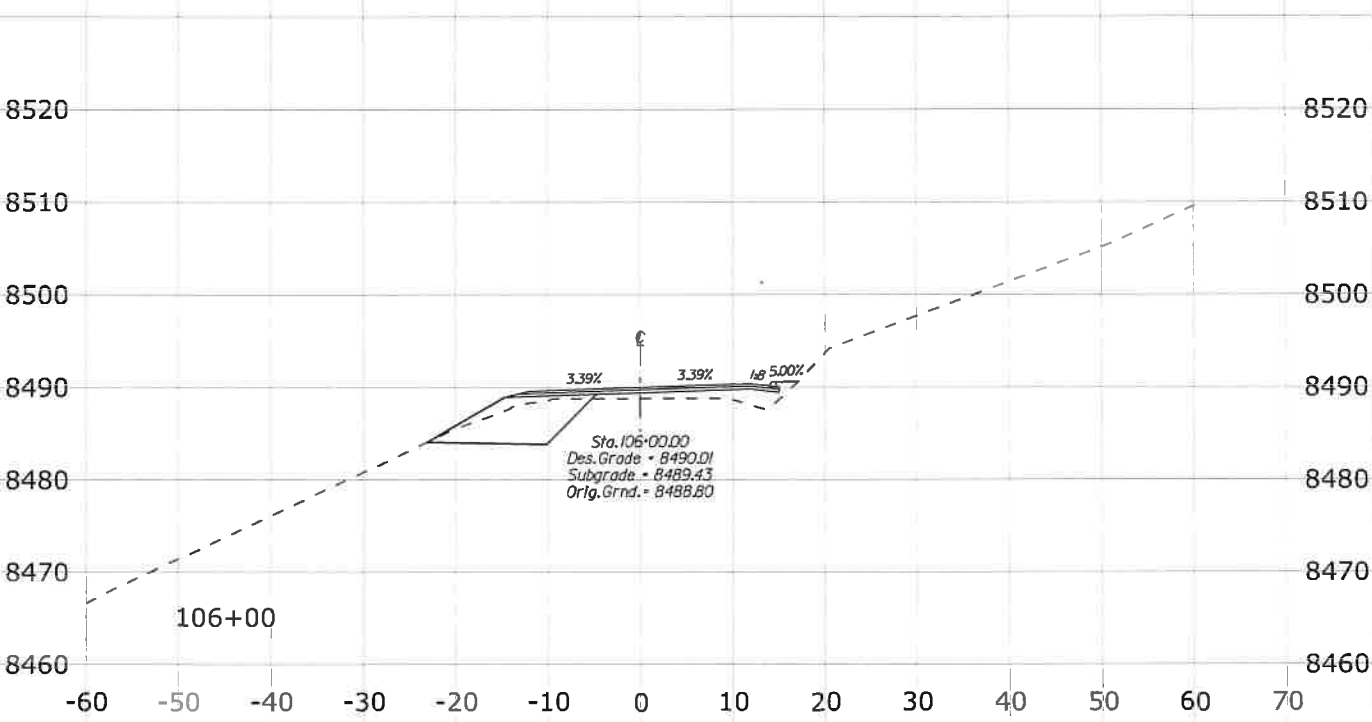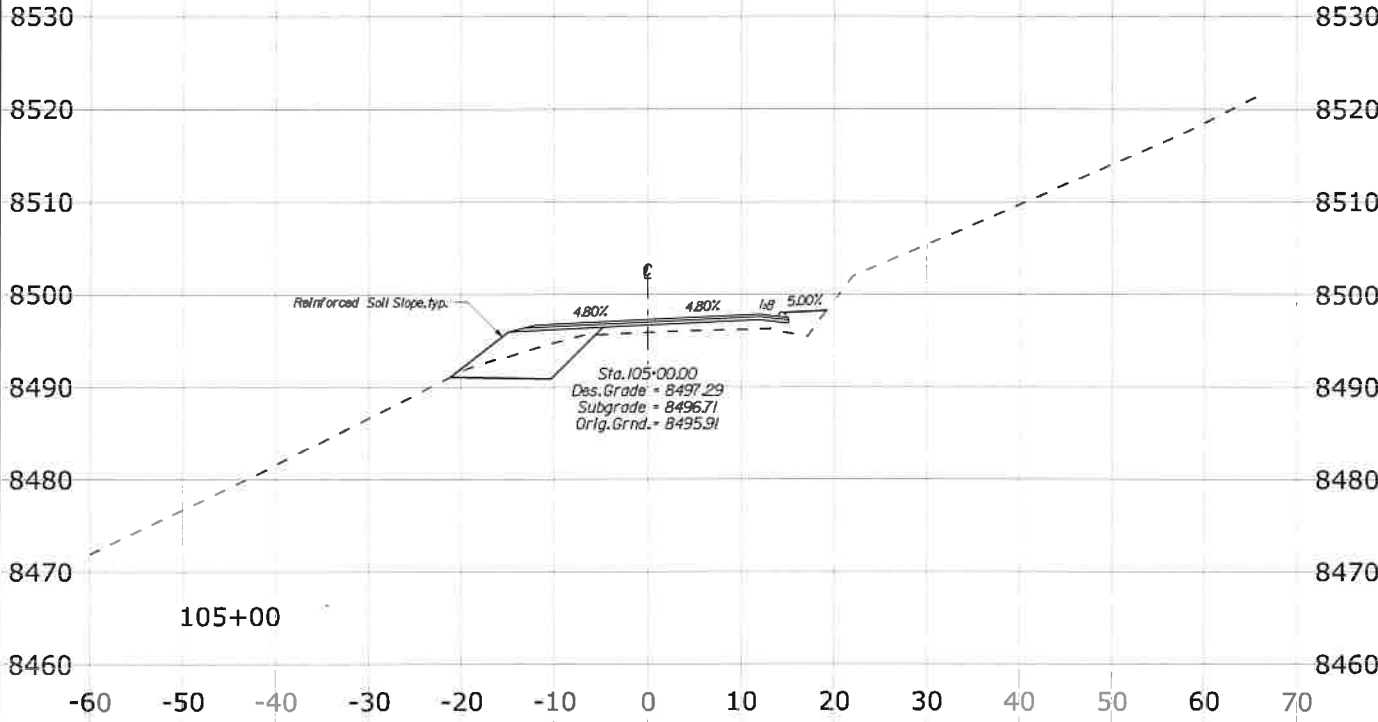

SCHEDULE A - REDS MEADOW ROAD



3/25/2021 3:06:00 PM I:\denpwp01\105\pwcsworking\845981\84816_112\X47_XSEC_RM.dgn

STATE	PROJECT	SHEET NO.
CA	CA FLAP 03S11(1)	X49

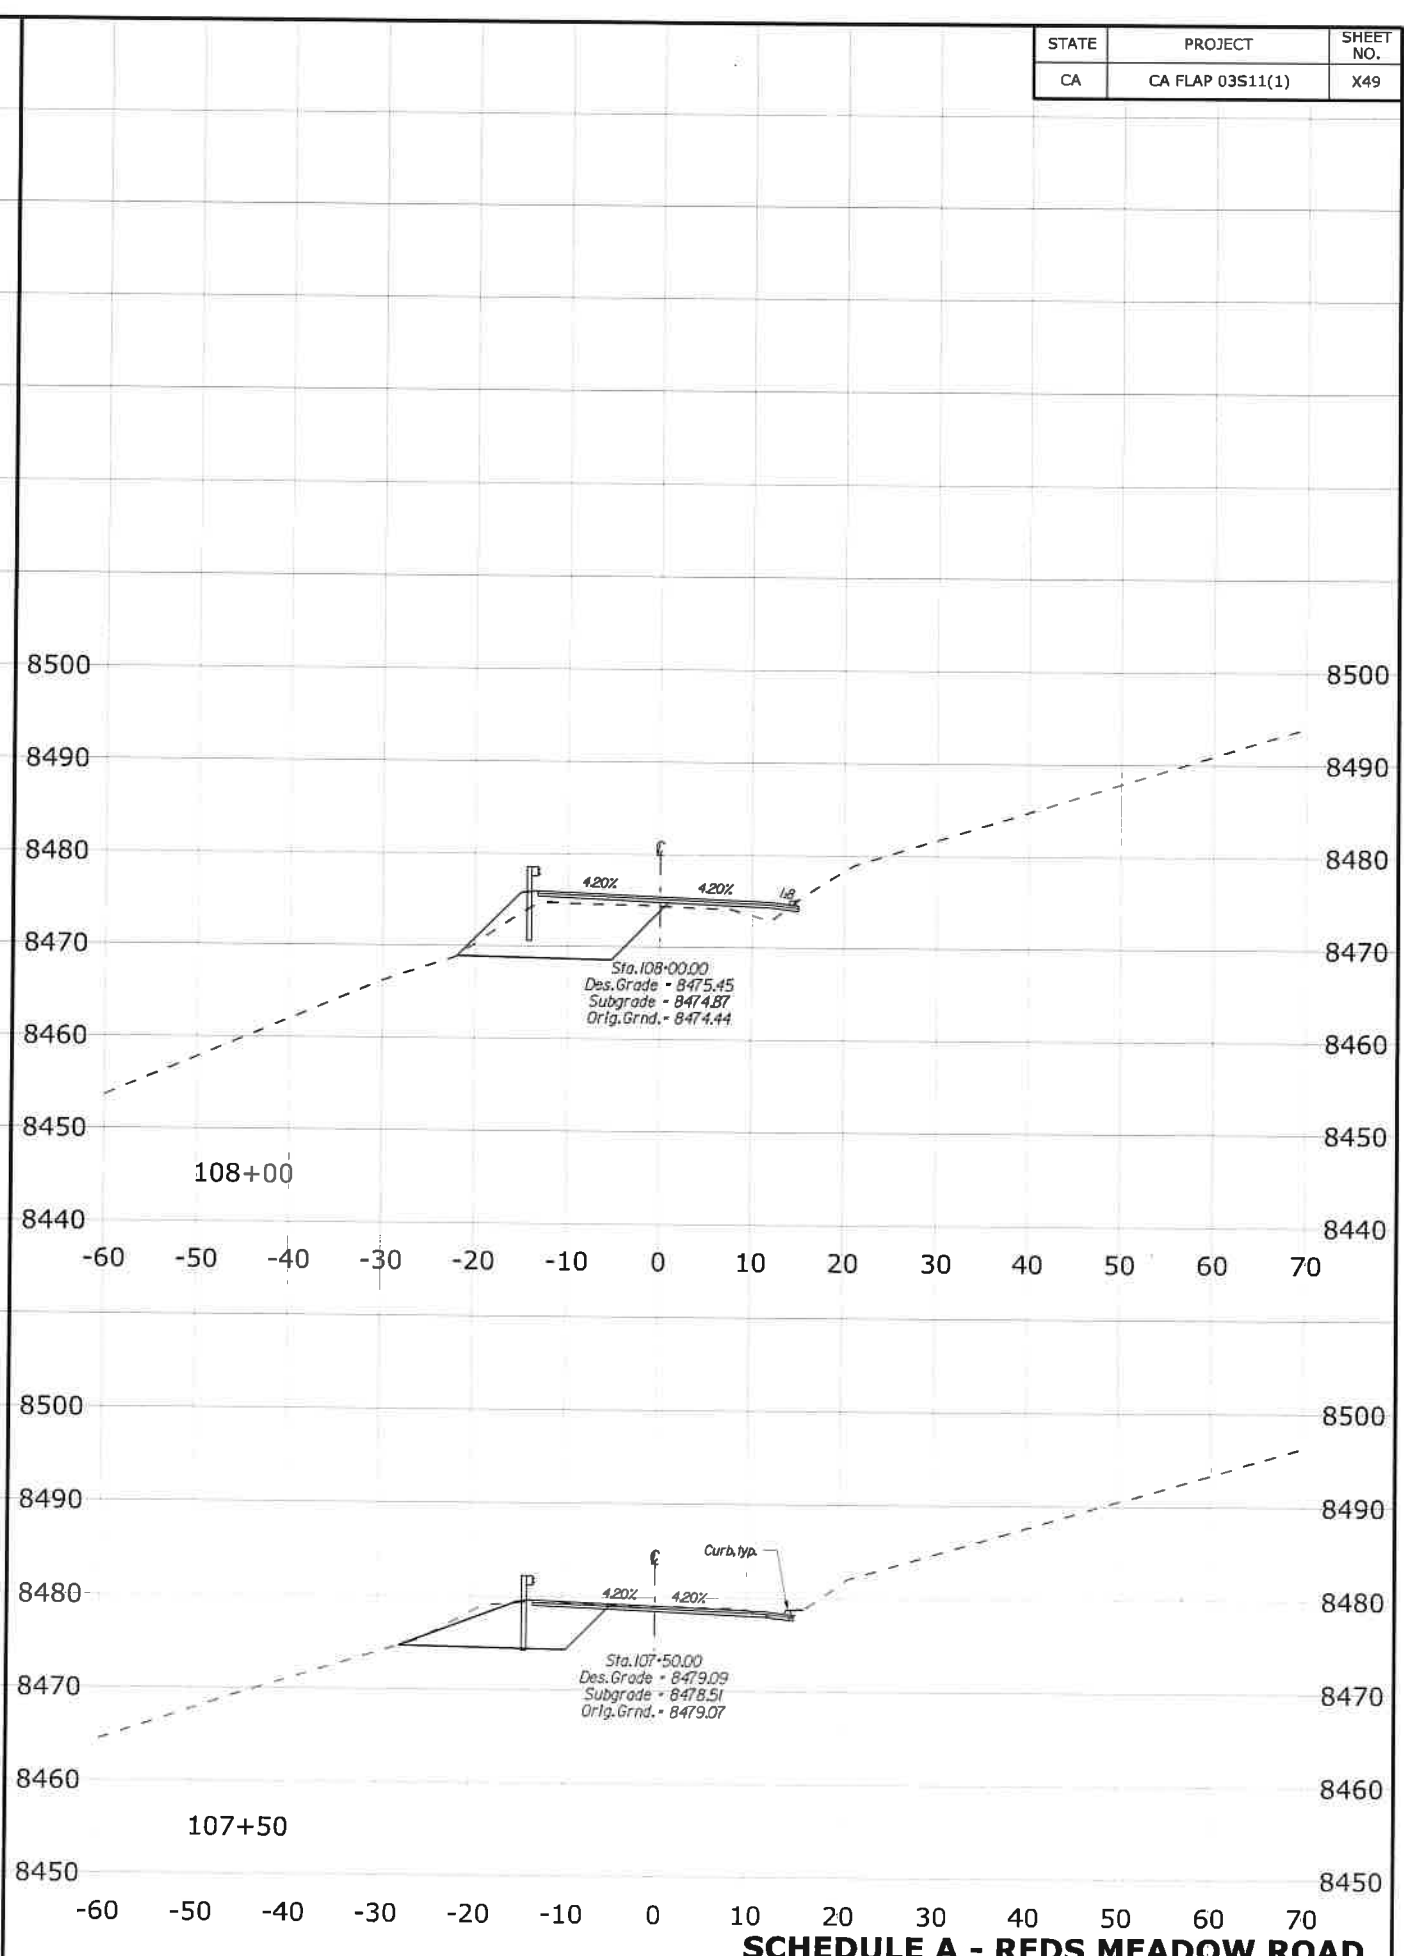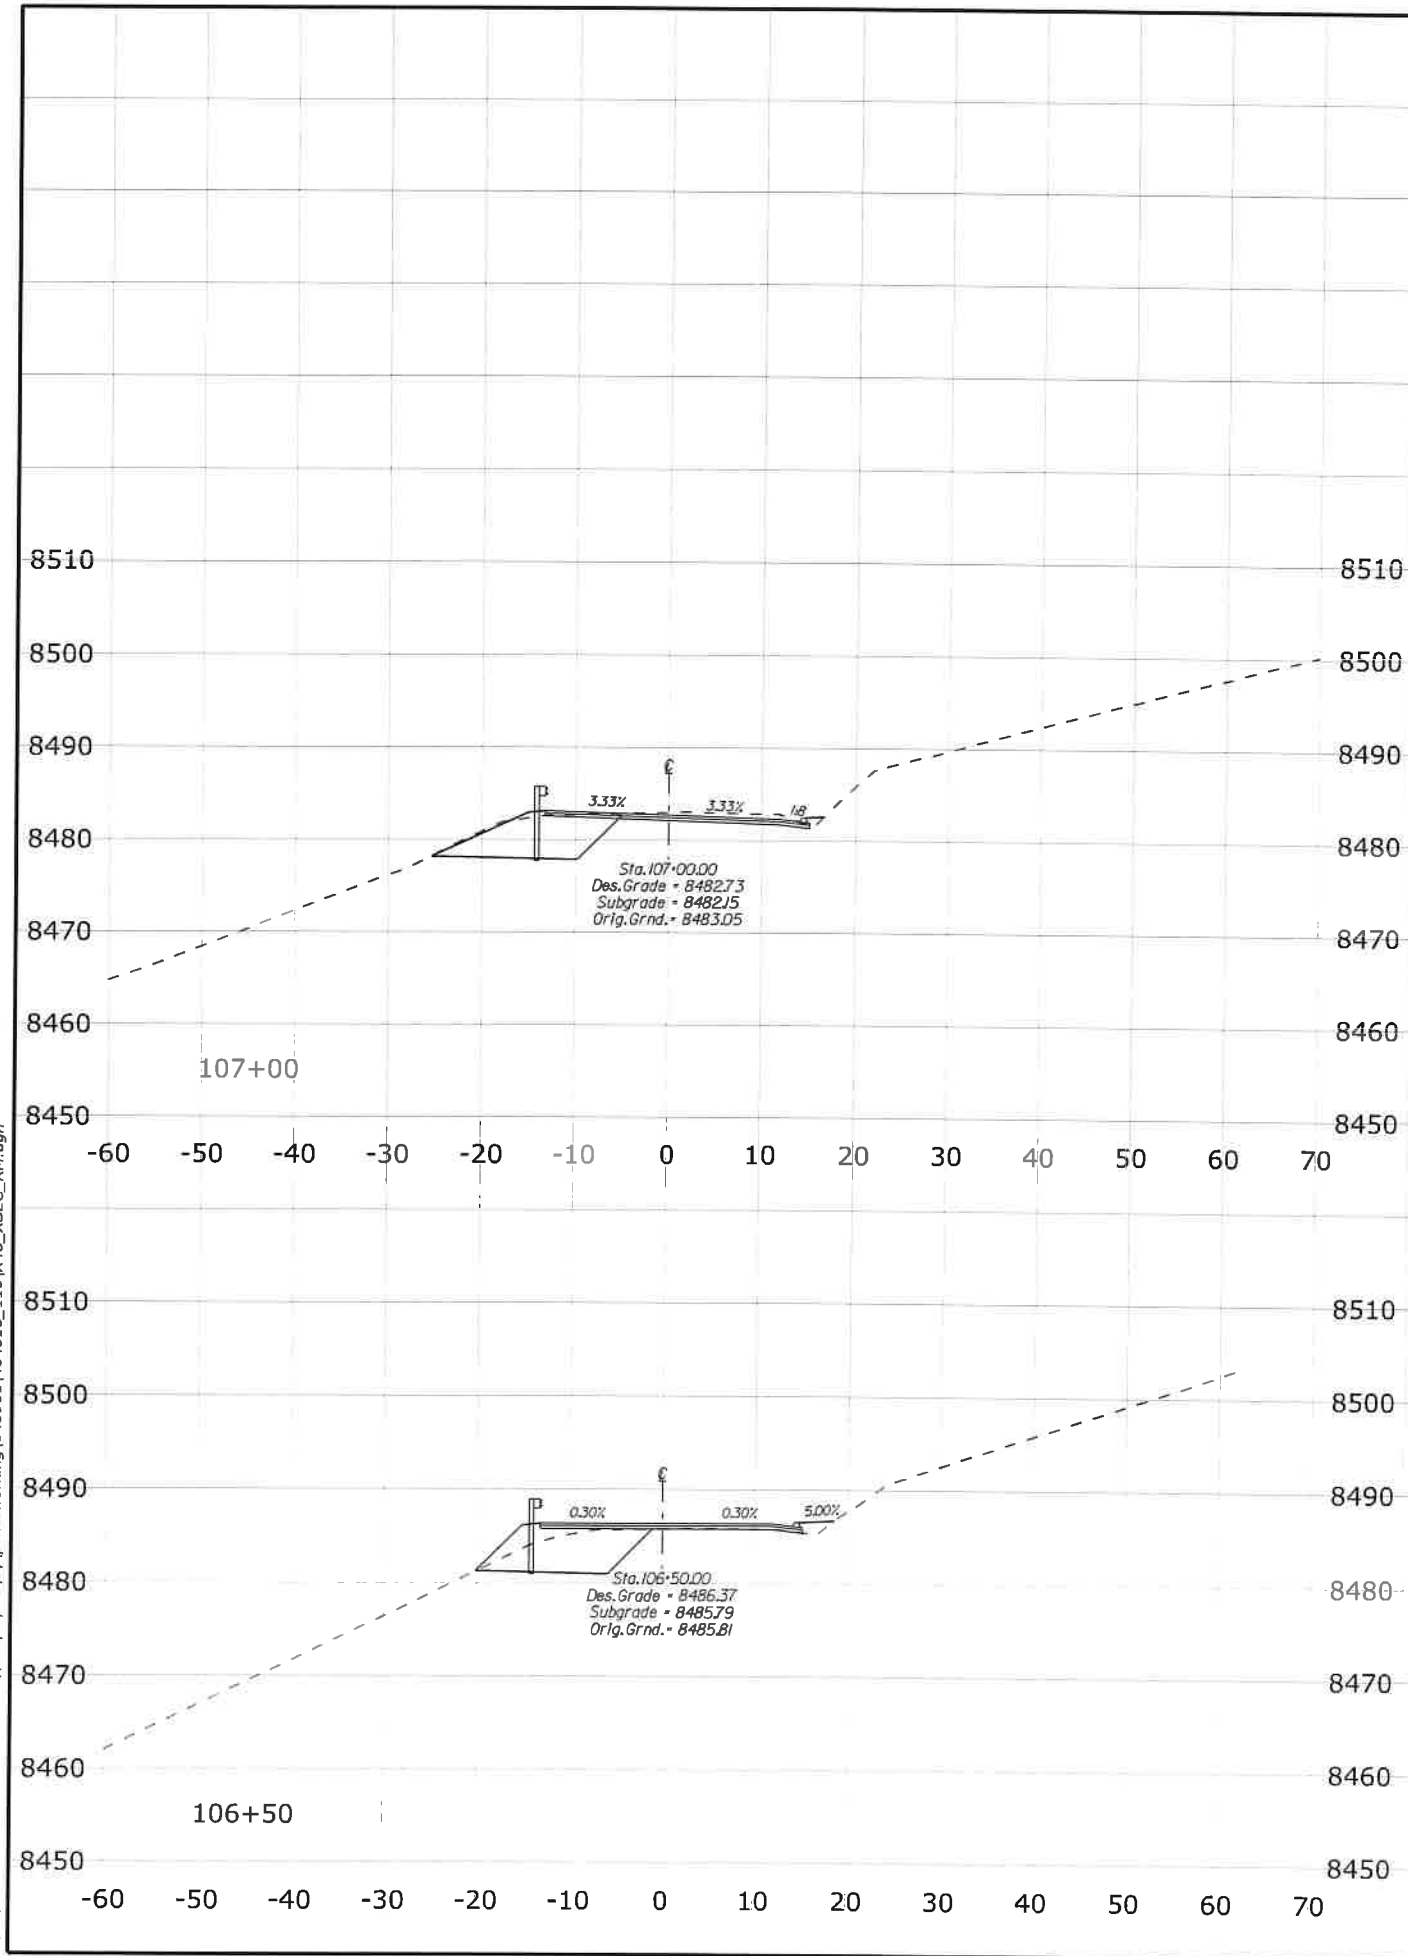





SCHEDULE A - REDS MEADOW ROAD

STATE	PROJECT	SHEET NO.
CA	CA FLAP 03S11(1)	X50

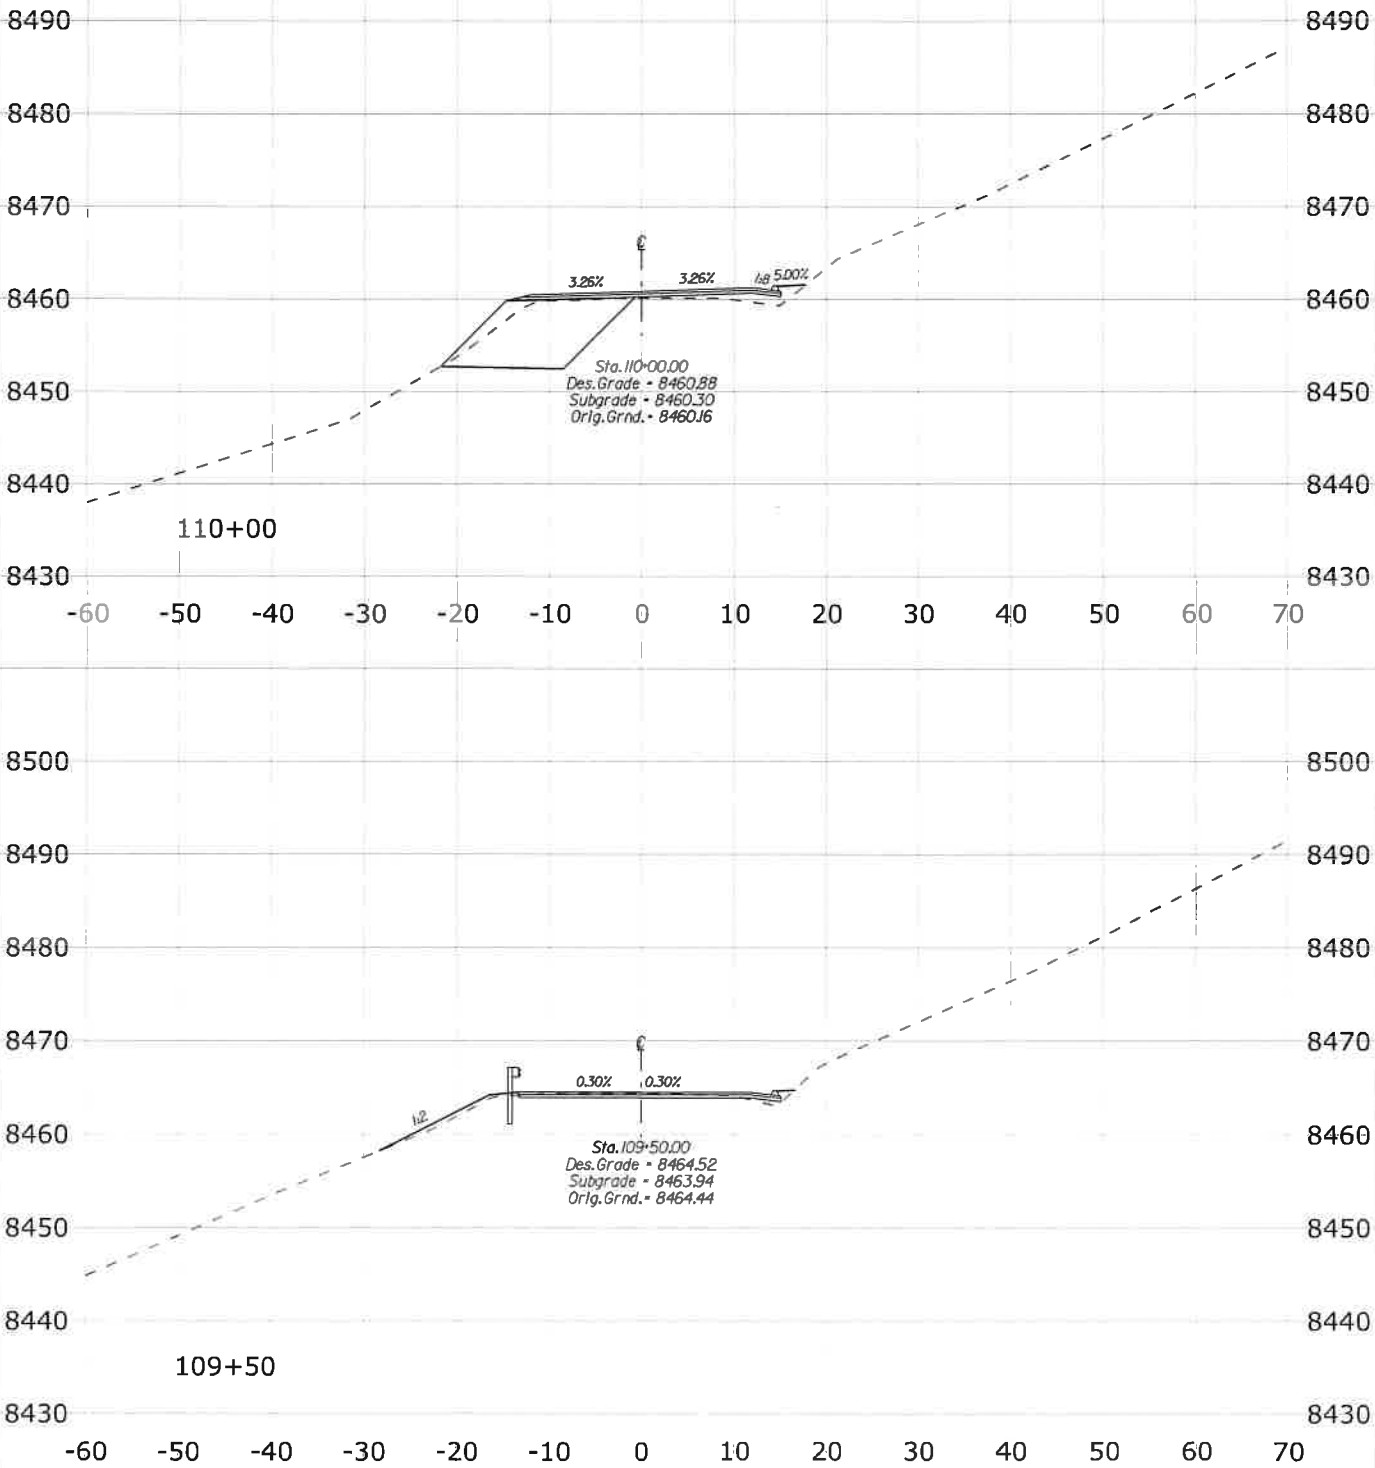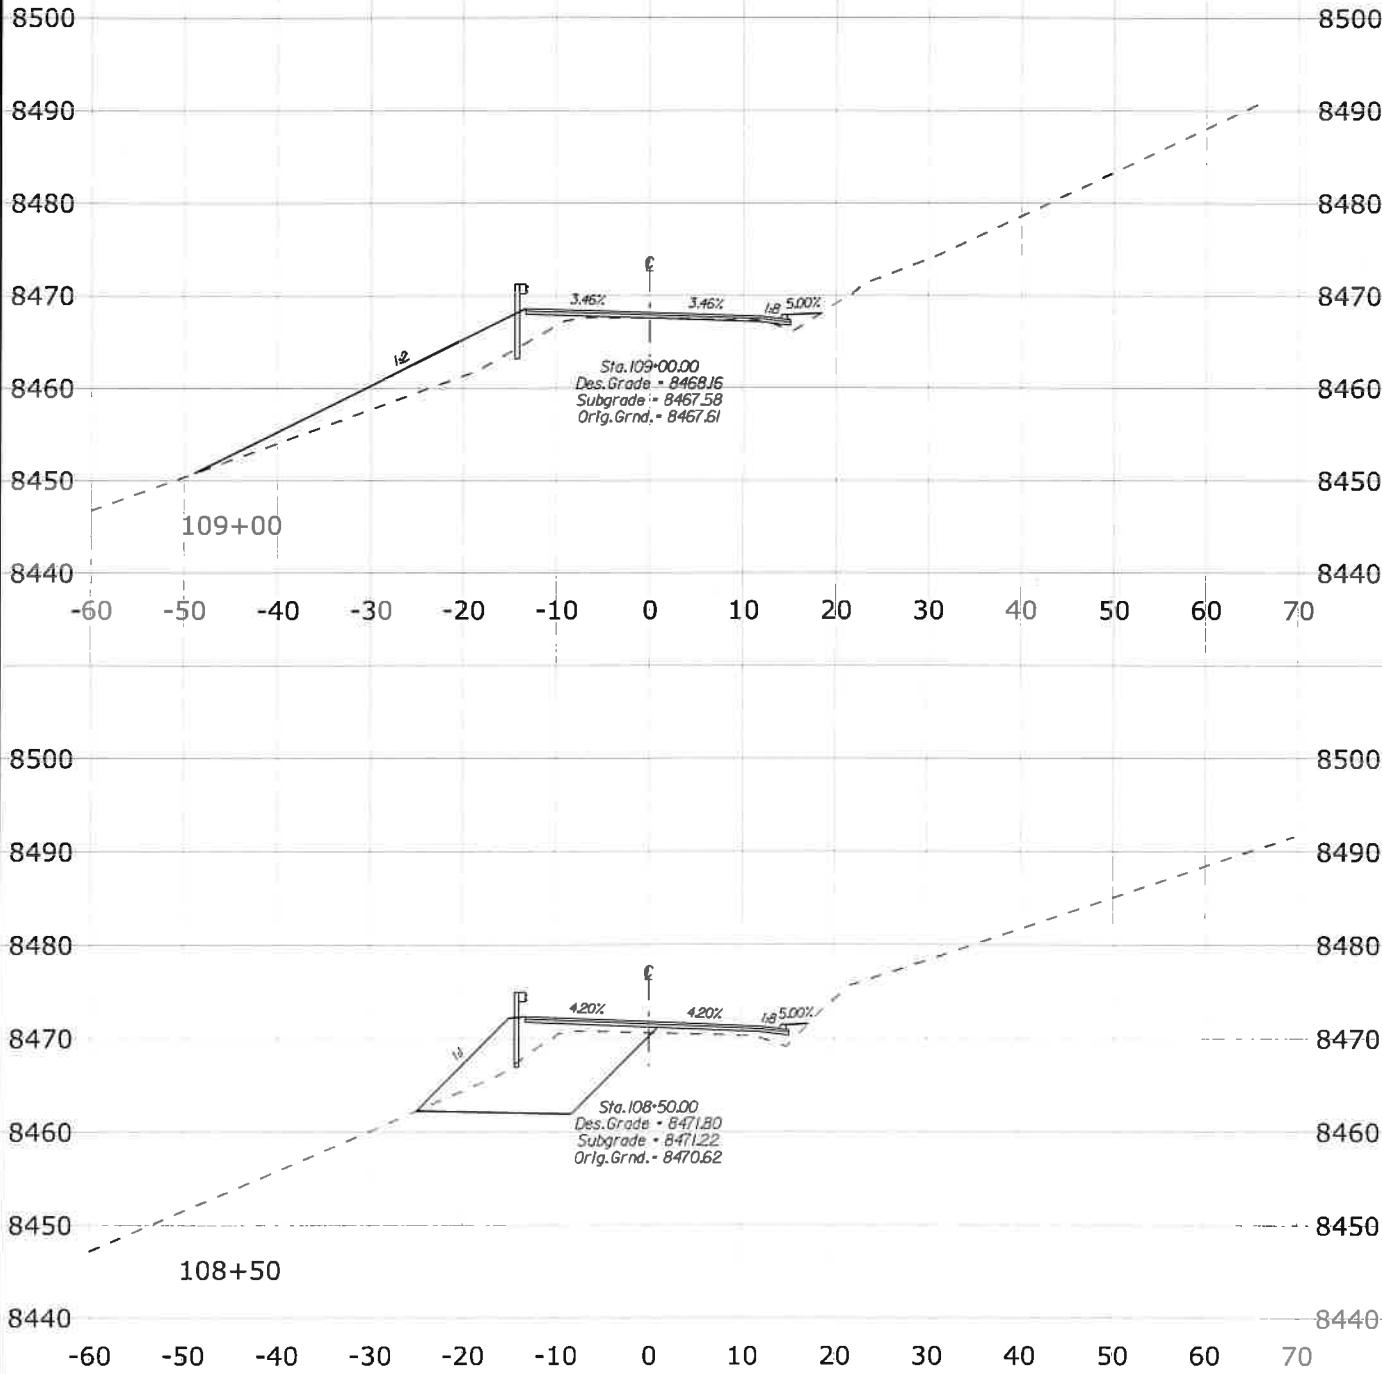

SCHEDULE A - REDS MEADOW ROAD






STATE	PROJECT	SHEET NO.
CA	CA FLAP 03S11(1)	X51

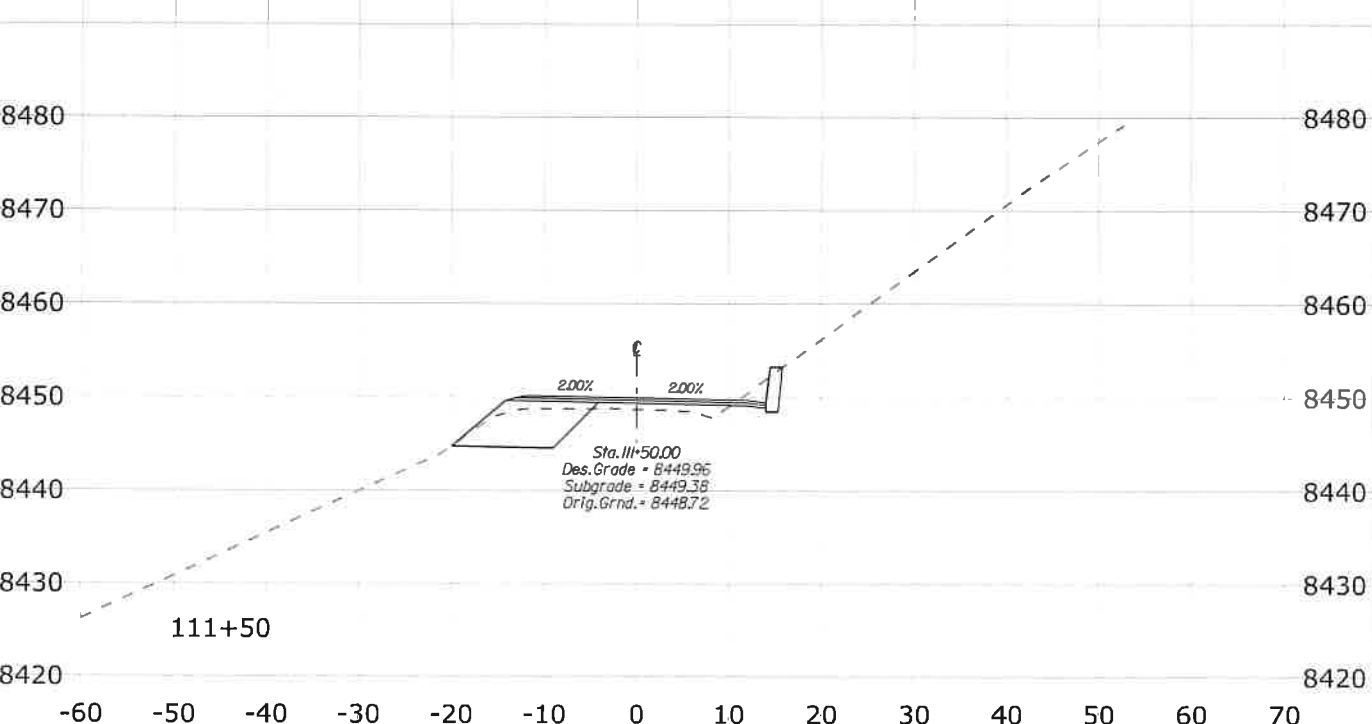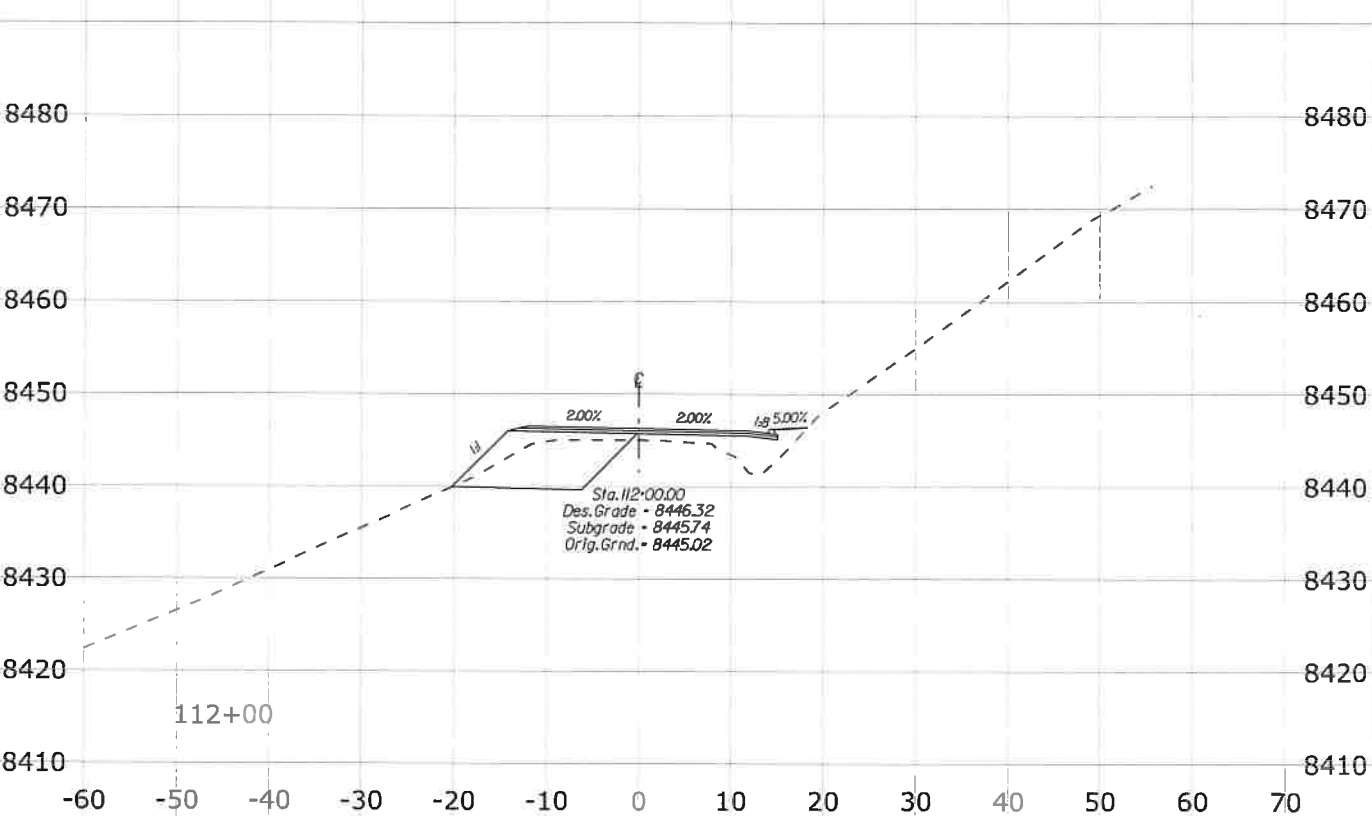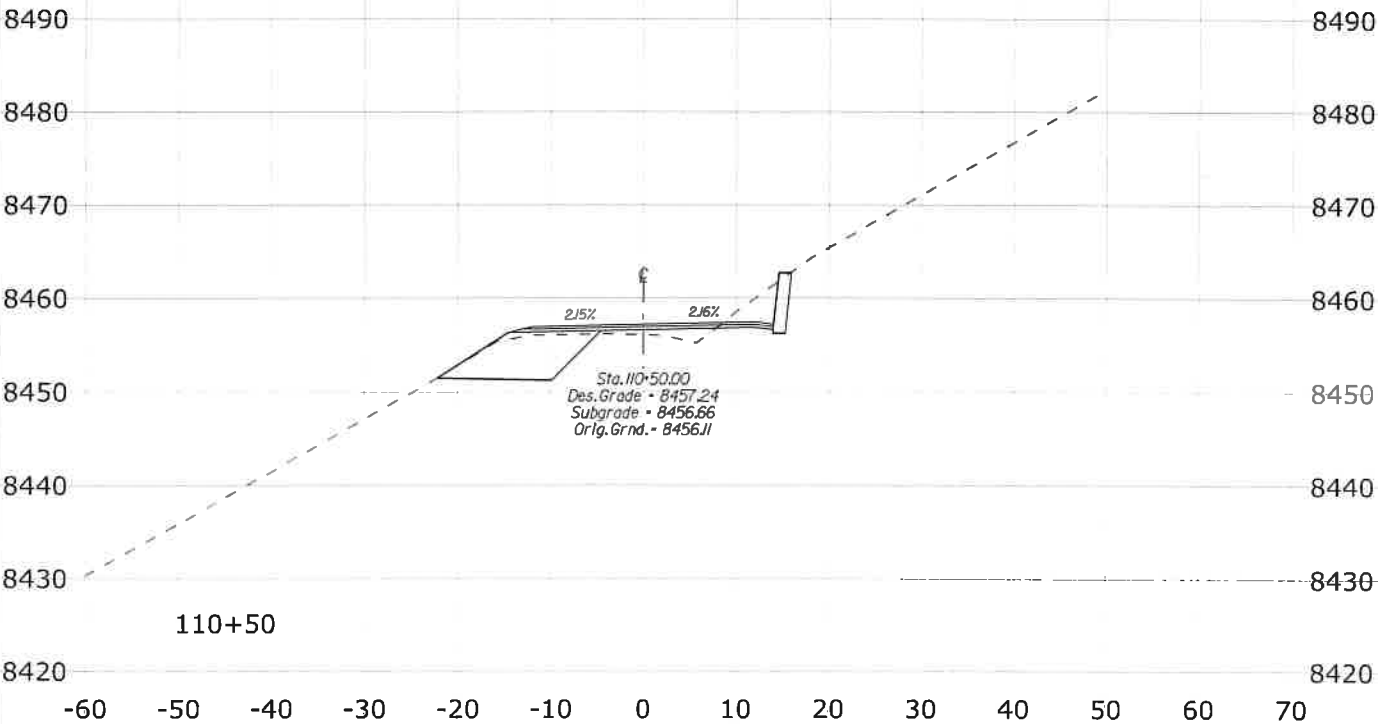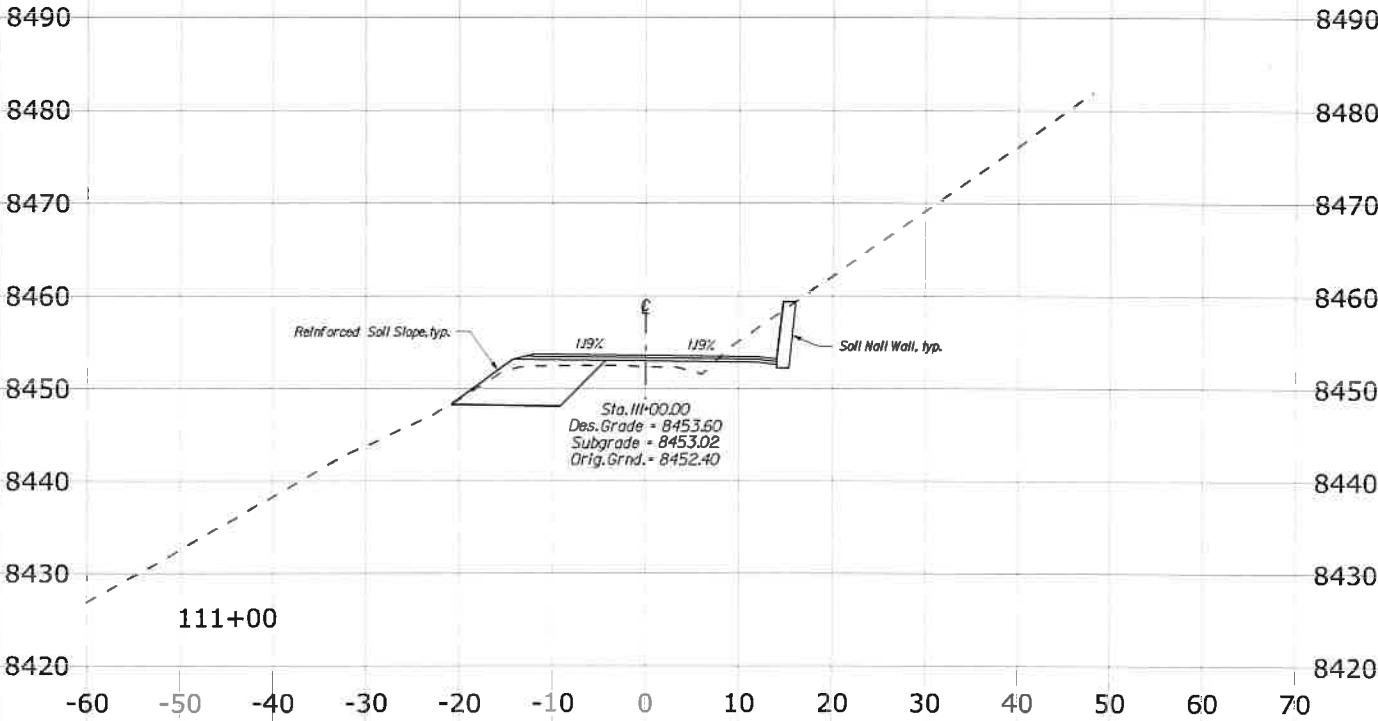

SCHEDULE A - REDS MEADOW ROAD

3/25/2021 3:05:12 PM \\denpwp01\dfs\pwc\working\845981\484816_108\X50_XSEC_RM.dgn



STATE	PROJECT	SHEET NO.
CA	CA FLAP 03S11(1)	X52

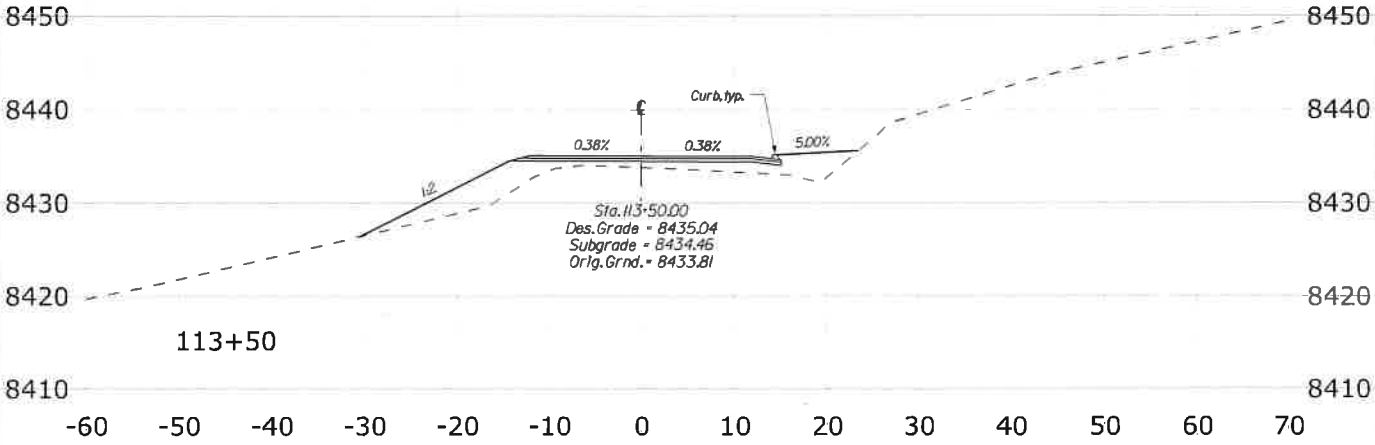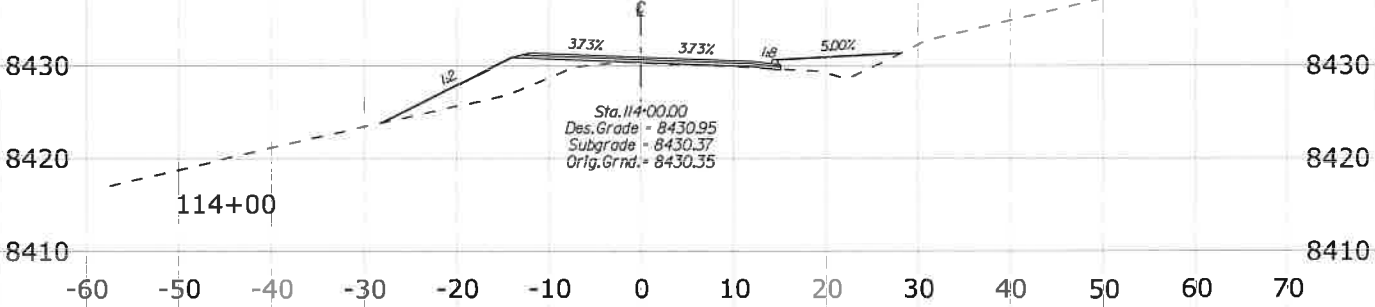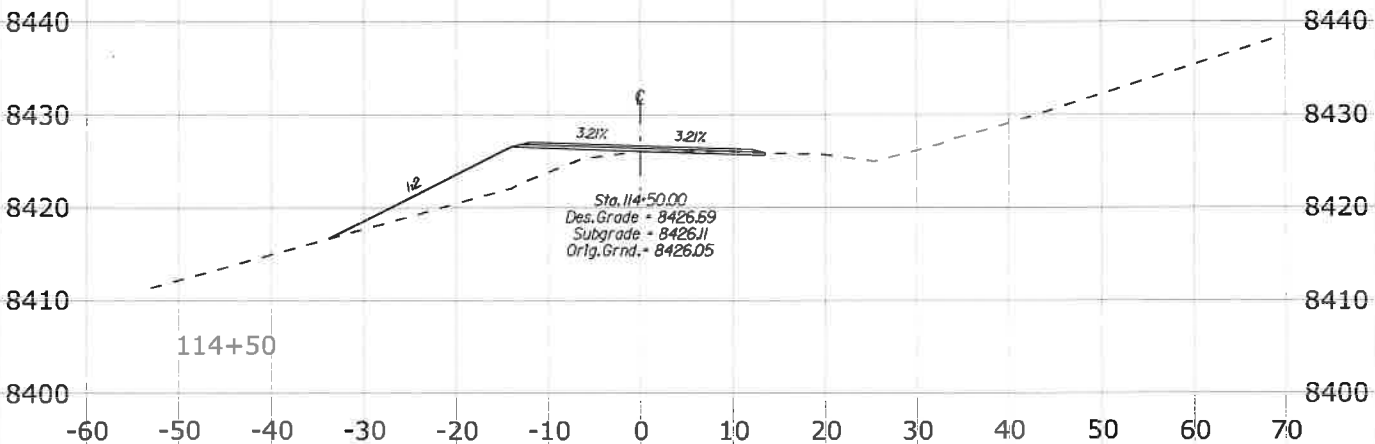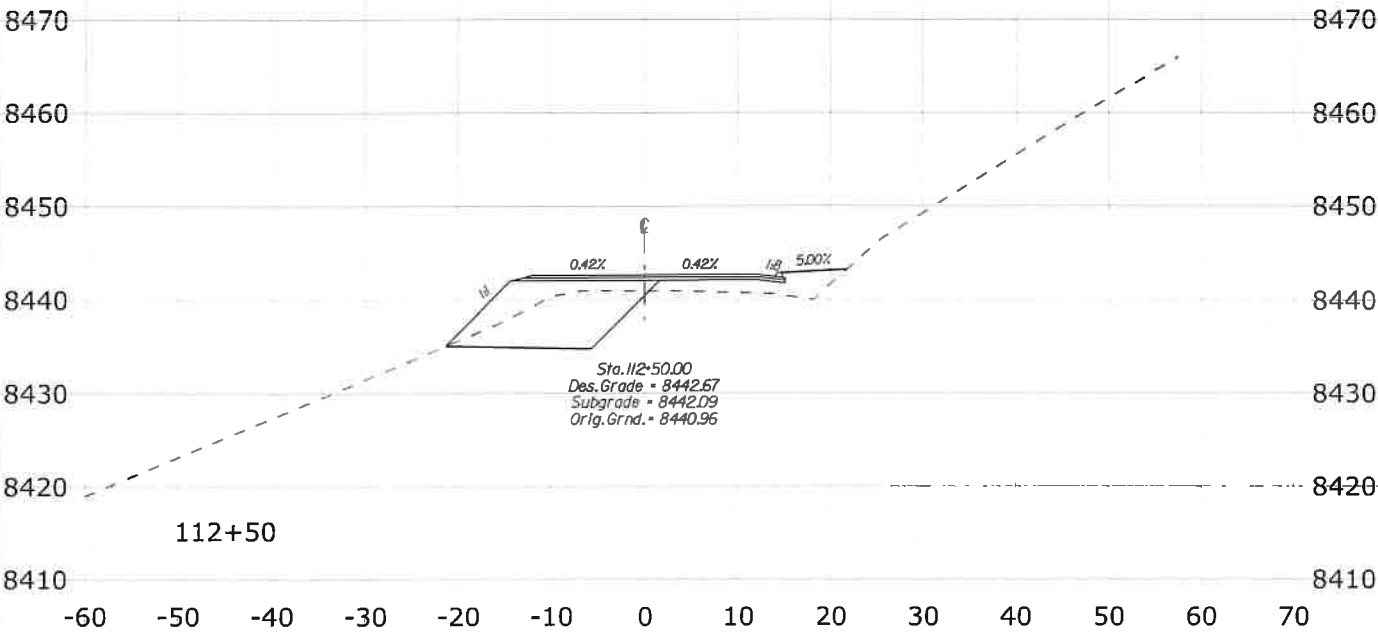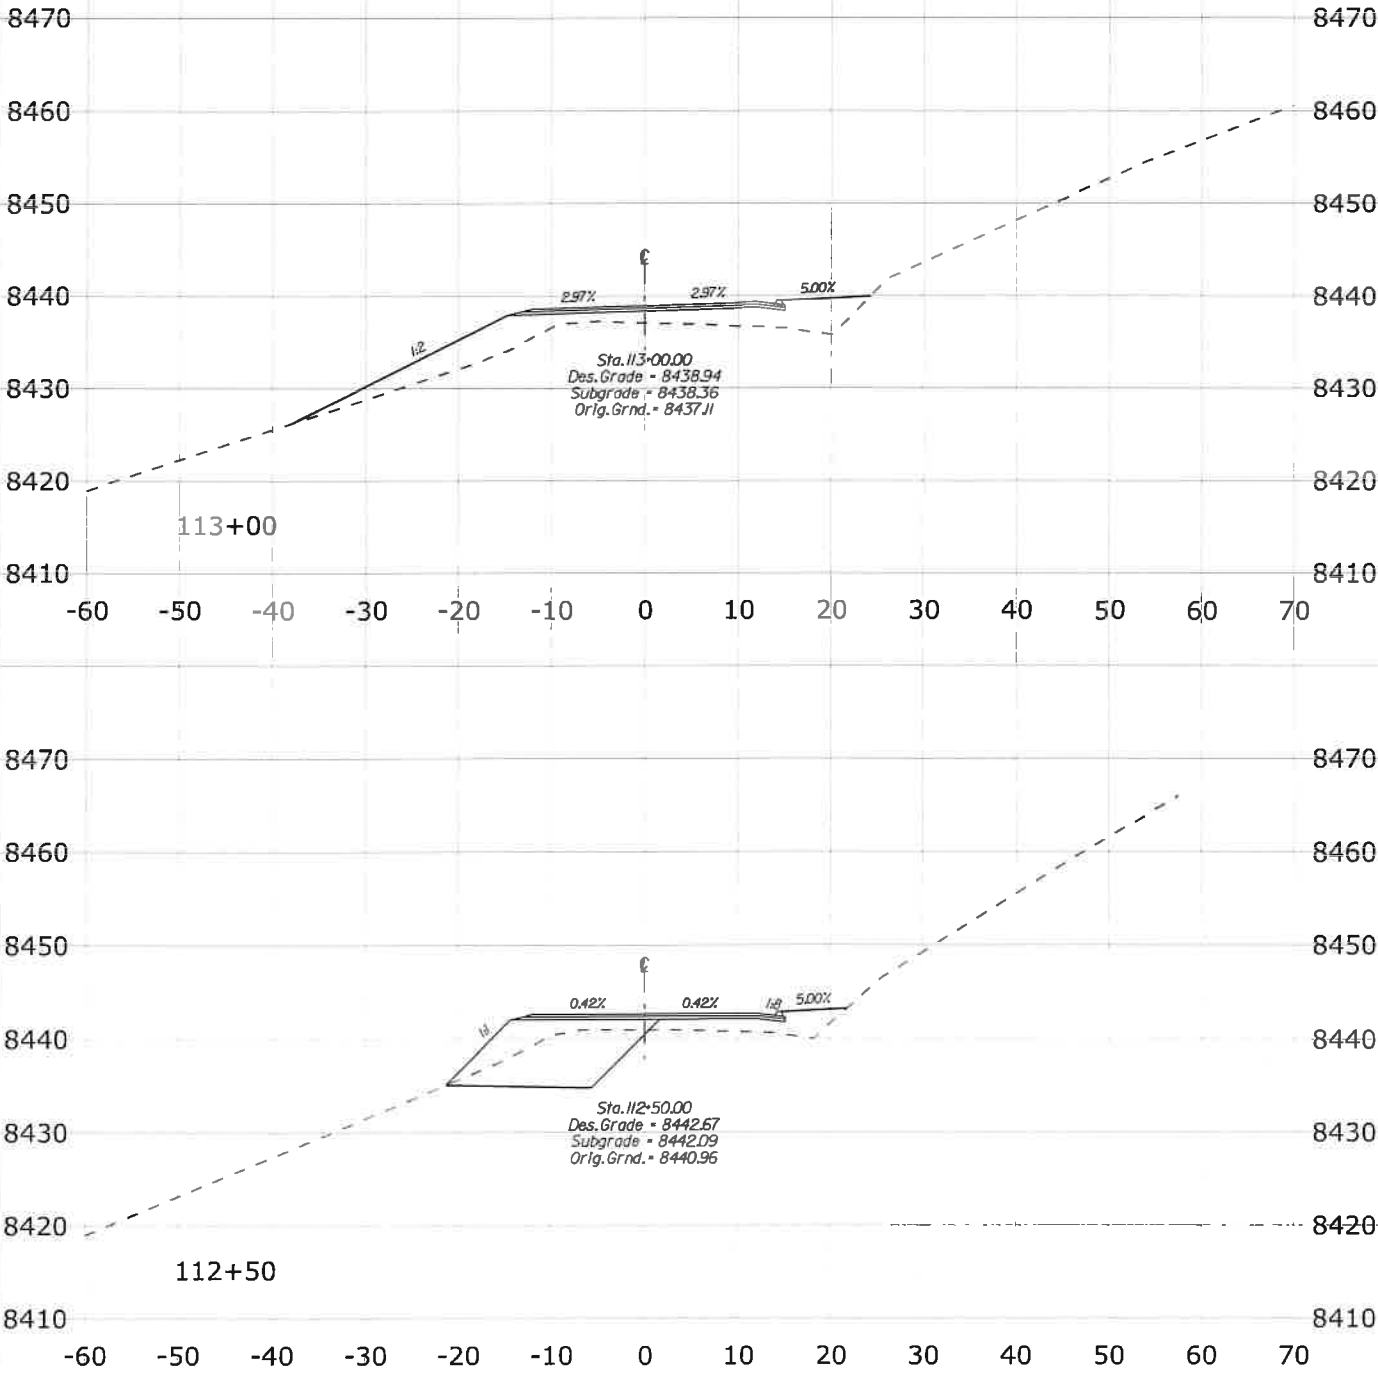

SCHEDULE A - REDS MEADOW ROAD





3/25/2021 3:05:34 PM \\lenpwp01\d8\pwcsworking\845981\484816_107\X51_XSEC_RM.dgn

STATE	PROJECT	SHEET NO.
CA	CA FLAP 03S11(1)	X53

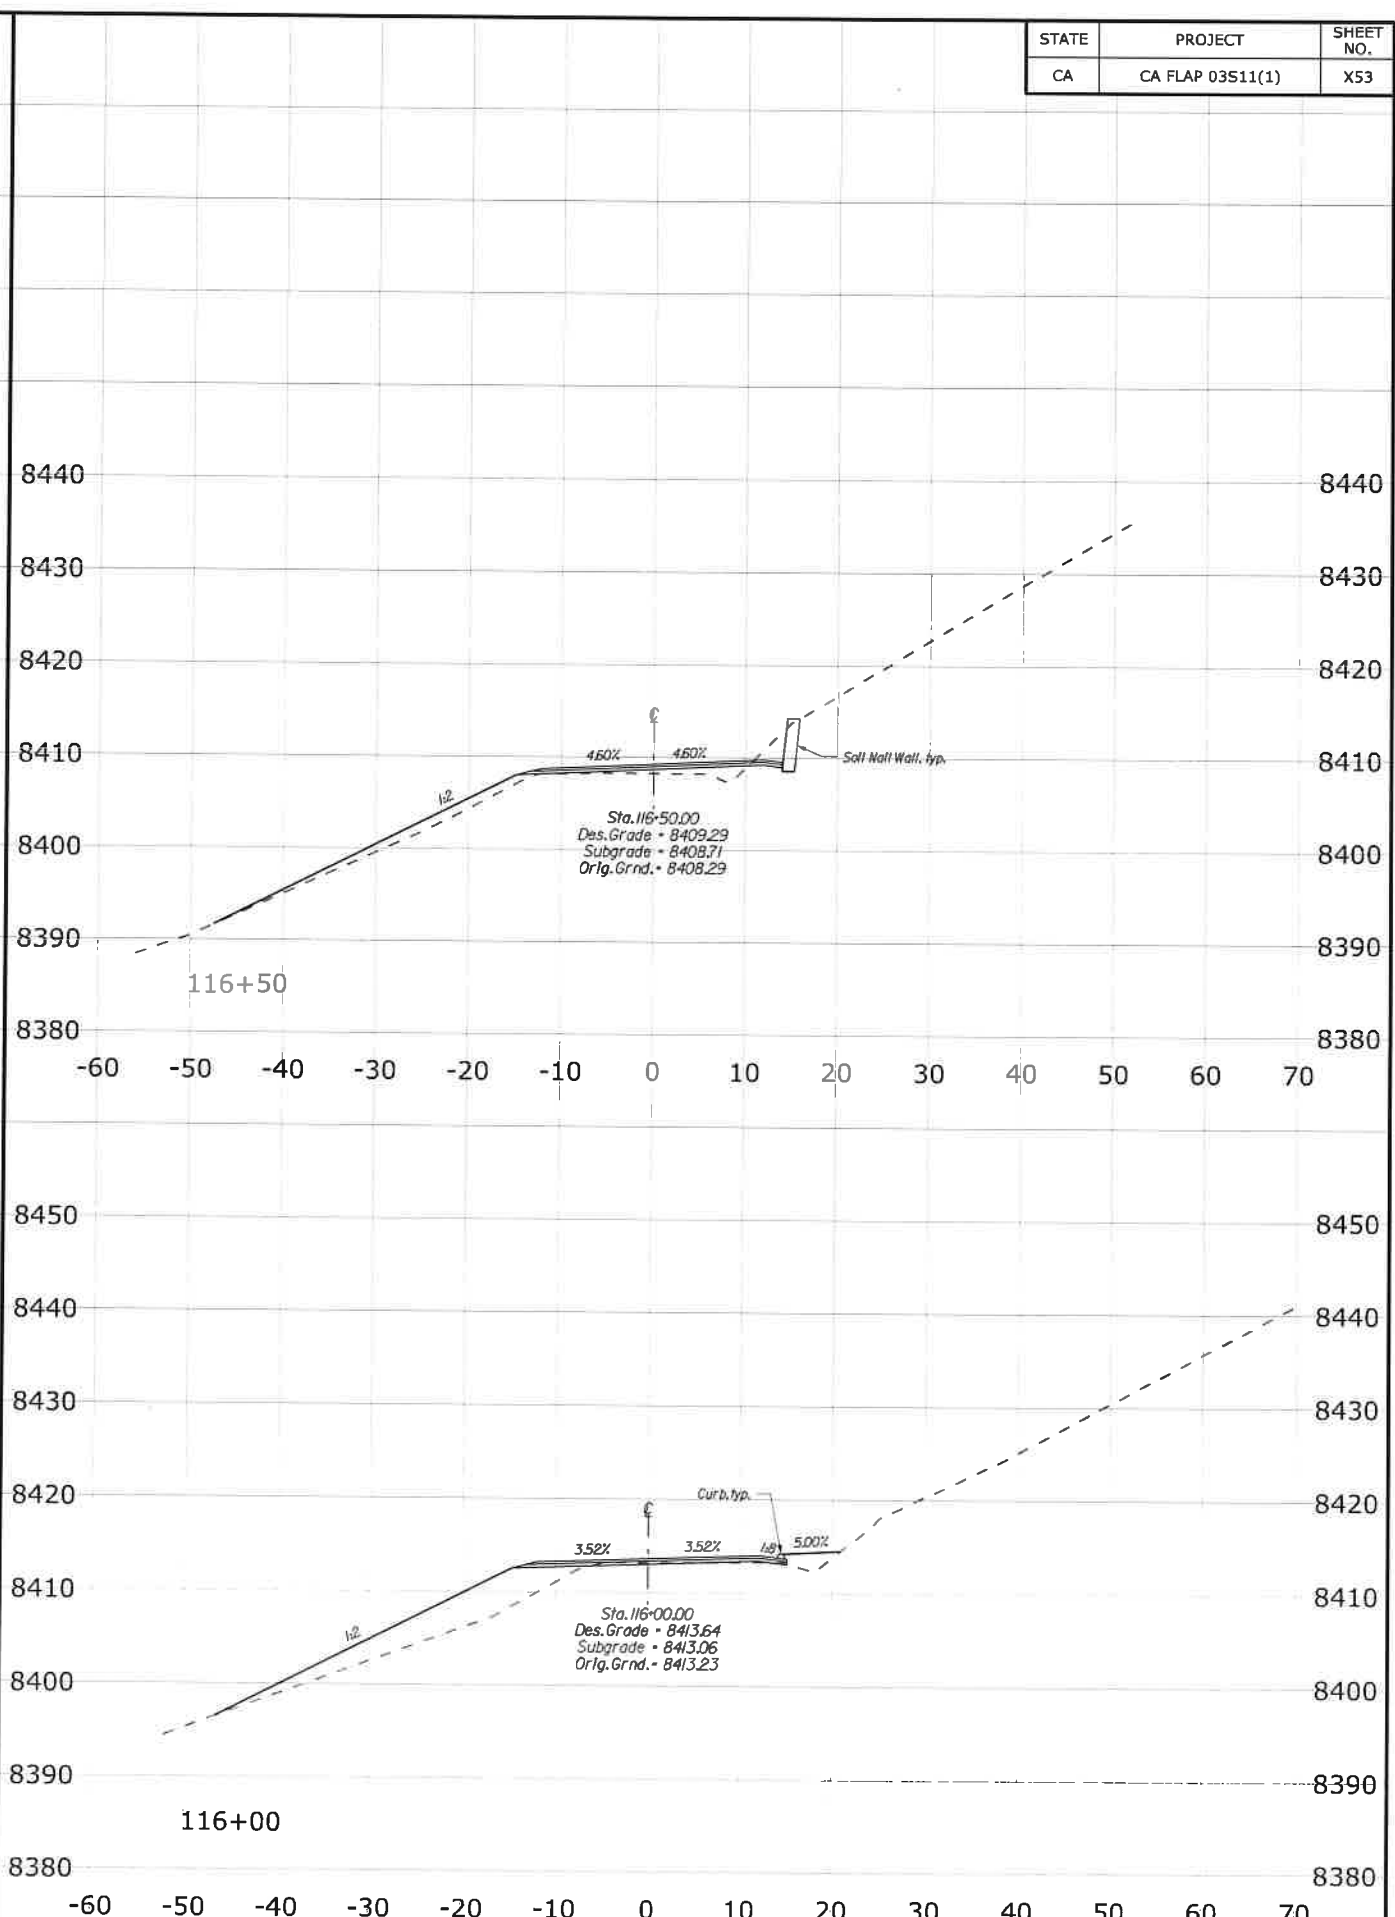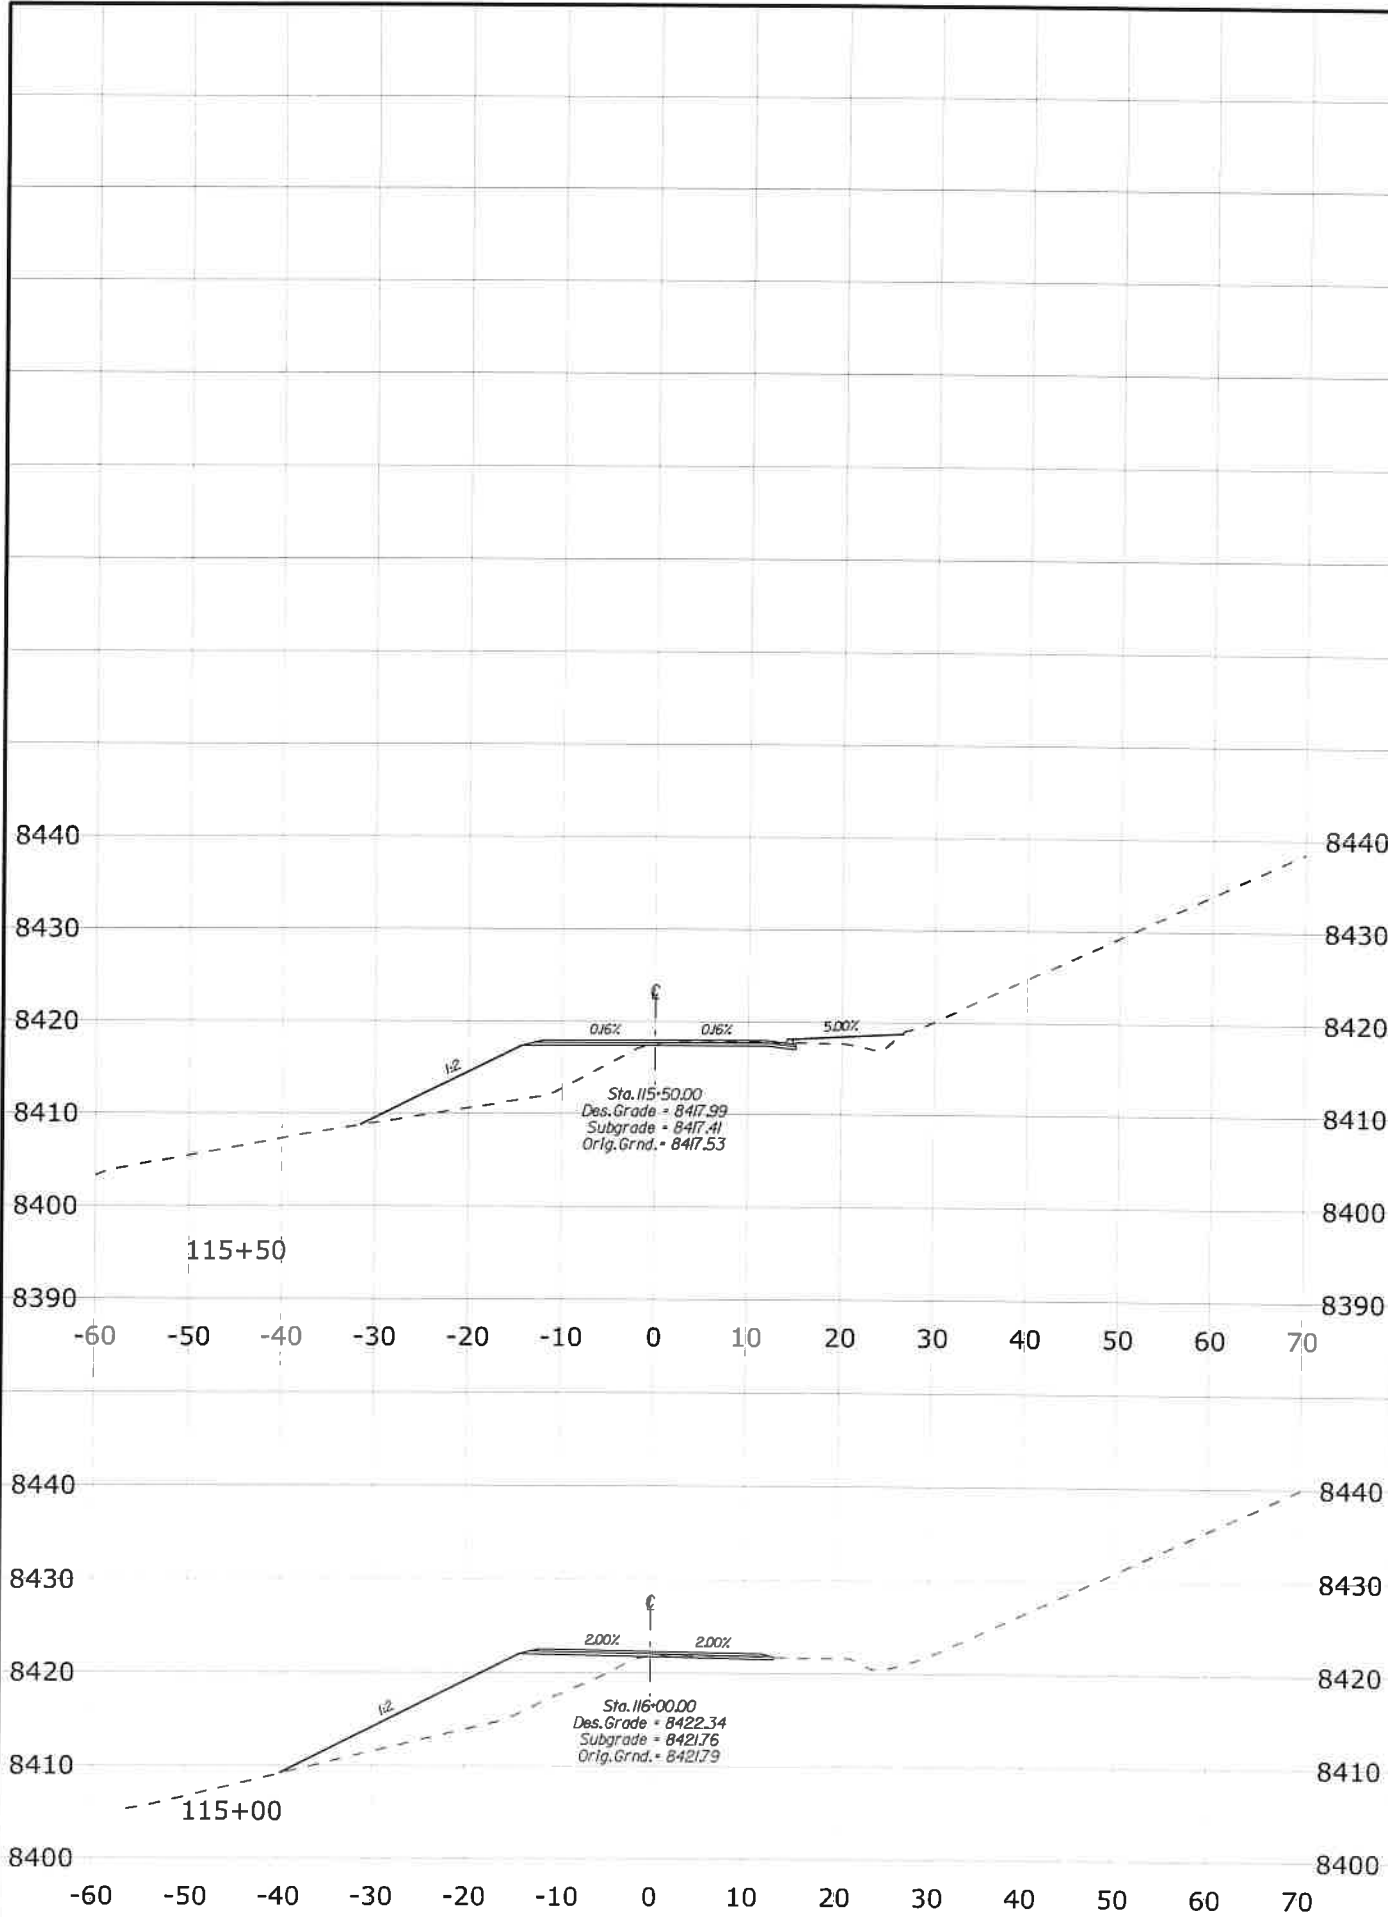

SCHEDULE A - REDS MEADOW ROAD





STATE	PROJECT	SHEET NO.
CA	CA FLAP 03S11(1)	X54

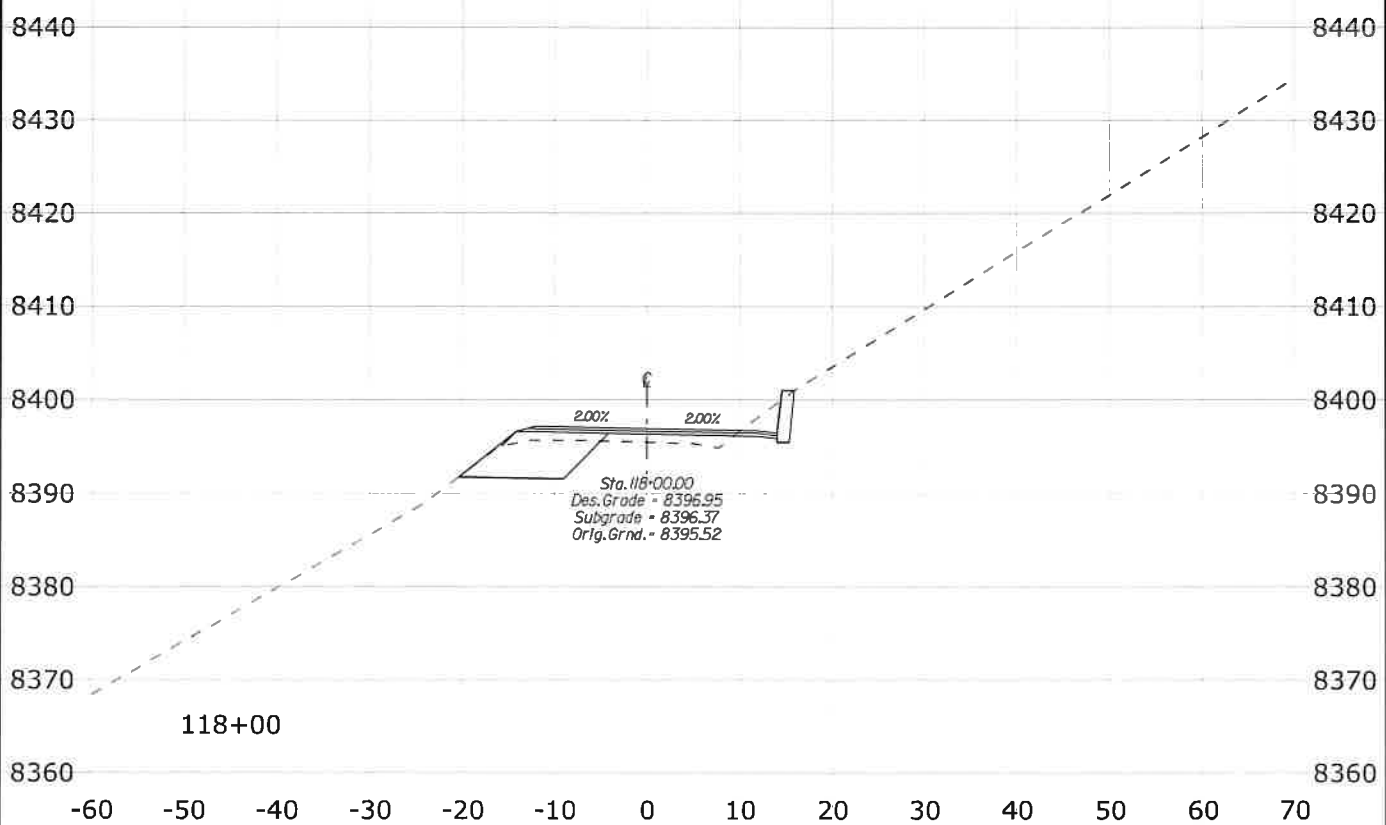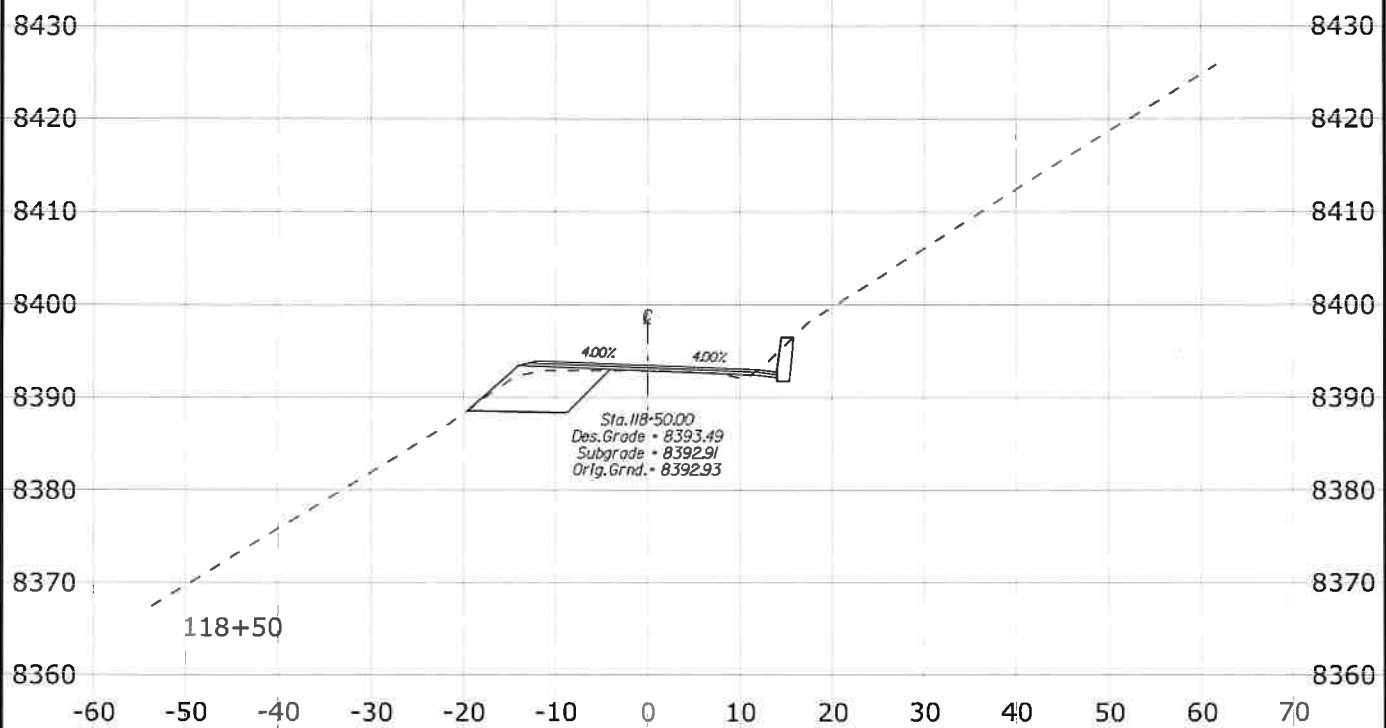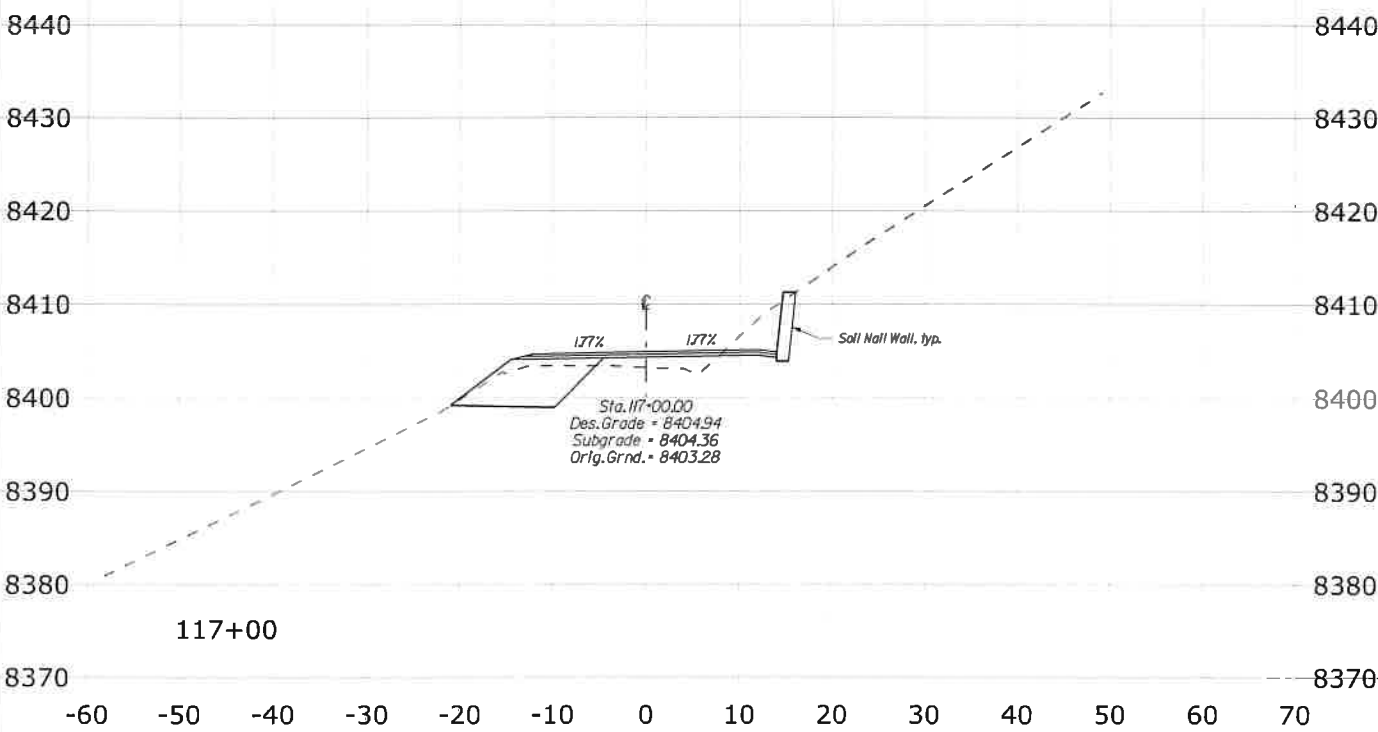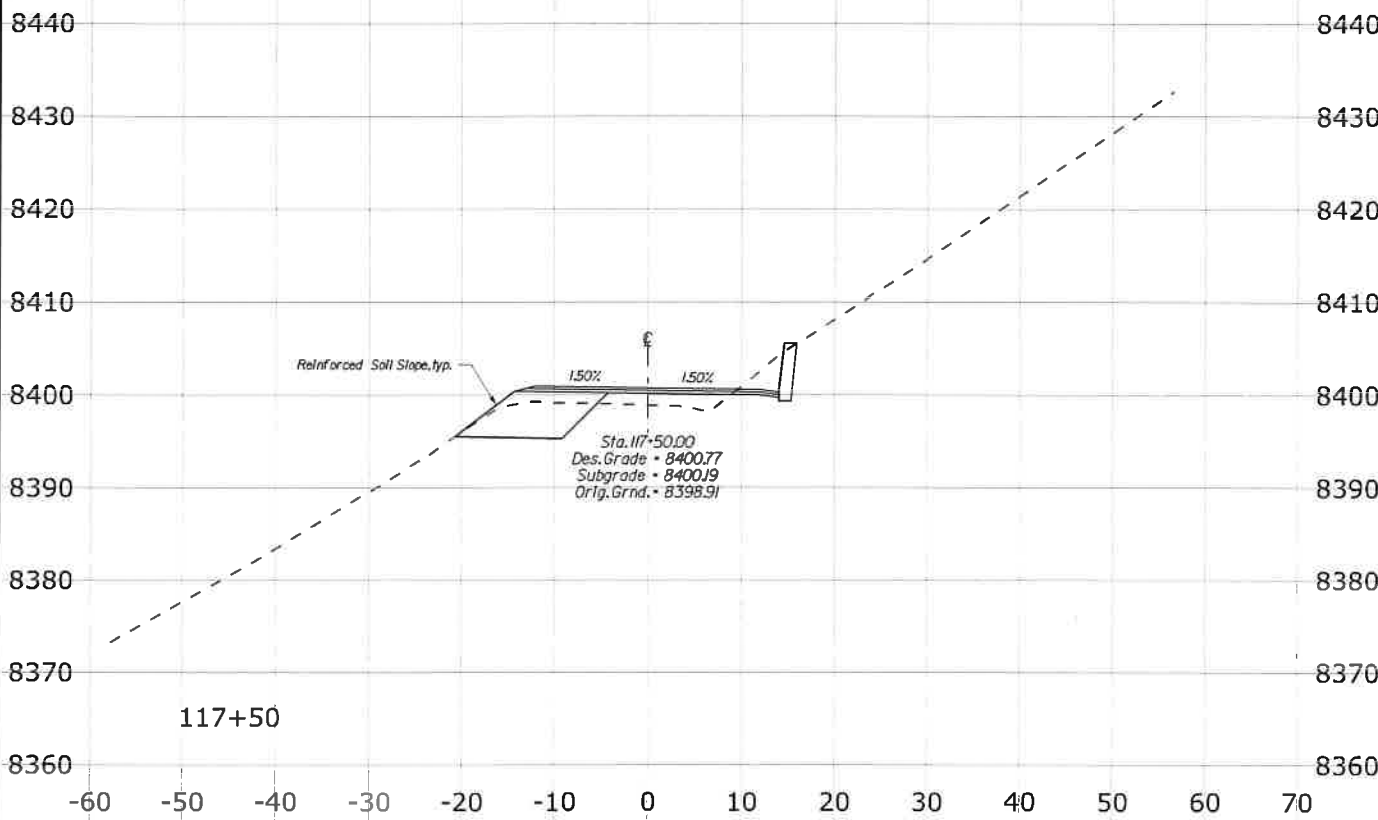

SCHEDULE A - REDS MEADOW ROAD

3/25/2021 3:05:18 PM \\denpwp01\d8\pwworking\845981\484816_104\X53_XSEC_RM.dgn



STATE	PROJECT	SHEET NO.
CA	CA FLAP 03S11(1)	X55

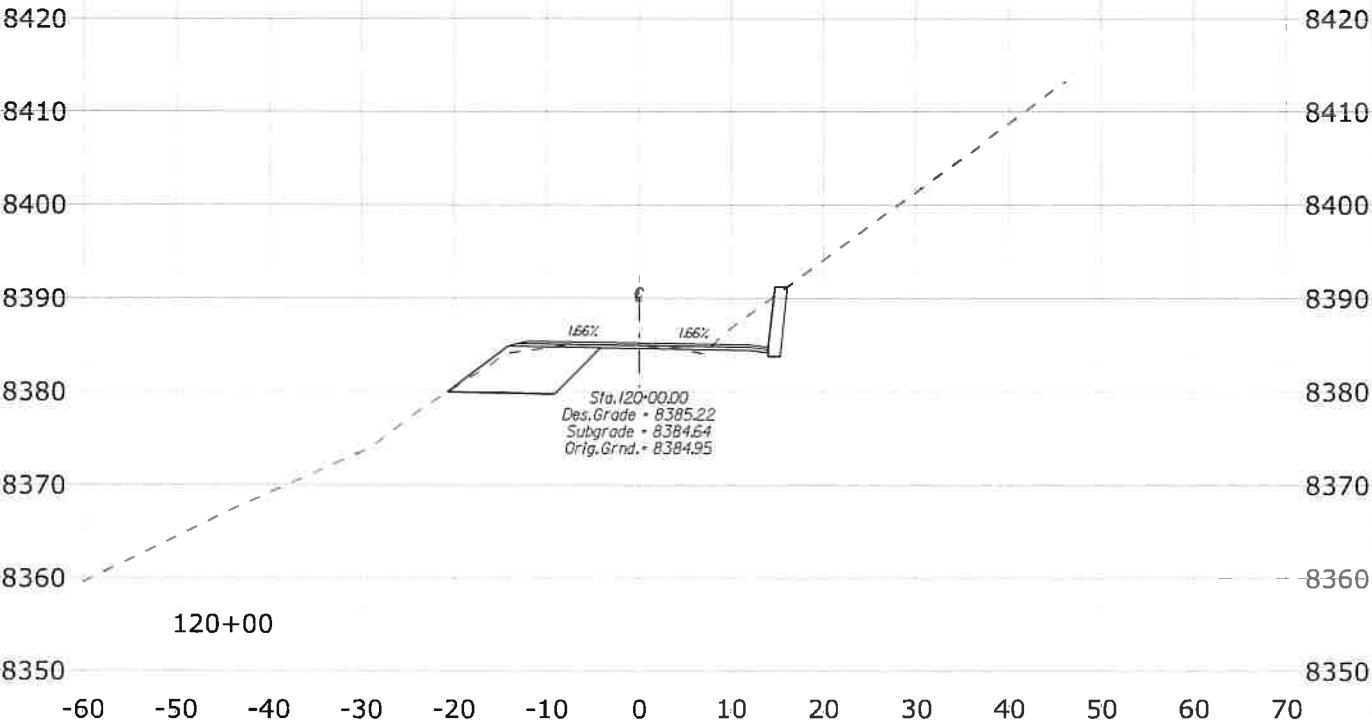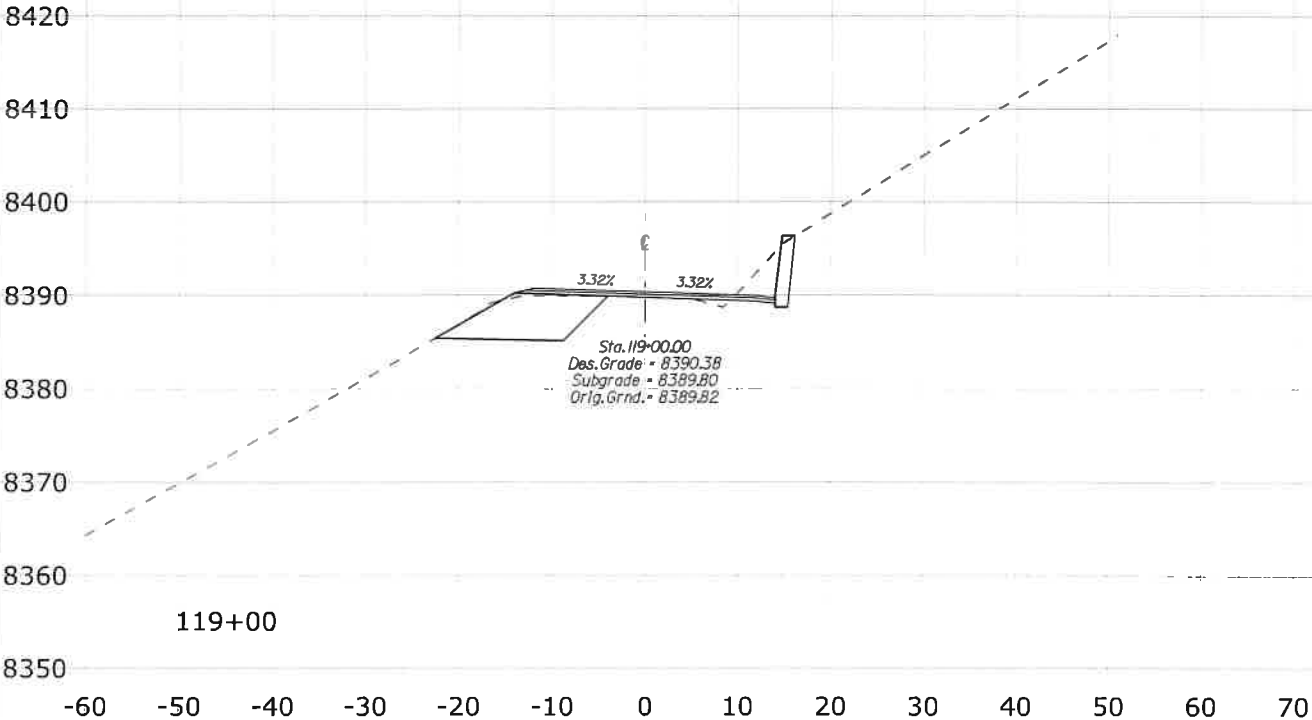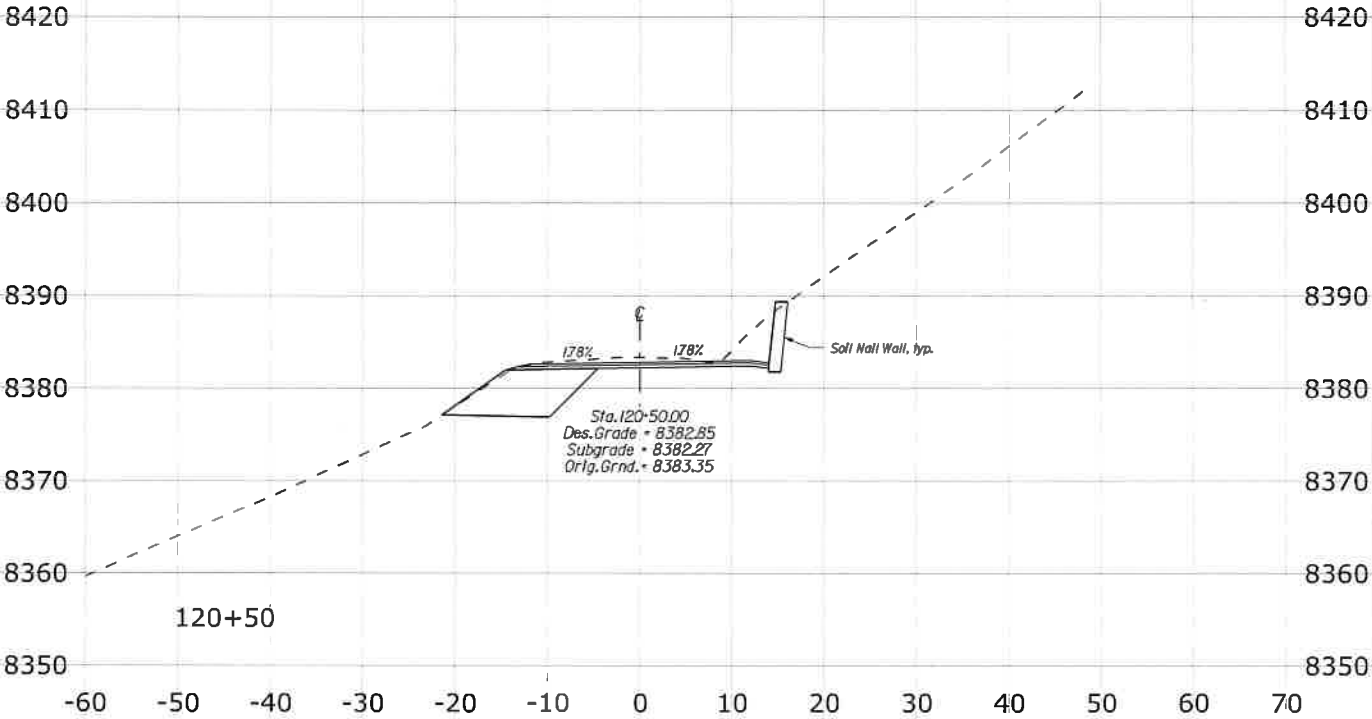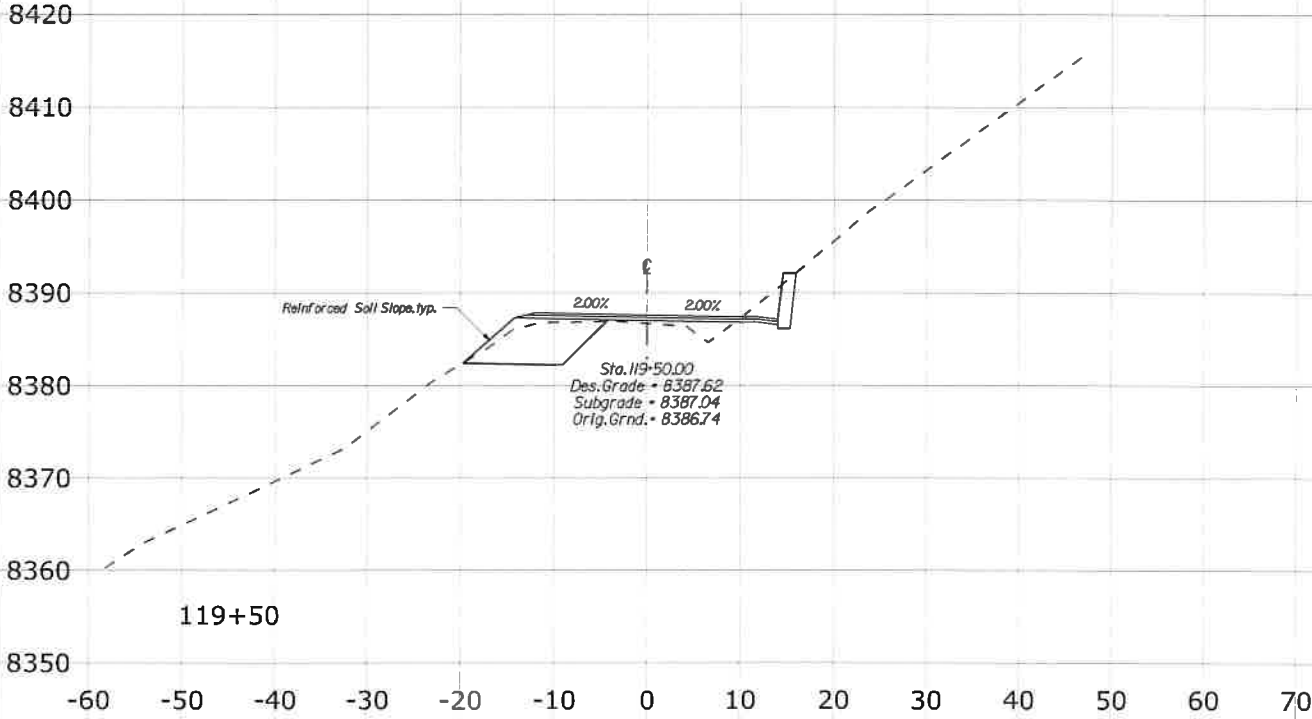

SCHEDULE A - REDS MEADOW ROAD



3/25/2021 3:05:44 PM \\denpwp01\d5\pwworking\845981\484816_103\X54_XSEC_RM.dgn

STATE	PROJECT	SHEET NO.
CA	CA FLAP 03S11(1)	X56

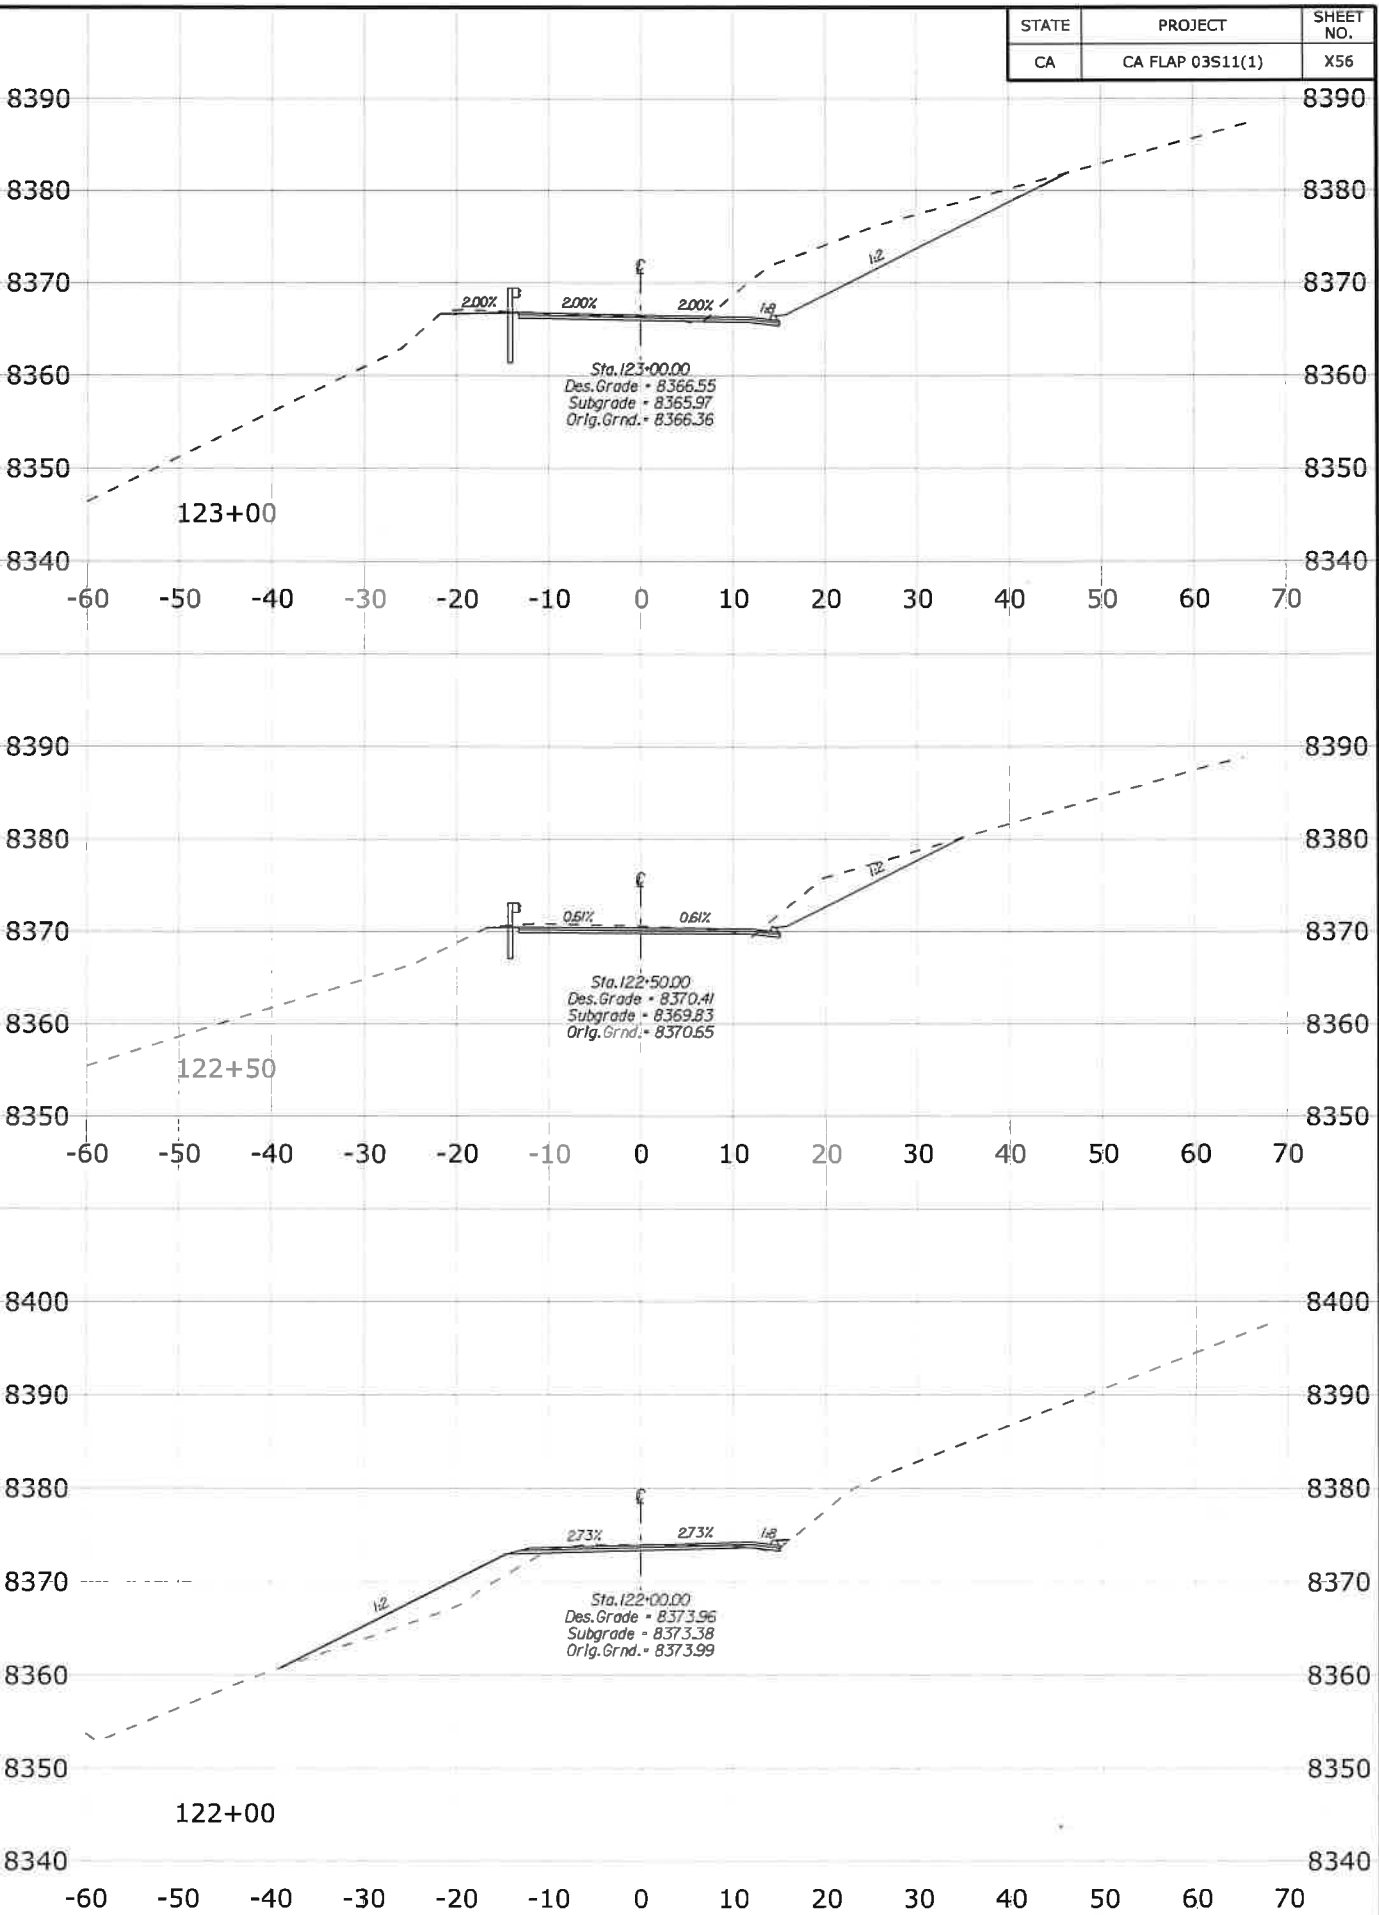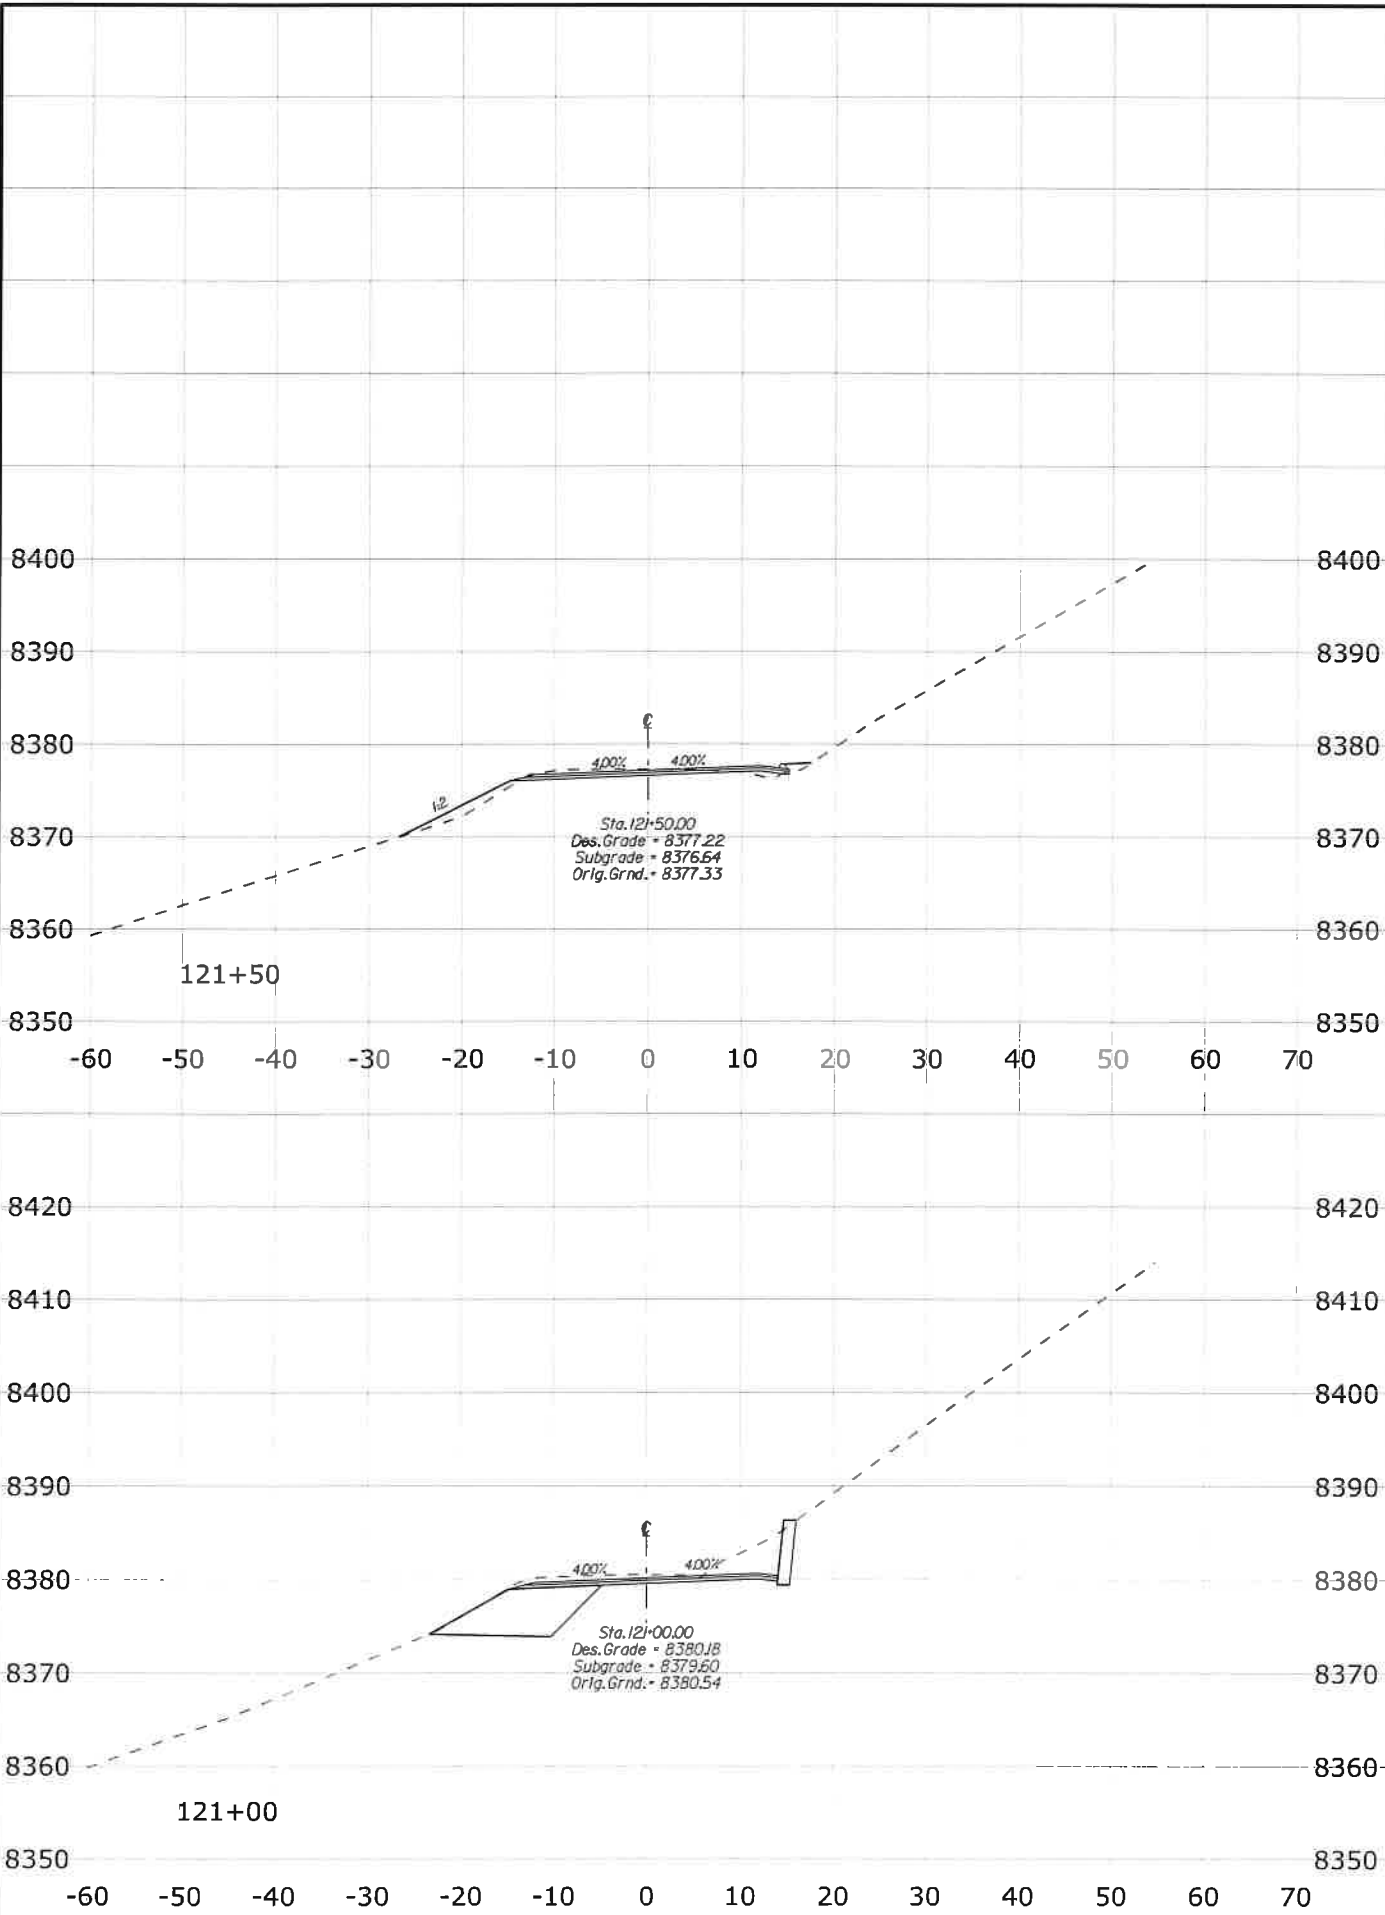





SCHEDULE A - REDS MEADOW ROAD

STATE	PROJECT	SHEET NO.
CA	CA FLAP 03S11(1)	X57

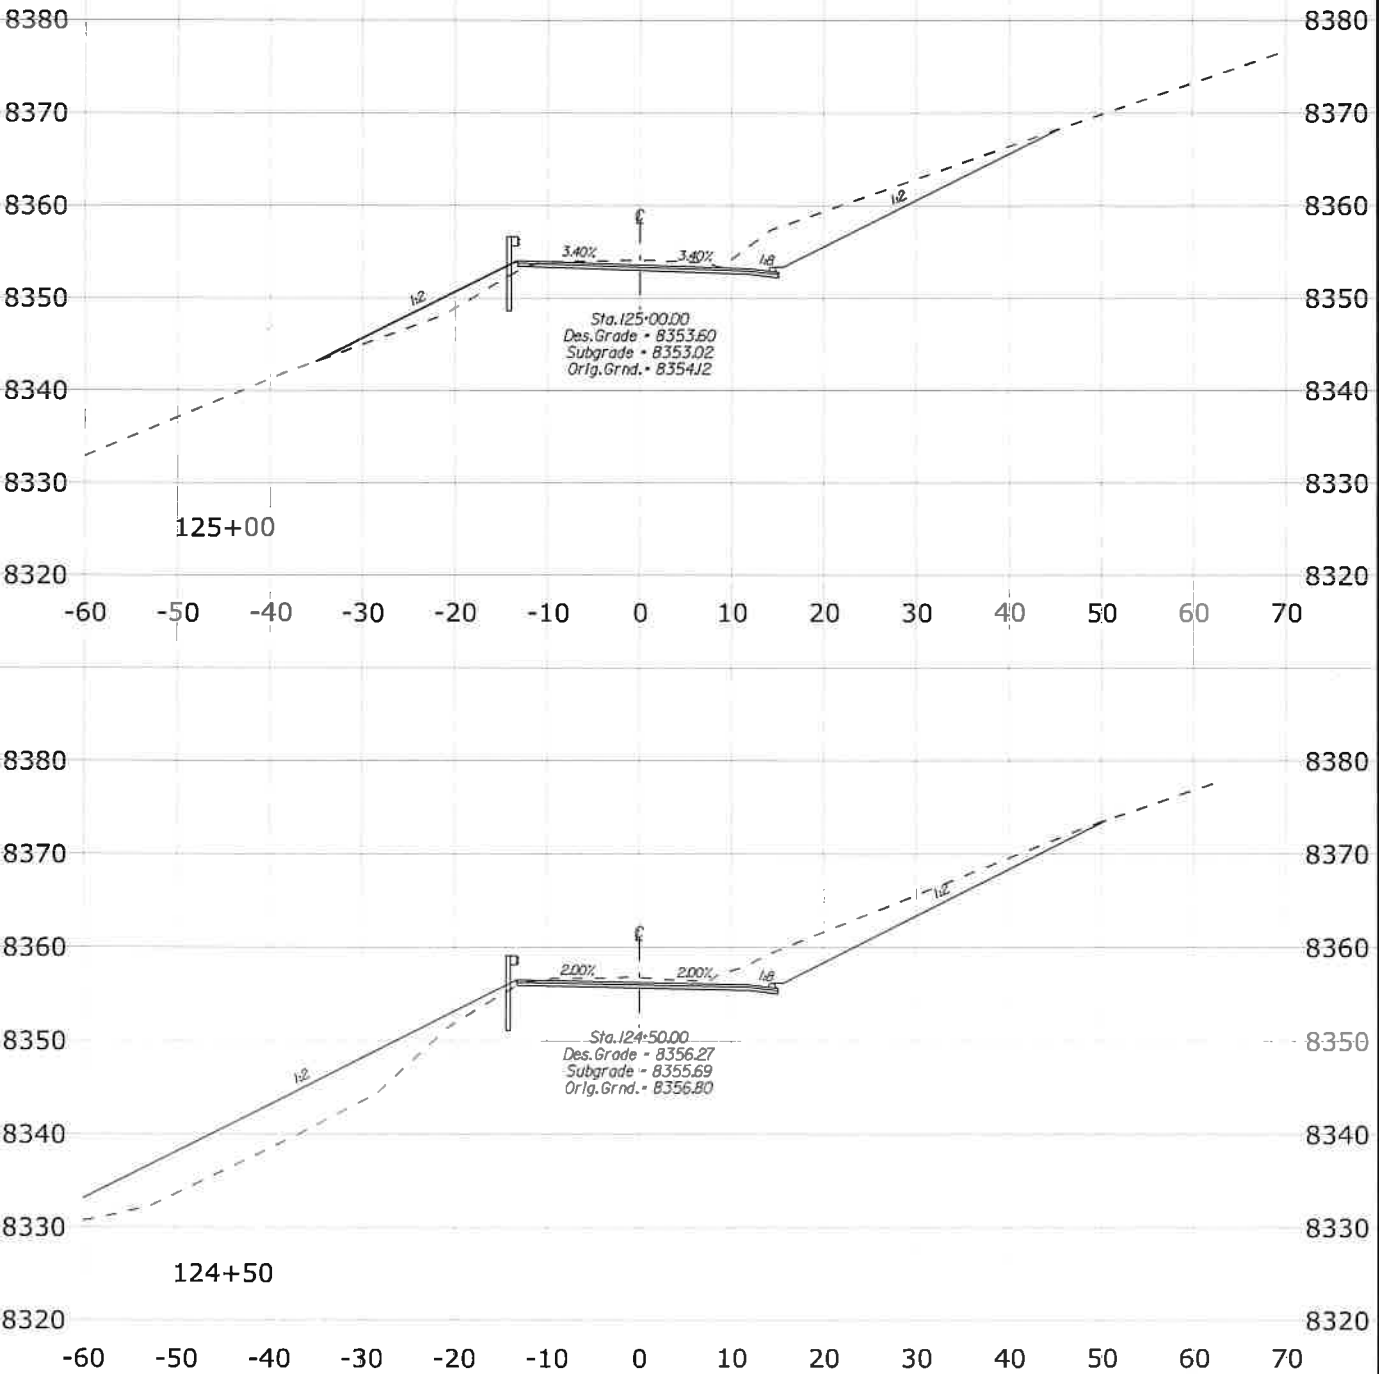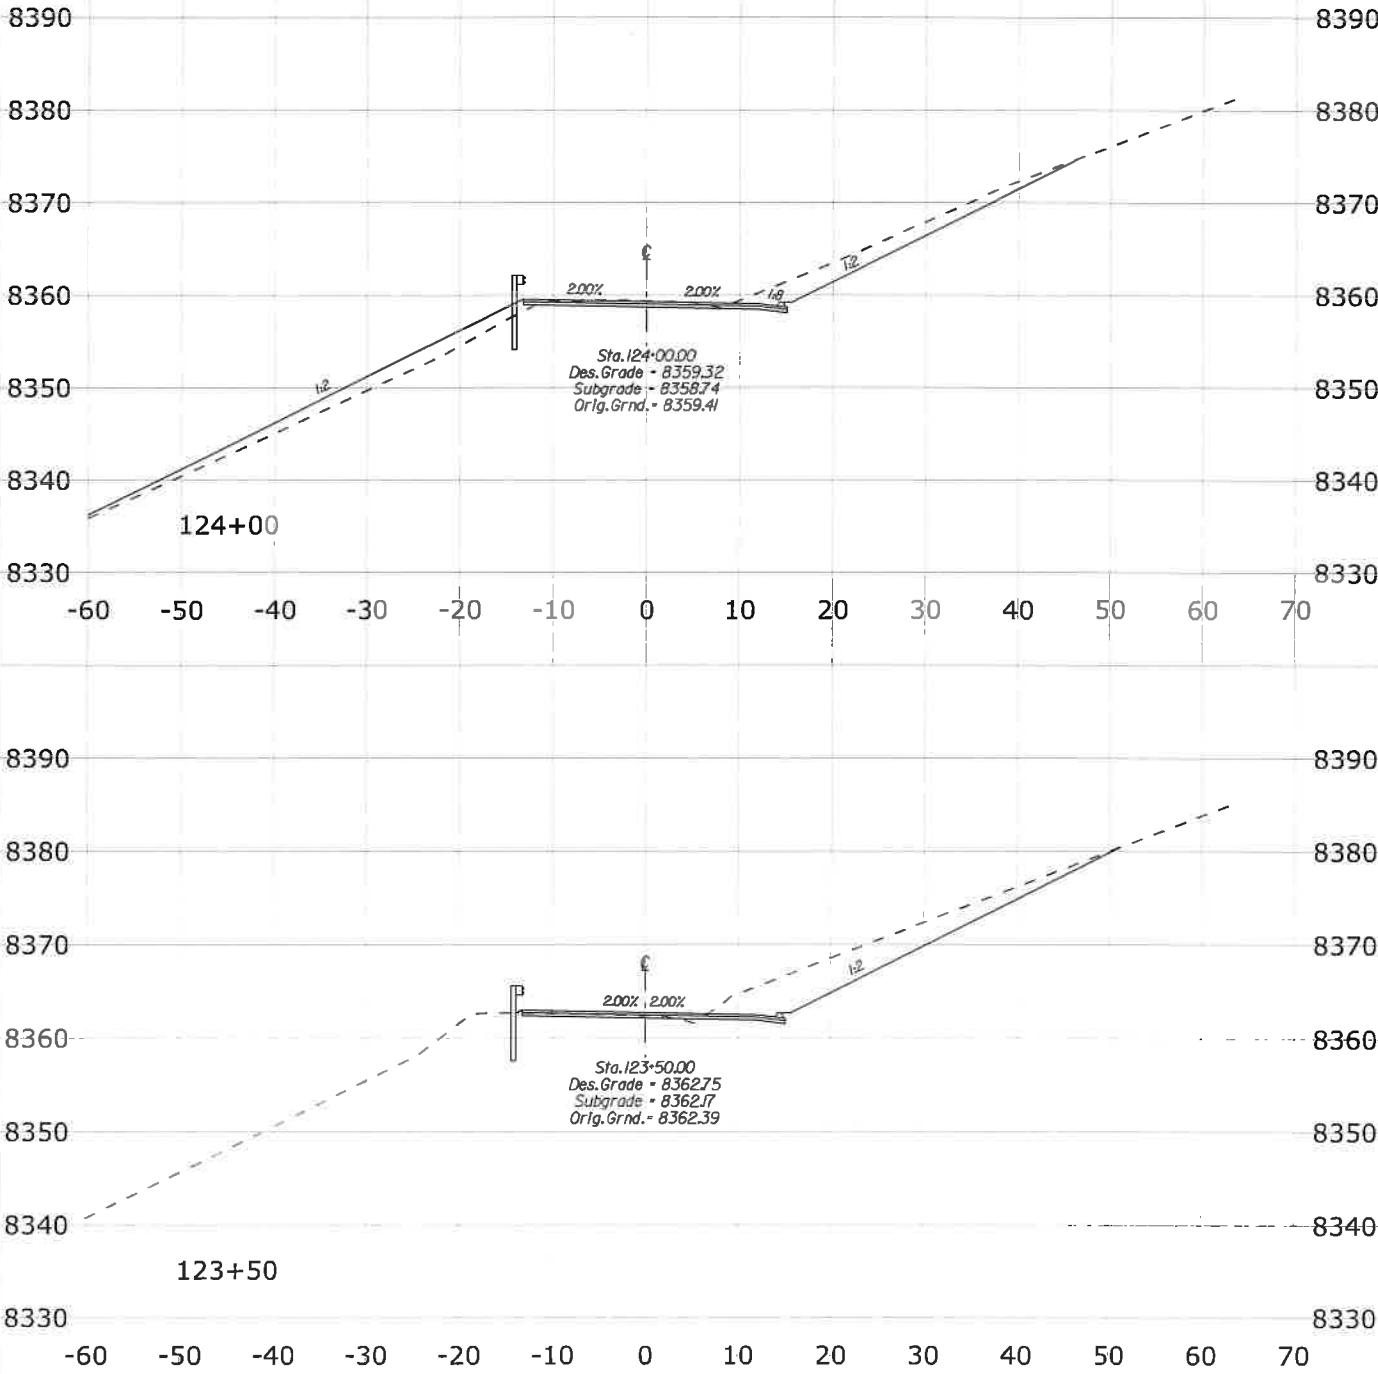

SCHEDULE A - REDS MEADOW ROAD



STATE	PROJECT	SHEET NO.
CA	CA FLAP 03S11(1)	X58

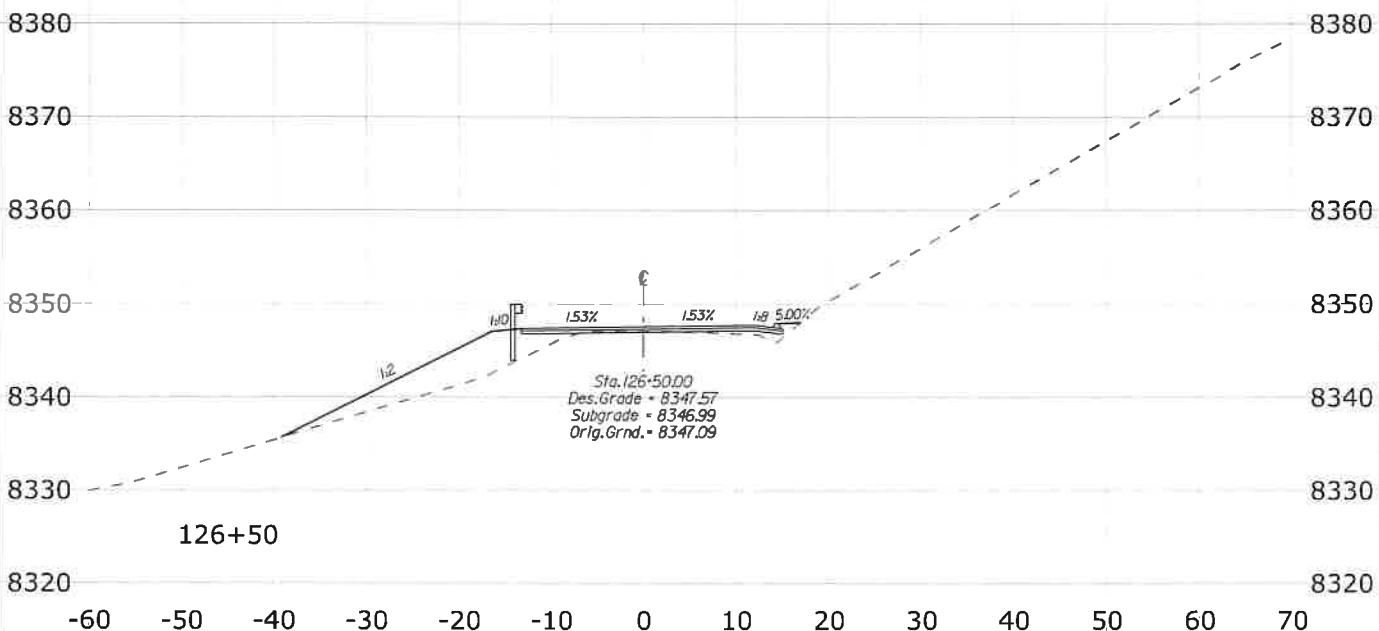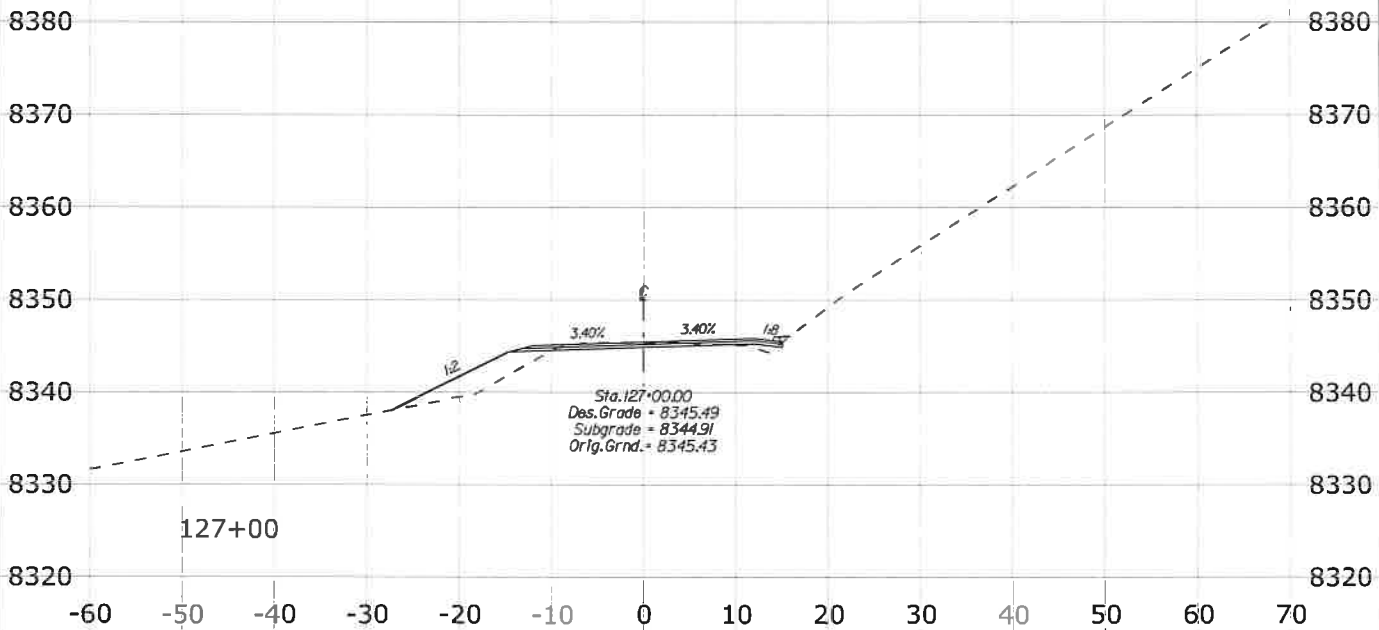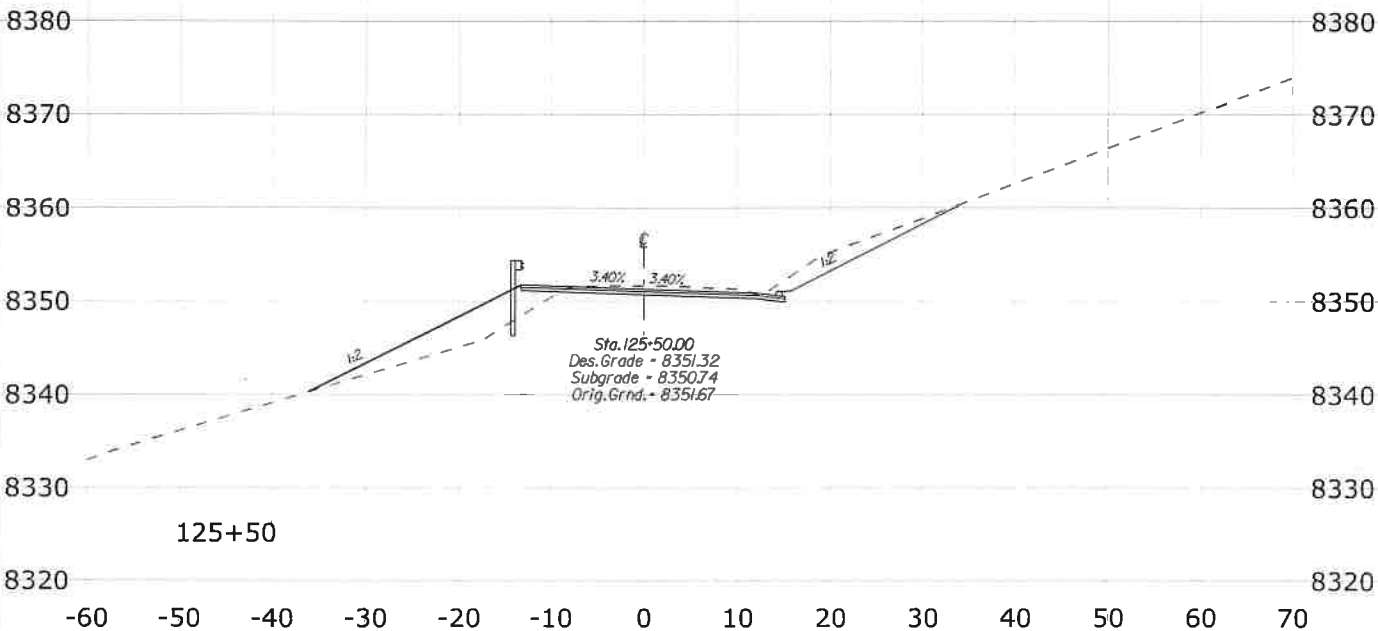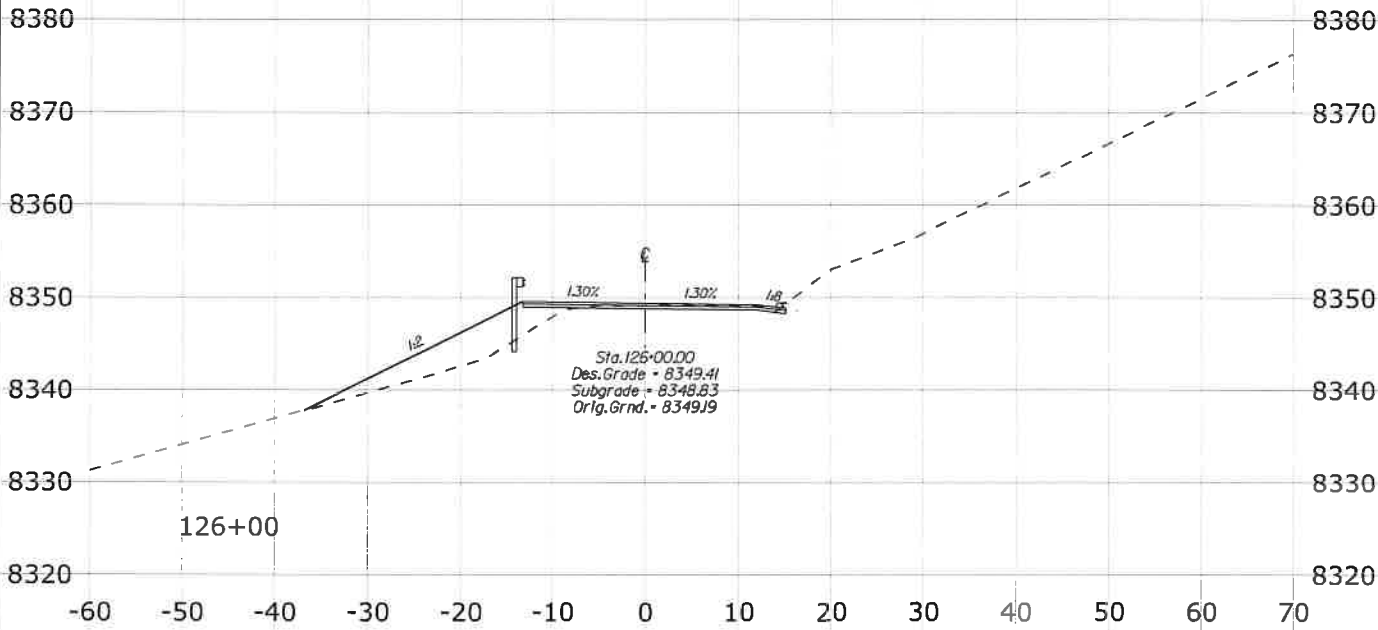





SCHEDULE A - REDS MEADOW ROAD

3/25/2021 3:05:22 PM \\denpwp01\dsp\pwc\working\845981\484816_98\X57_XSEC_RM.dgn

STATE	PROJECT	SHEET NO.
CA	CA FLAP 03S11(1)	X59



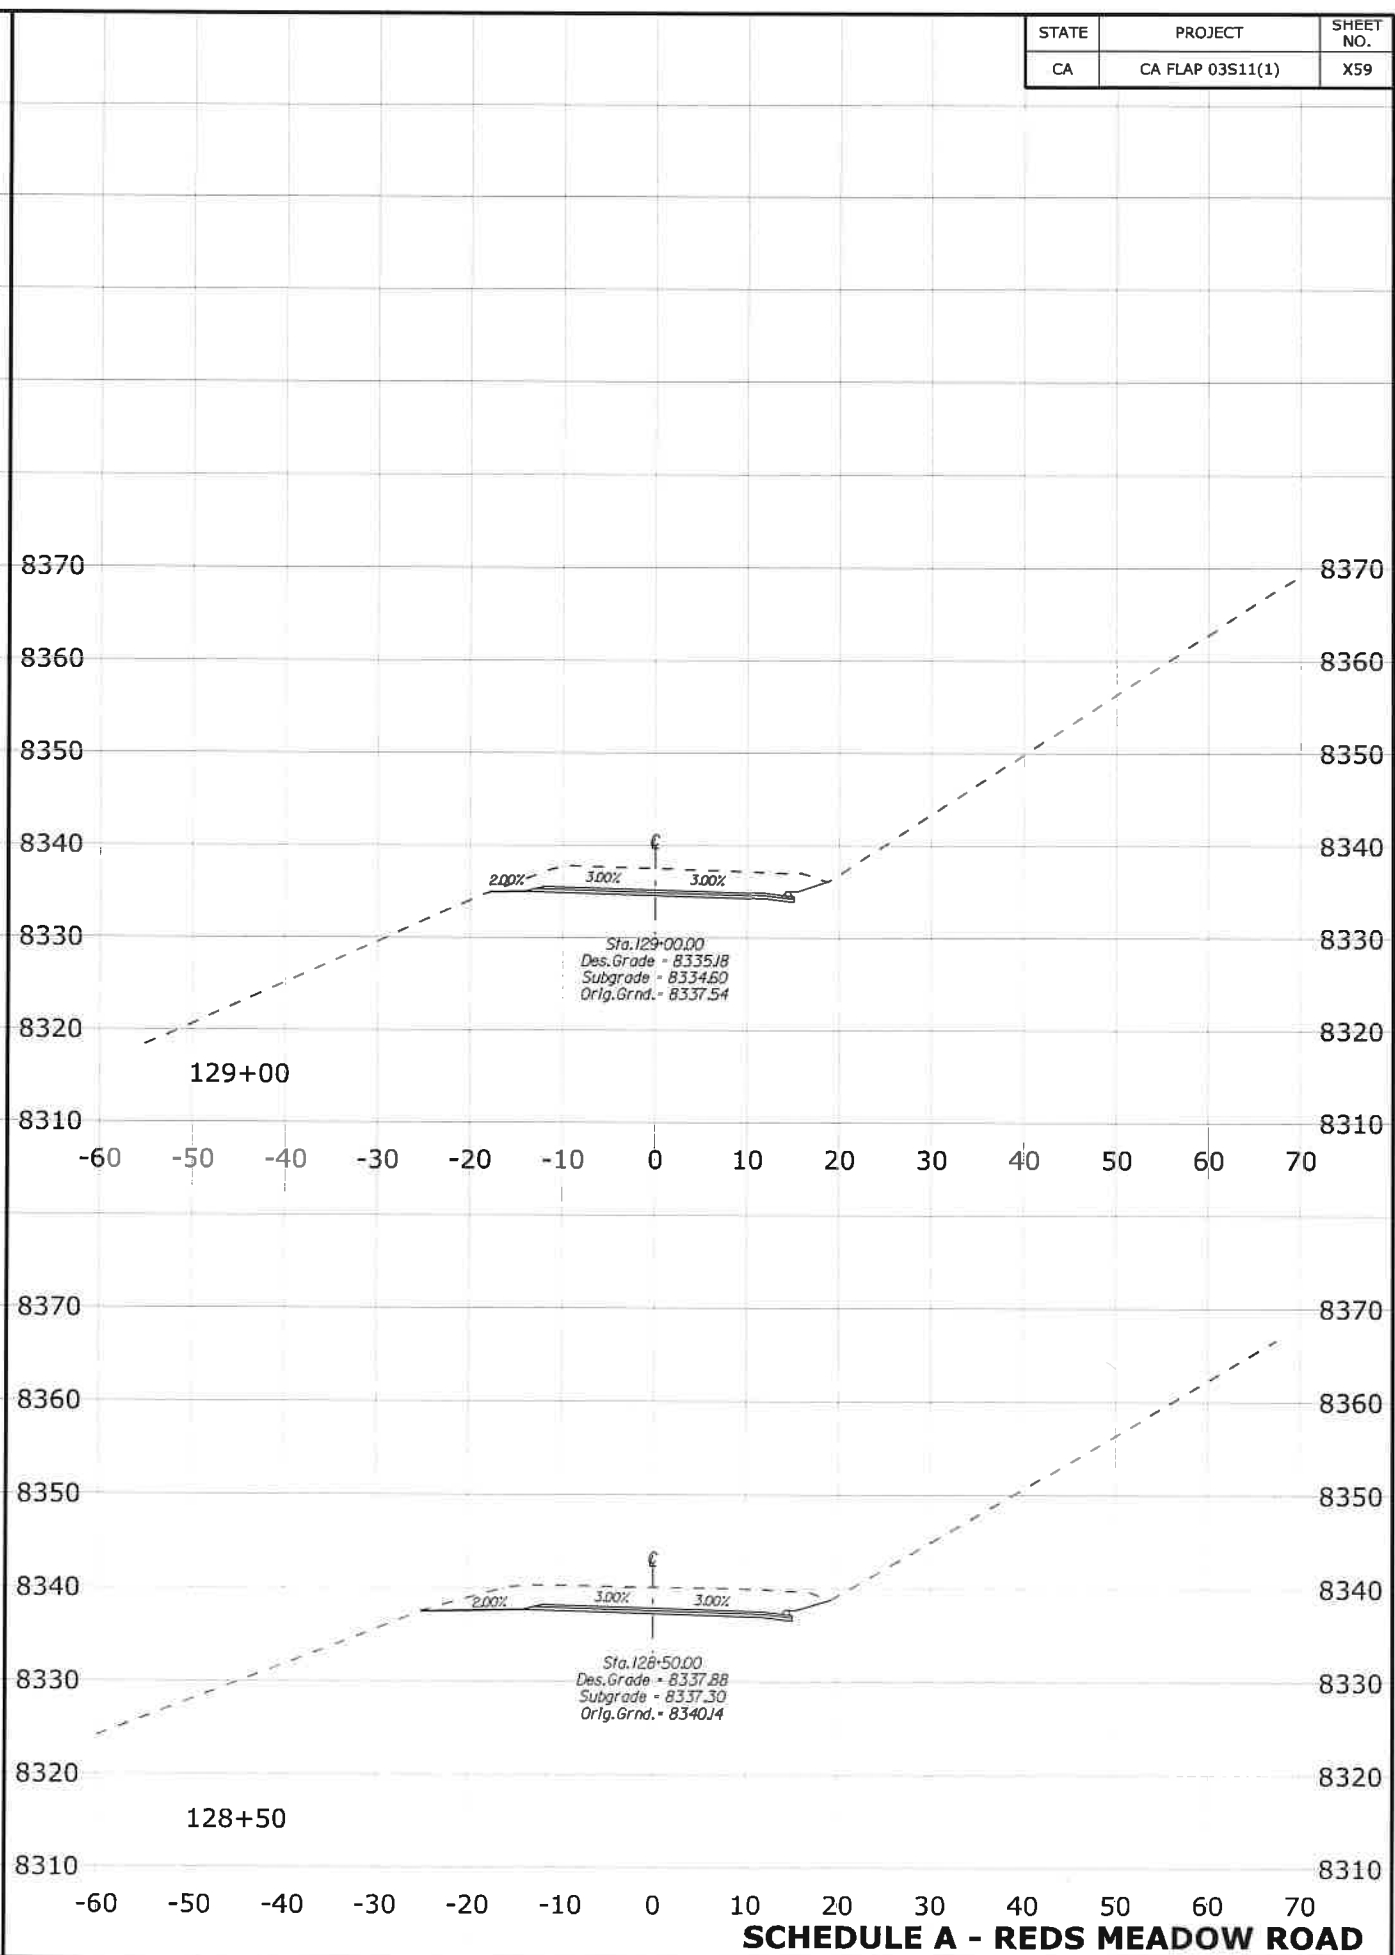
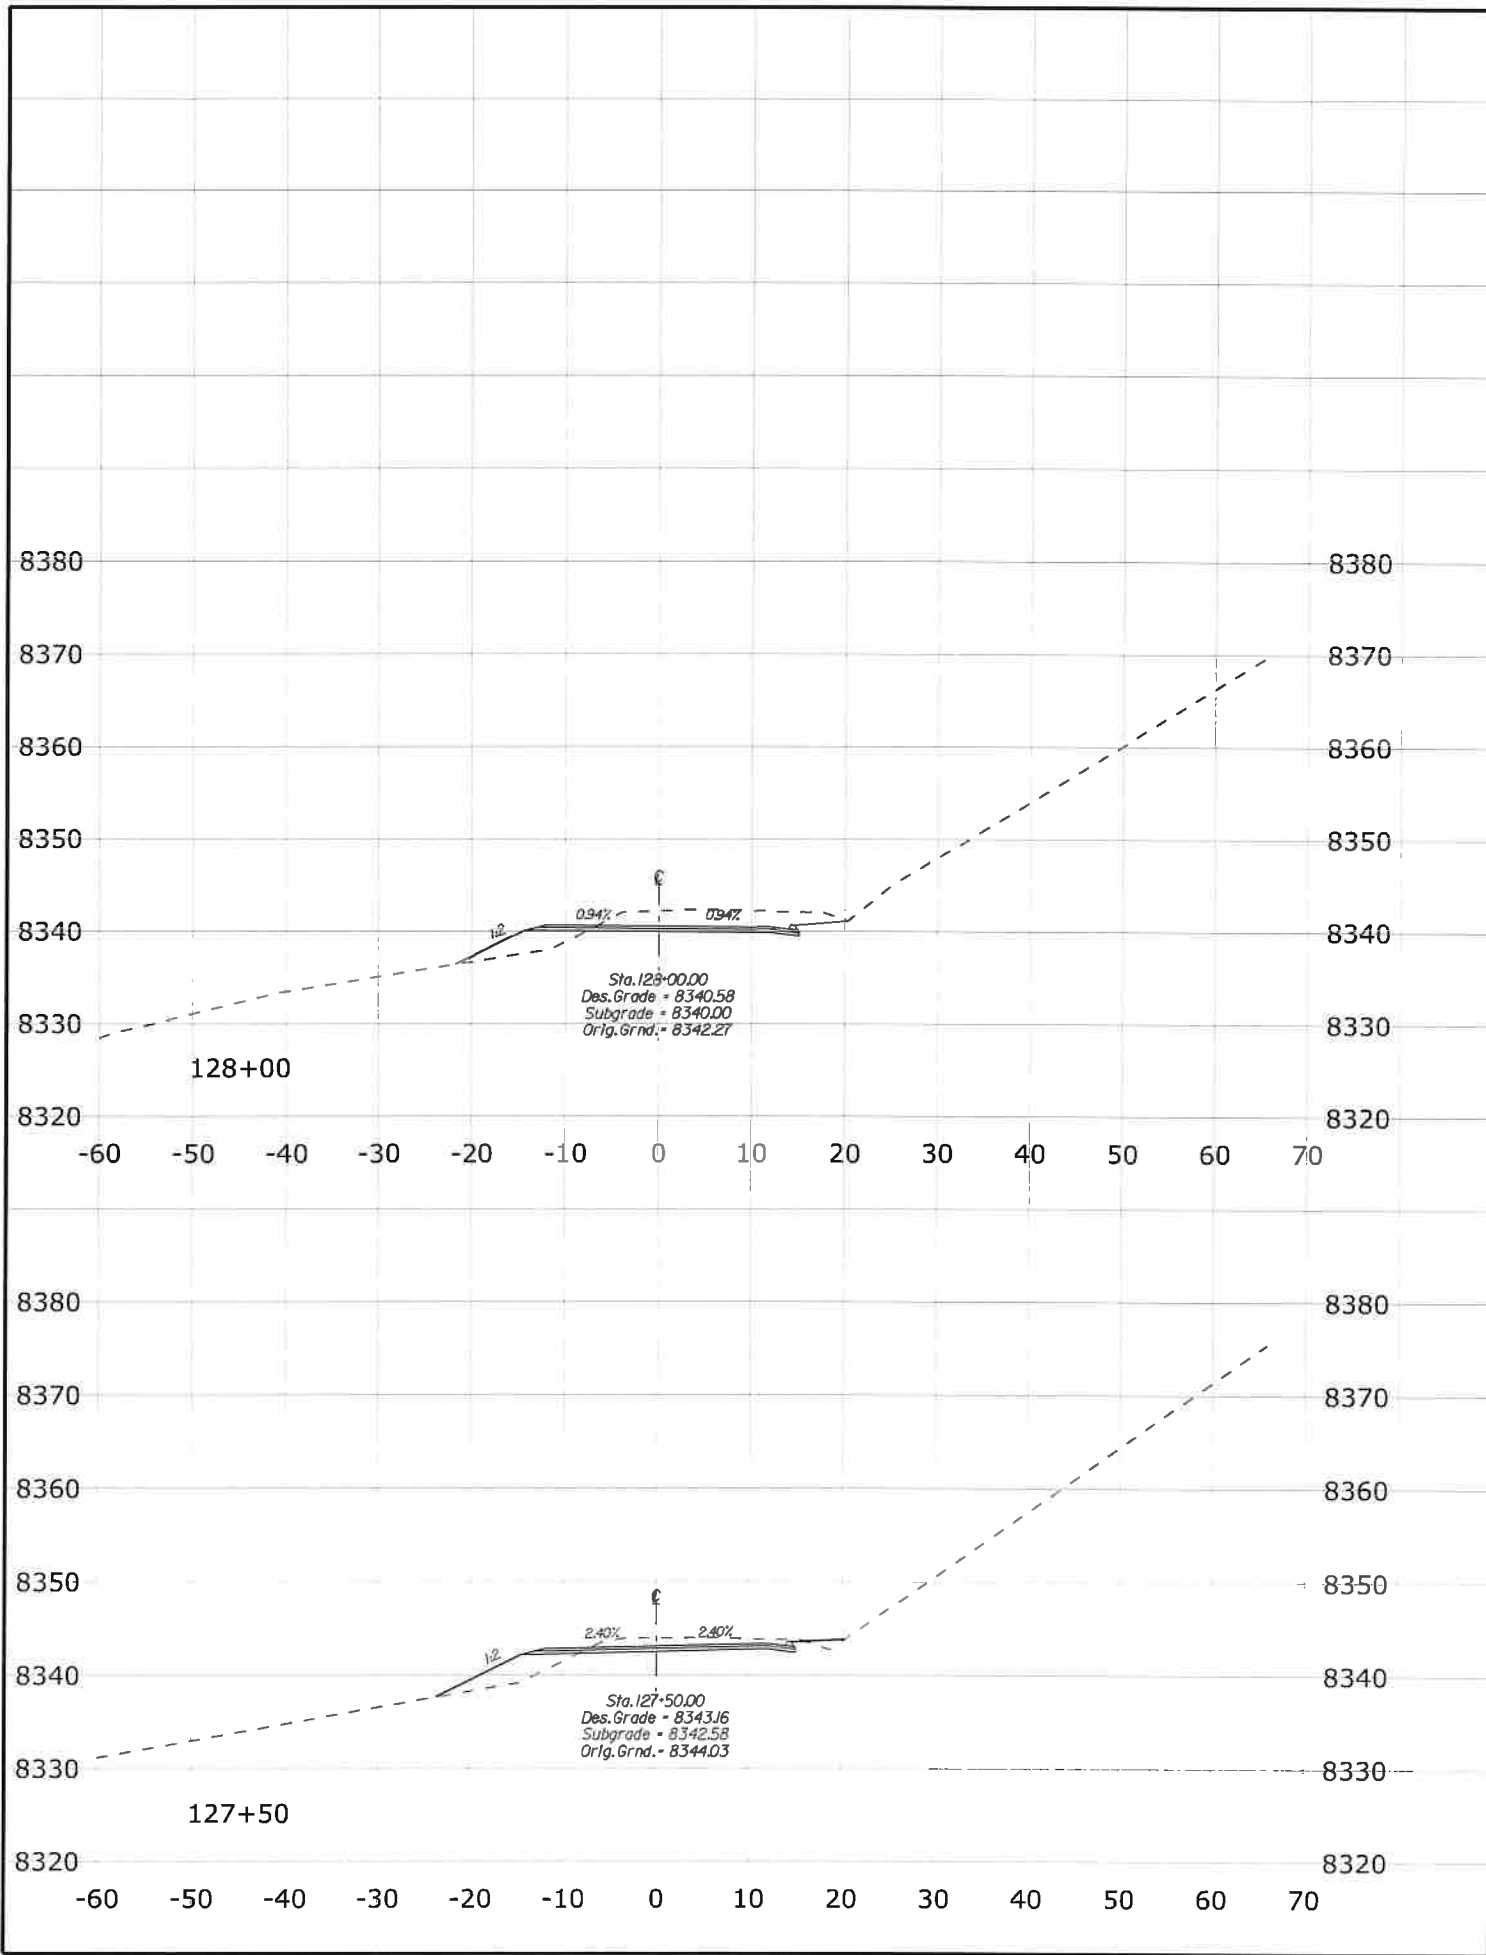


STATE	PROJECT	SHEET NO.
CA	CA FLAP 03S11(1)	X60

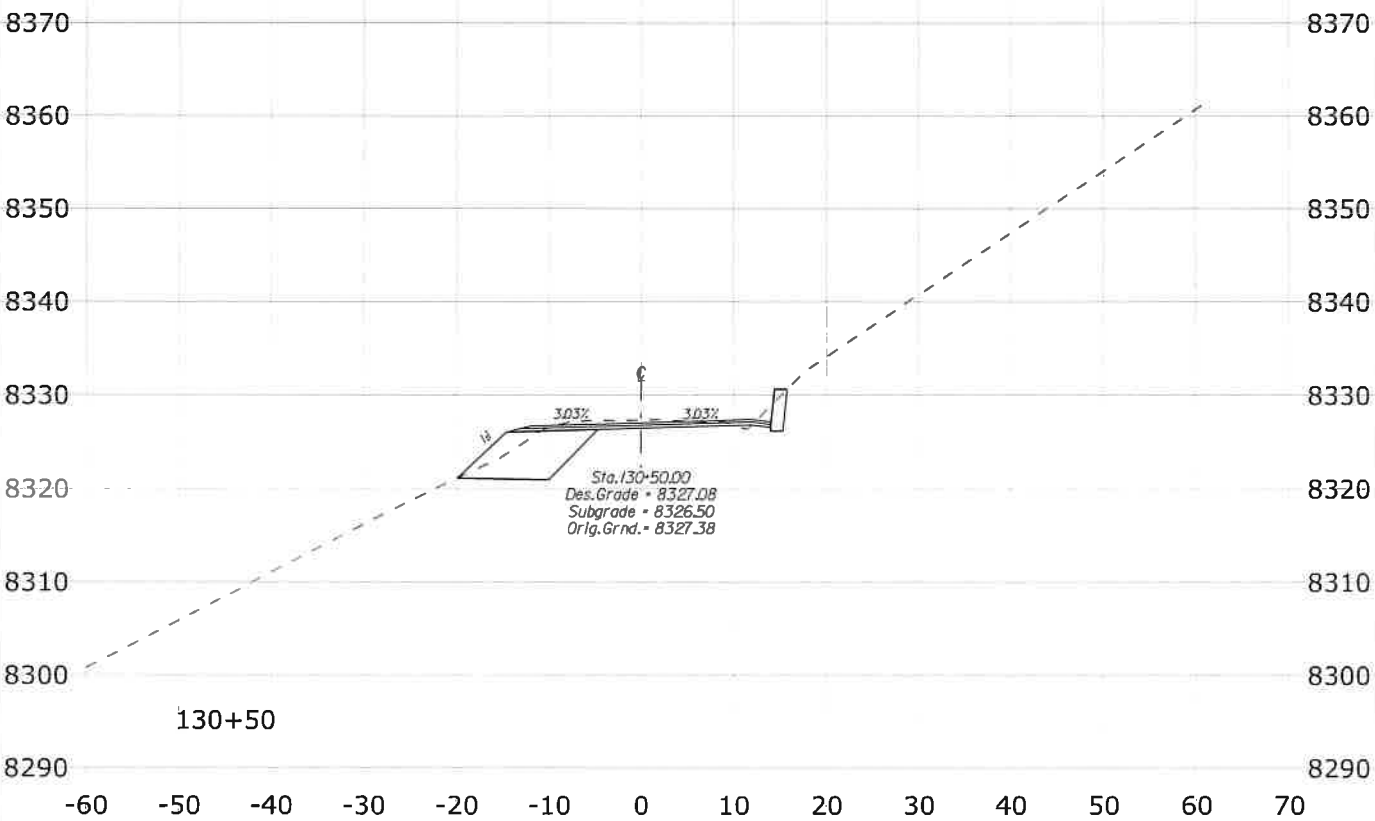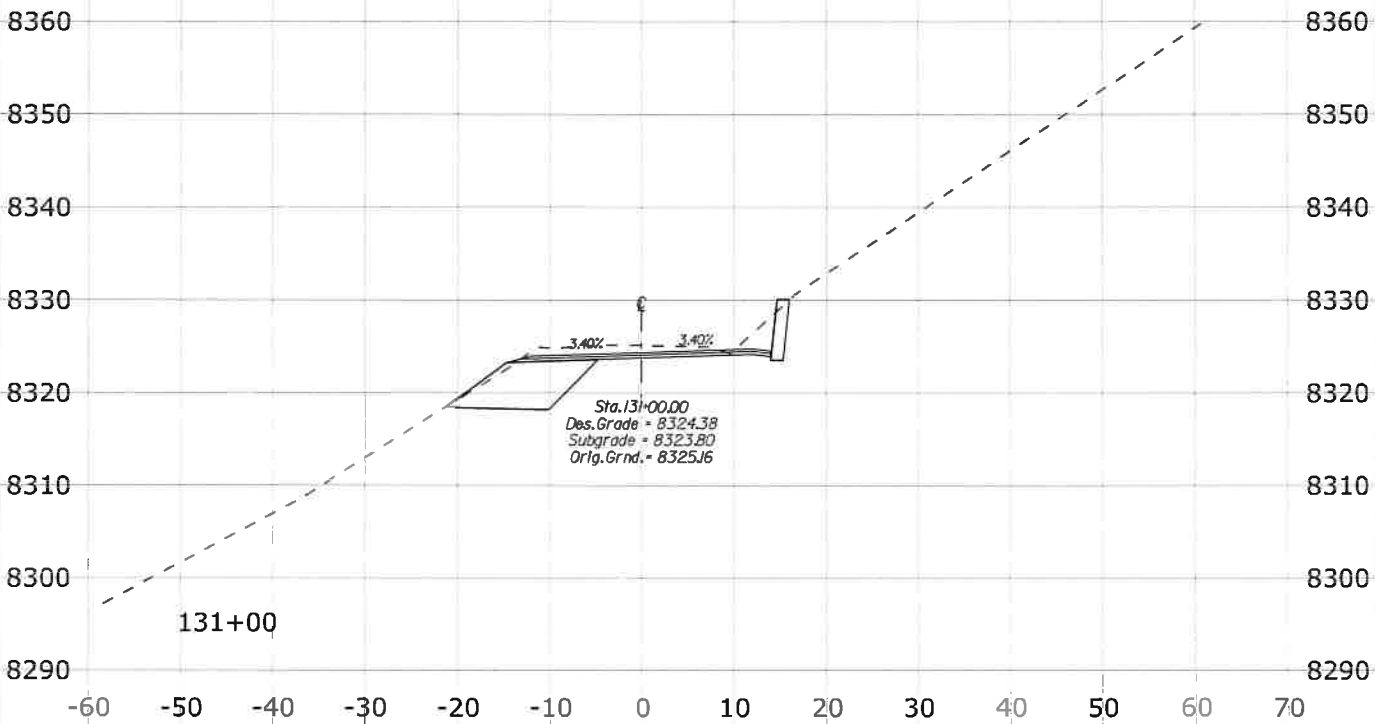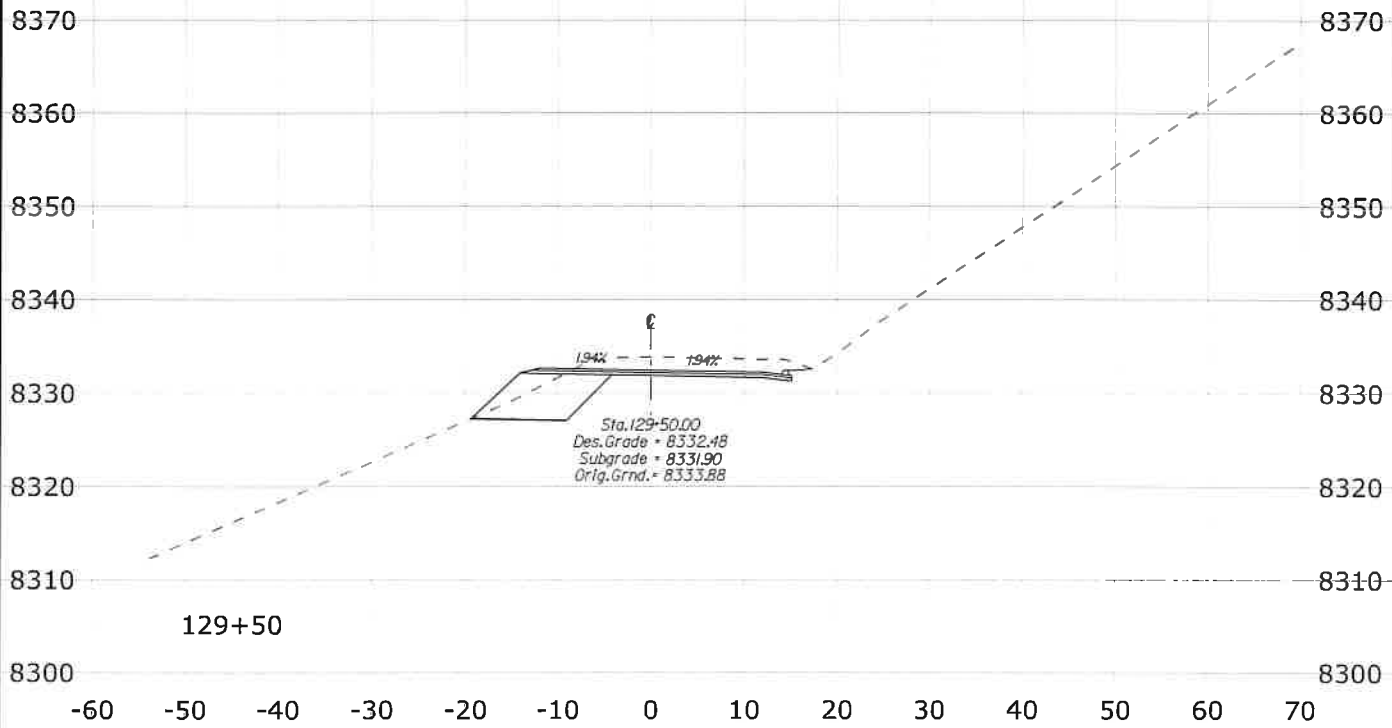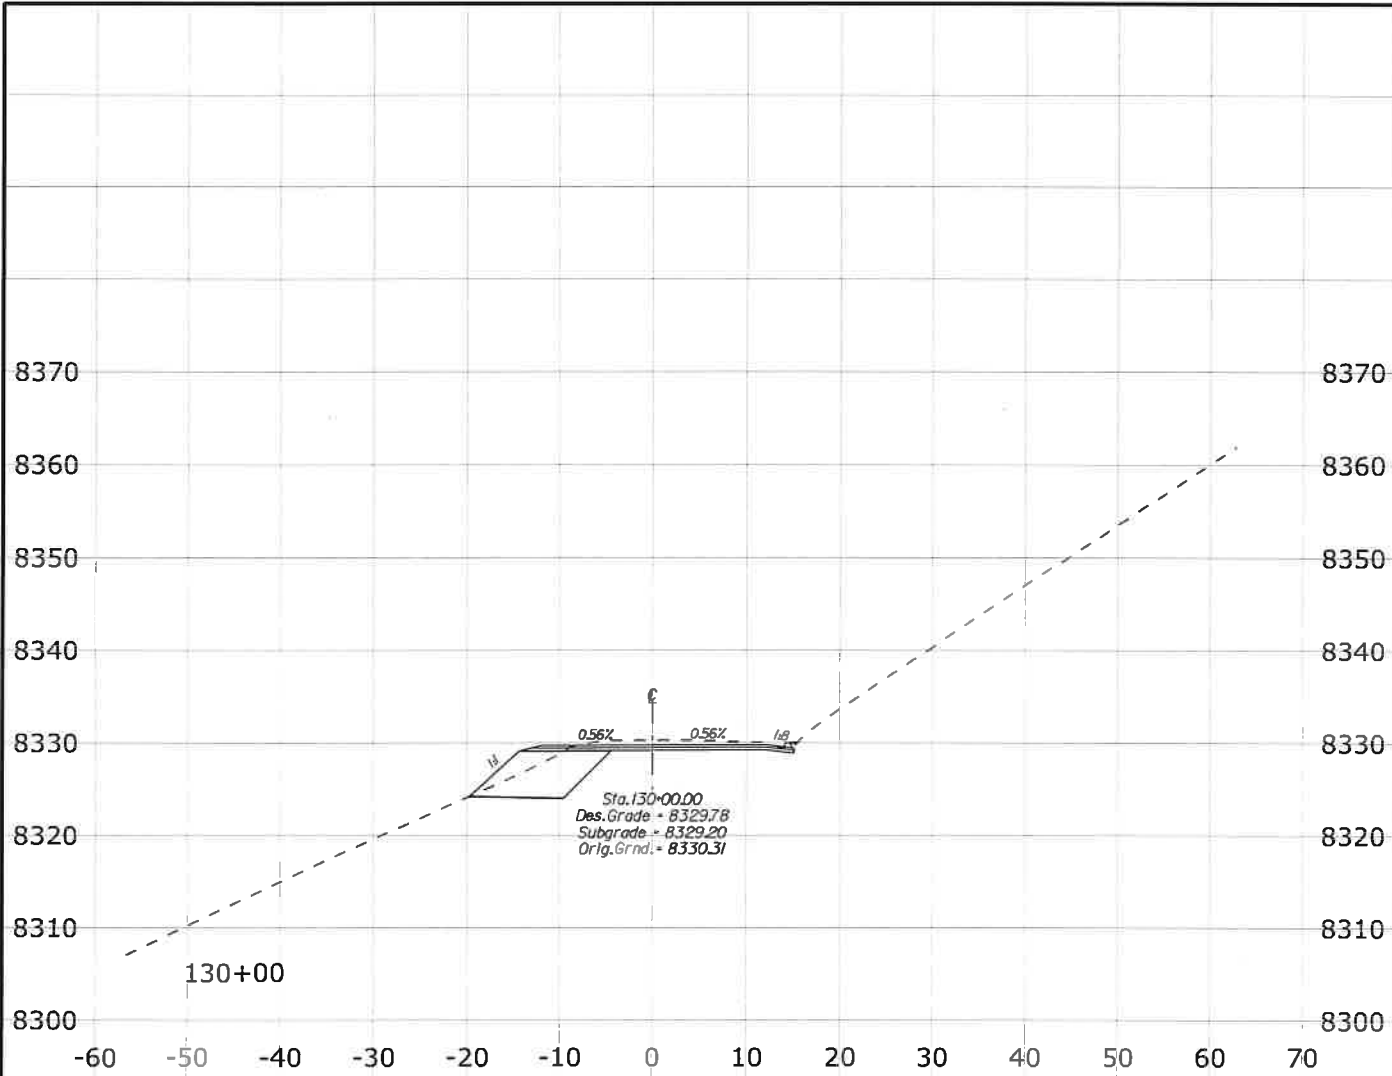

SCHEDULE A - REDS MEADOW ROAD





STATE	PROJECT	SHEET NO.
CA	CA FLAP 03S11(1)	X61

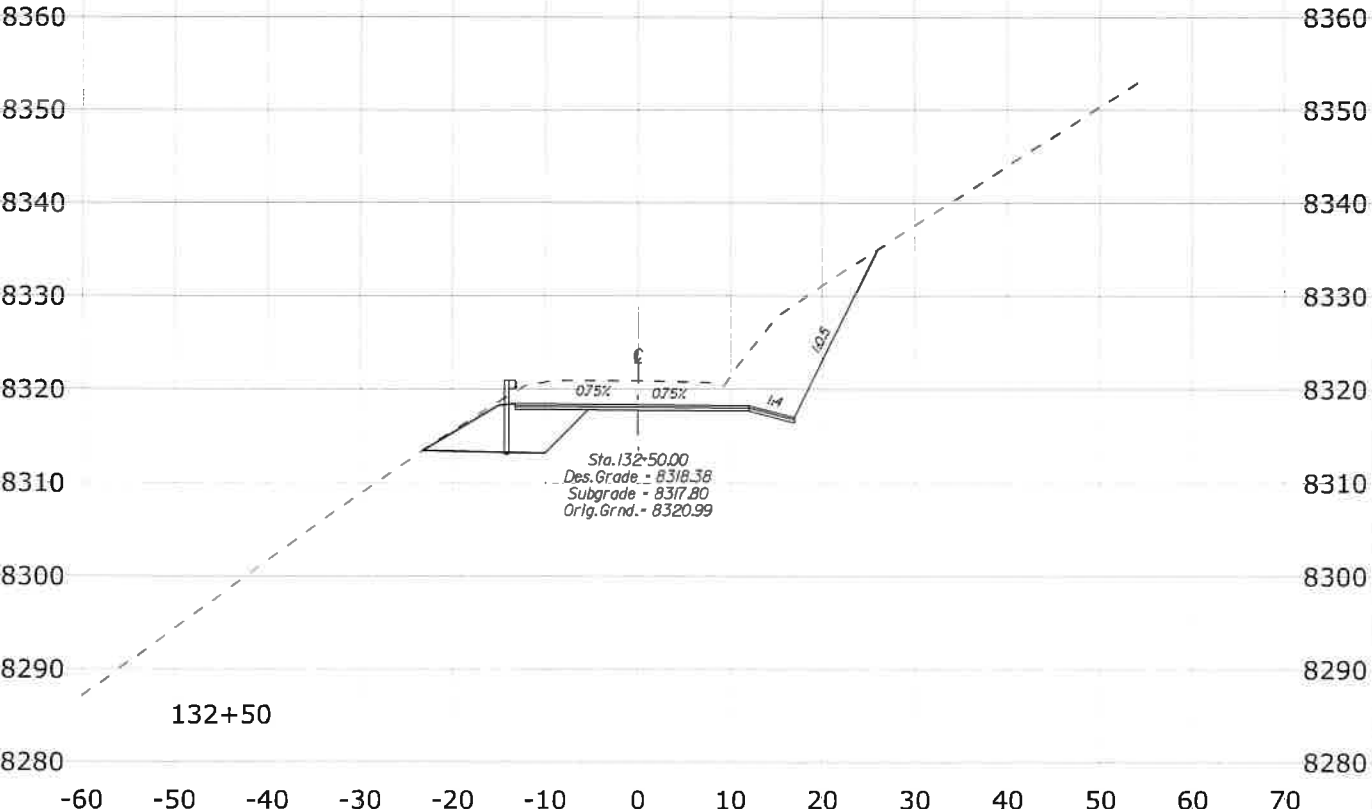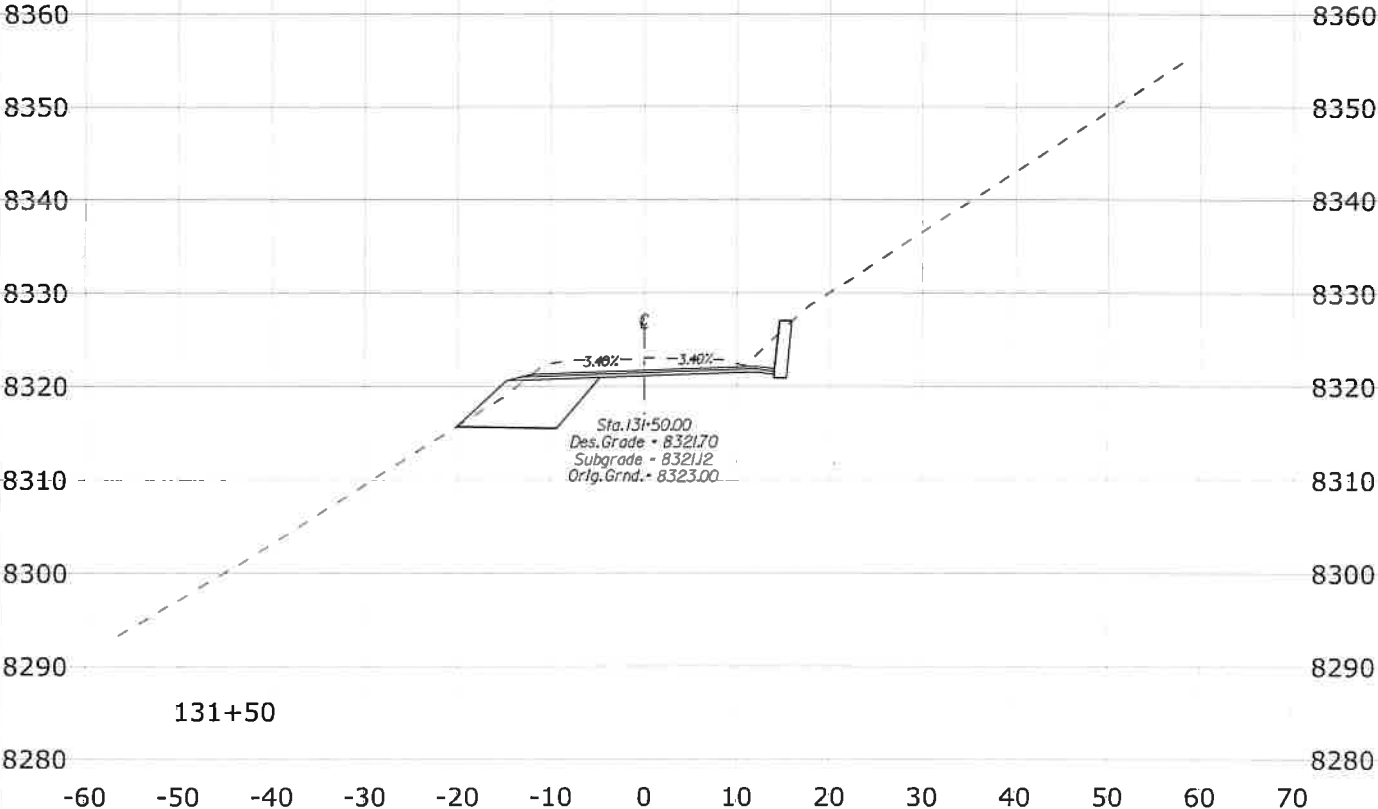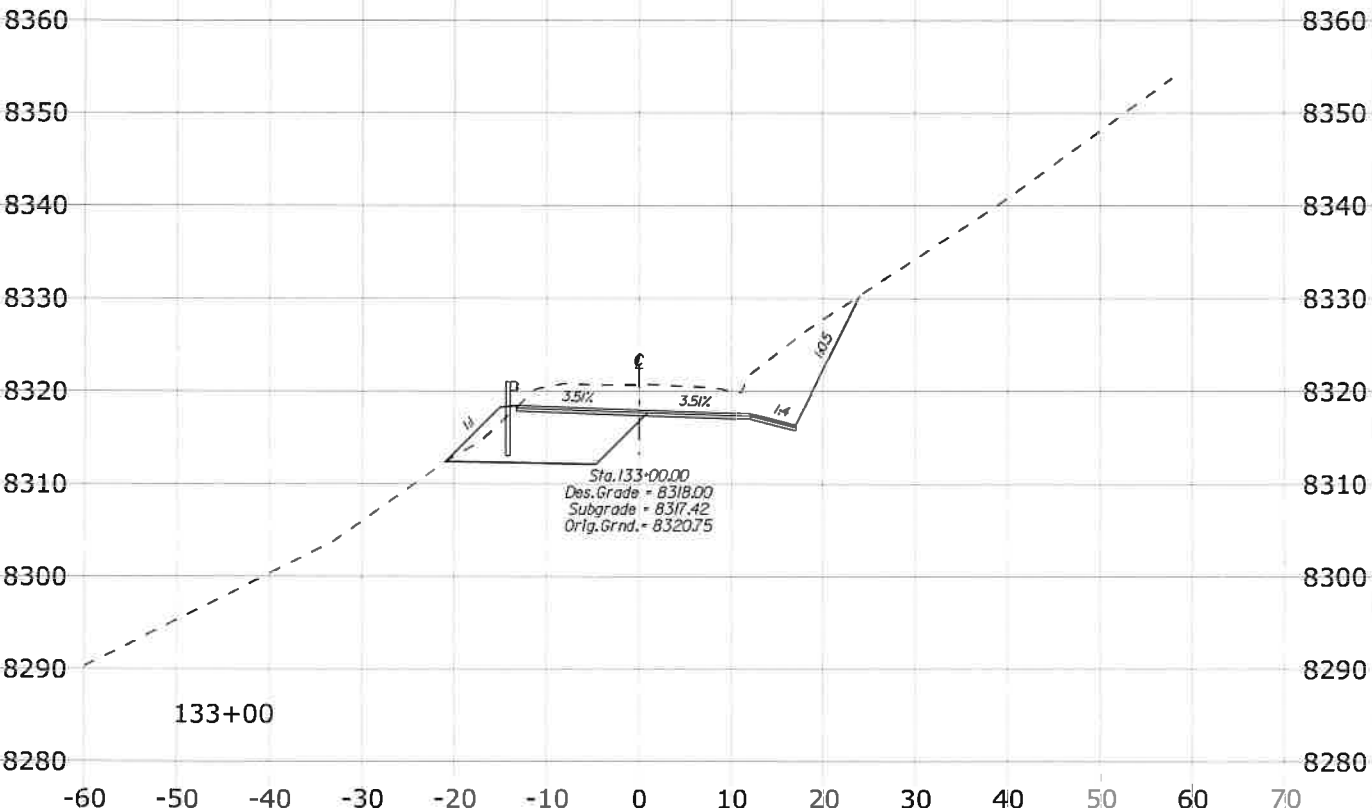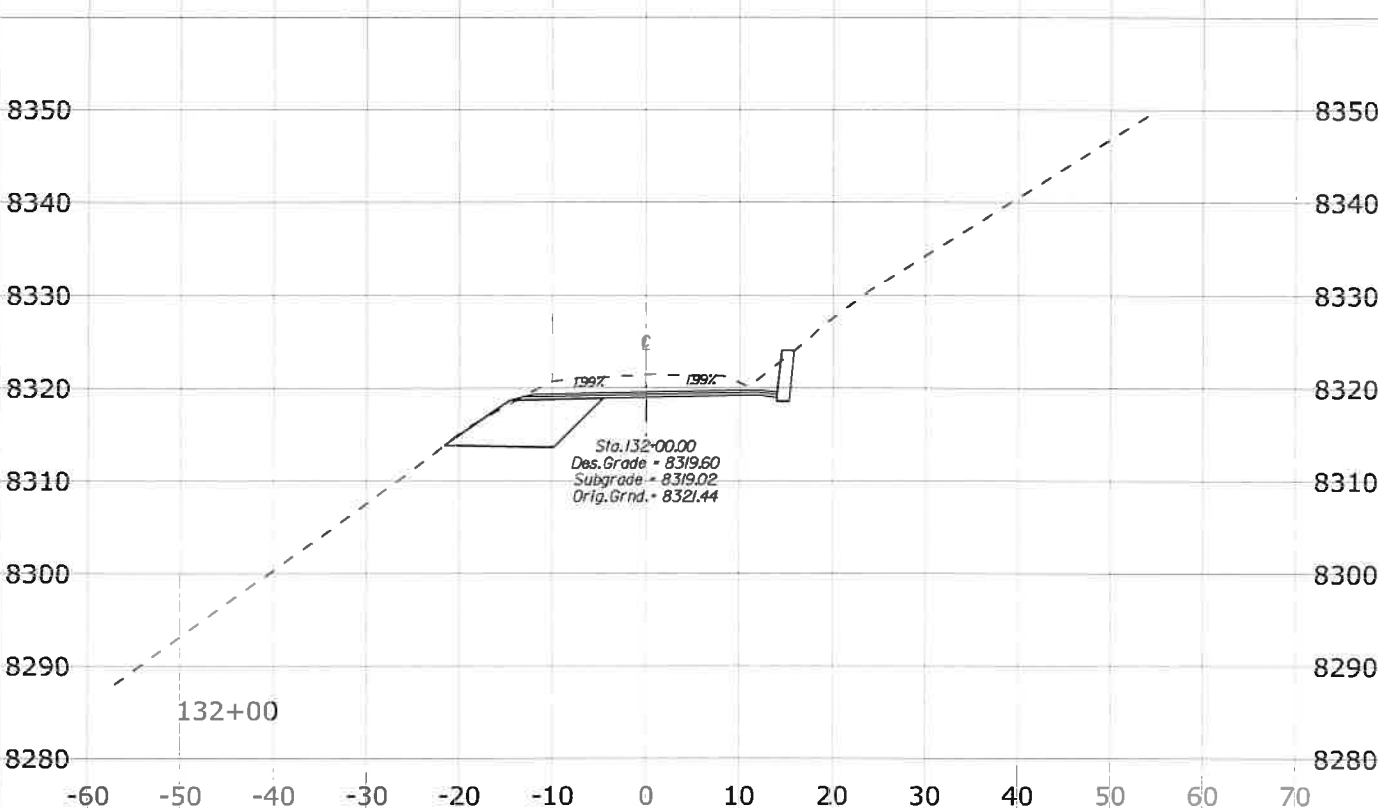

SCHEDULE A - REDS MEADOW ROAD

3/25/2021 3:04:36 PM \\denpwp01\dfs\pwc\working\845981\484816_93\X60_XSEC_RM.dgn



STATE	PROJECT	SHEET NO.
CA	CA FLAP 03S11(1)	X62

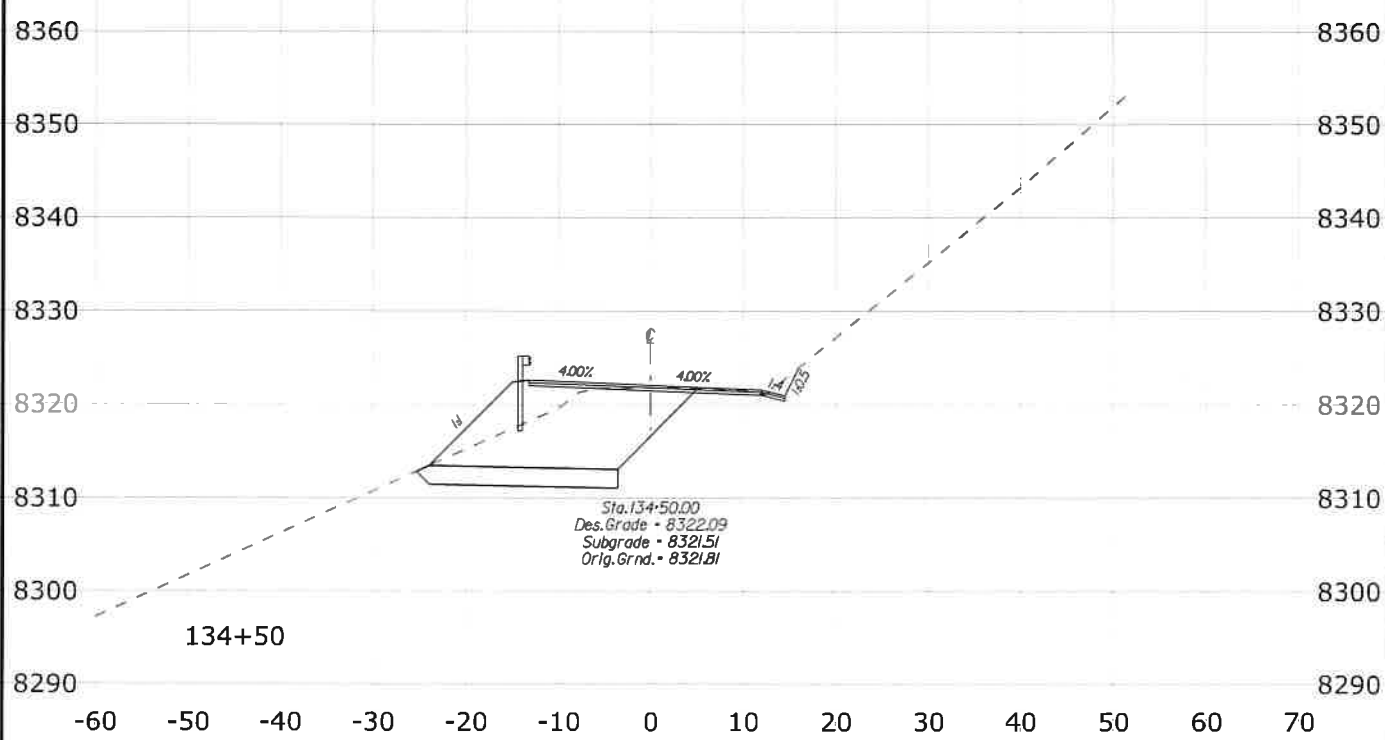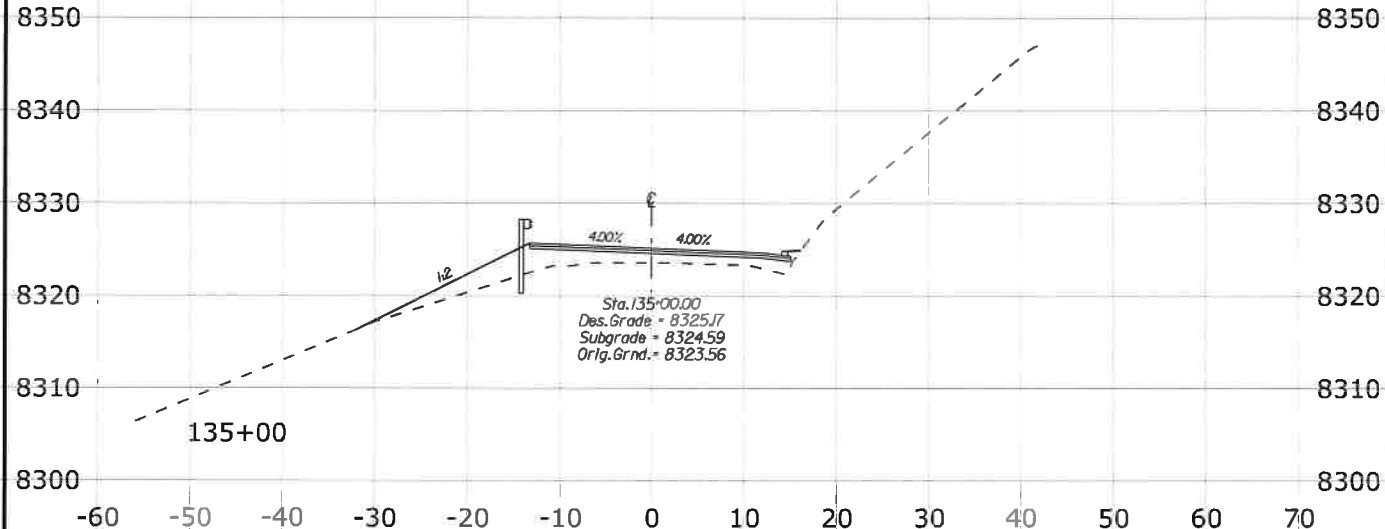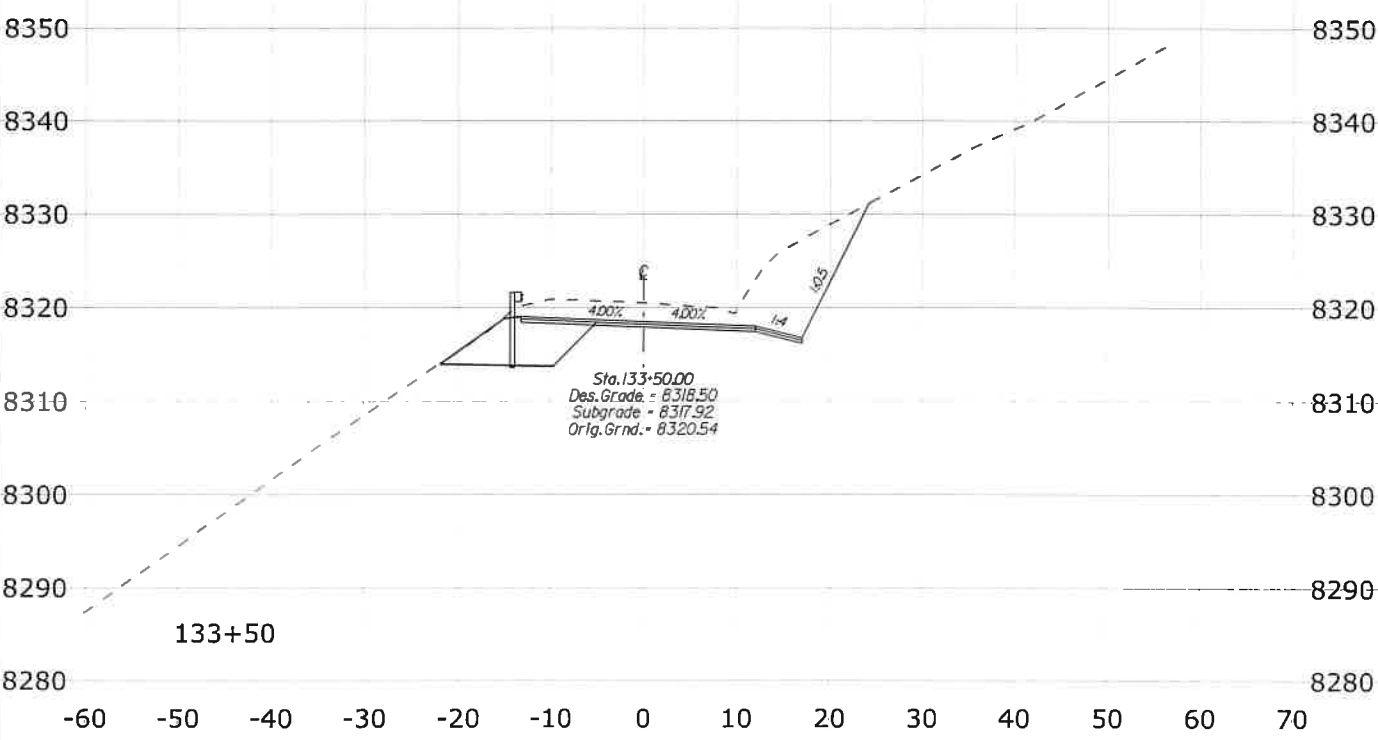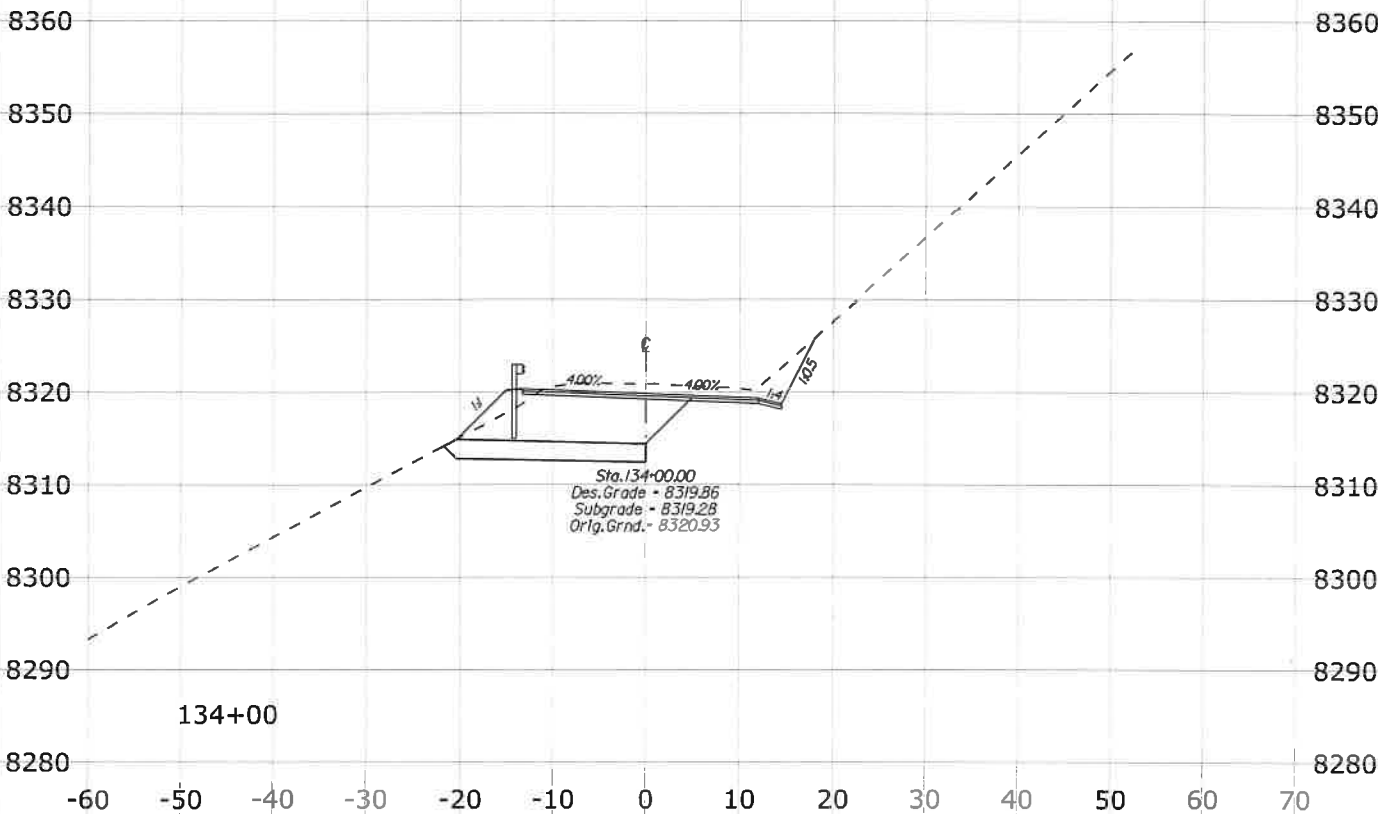

SCHEDULE A - REDS MEADOW ROAD

3/25/2021 3:05:18 PM \\denpwp01\d5\pwc\working\845981\484816_91\X61_XSEC_RM.dgn

STATE	PROJECT	SHEET NO.
CA	CA FLAP 03S11(1)	X63

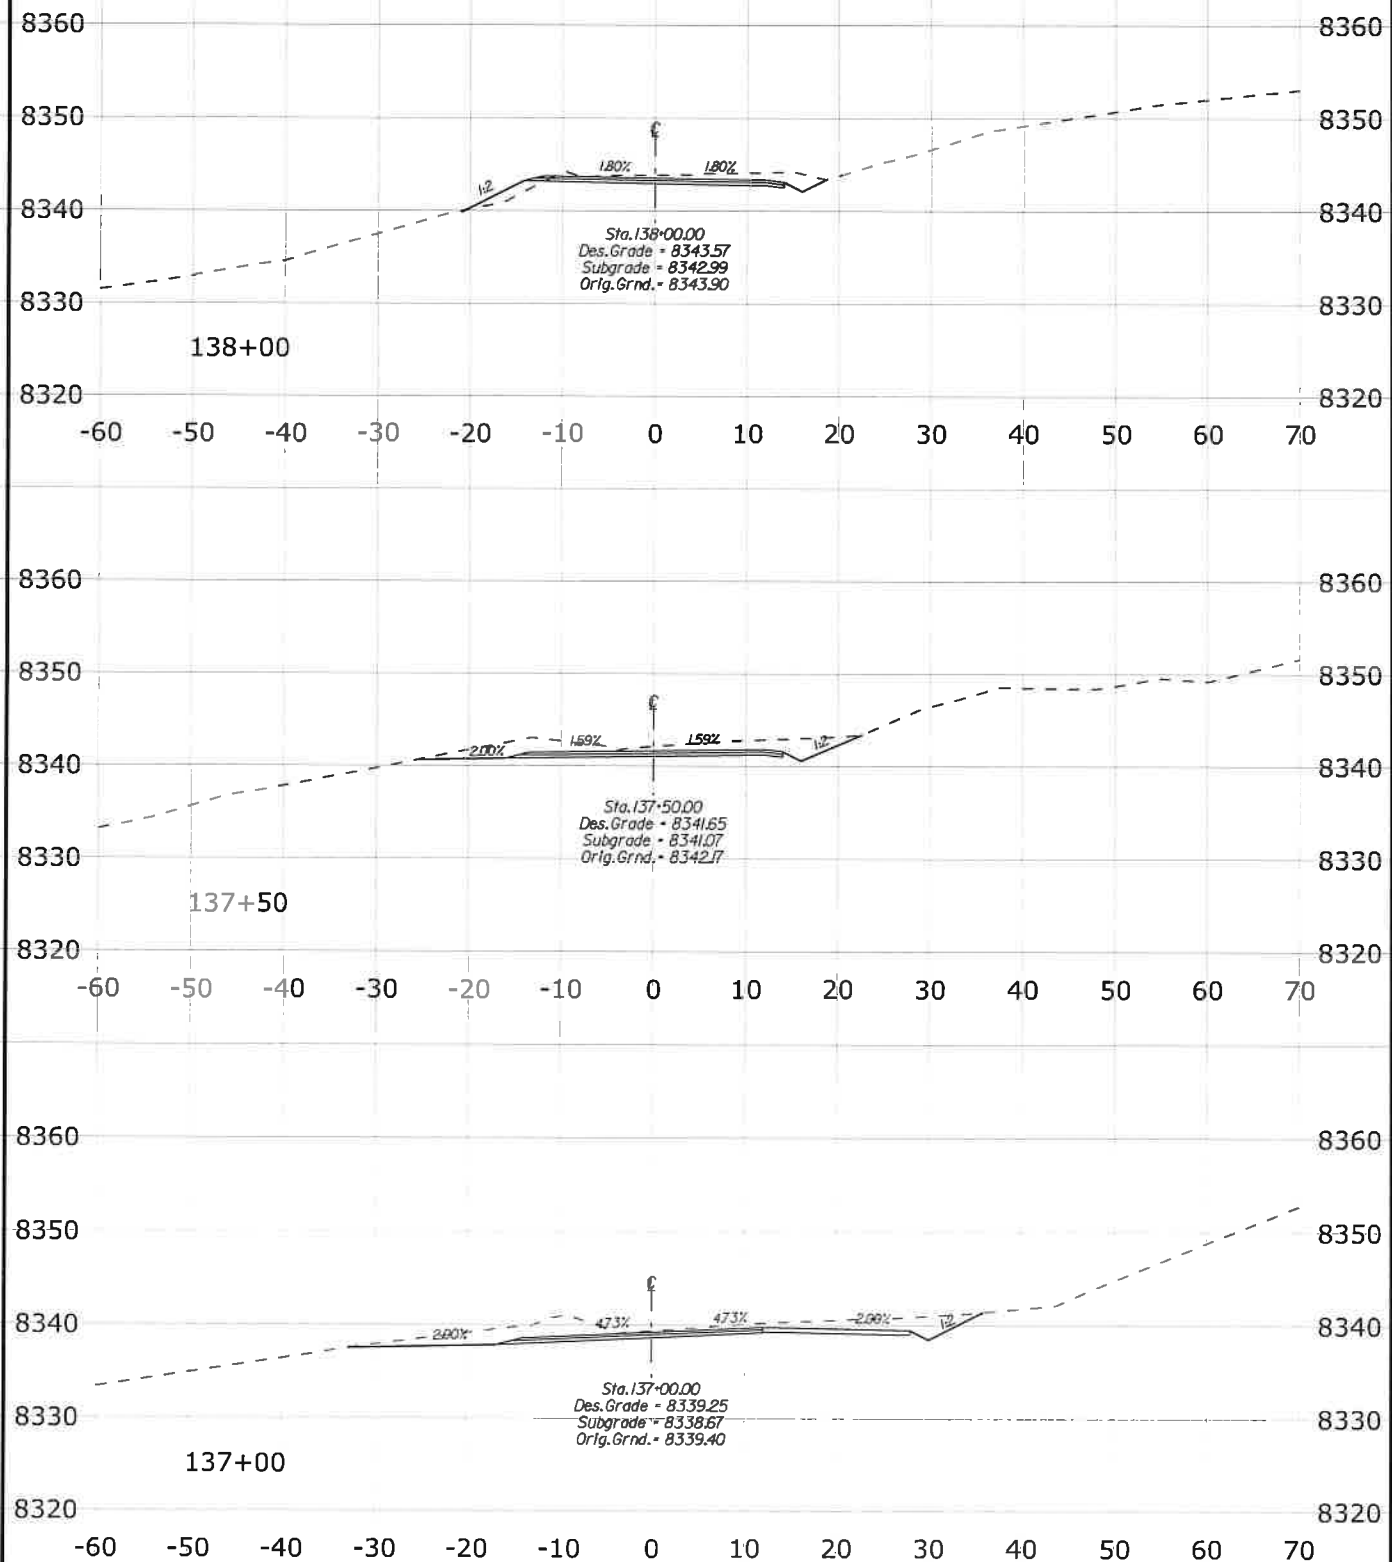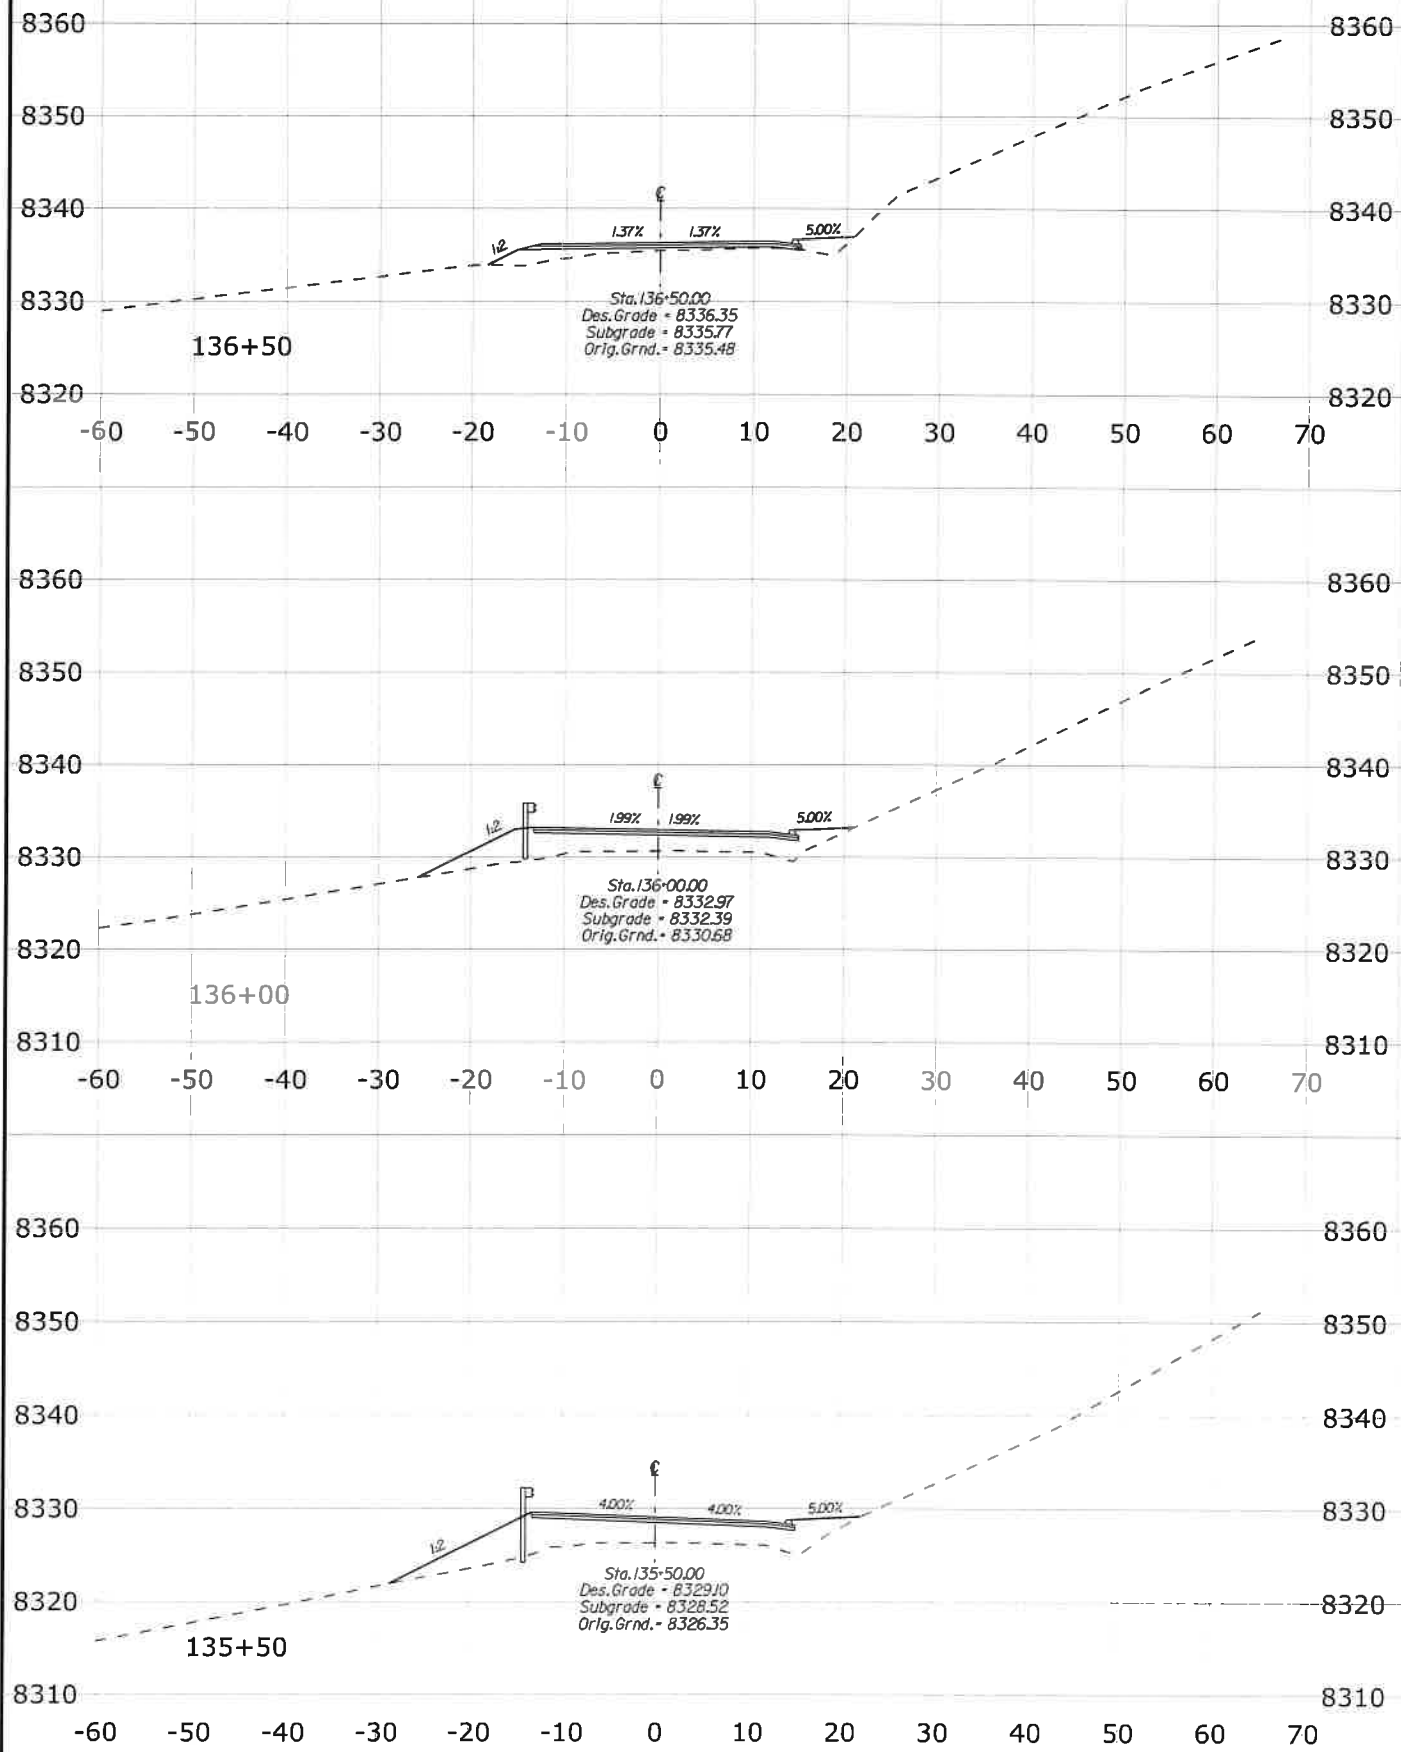


SCHEDULE A - REDS MEADOW ROAD

3/25/2021 3:04:33 PM \\denpwp01\d\$\pwworking\845981\484816_88\X62_XSEC_RM.dgn





STATE	PROJECT	SHEET NO.
CA	CA FLAP 03S11(1)	X64

3/25/2021 3:04:50 PM \\denpwp01\d5\pwc\working\845981\484816_87\X63_XSEC_RM.dgn

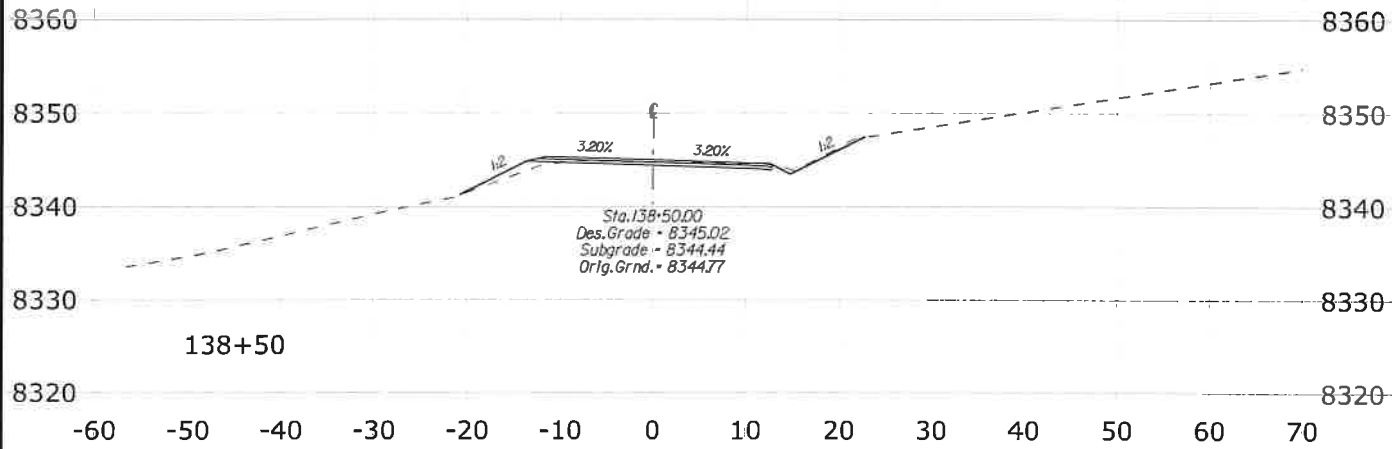

SCHEDULE A - REDS MEADOW ROAD



STATE	PROJECT	SHEET NO.
CA	CA FLAP 03S11(1)	X65

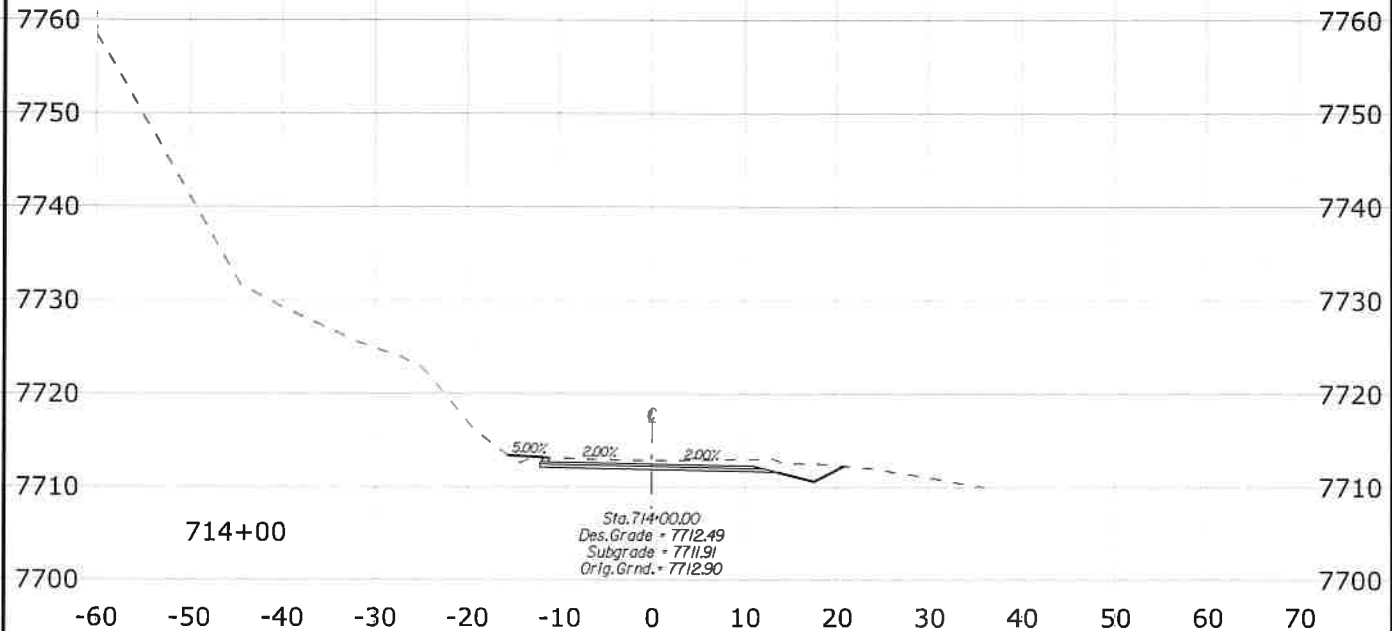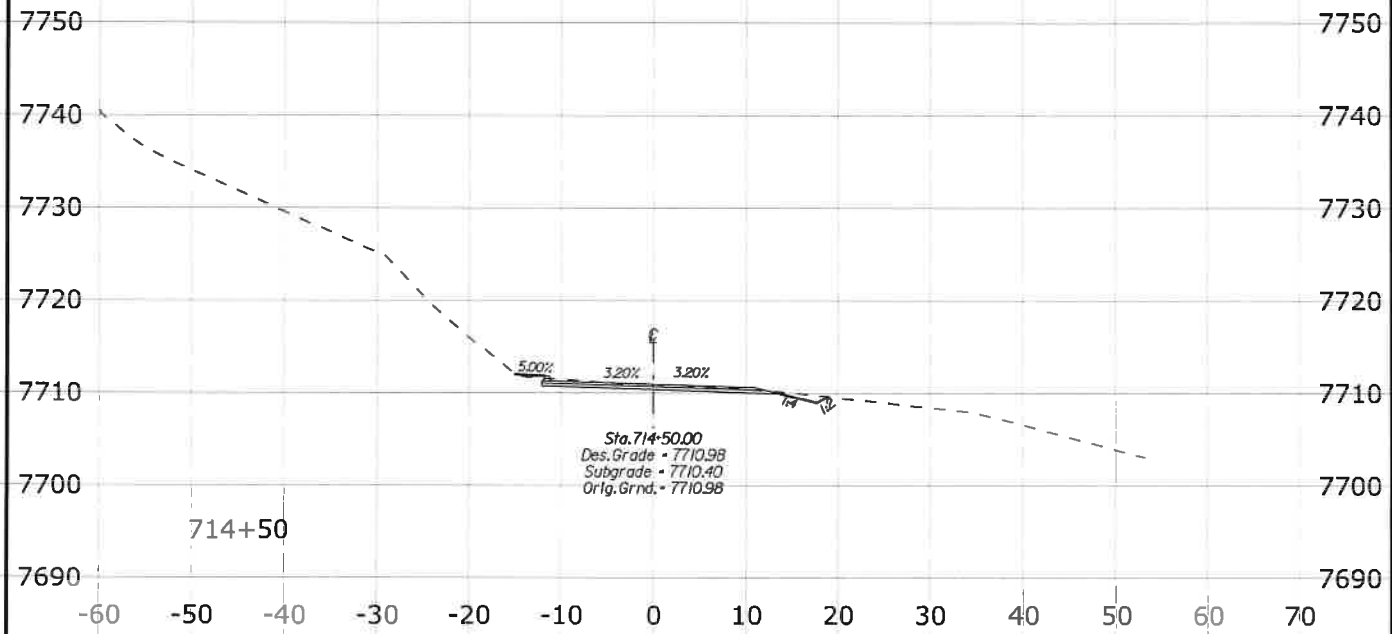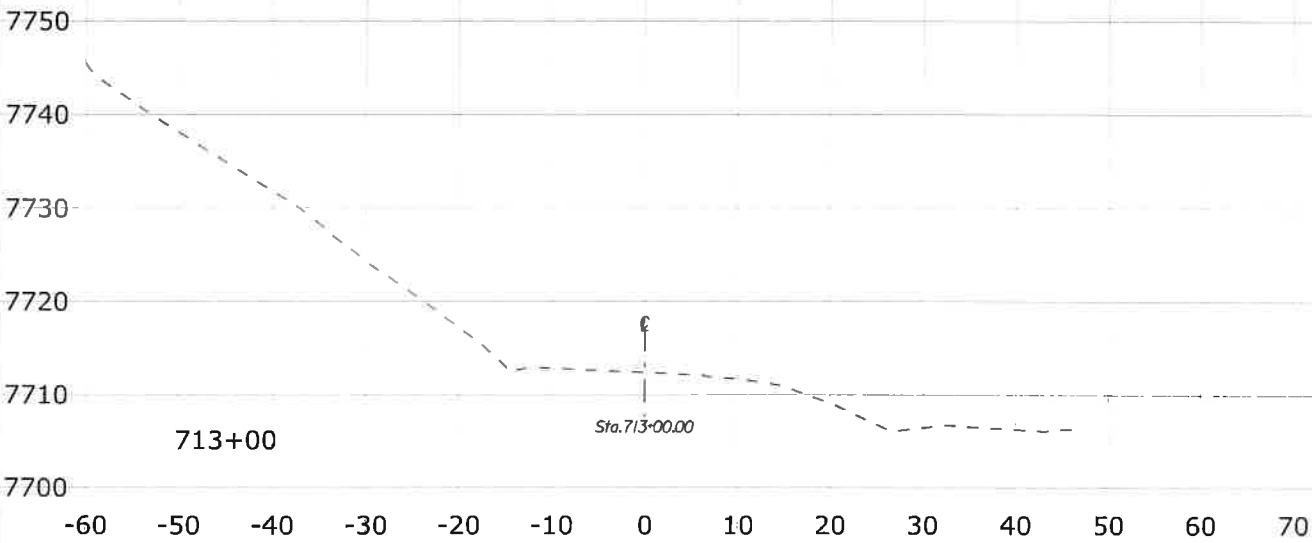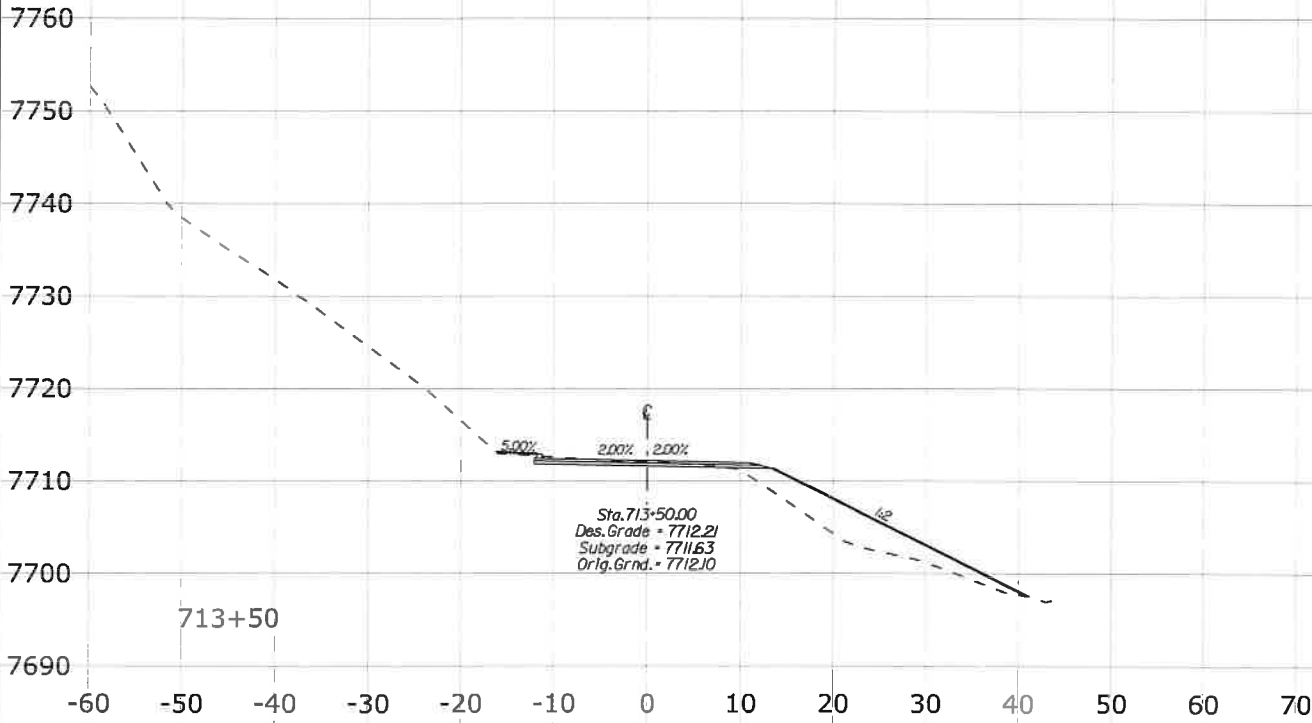

Option X - REDS MEADOW ROAD



3/25/2021 3:04:03 PM \\denpwp01\dfs\pwcsworking\845981\484816_137\X64_XSEC_RM.dgn

STATE	PROJECT	SHEET NO.
CA	CA FLAP 03S11(1)	X66

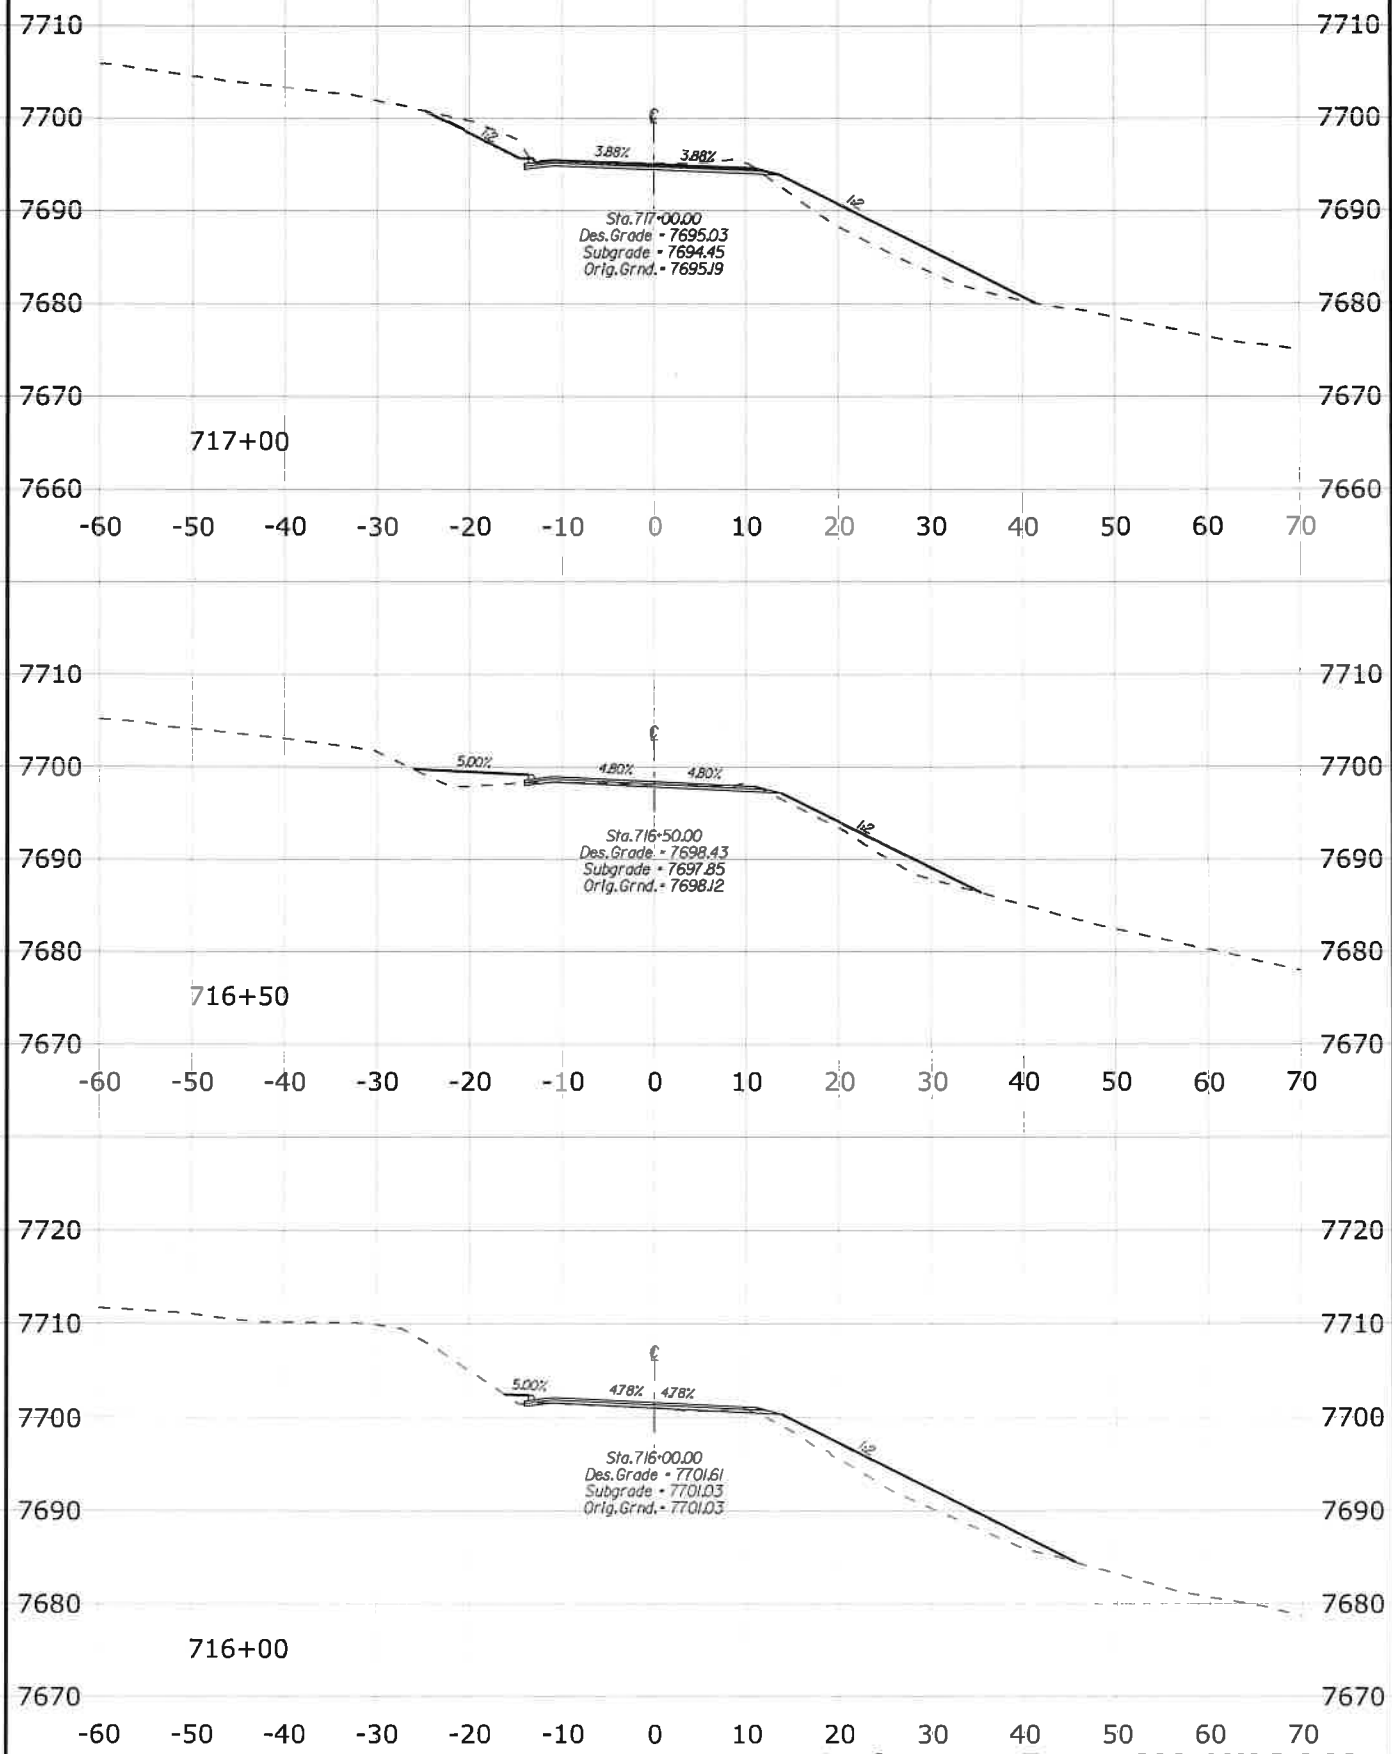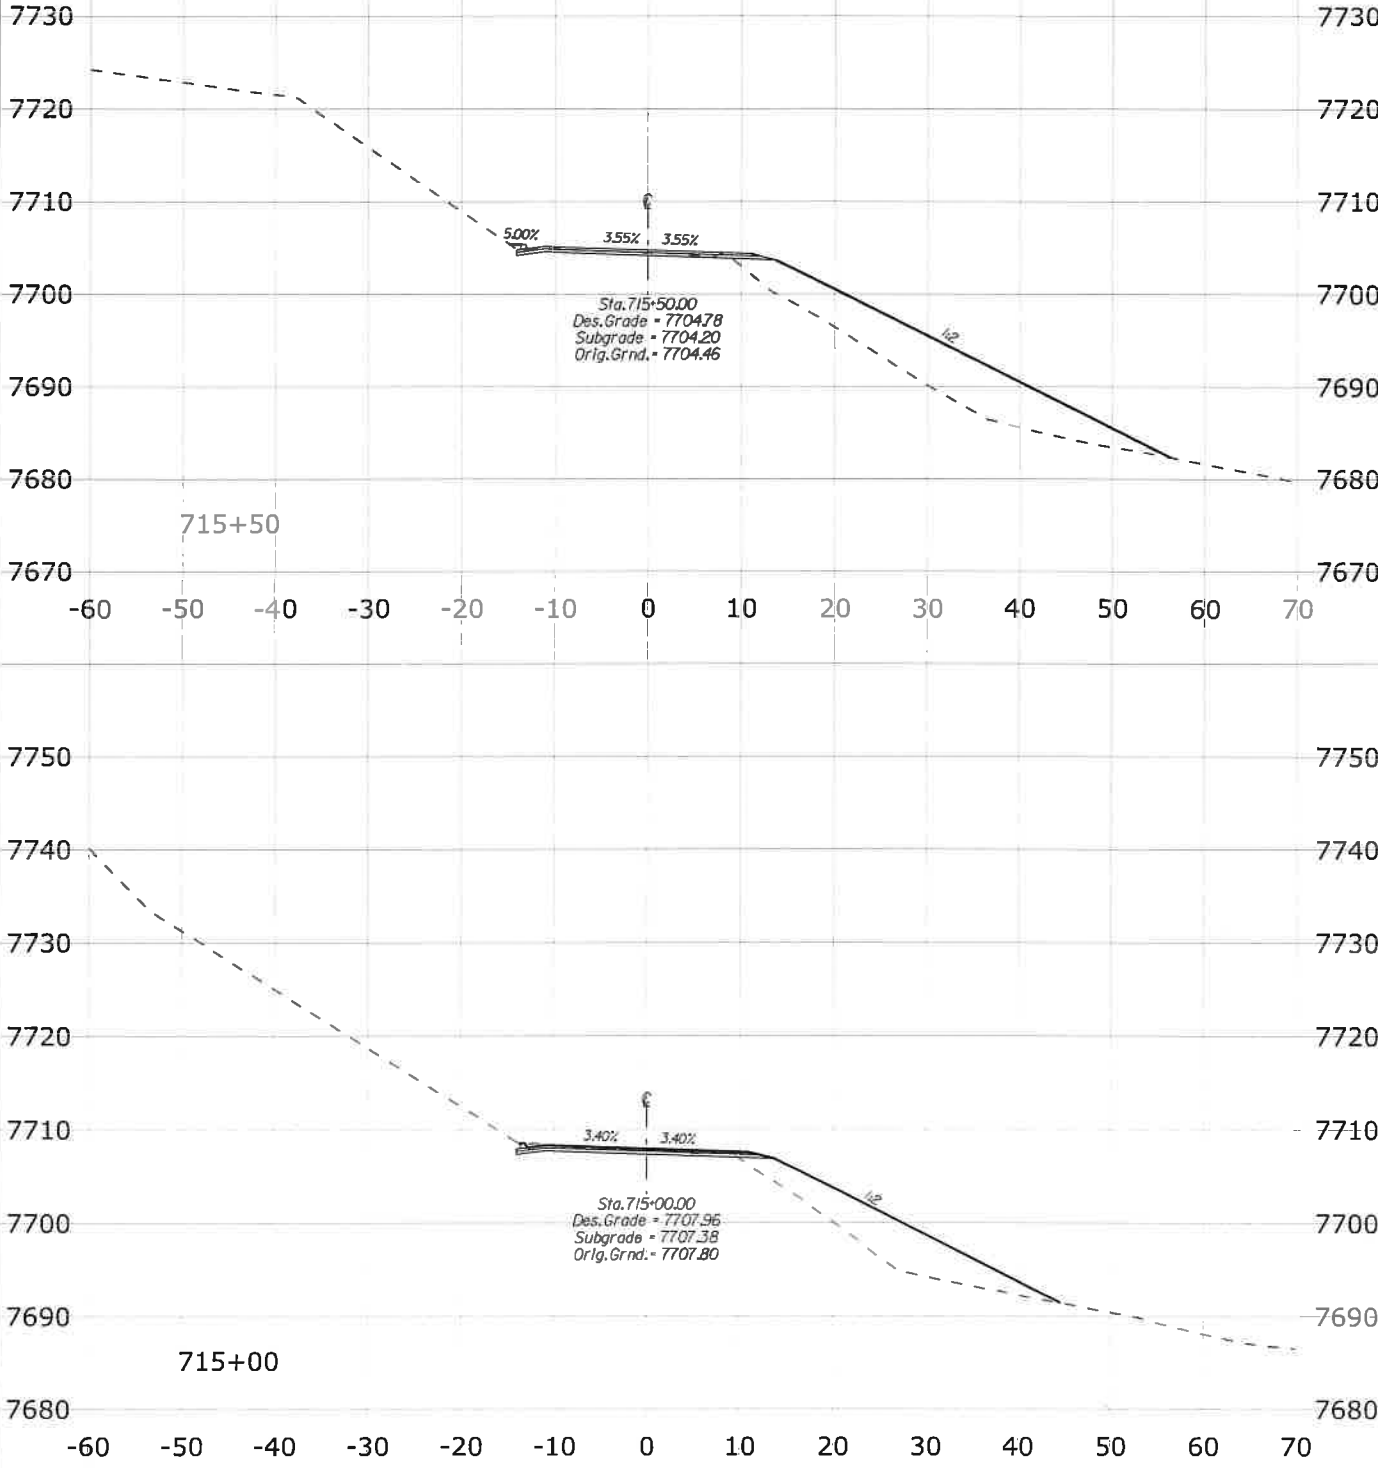

Option X - REDS MEADOW ROAD



STATE	PROJECT	SHEET NO.
CA	CA FLAP 03S11(1)	X67

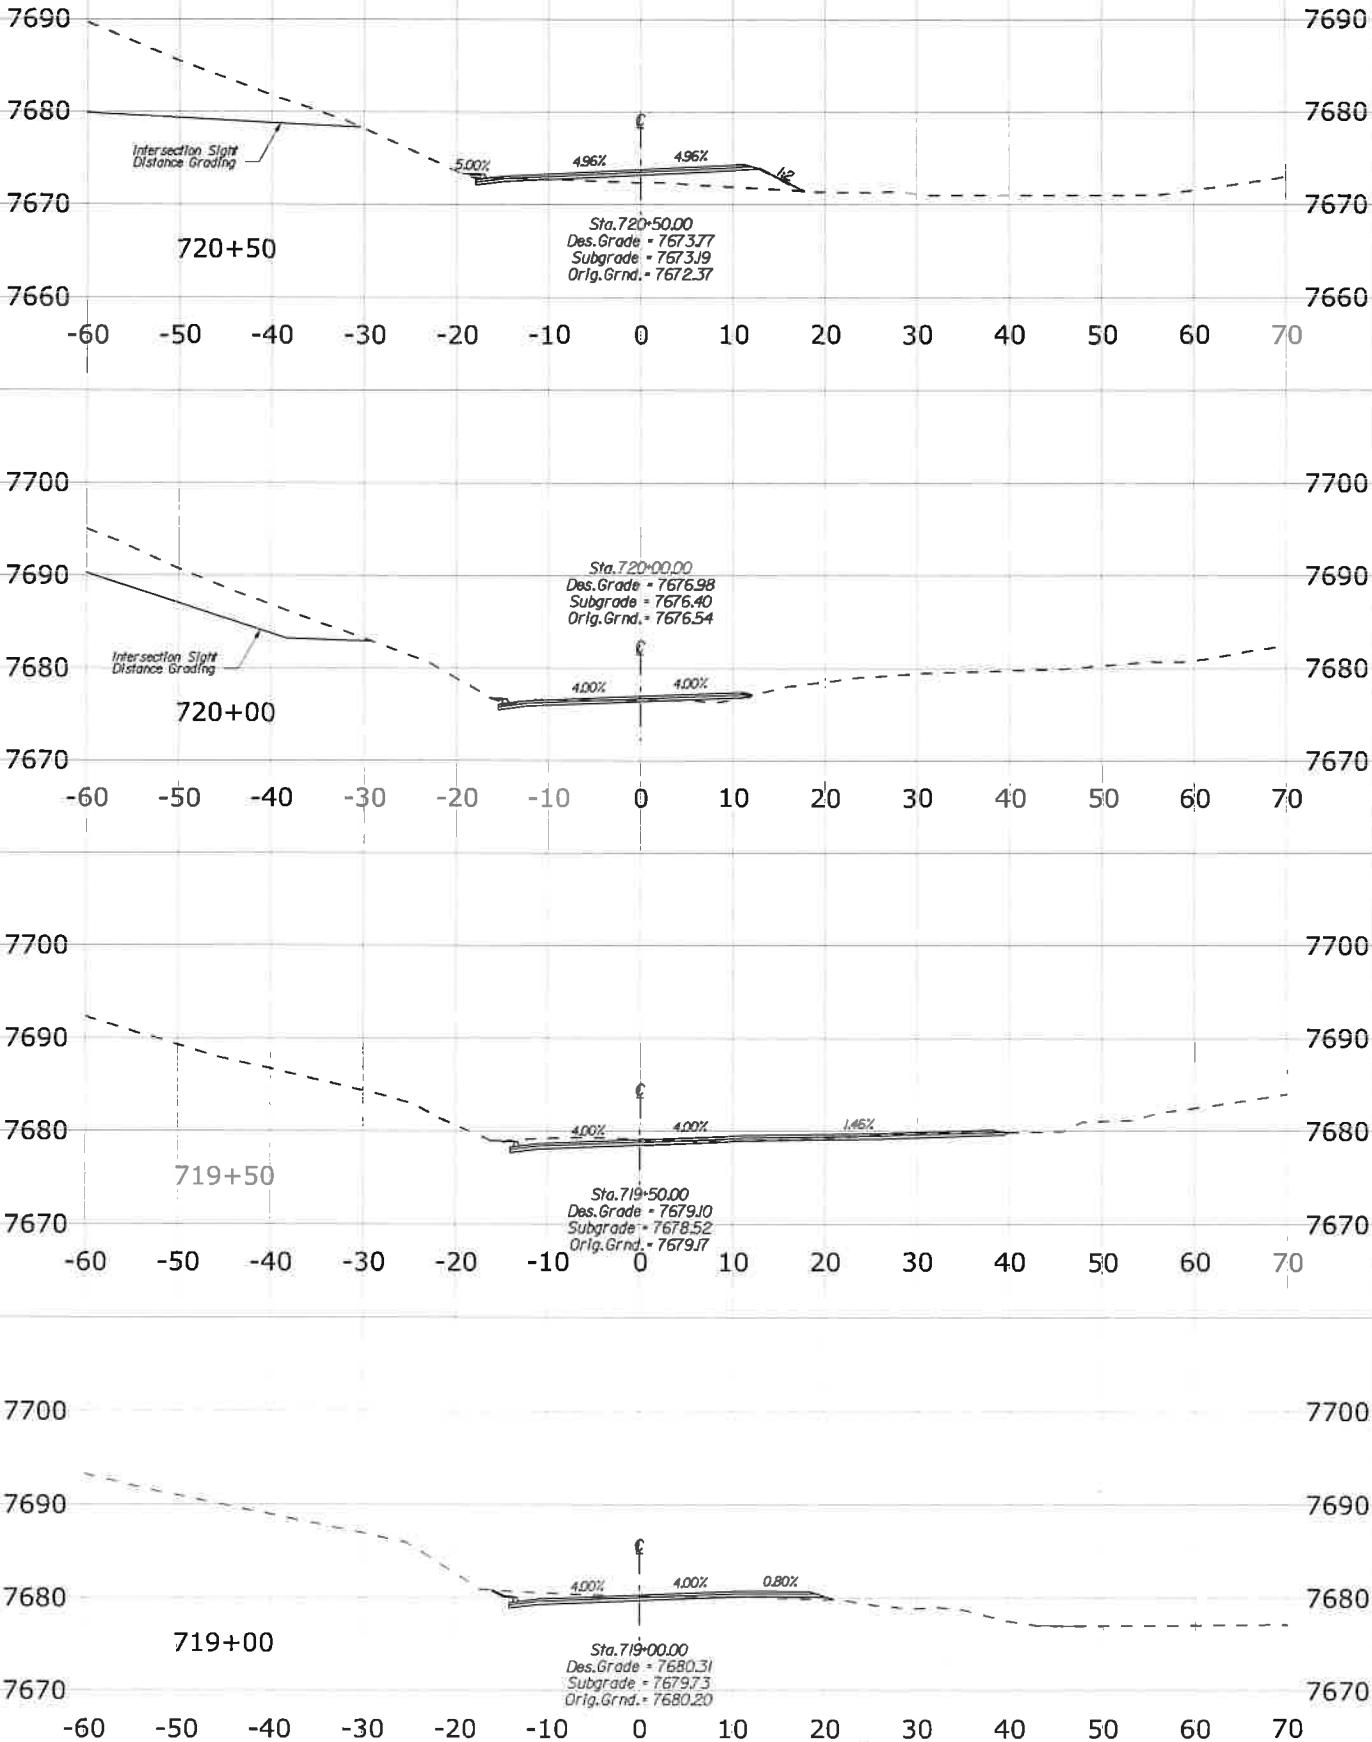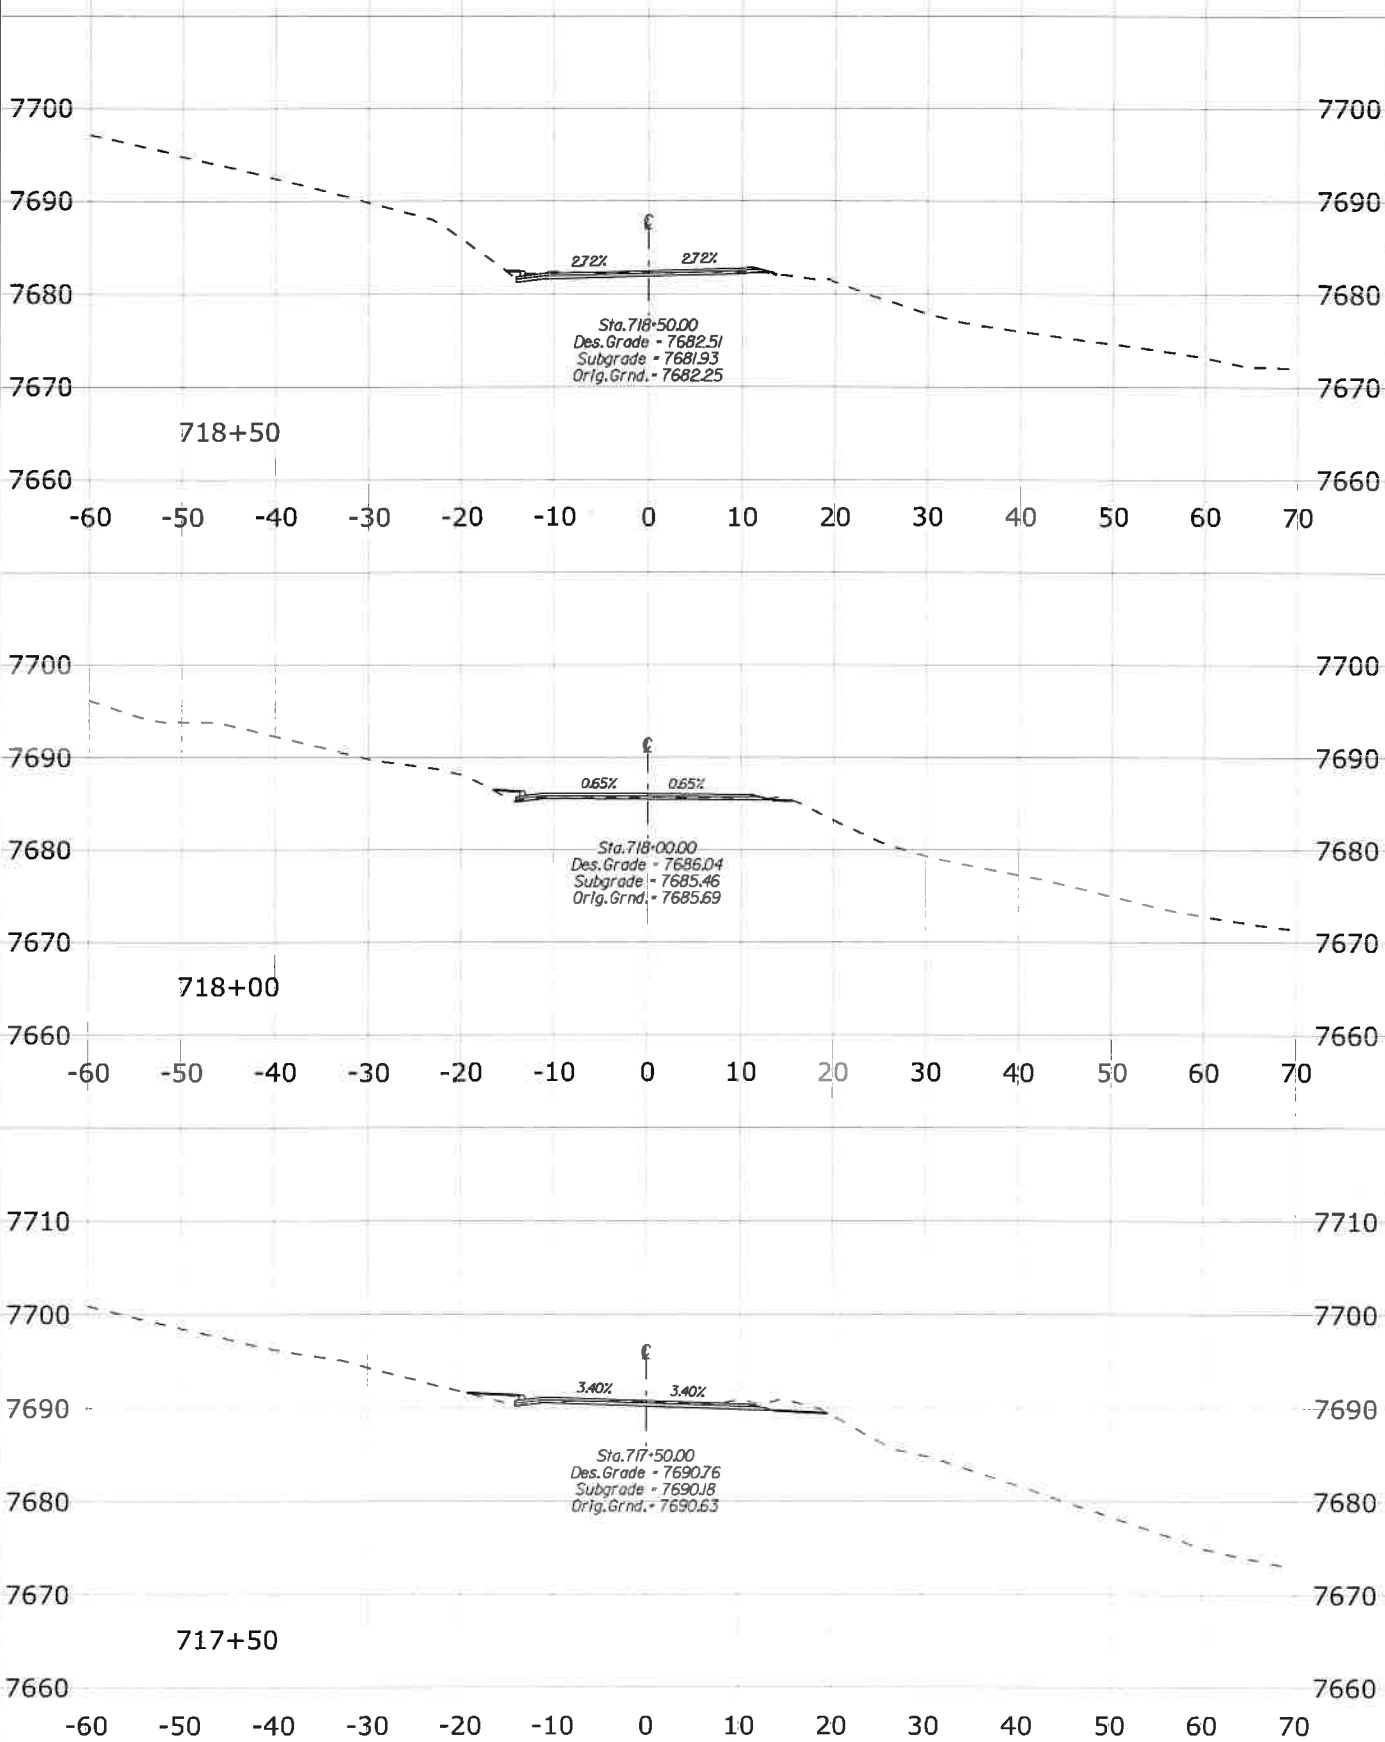

Option X - REDS MEADOW ROAD


STATE	PROJECT	SHEET NO.
CA	CA FLAP 03S11(1)	X68

3/25/2021 3:04:23 PM \\denpwp01\dwg\pwl\working\045981\484816_139\X67_XSEC_RM.dgn

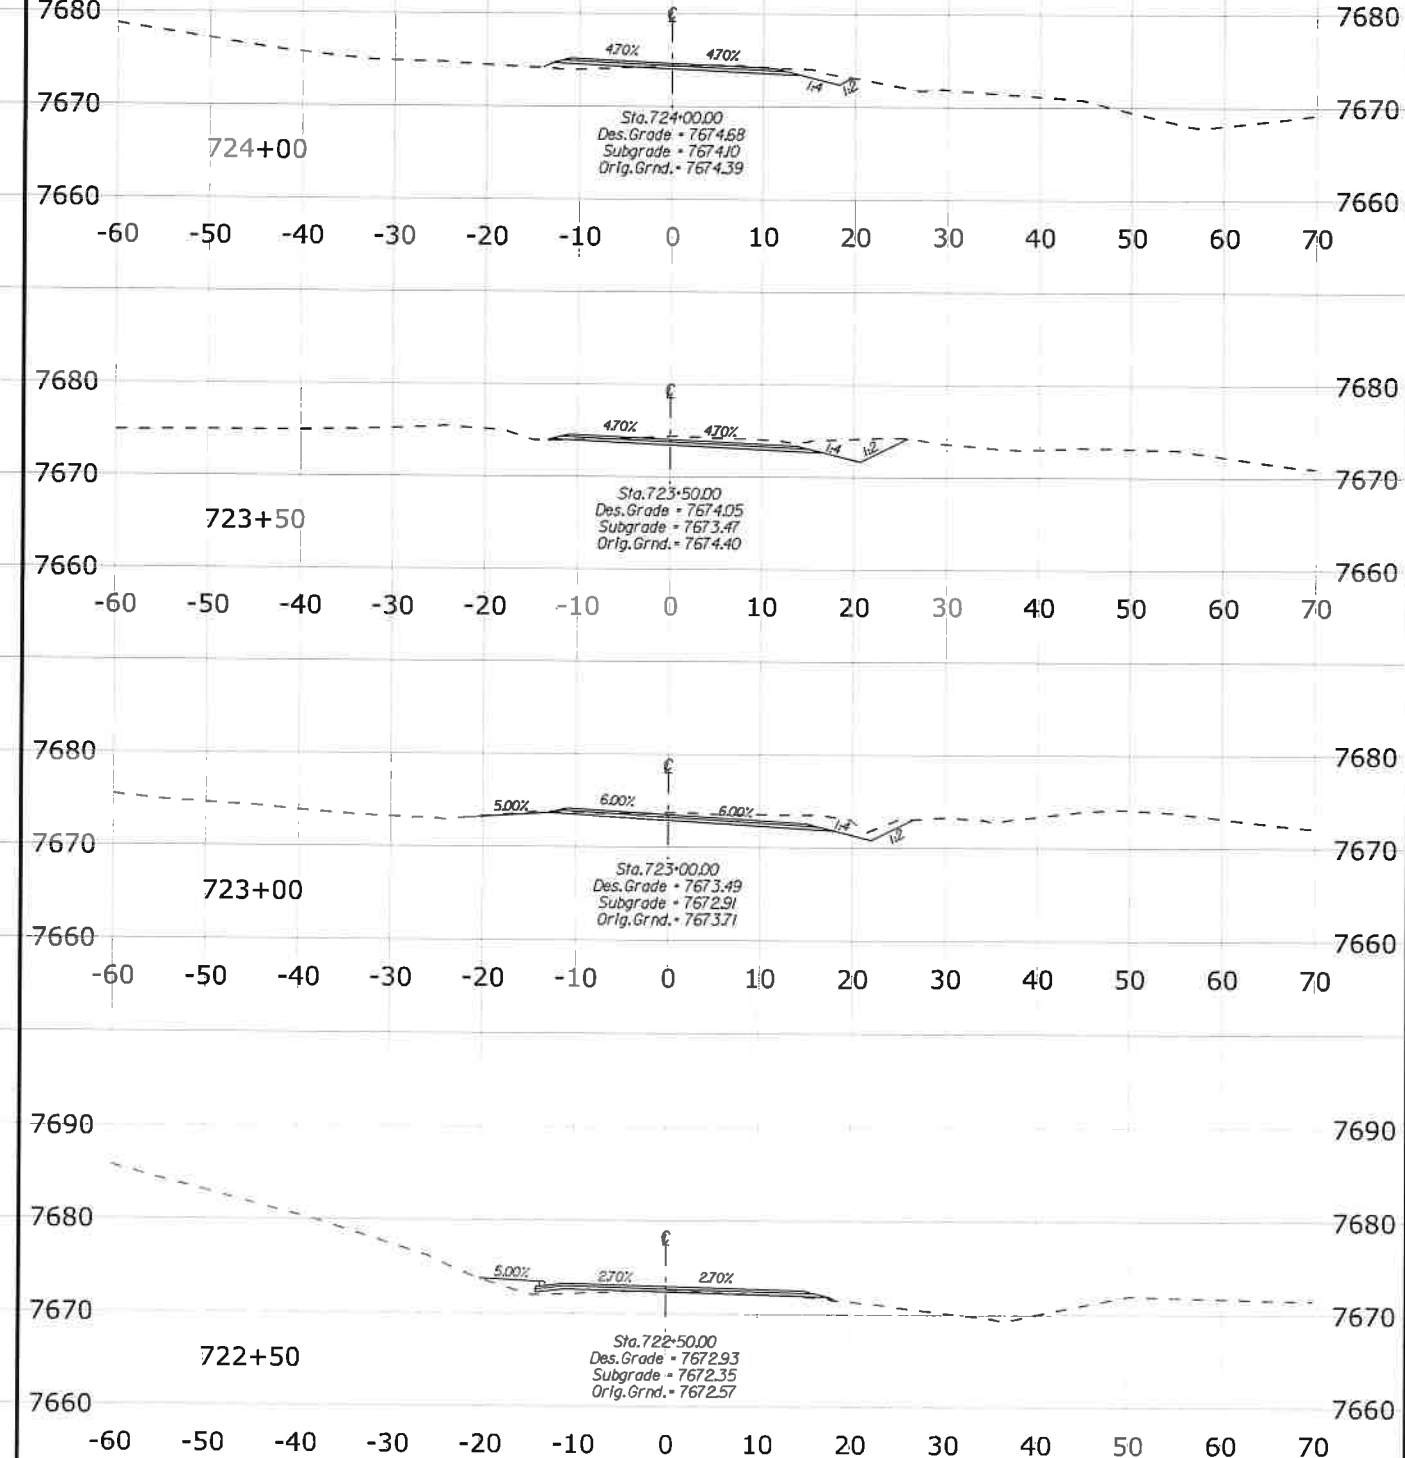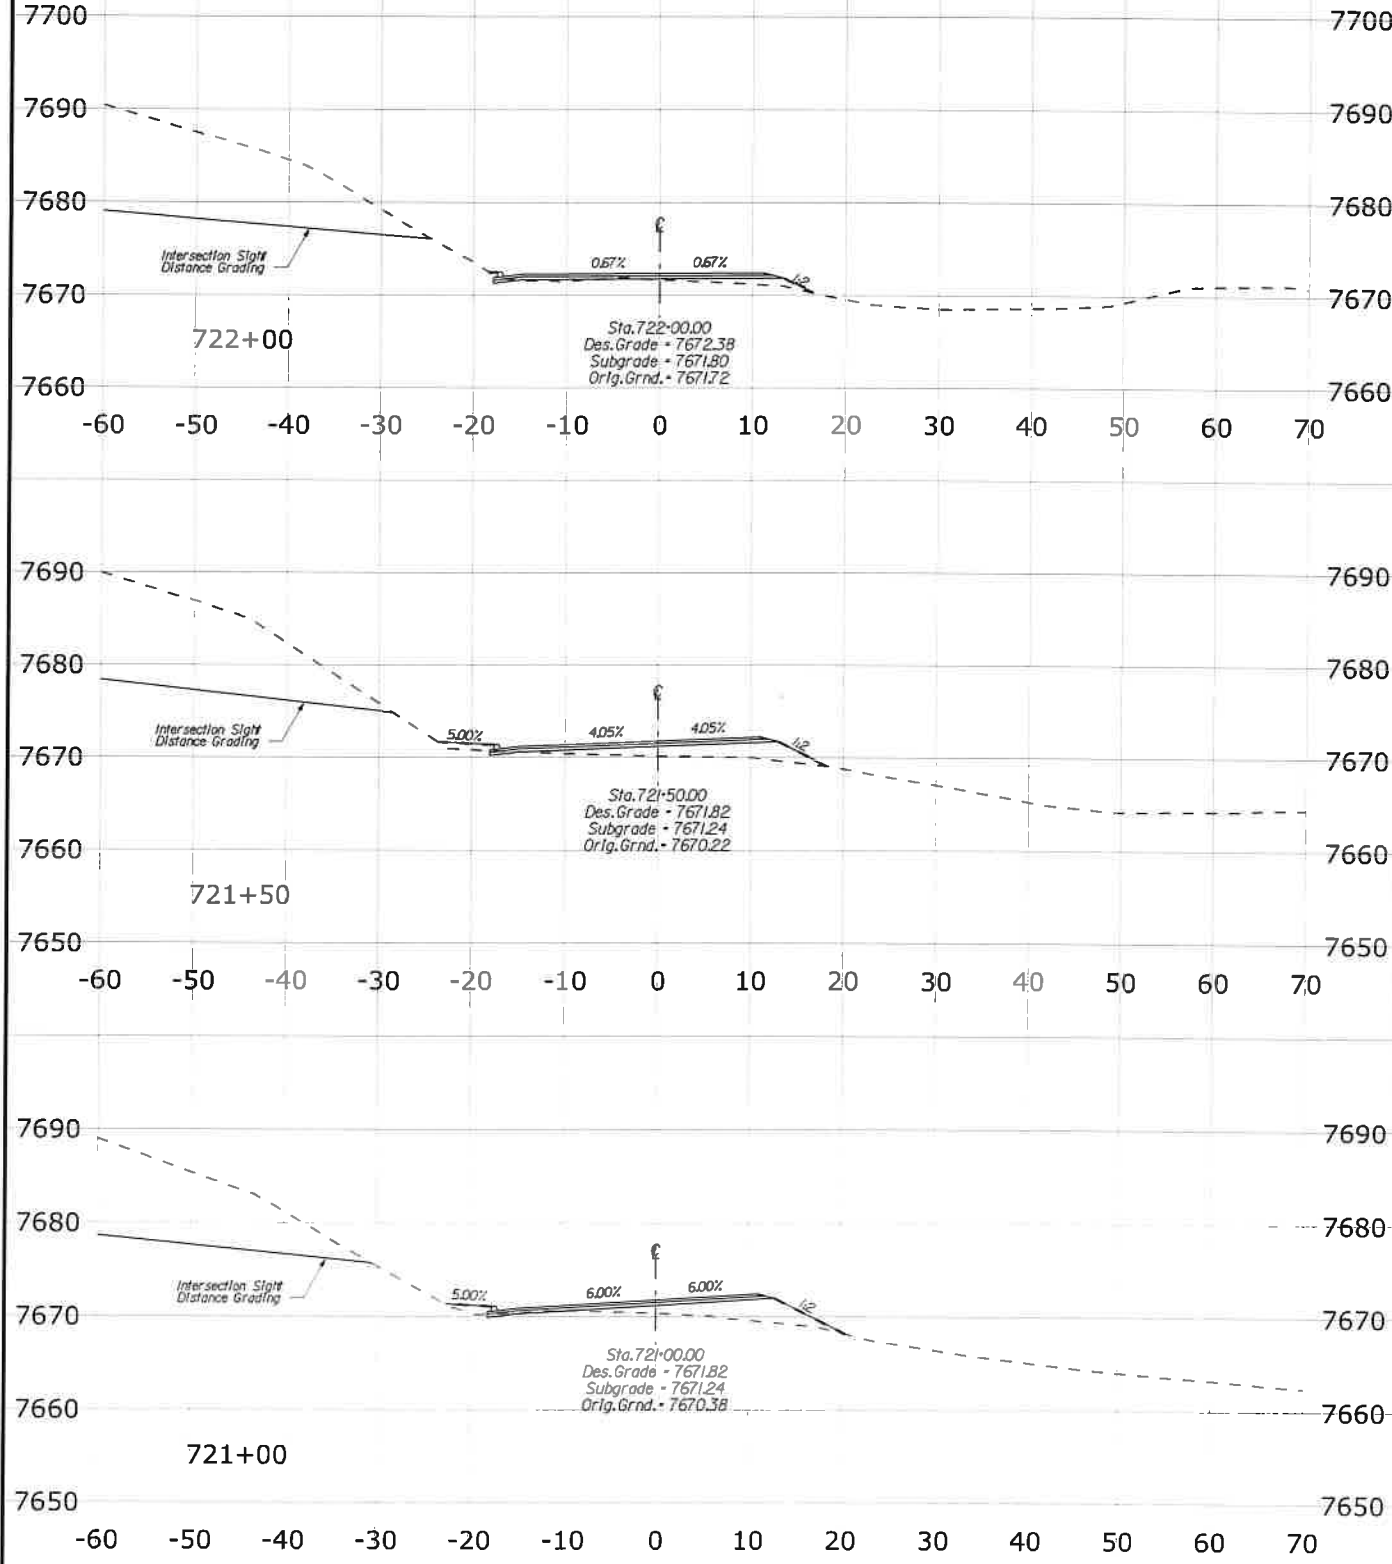



Option X - REDS MEADOW ROAD

STATE	PROJECT	SHEET NO.
CA	CA FLAP 03S11(1)	X69


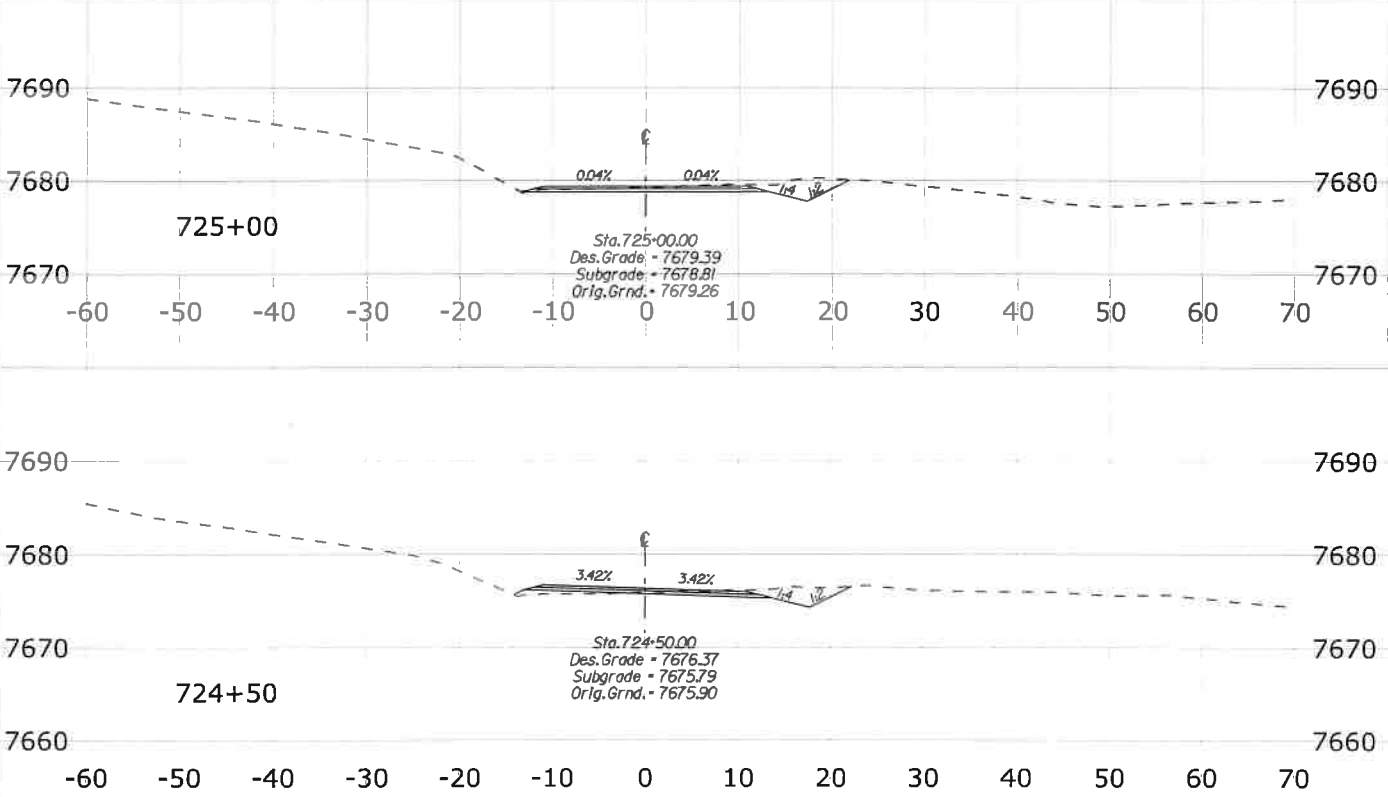


Option X - REDS MEADOW ROAD

STATE	PROJECT	SHEET NO.
CA	CA FLAP 03S11(1)	Z1

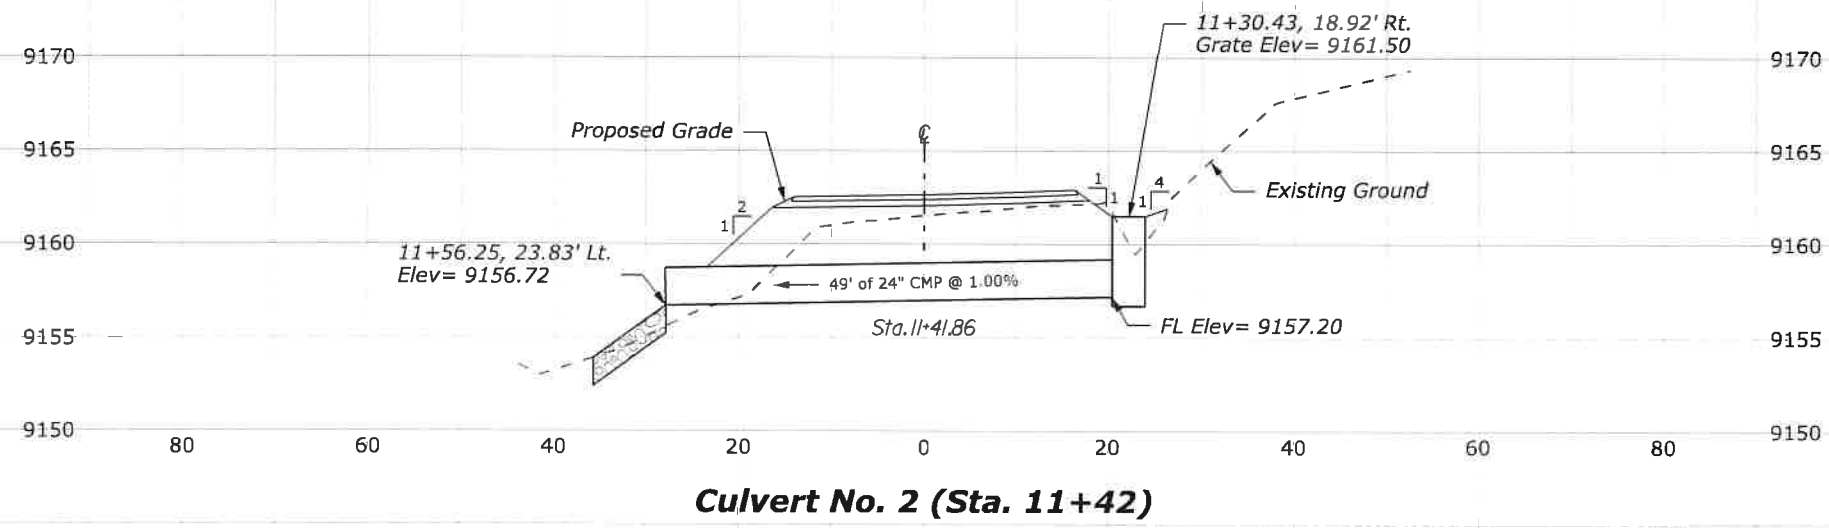
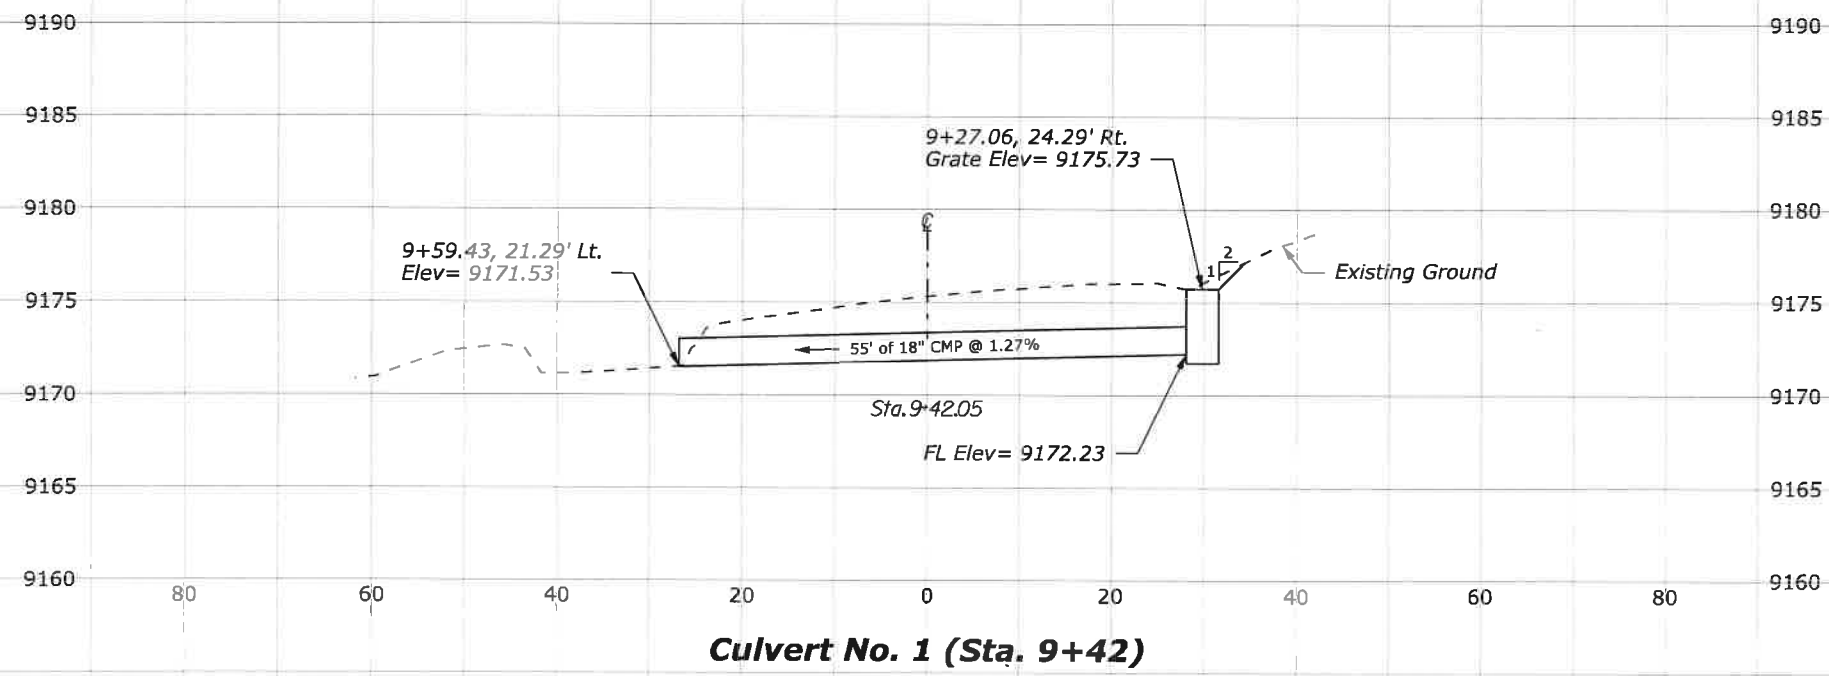


STATE	PROJECT	SHEET NO.
CA	CA FLAP 03S11(1)	Z2

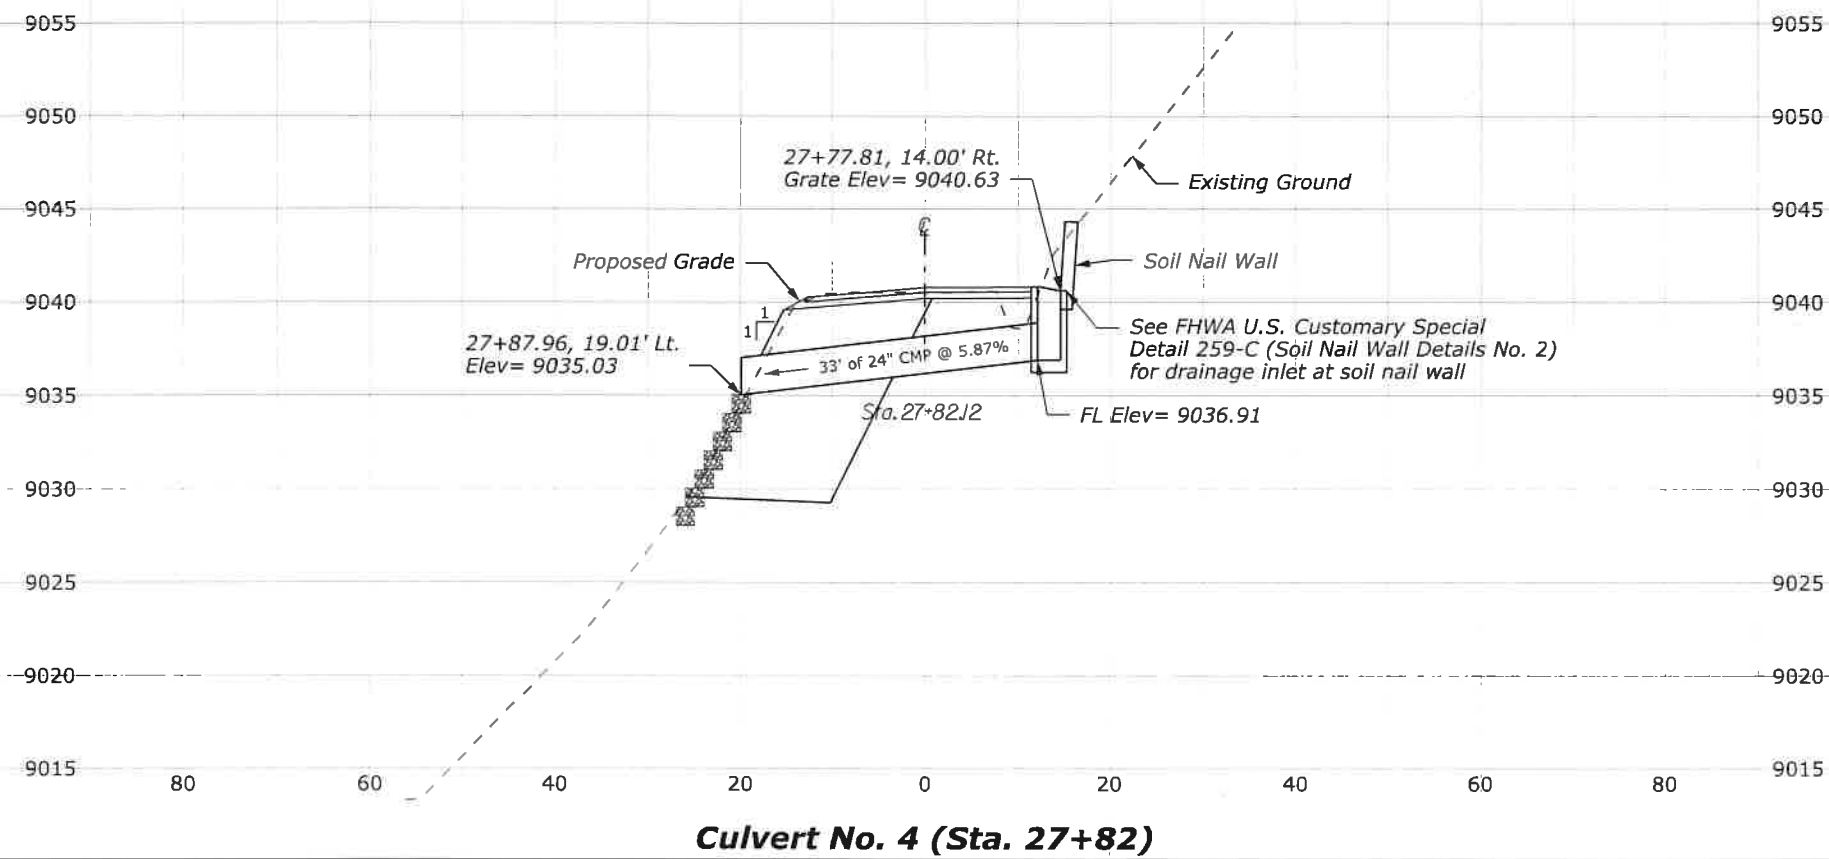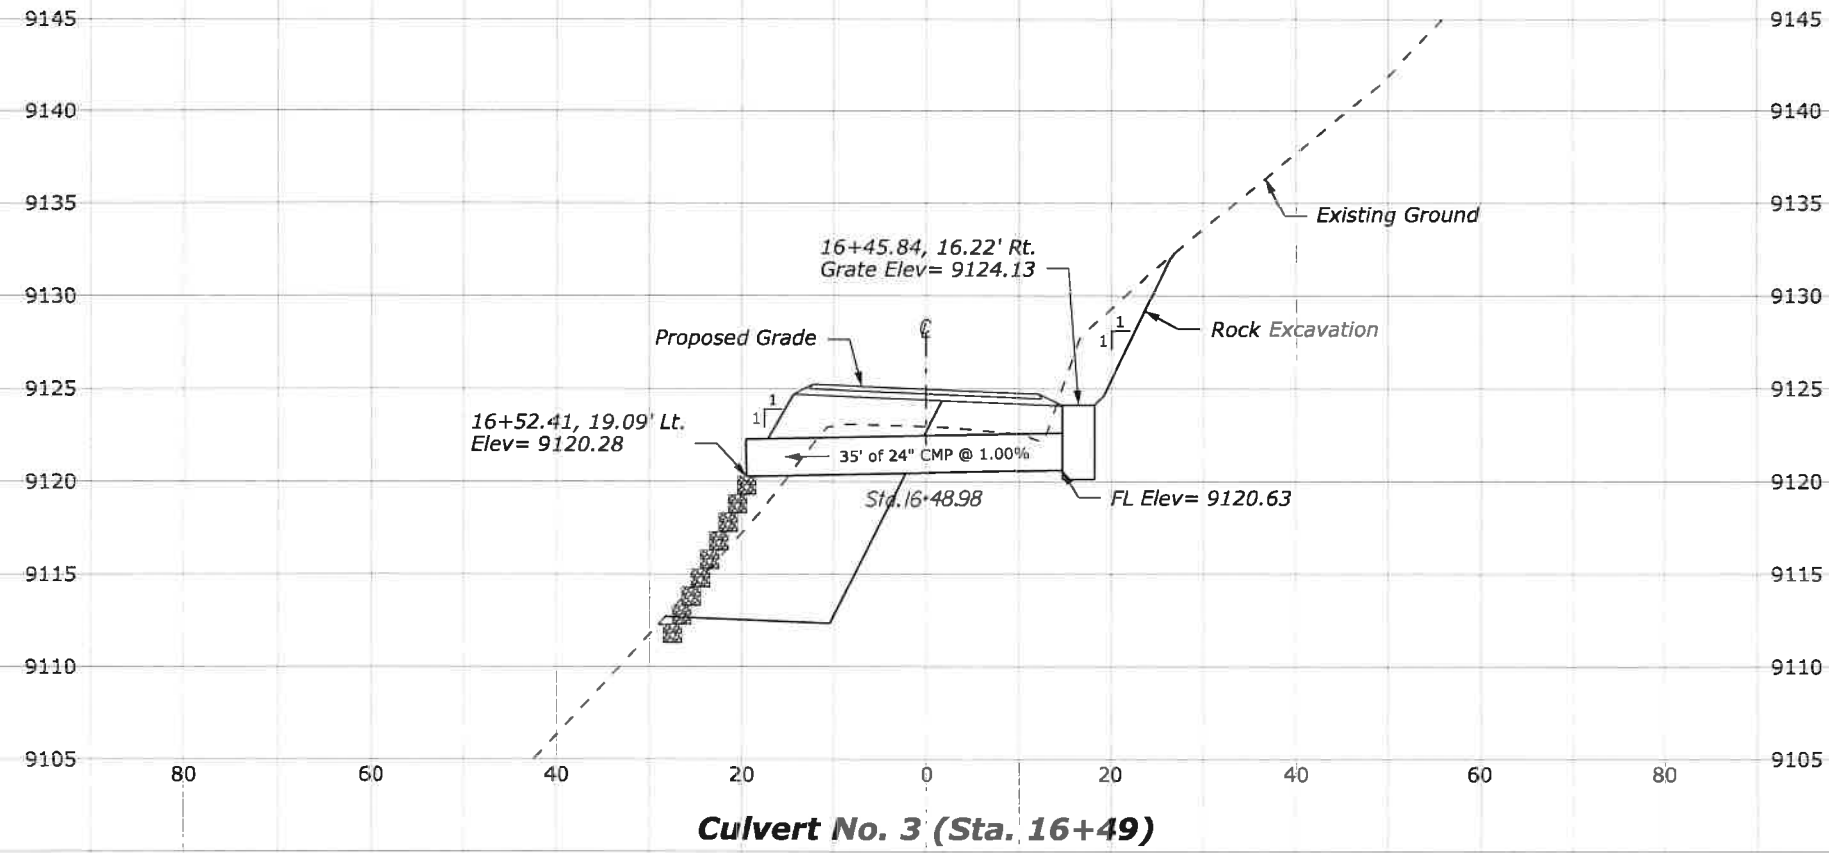

SCHEDULE A

STATE	PROJECT	SHEET NO.
CA	CA FLAP 03S11(1)	Z3

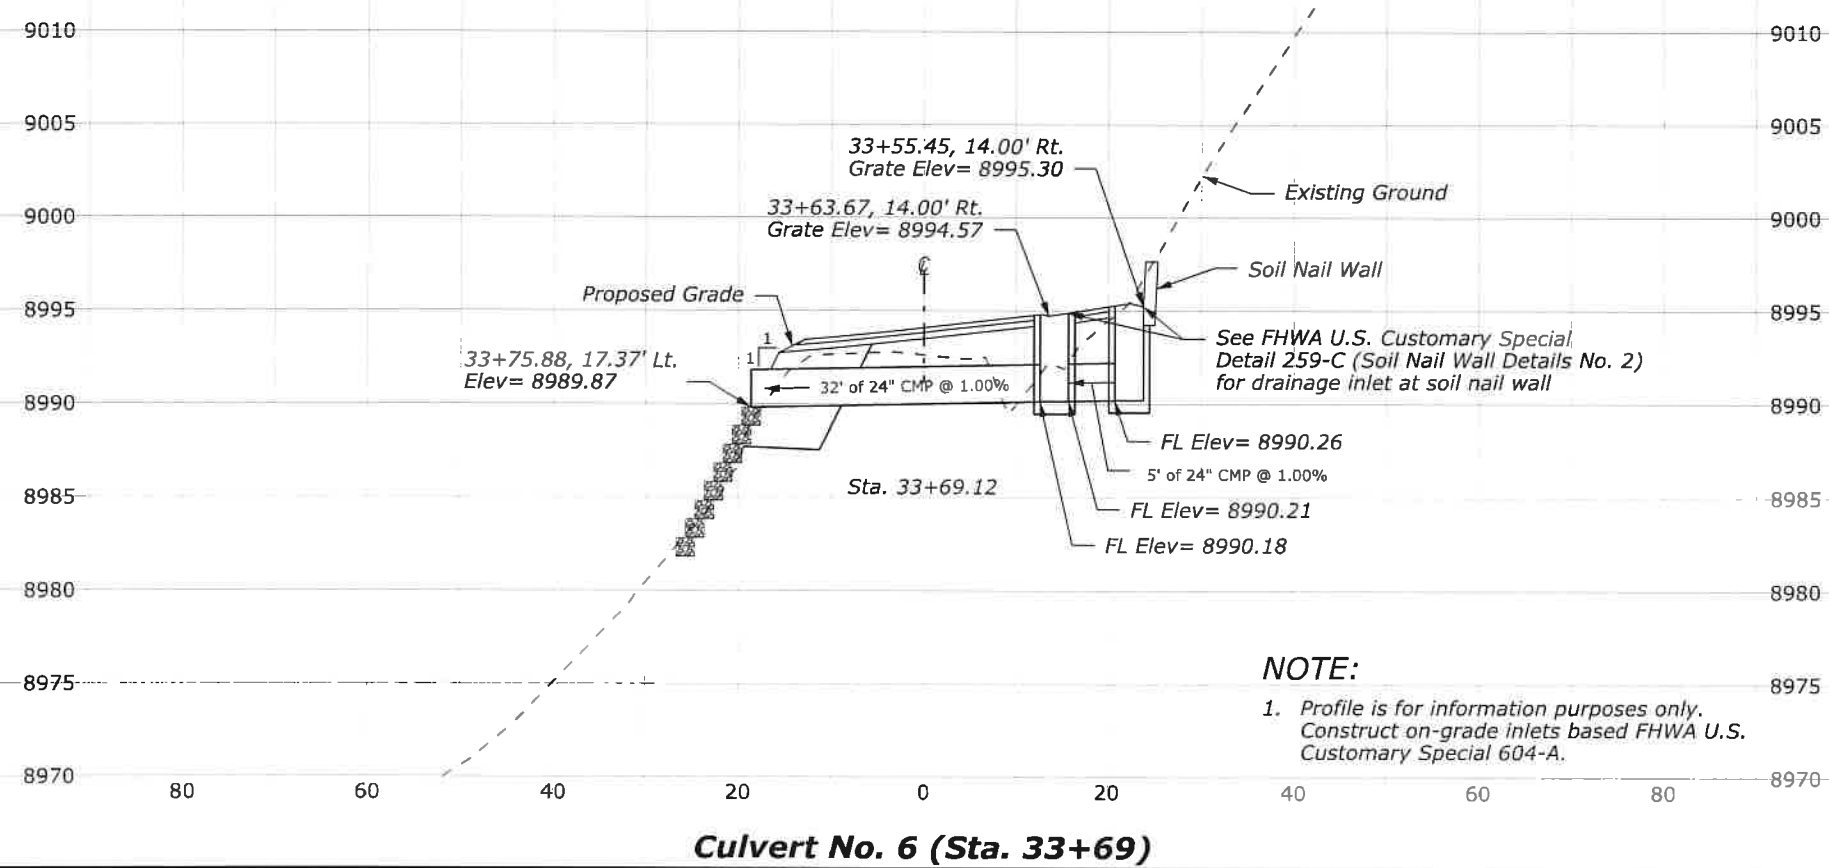
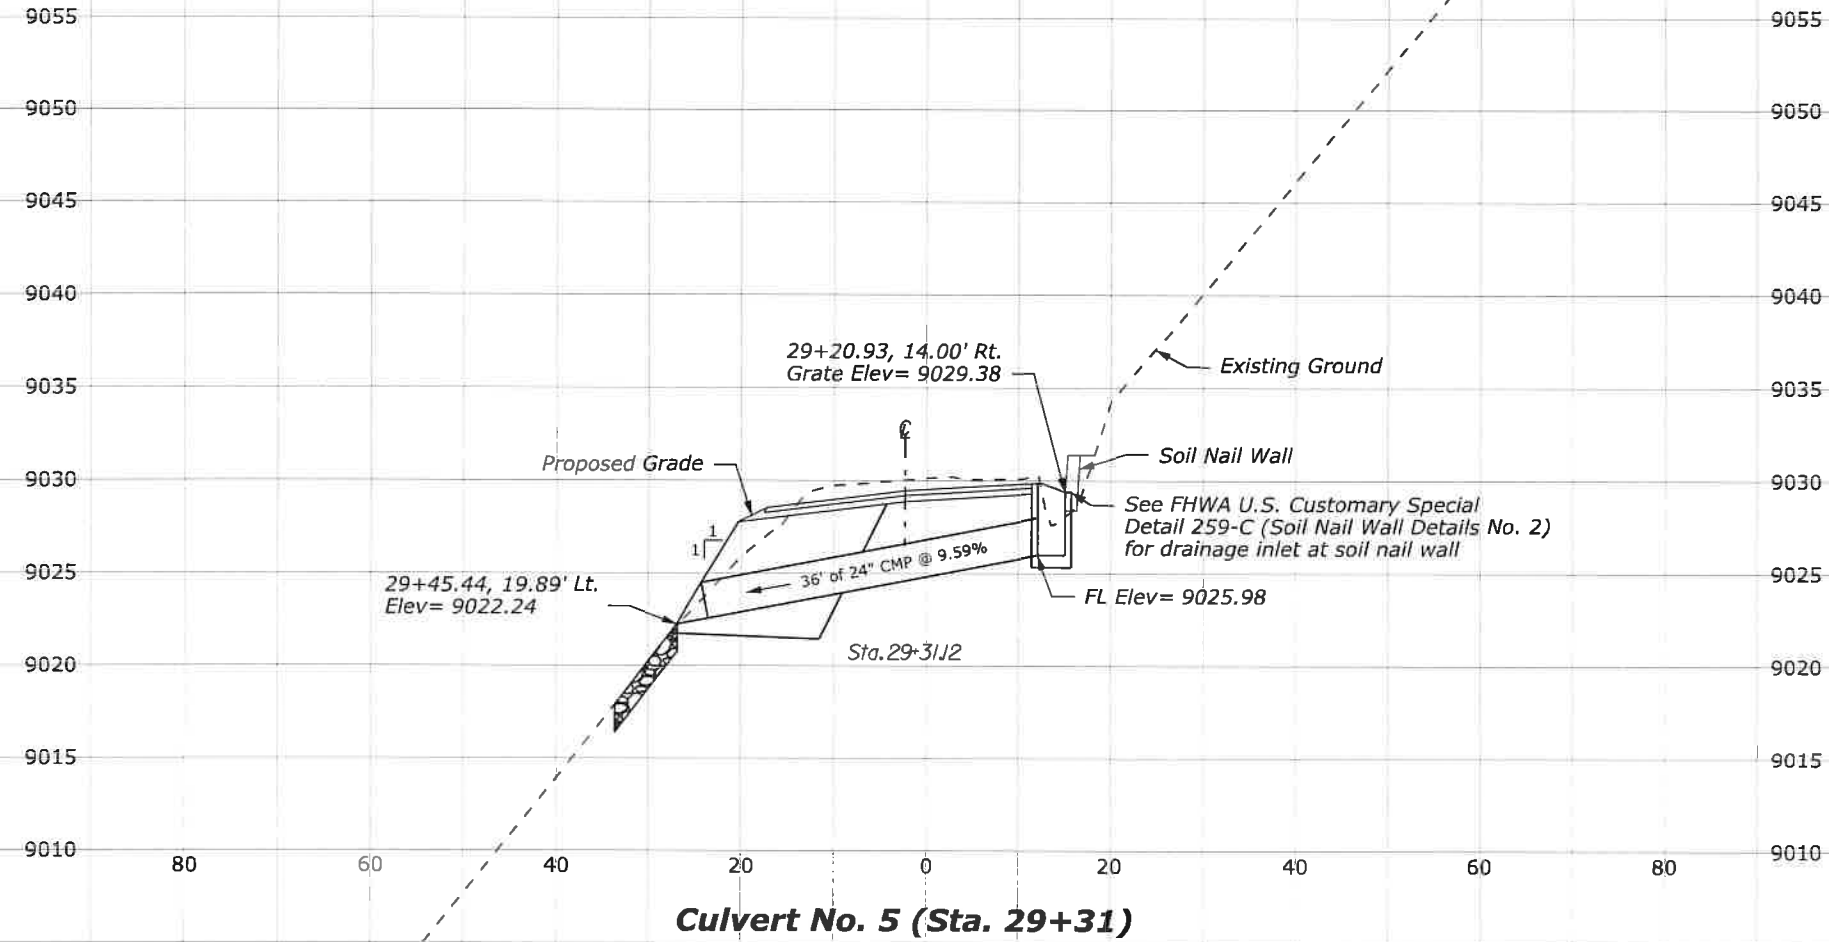


NOTE:
1. Profile is for information purposes only.
Construct on-grade inlets based FHWA U.S.
Customary Special 604-A.



SCHEDULE A

3/25/2021 3:05:29 PM \\denpwp01\d5\pwc\working\845982\484818_3\203_XSEC_RM.dgn


STATE	PROJECT	SHEET NO.
CA	CA FLAP 03S11(1)	Z4

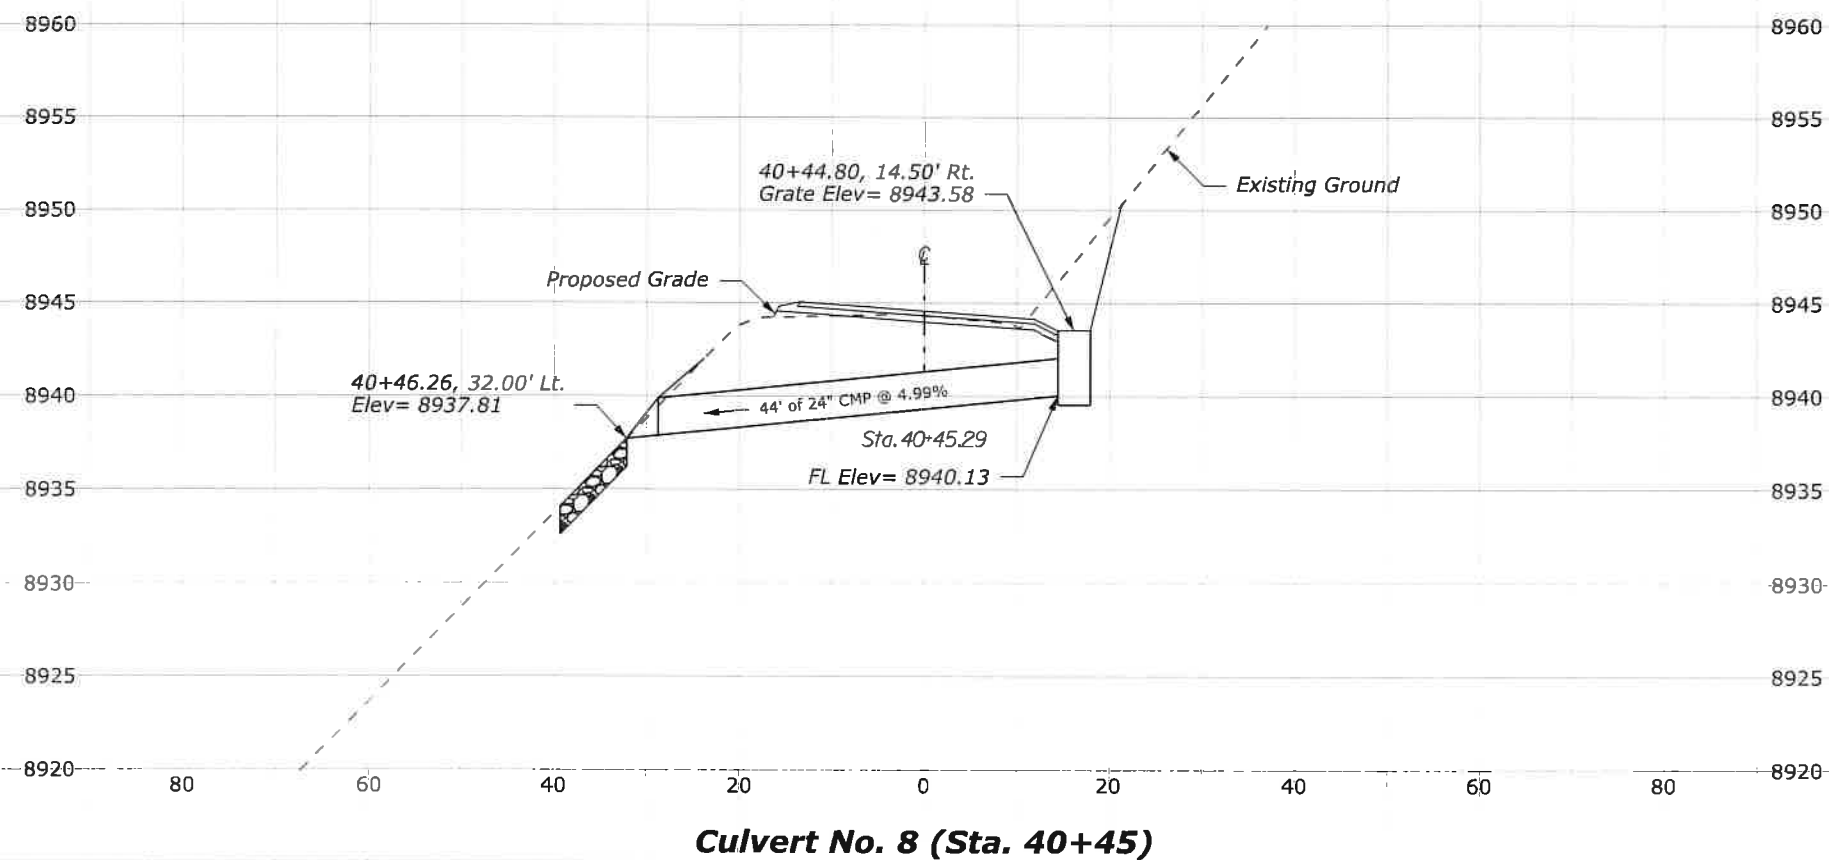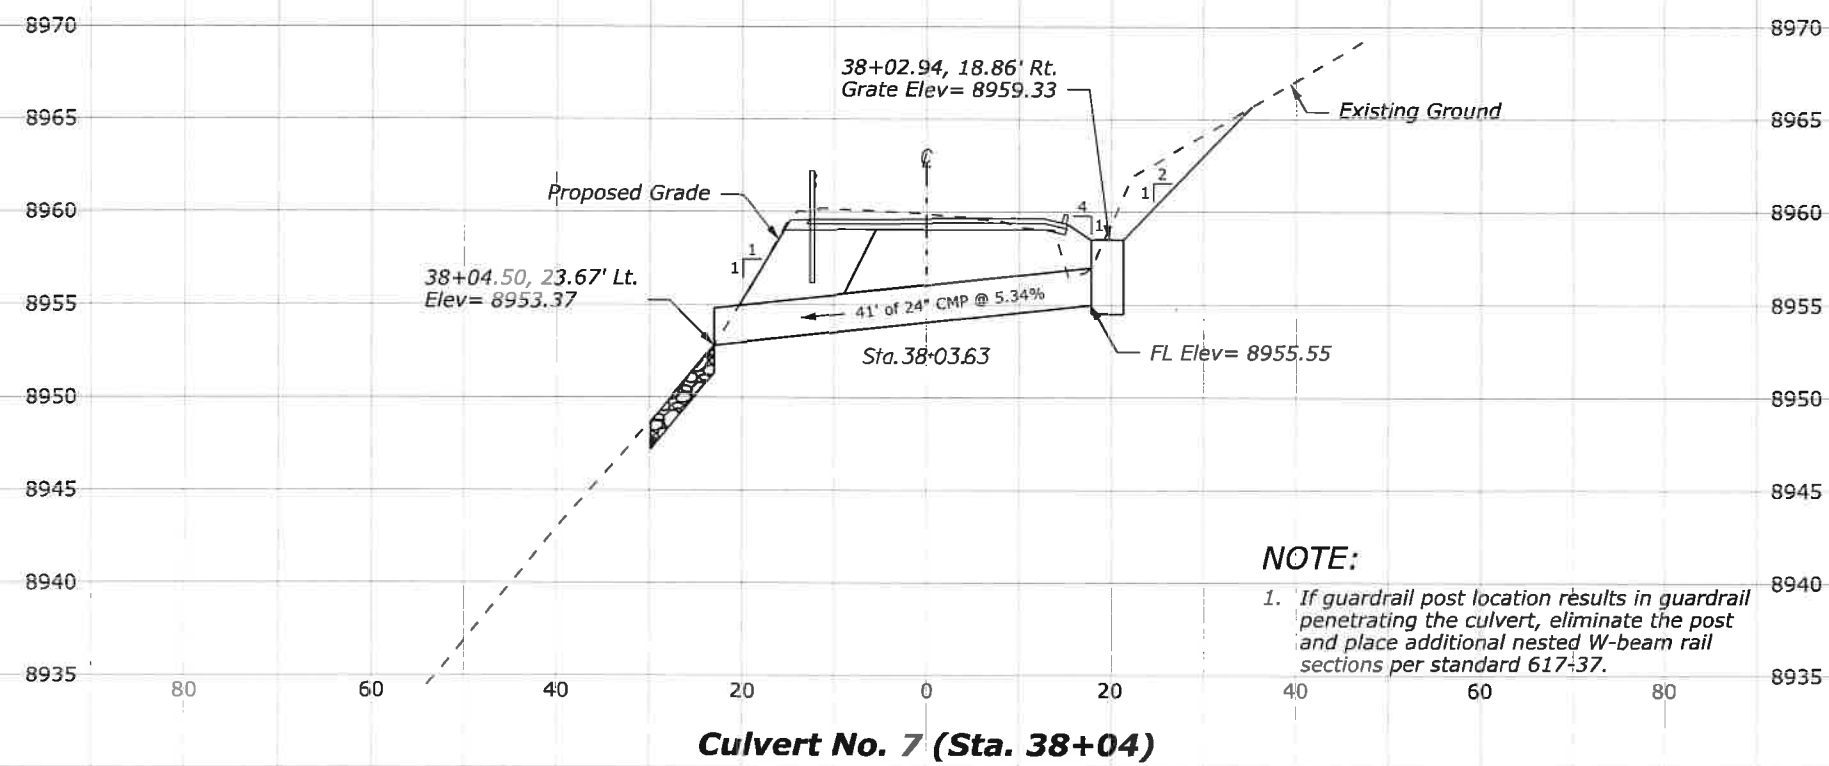


STATE	PROJECT	SHEET NO.
CA	CA FLAP 03S11(1)	Z5

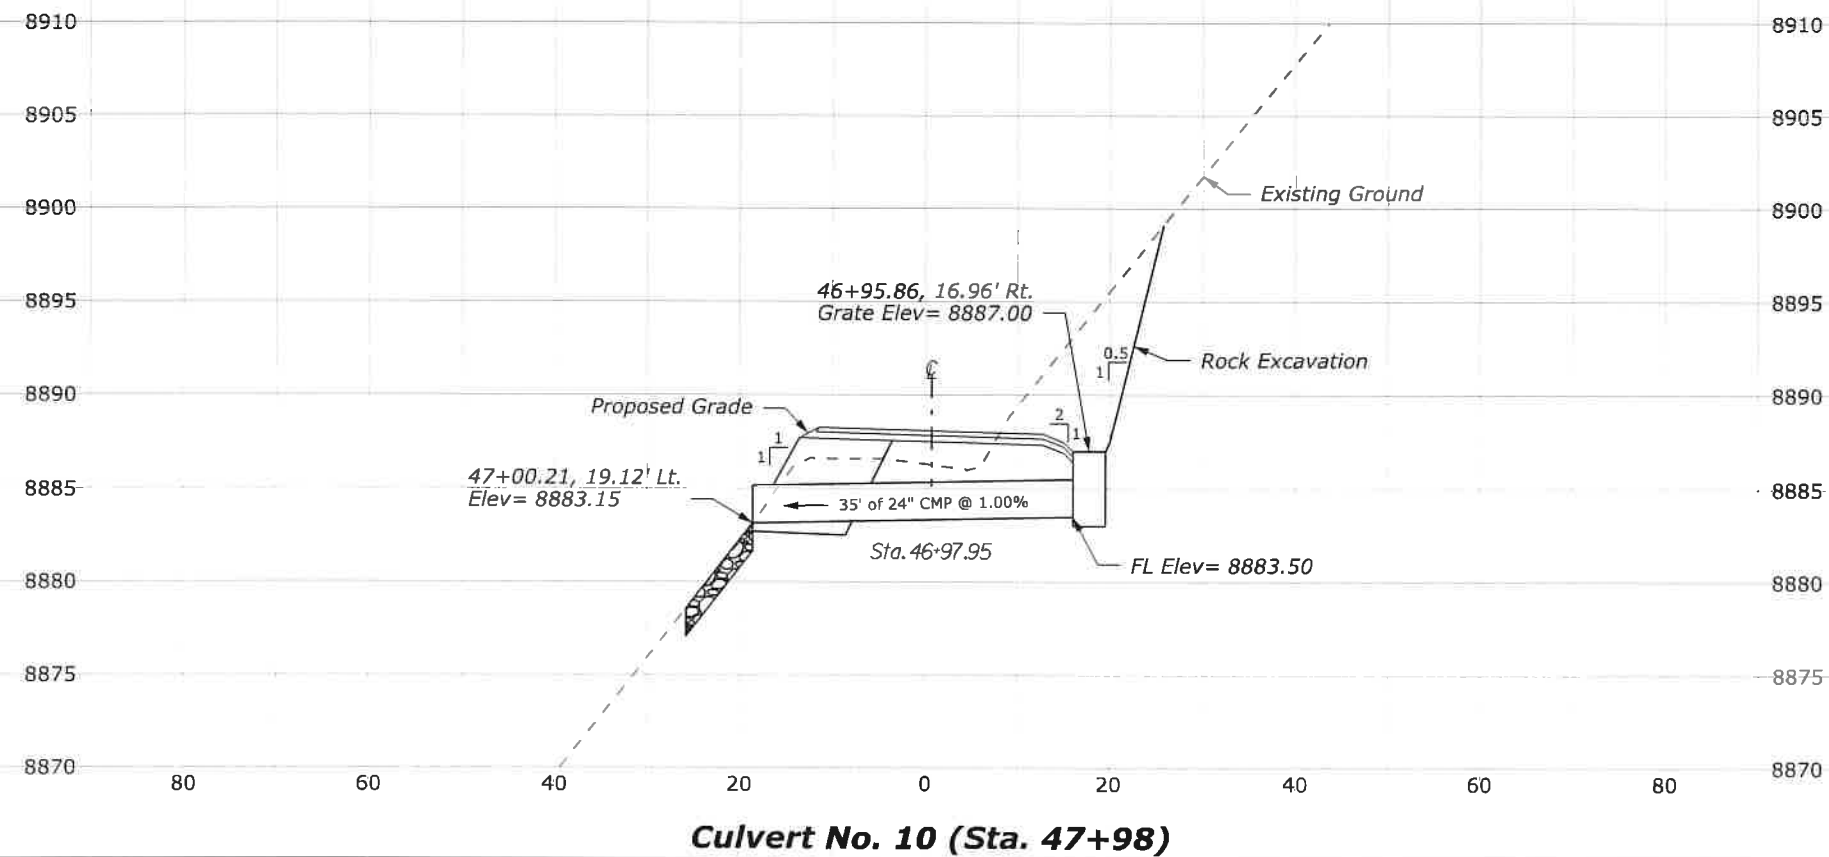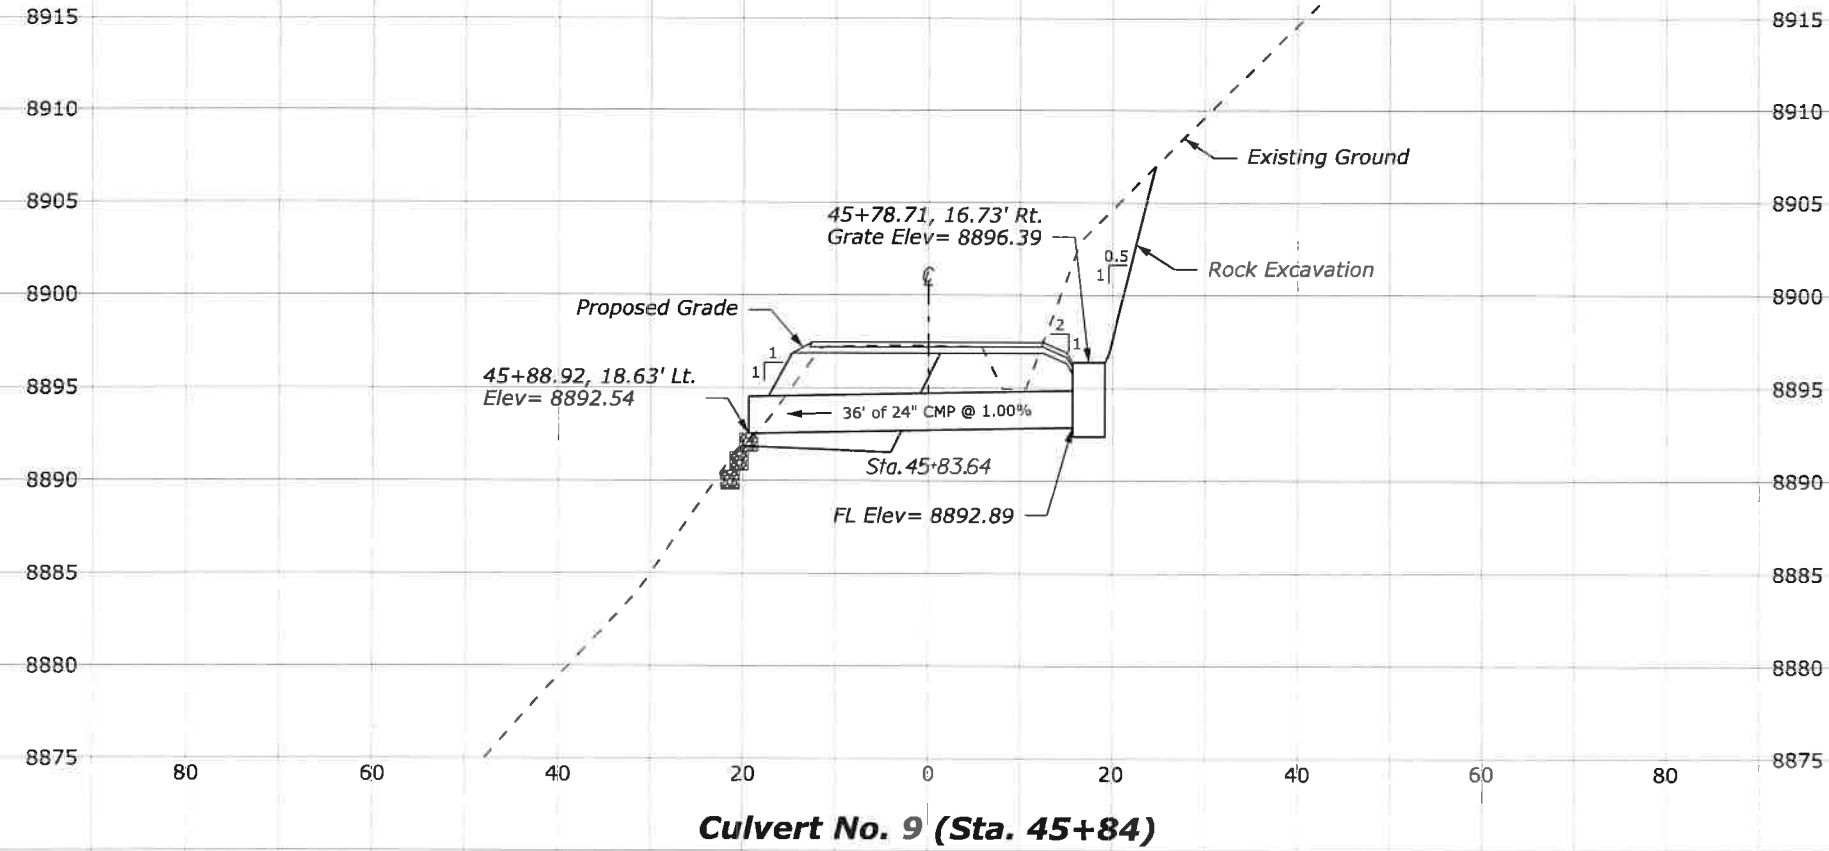

STATE	PROJECT	SHEET NO.
CA	CA FLAP 03S11(1)	Z6

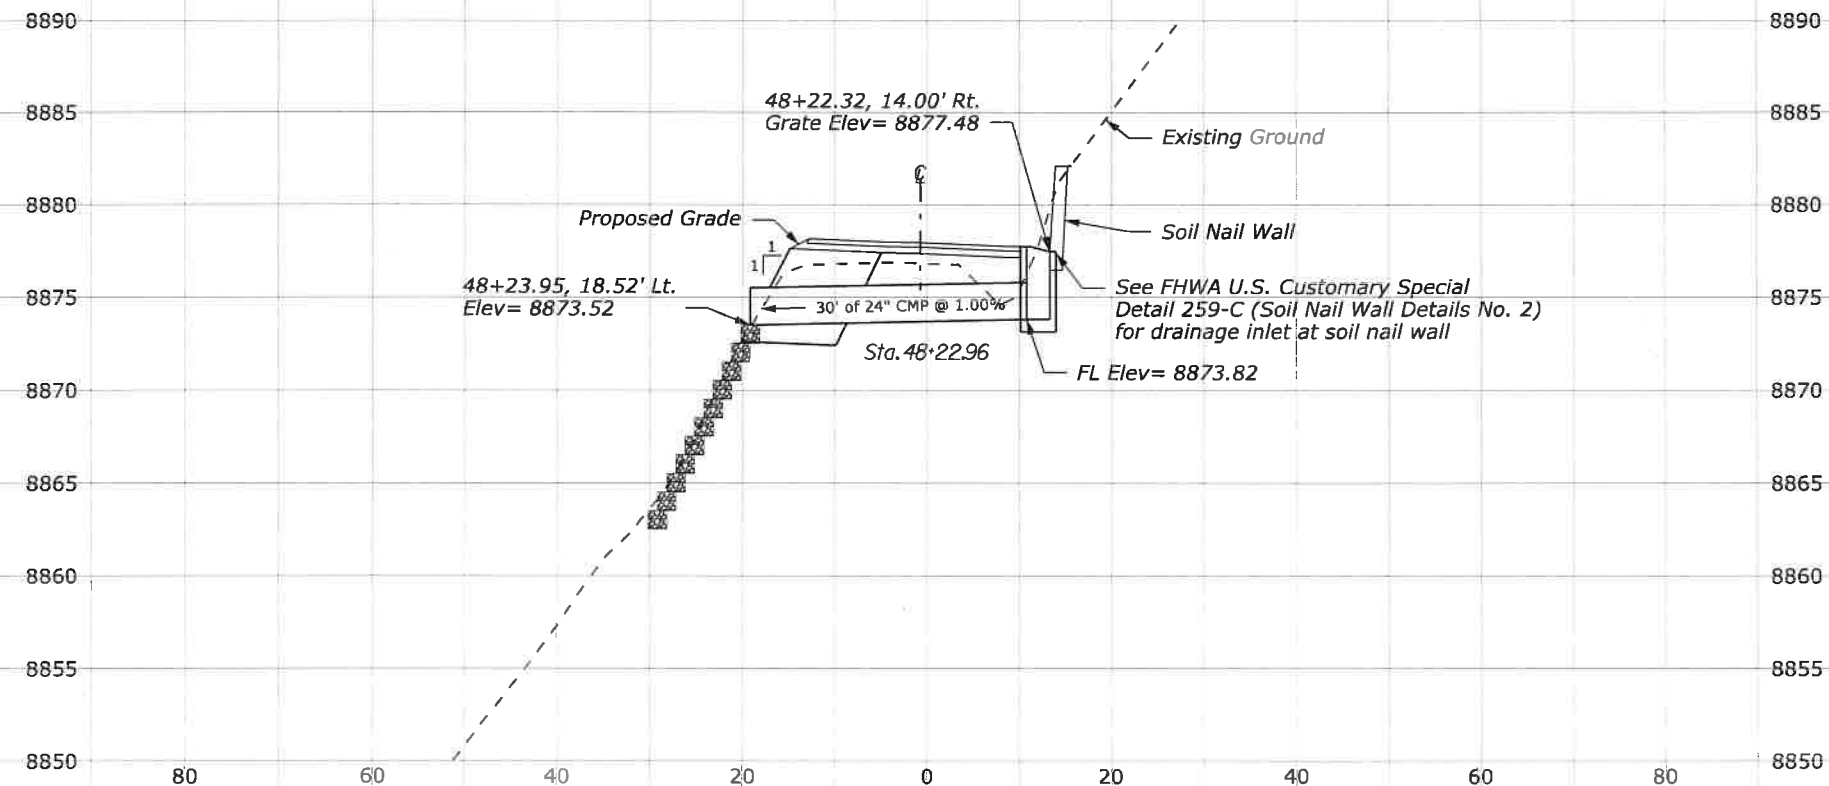


Culvert No. 11 (Sta. 48+23)

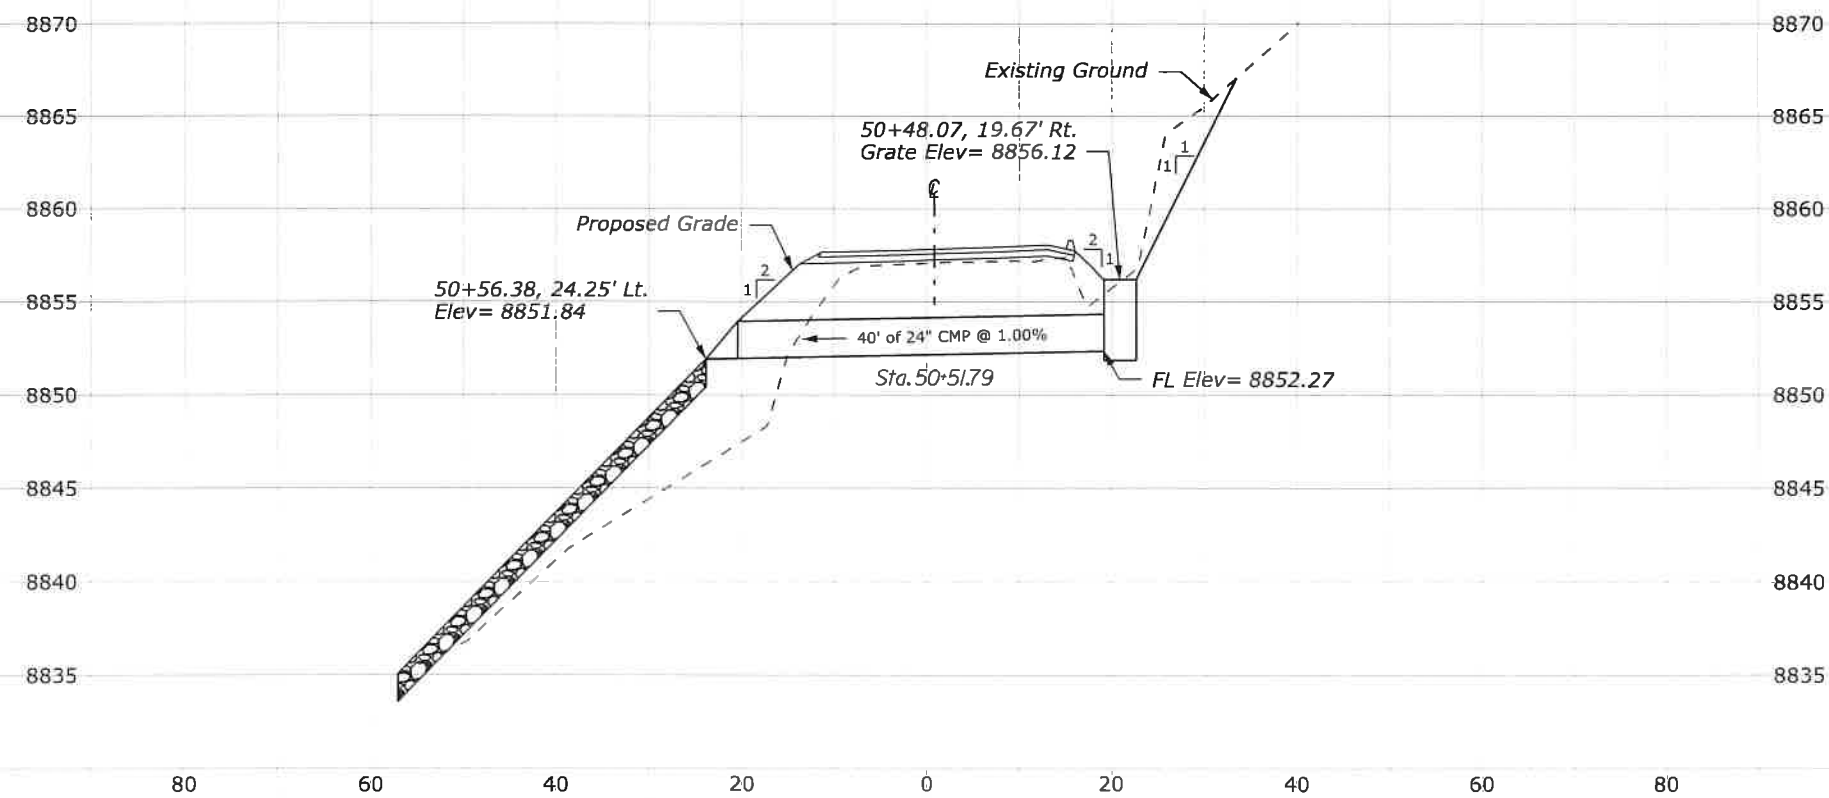


Culvert No. 12 (Sta. 50+52)

STATE	PROJECT	SHEET NO.
CA	CA FLAP 03S11(1)	Z8

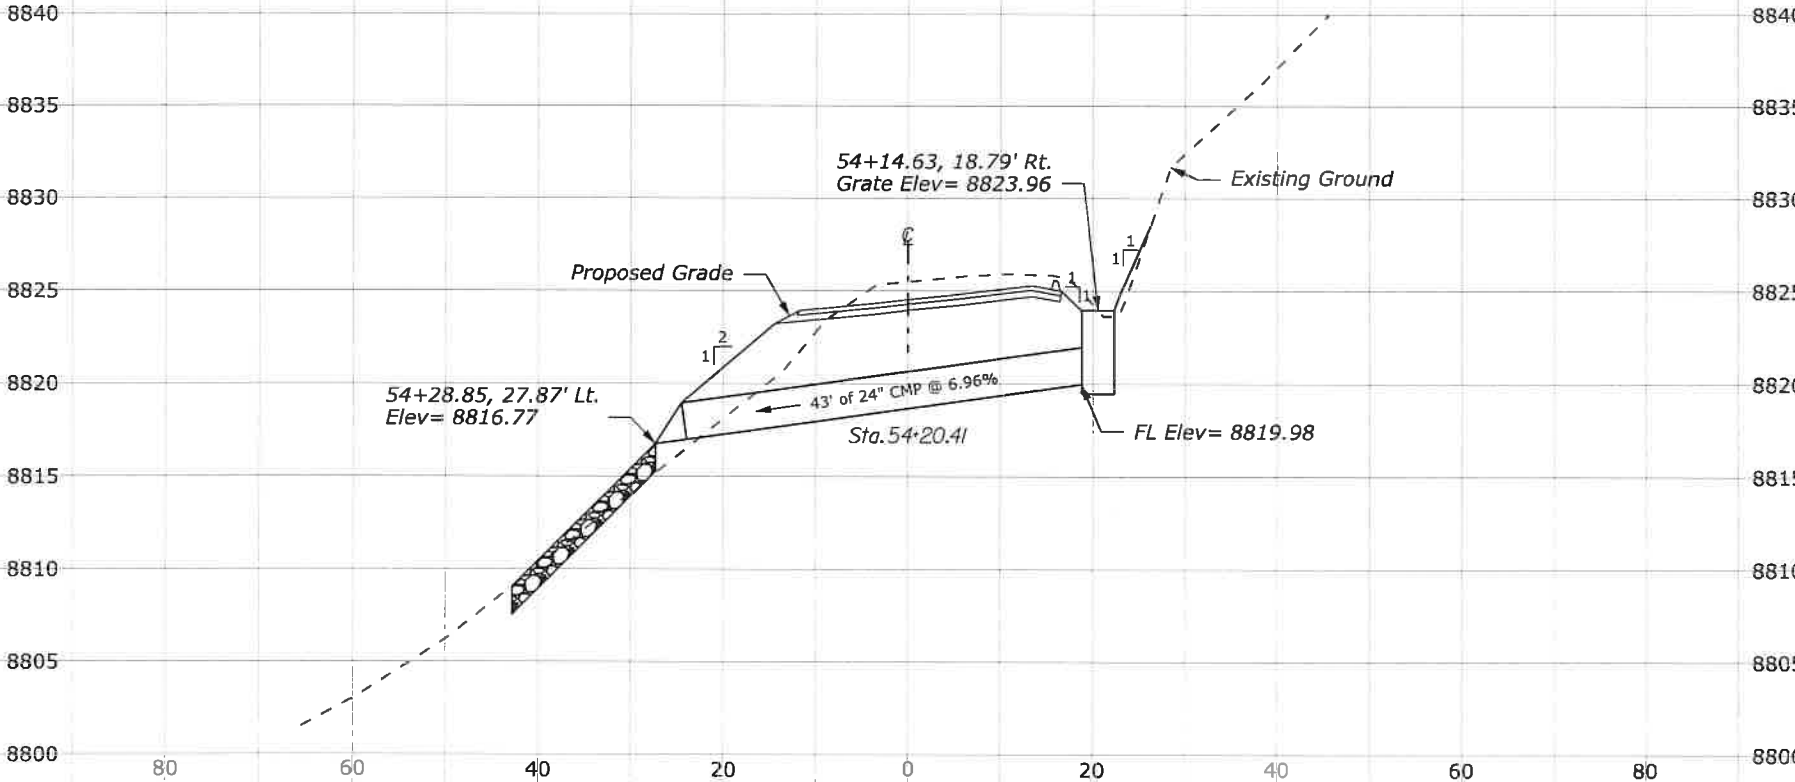


Culvert No. 15 (Sta. 54+20)

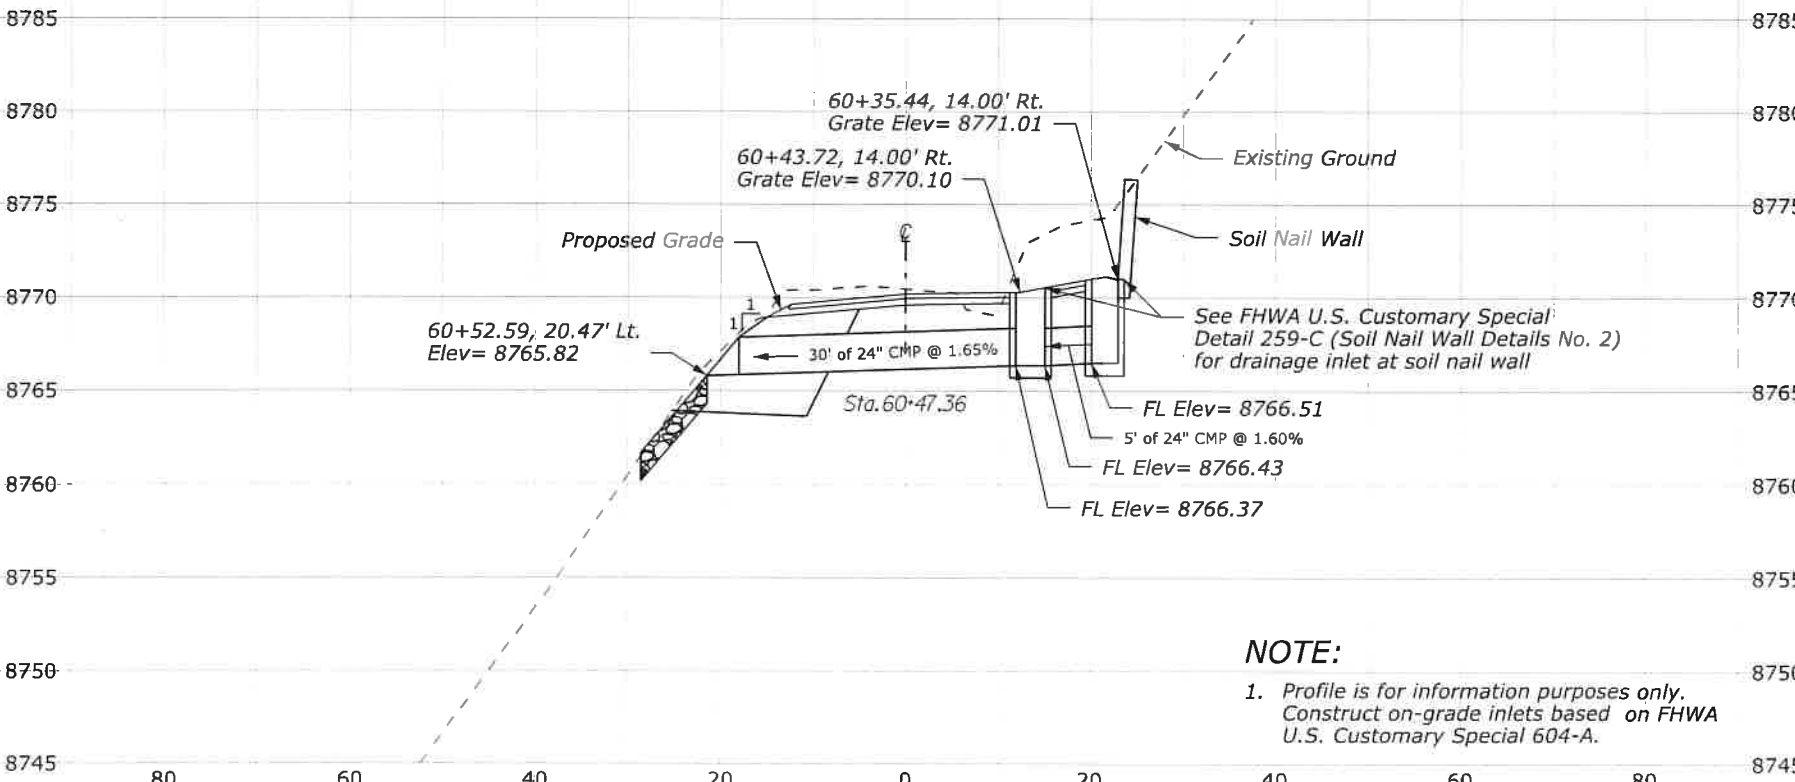


NOTE:
 1. Profile is for information purposes only. Construct on-grade inlets based on FHWA U.S. Customary Special 604-A.

Culvert No. 16 (Sta. 60+47)

STATE	PROJECT	SHEET NO.
CA	CA FLAP 03S11(1)	Z9

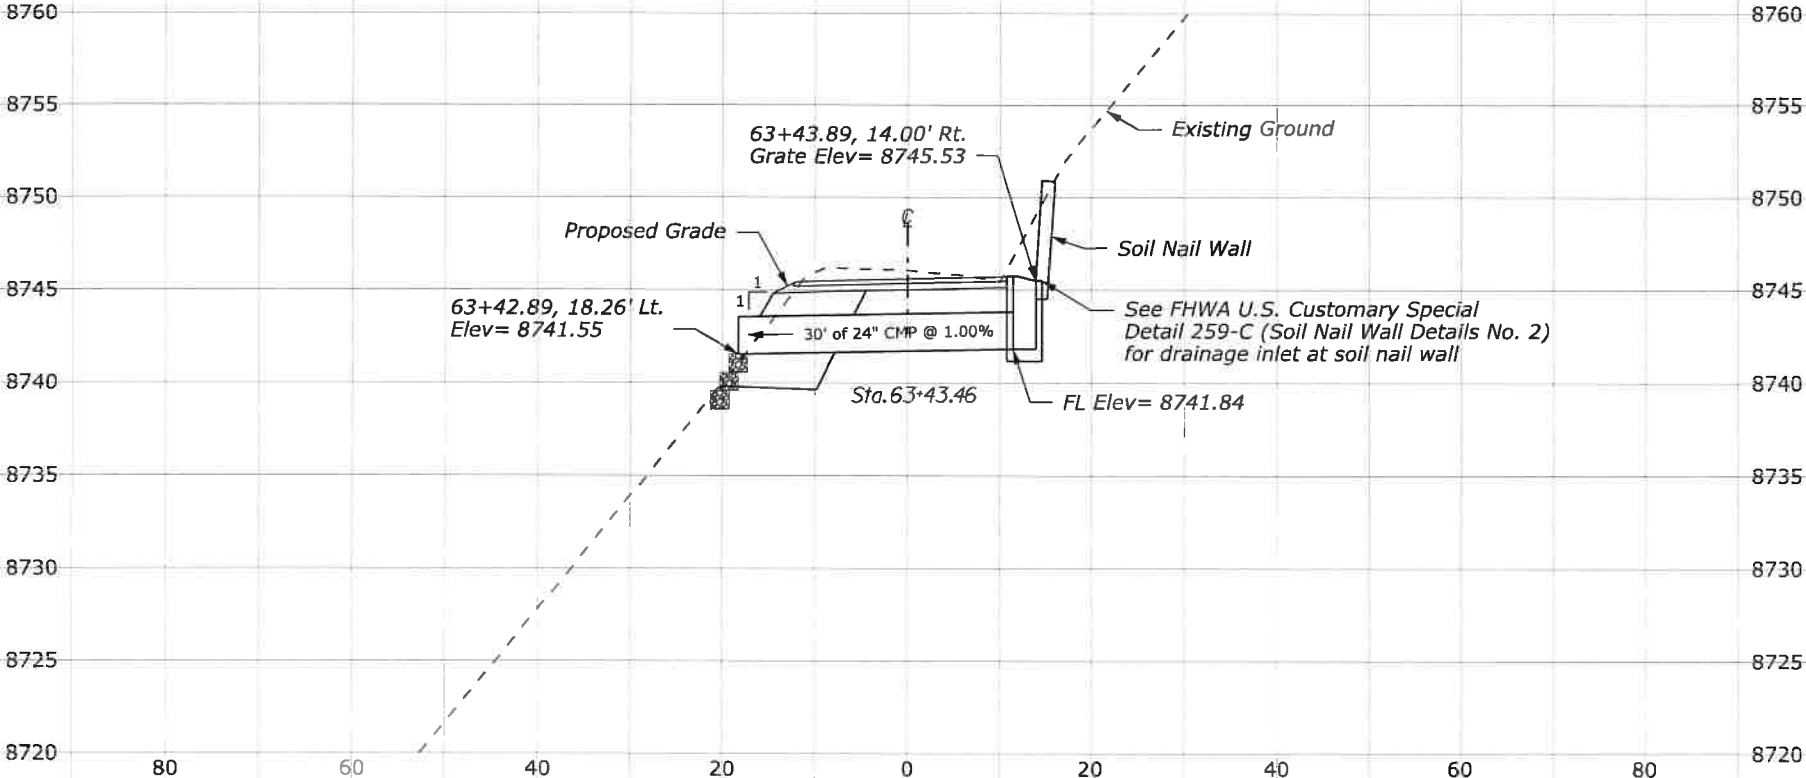

Culvert No. 17 (Sta. 63+43)


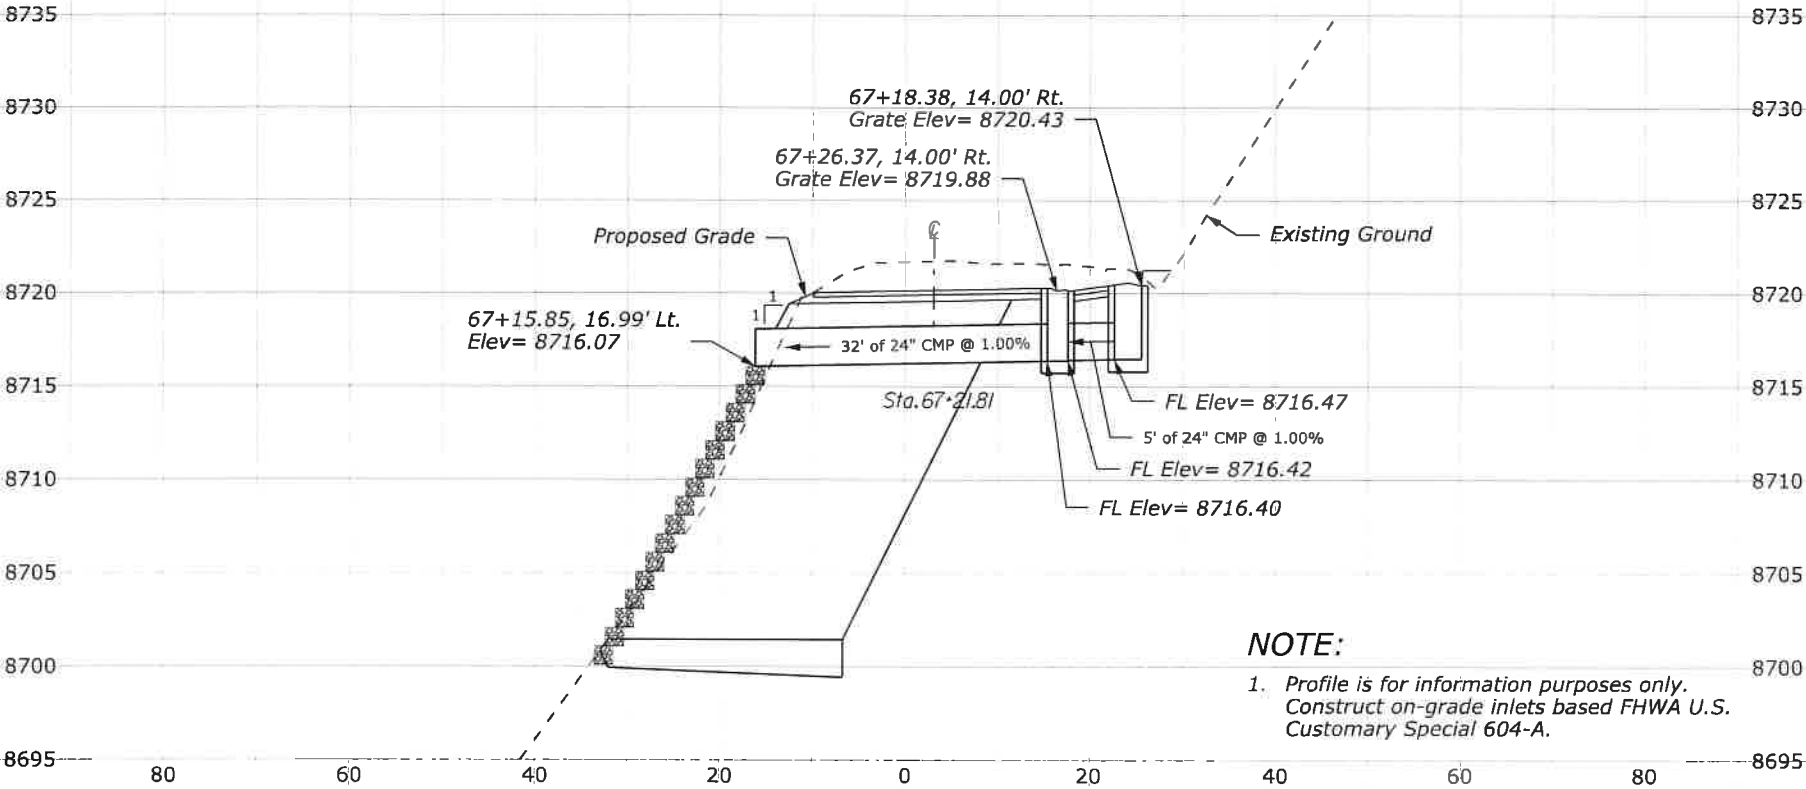


Culvert No. 18 (Sta. 67+22)

NOTE:
1. Profile is for information purposes only.
Construct on-grade inlets based FHWA U.S.
Customary Special 604-A.



3/25/2021 3:05:49 PM \\denpwp01\dfs\pwworking\845982\484818_9\Z09_XSEC_RM.dgn

STATE	PROJECT	SHEET NO.
CA	CA FLAP 03S11(1)	Z10

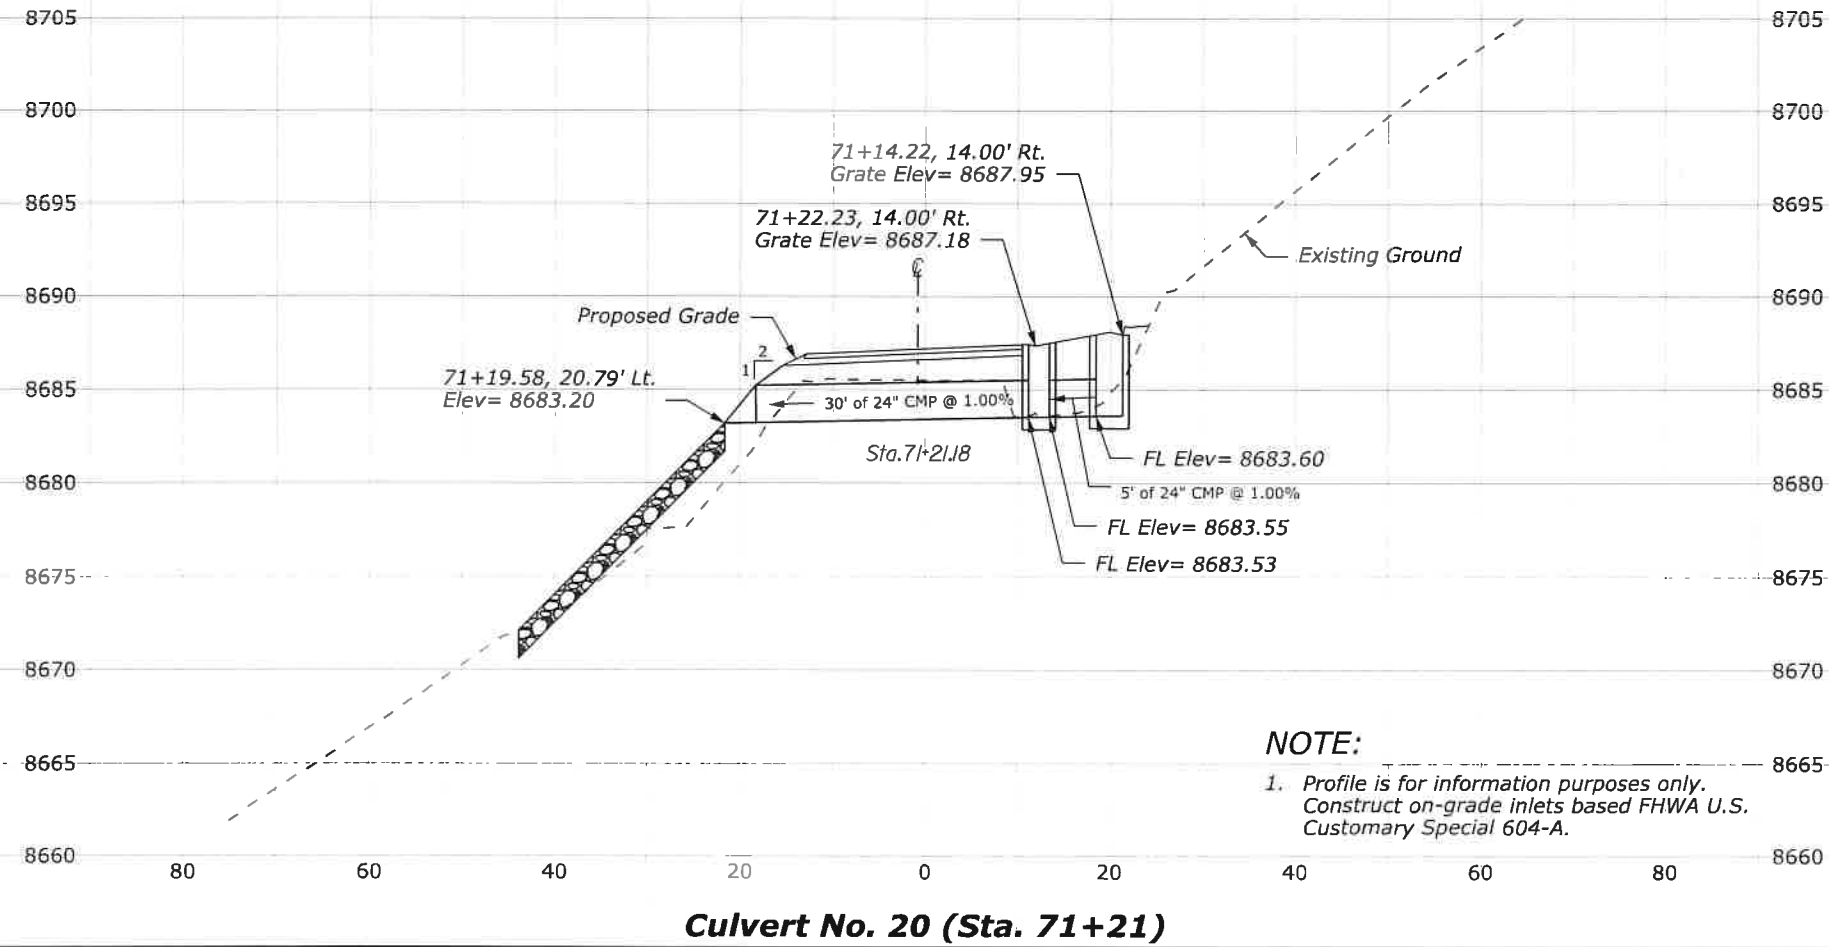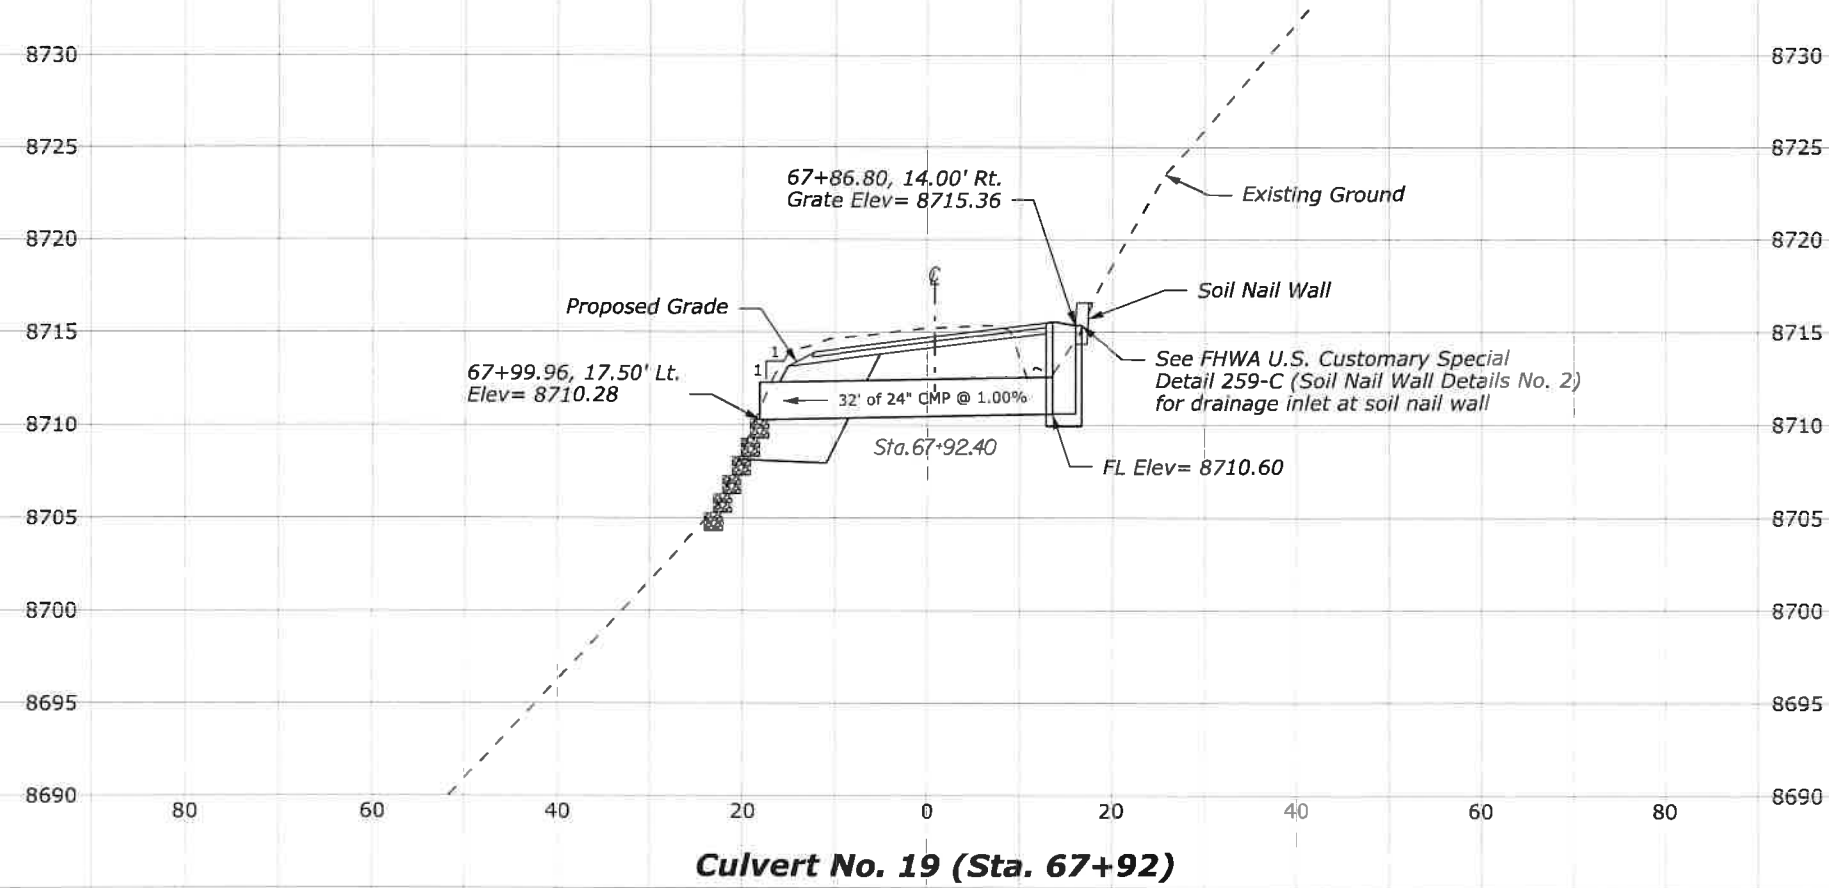


NOTE:
 1. Profile is for information purposes only.
 Construct on-grade inlets based FHWA U.S.
 Customary Special 604-A.


STATE	PROJECT	SHEET NO.
CA	CA FLAP 03S11(1)	Z11

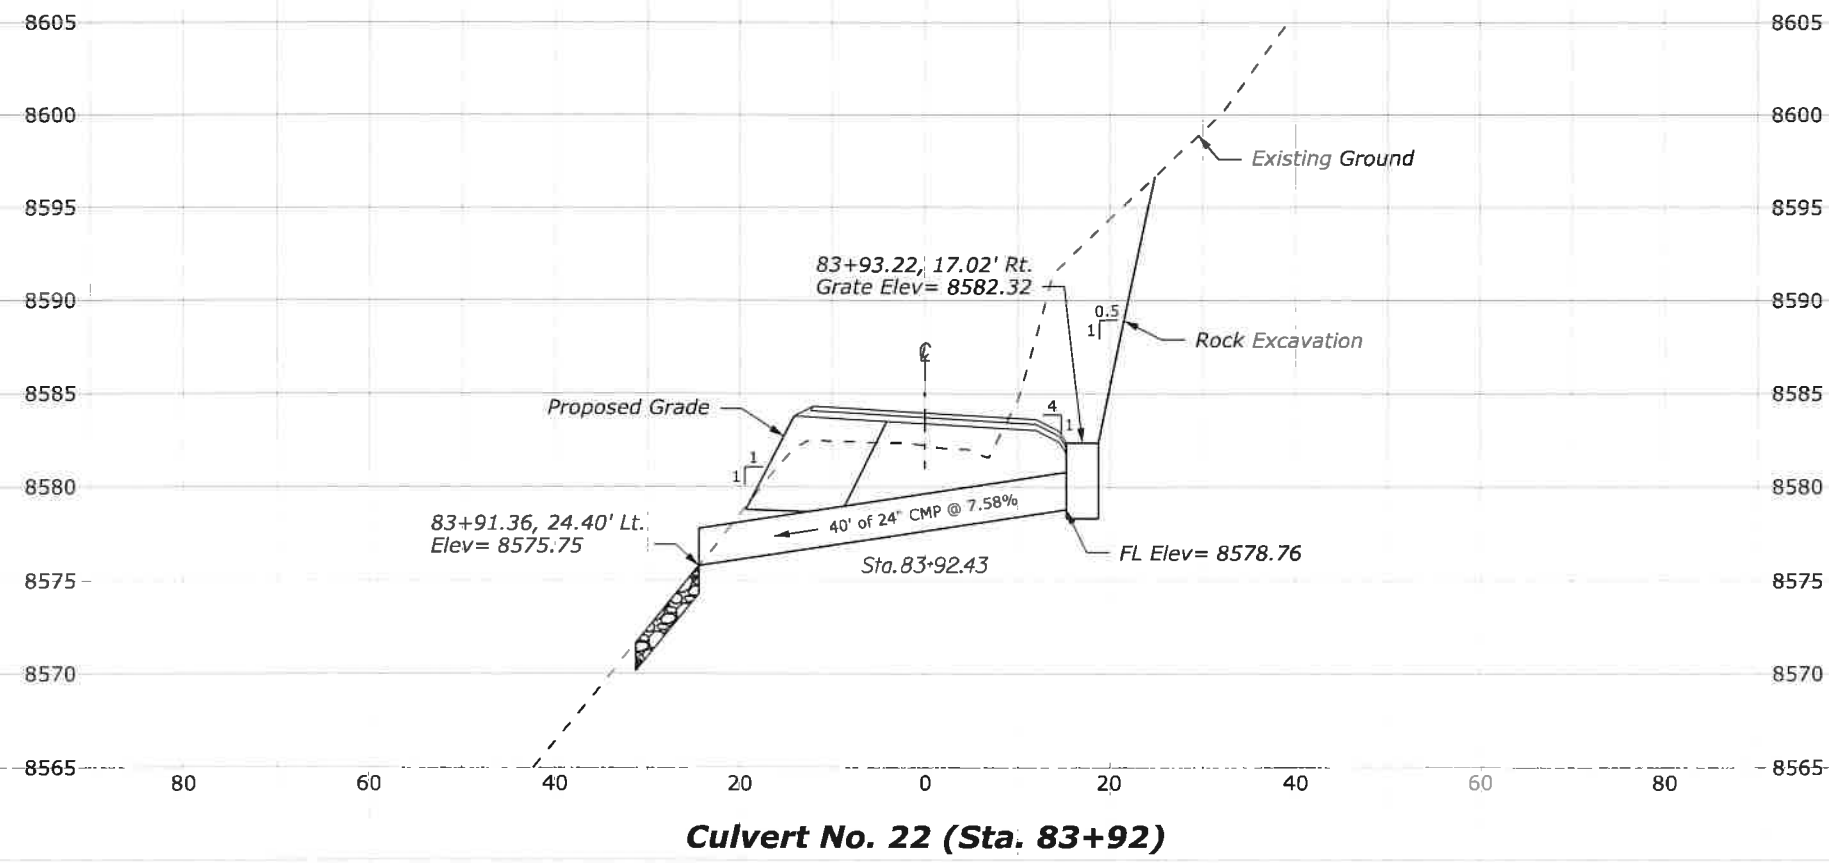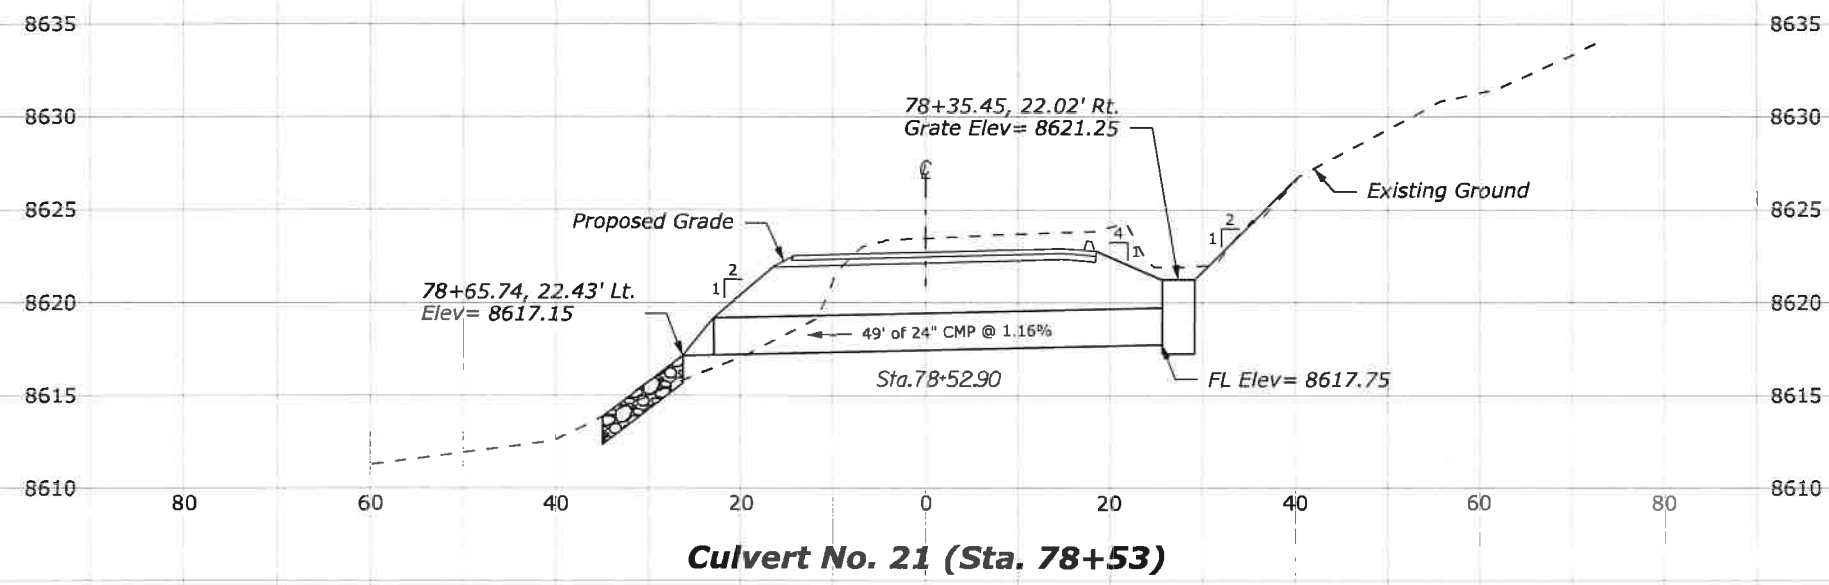

STATE	PROJECT	SHEET NO.
CA	CA FLAP 03S11(1)	Z12

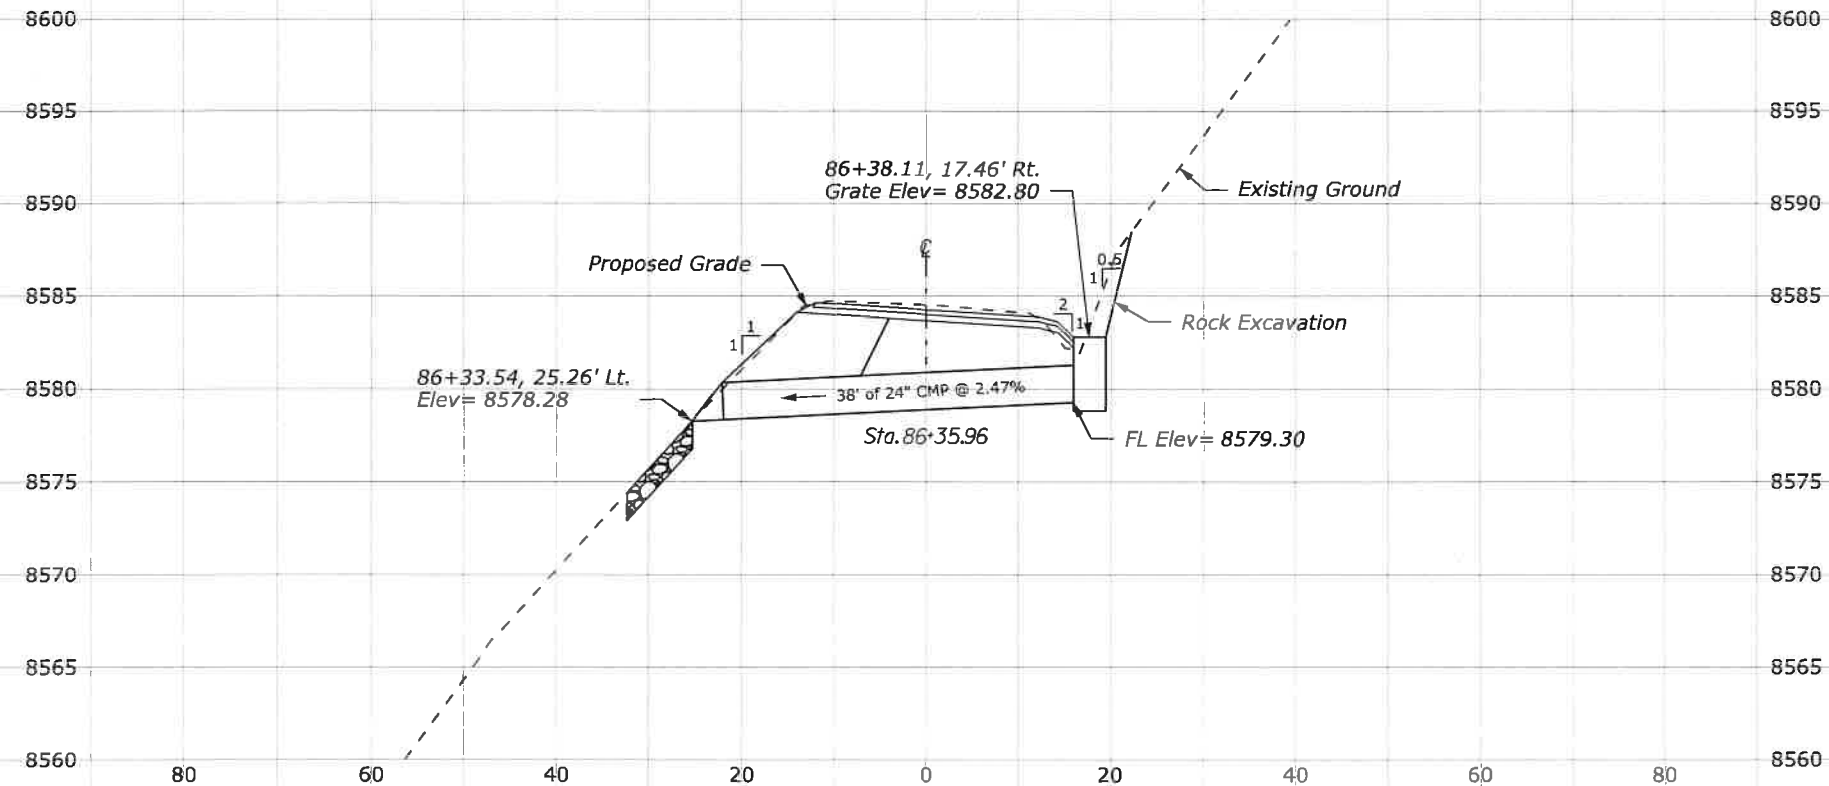



Culvert No. 23 (Sta. 86+36)

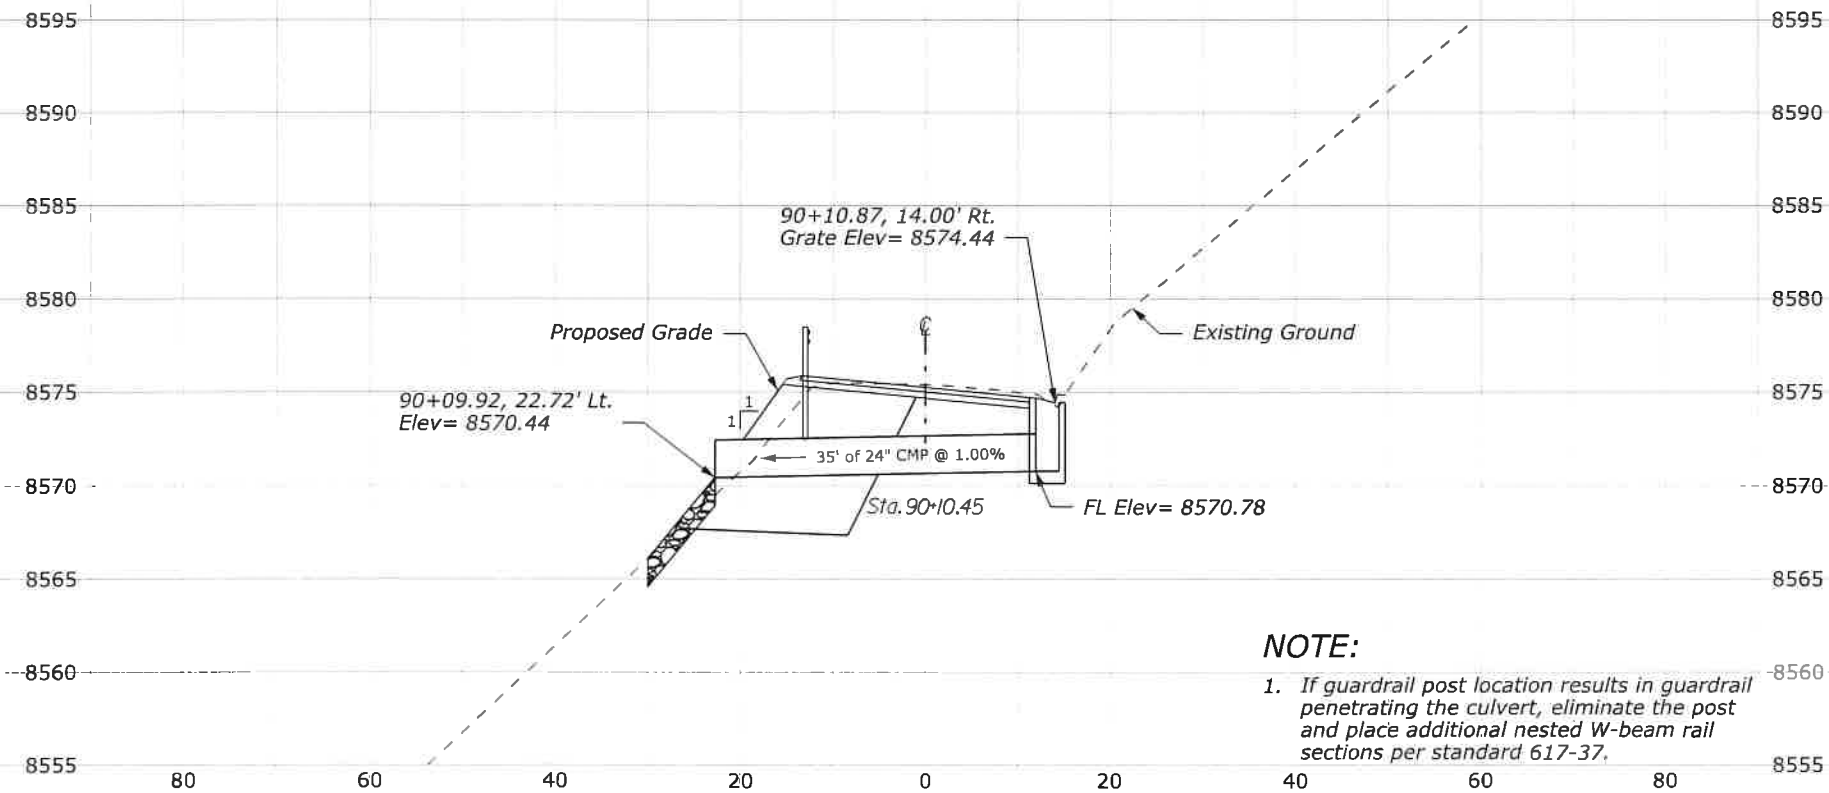



Culvert No. 24 (Sta. 90+10)

NOTE:
1. If guardrail post location results in guardrail penetrating the culvert, eliminate the post and place additional nested W-beam rail sections per standard 617-37.



STATE	PROJECT	SHEET NO.
CA	CA FLAP 03S11(1)	Z13

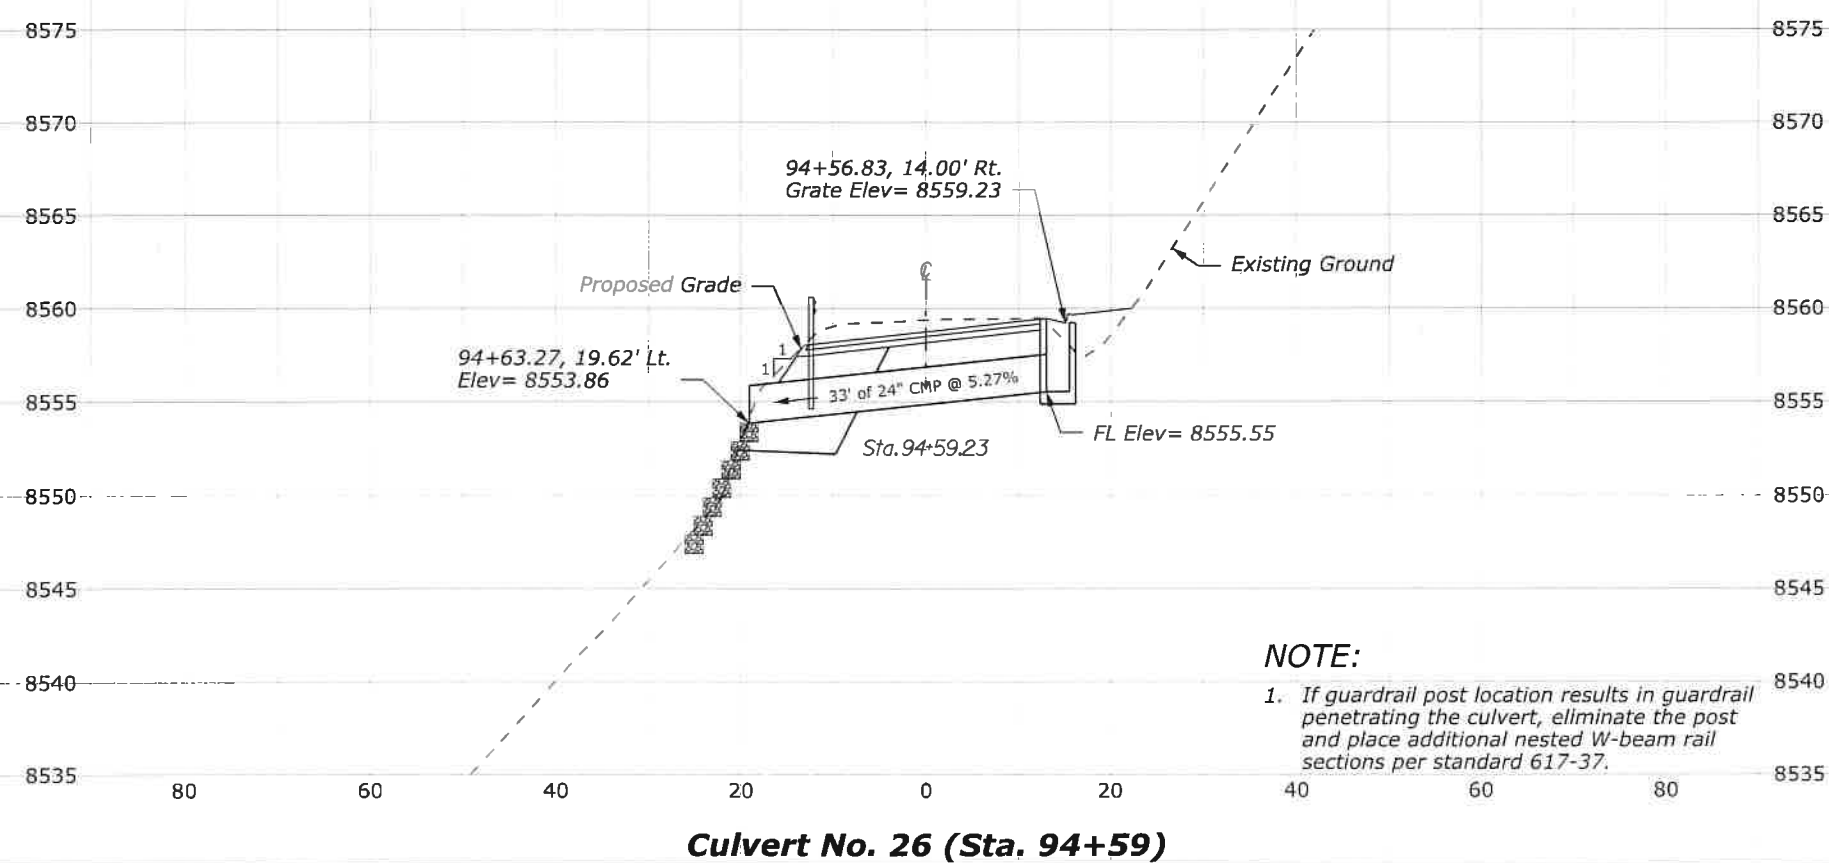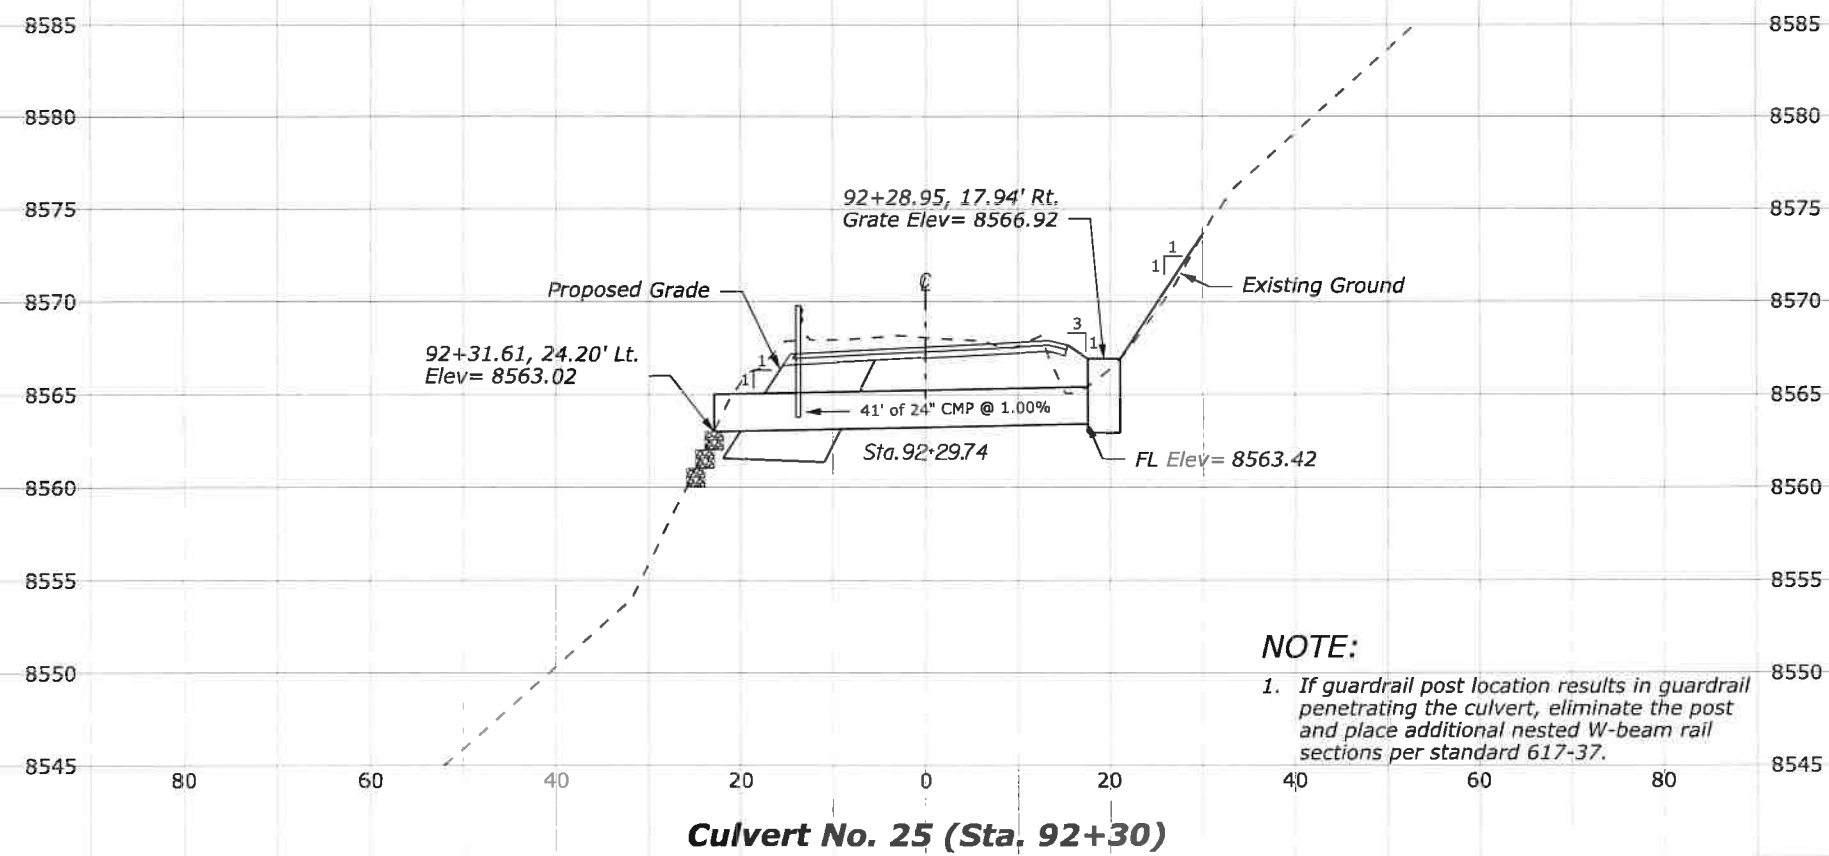



STATE	PROJECT	SHEET NO.
CA	CA FLAP 03S11(1)	Z14

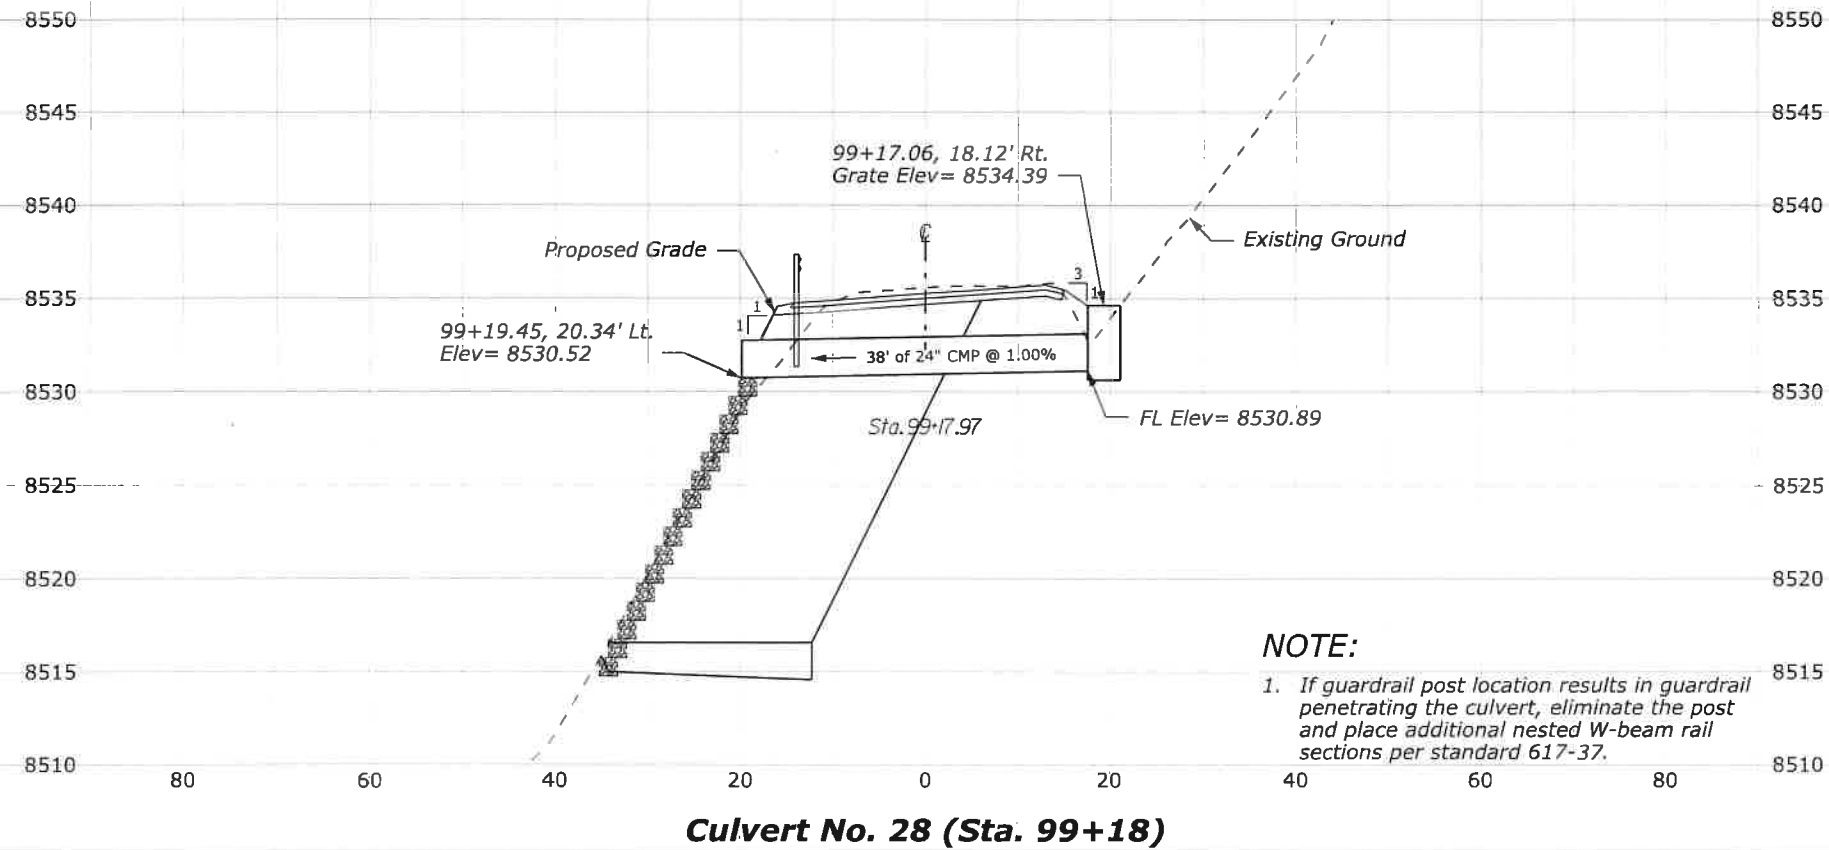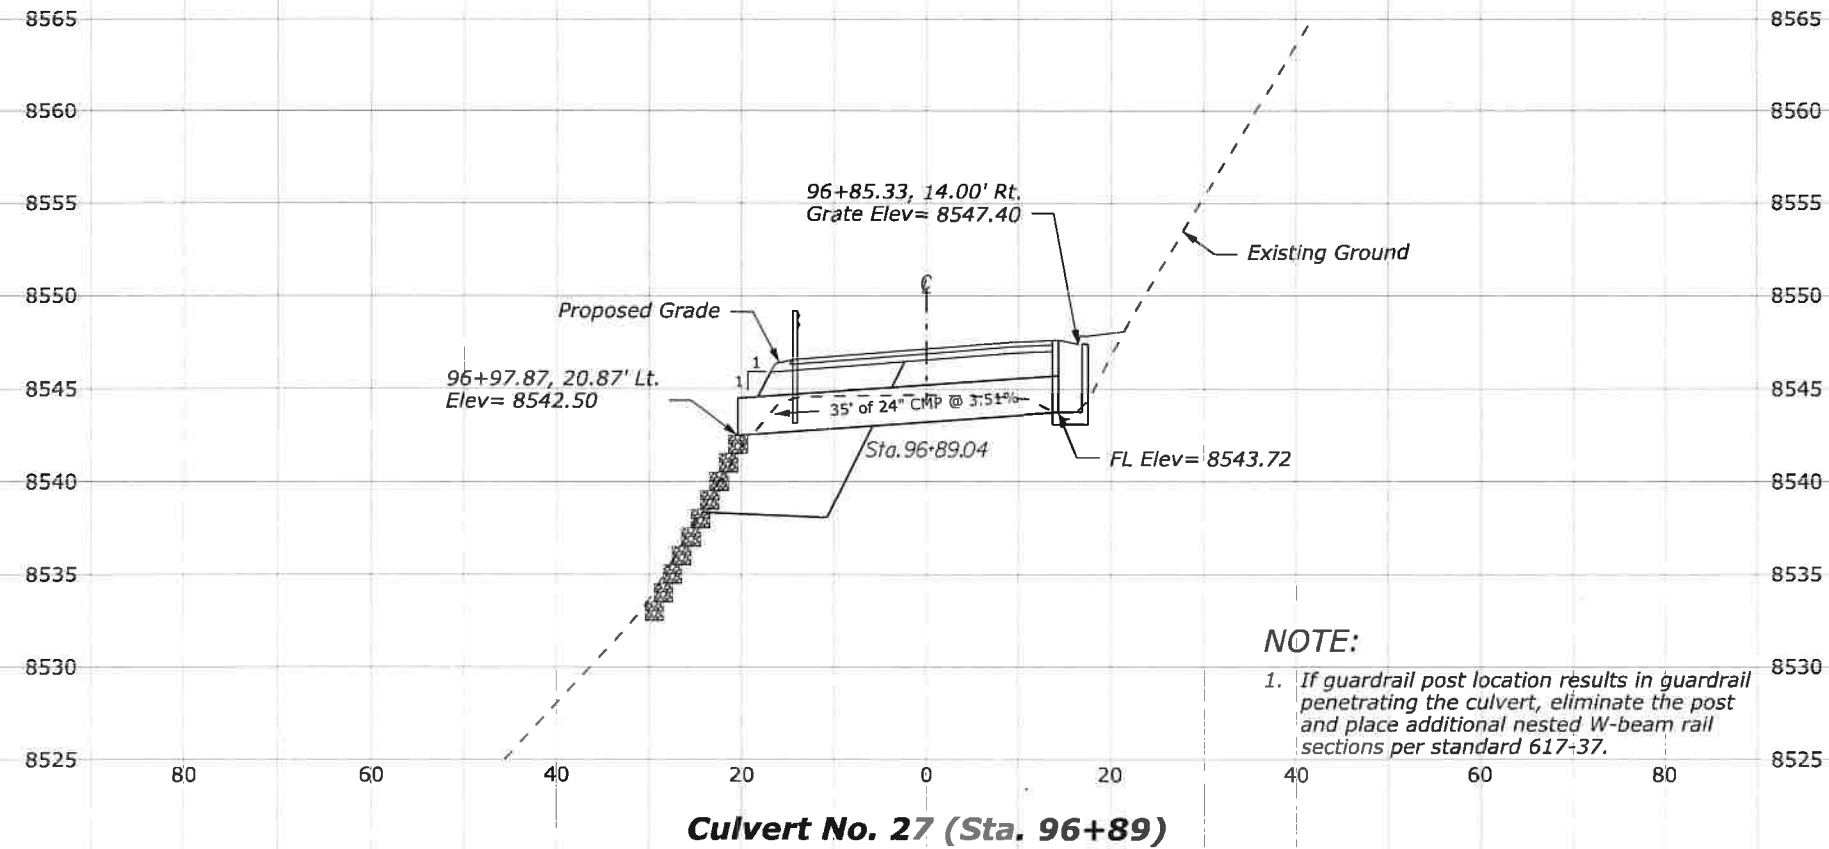

STATE	PROJECT	SHEET NO.
CA	CA FLAP 03S11(1)	Z15

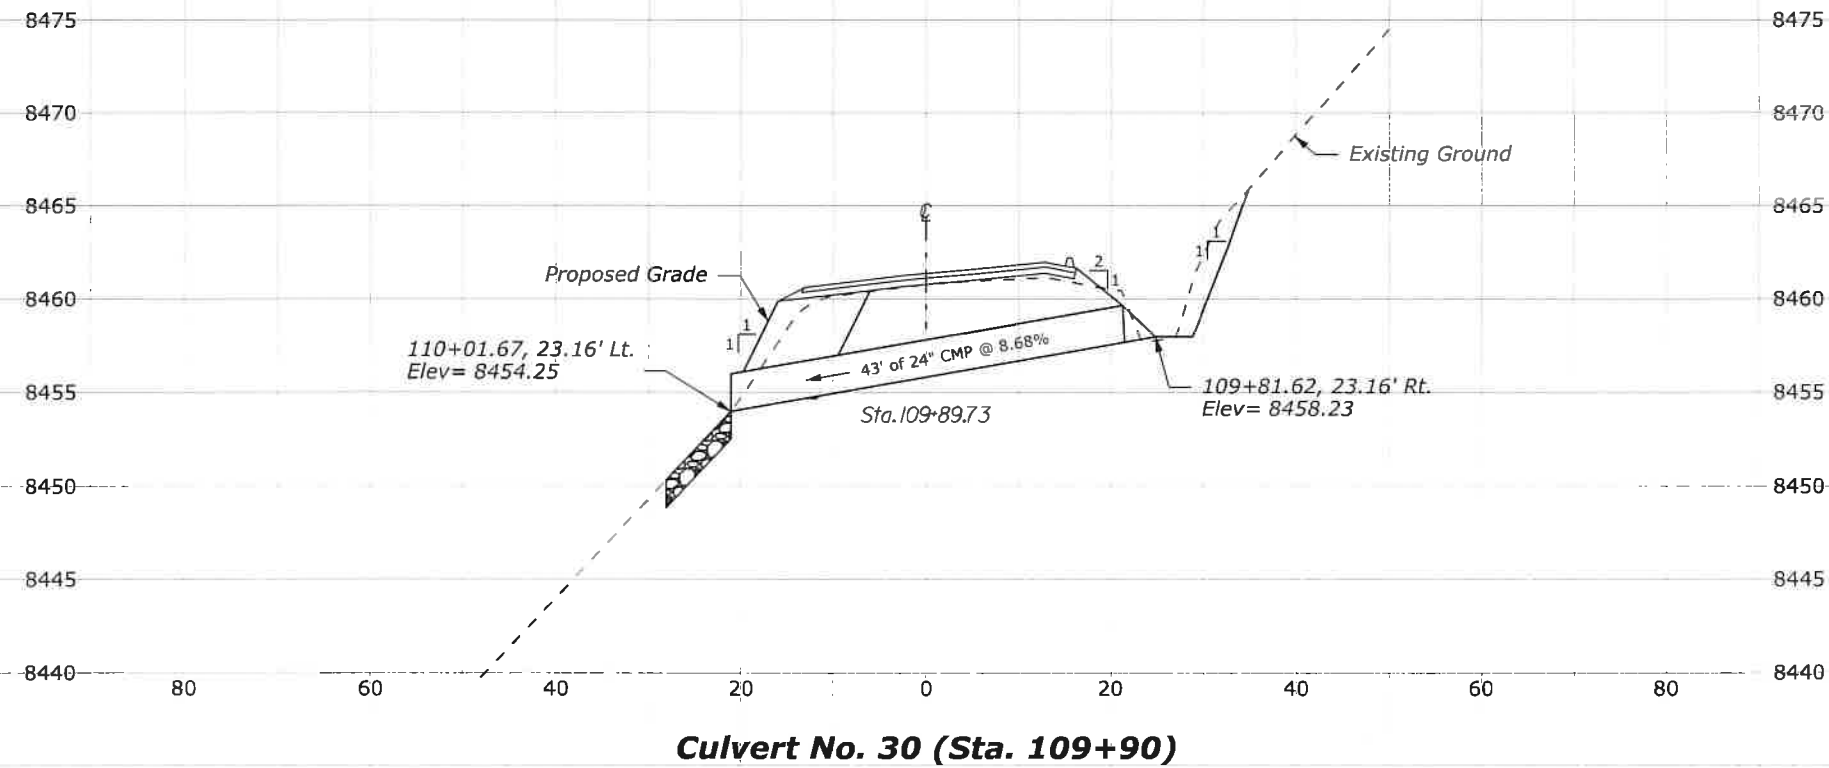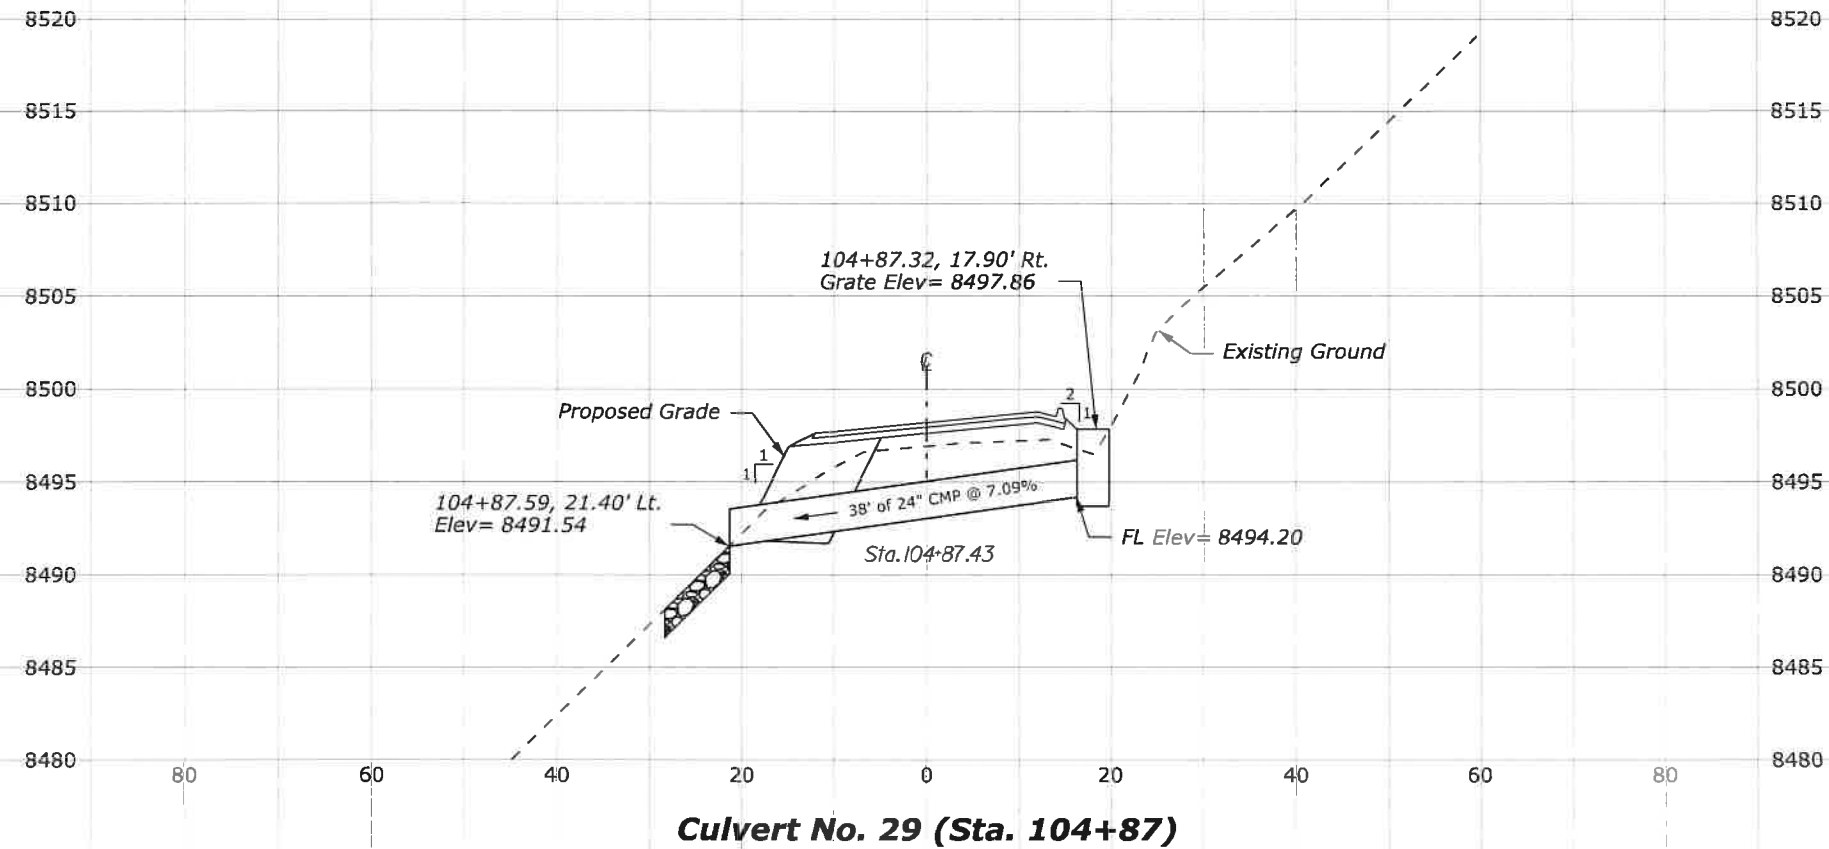

STATE	PROJECT	SHEET NO.
CA	CA FLAP 03S11(1)	Z16

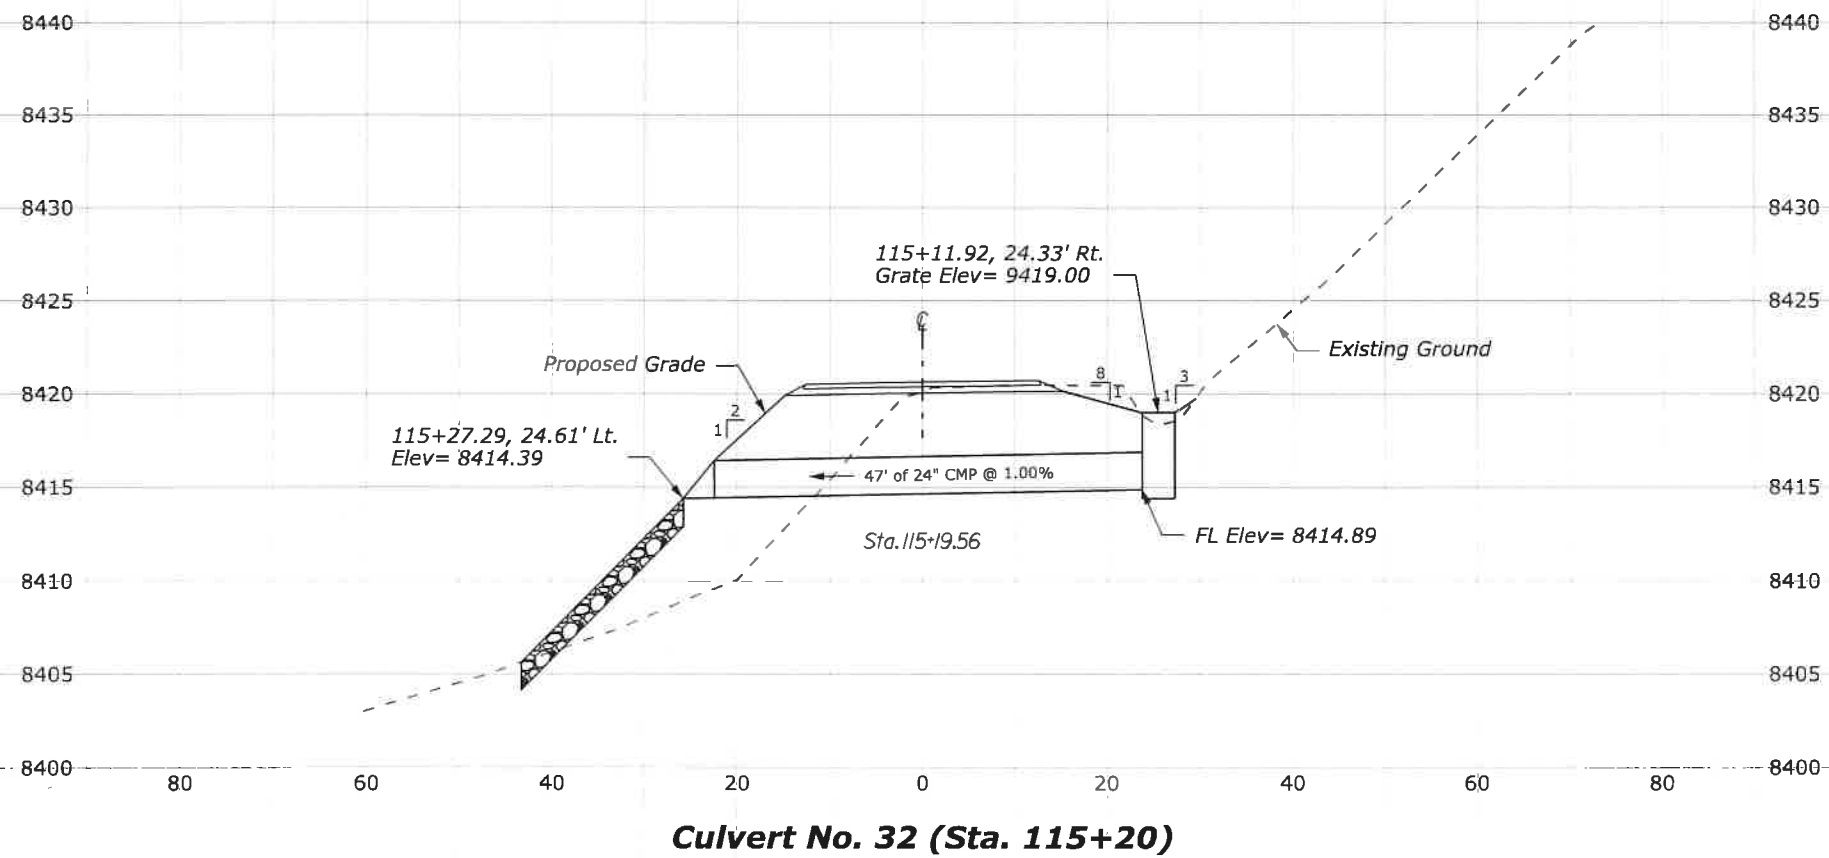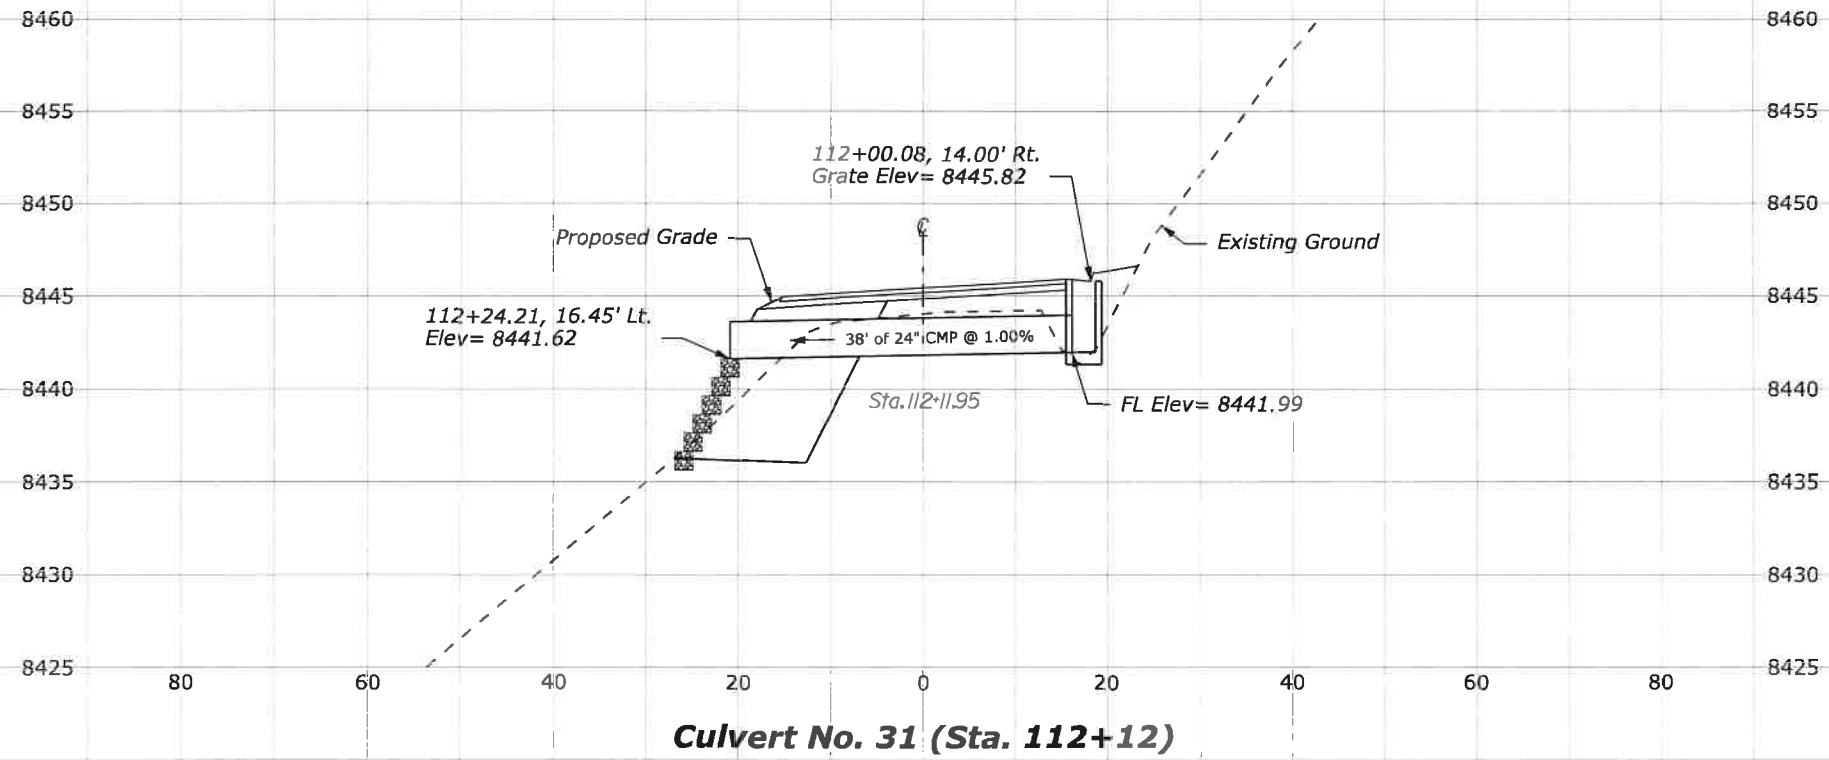

3/25/2021 3:06:13 PM \\denpwp01\dfs\pwworking\845982\484818_16\Z16_XSEC_RM.dgn